PROPOSED FRONT ELEVATION

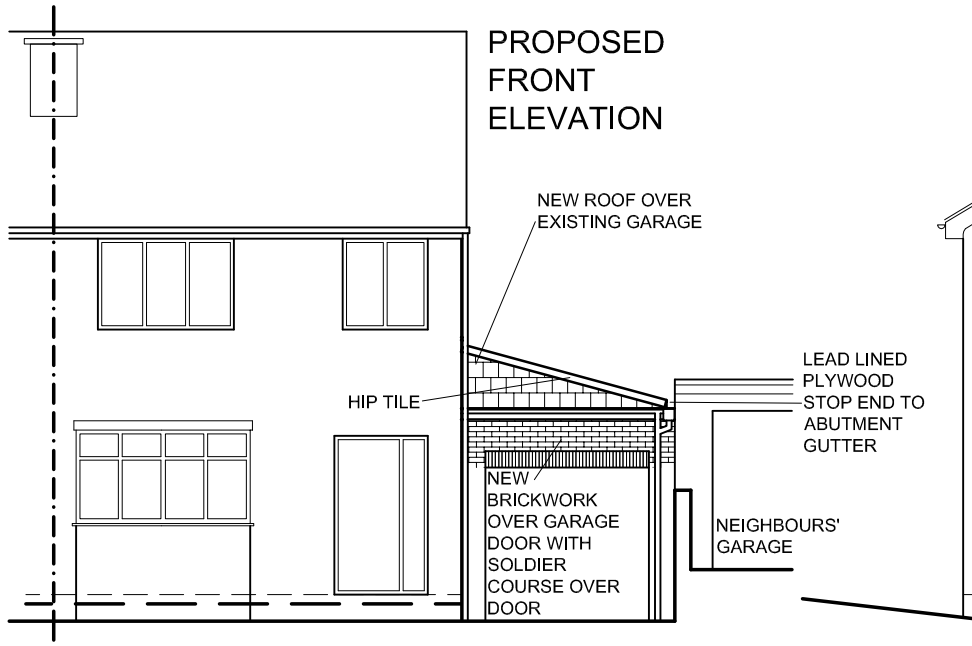

PROPOSED SIDE ELEVATION

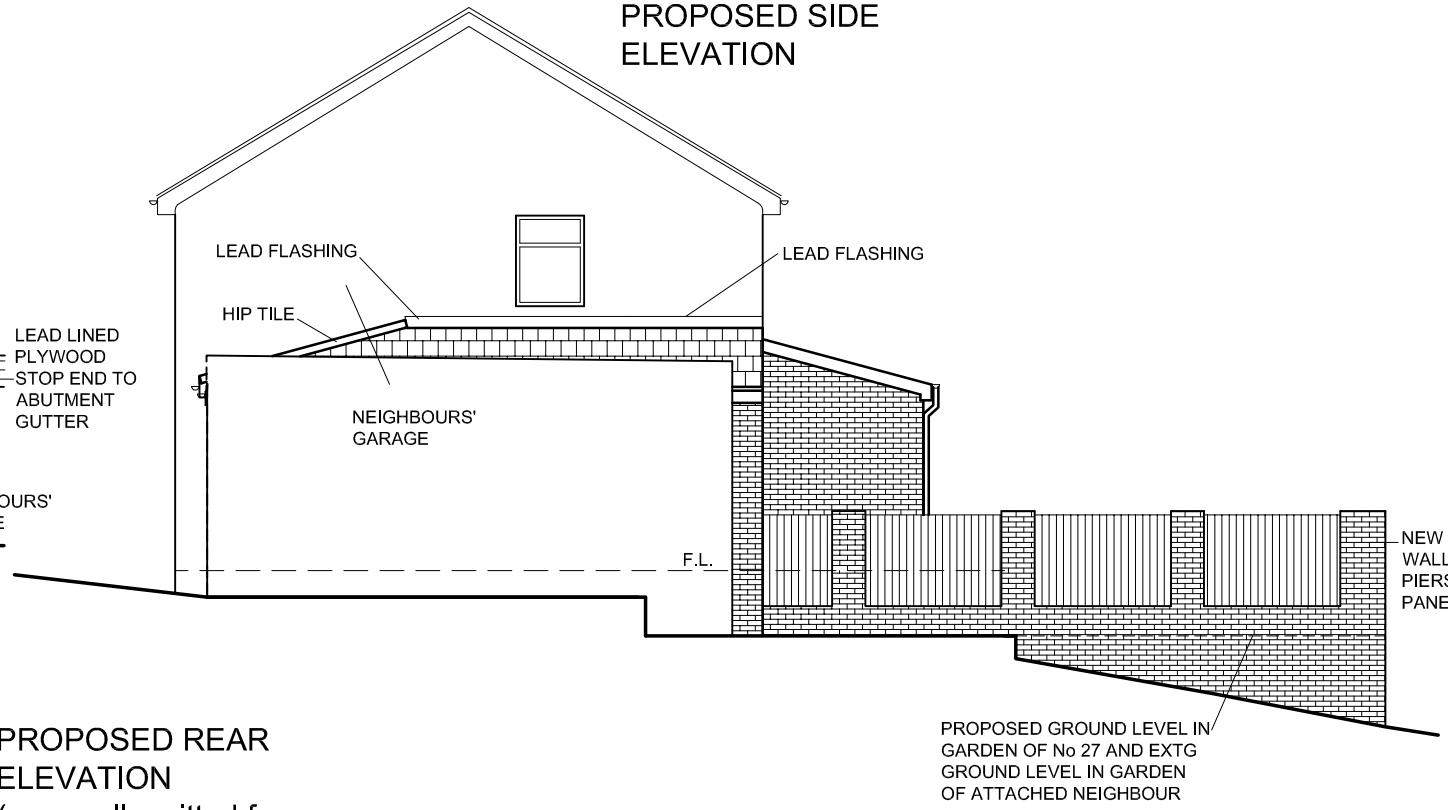

PROPOSED SIDE ELEVATION

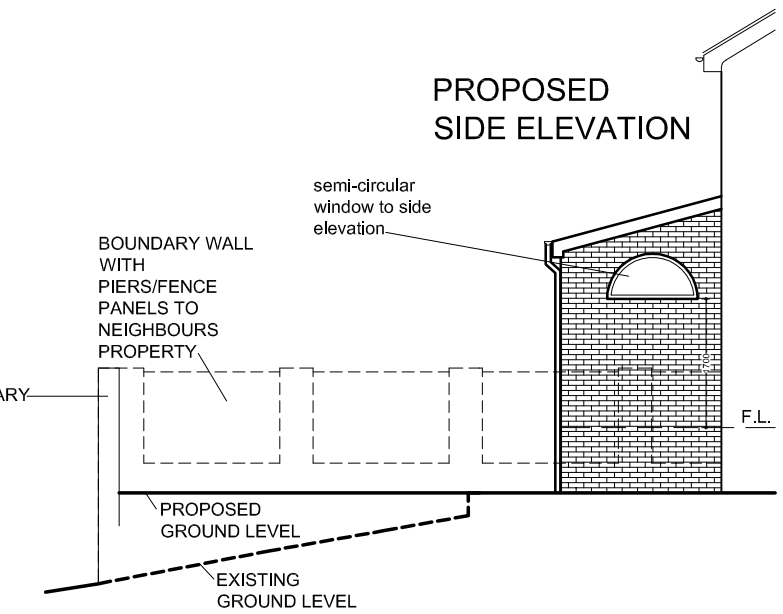

PROPOSED REAR ELEVATION (new wall omitted for clarity)

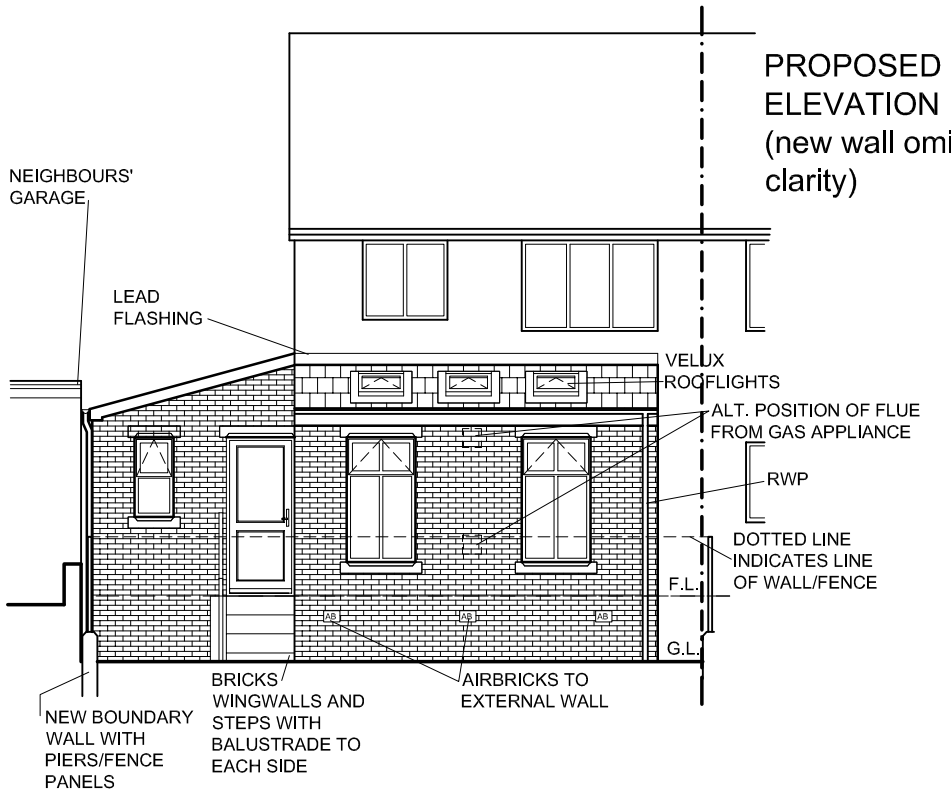

SITE PLAN 1:500

LOCATION PLAN 1:1250

PROPOSED MATERIALS:

EXTERNAL WALLS : Facing brickwork to match existing

ROOF: Concrete interlocking roof tiles to suit 15 degree pitch and to match existing

WINDOWS / DOORS: White upvc double glazed with feature reconstituted stone cills and heads

RAINWATER GOODS: White gutters, fascia's, soffits and rainwater pipes to match existing

BOUNDARY WALL/ FENCE: Facing brickwork with feature coping brick walls with timber close boarded fence panels

27 Withens Court, Staincross S75 6HY

PROPOSED SINGLE STOREY REAR AND SIDE EXTENSION & RE ROOF TO GARAGE

sheet 3 - PROPOSED ELEVATIONS REV.: A

Date: April 2013 Scale: 1:100