
373939

M1 6195 RIGHT
7 ROUNDABOUTS TURN RIG

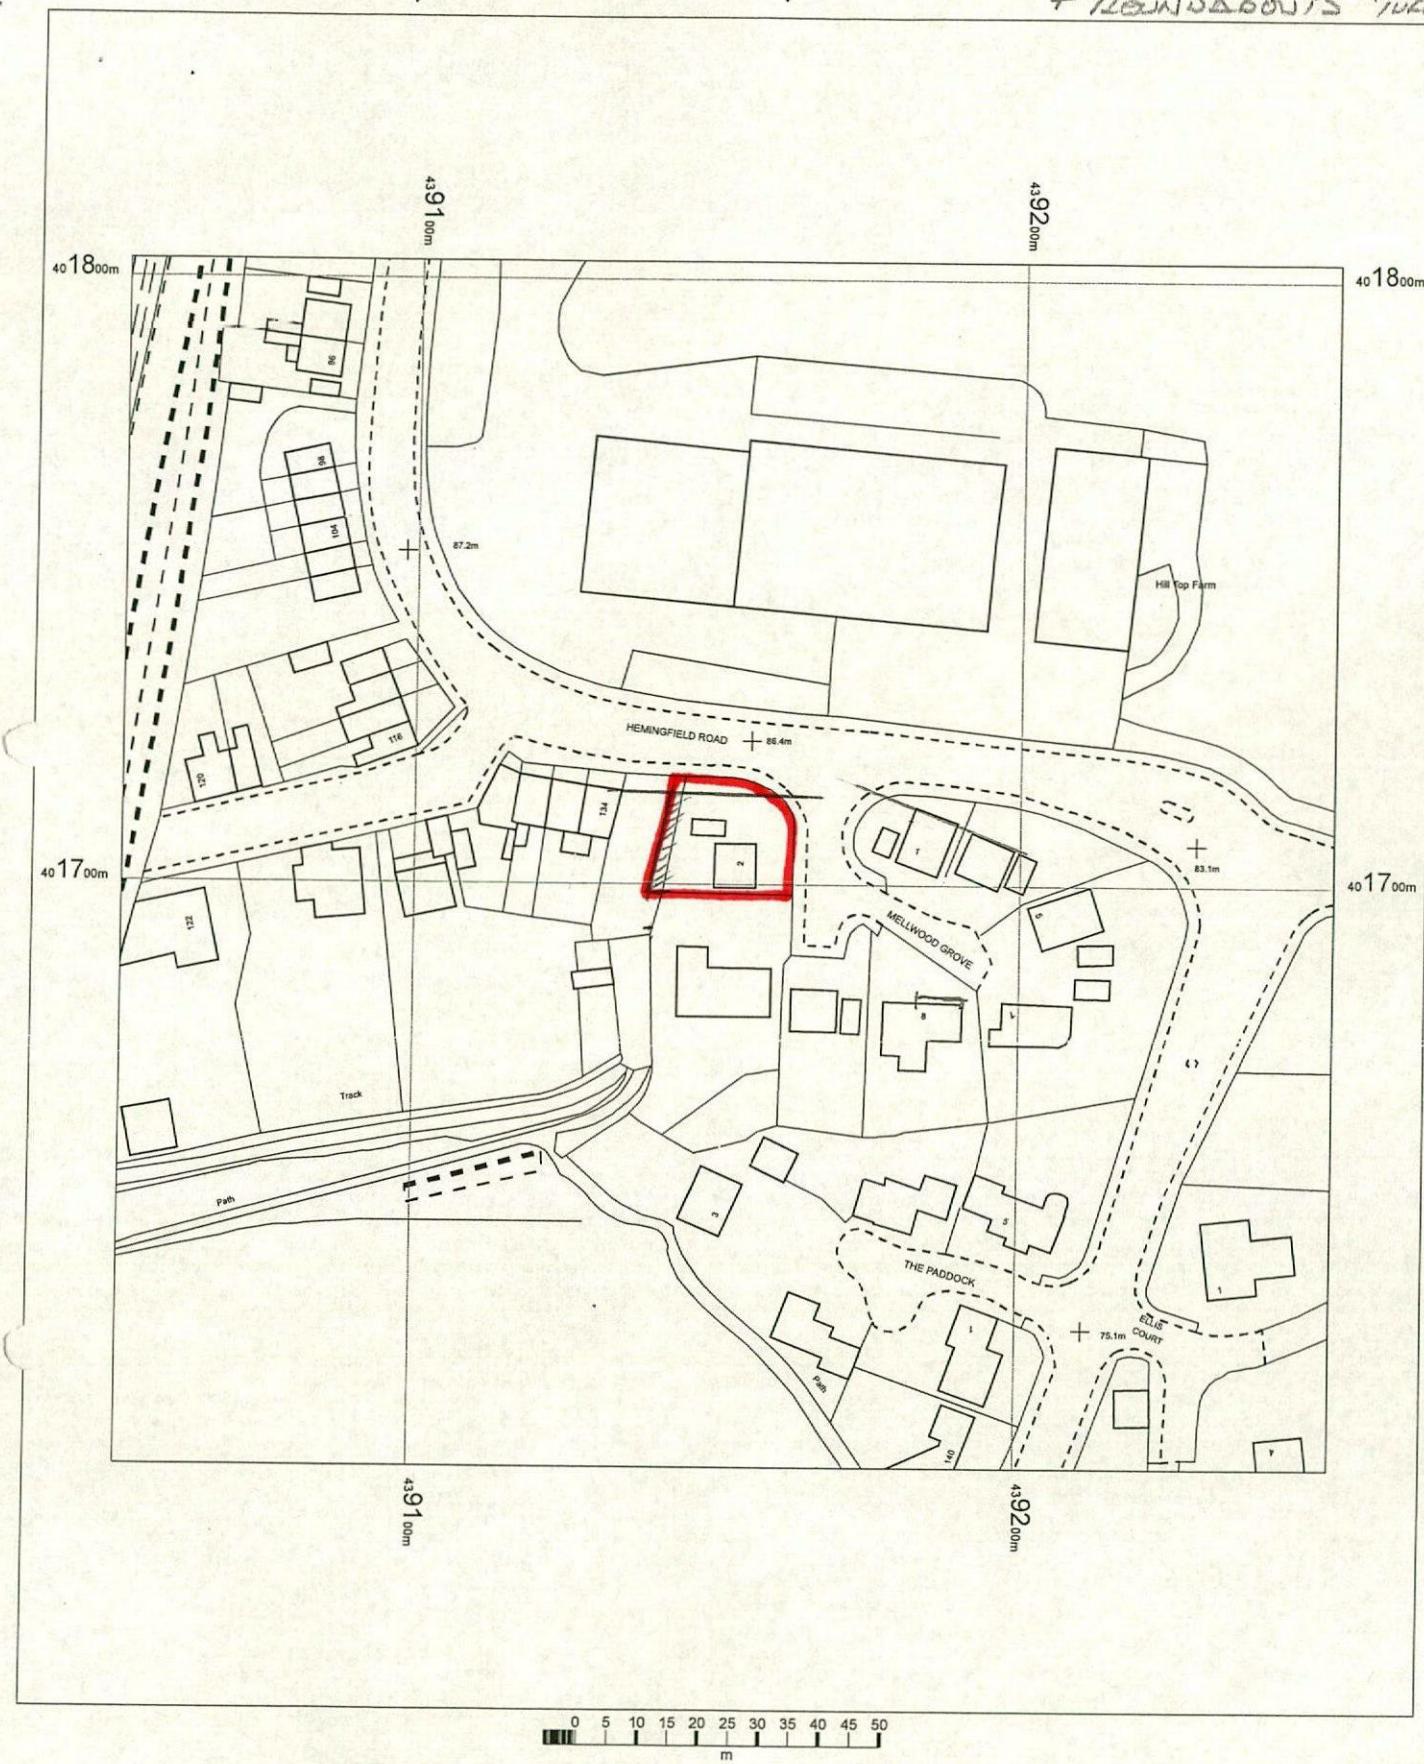

2 MELLWOOD GROVE
HEMINGFIELD
BARNSLEY
S73 0PW

OS MasterMap 1250/2500/10000 scale
19 March 2015, ID: BW1-00412064
www.blackwellmapping.co.uk


1:1250 scale print at A4, Centre: 439151 E, 401703 N

©Crown Copyright Ordnance Survey. Licence no. 100041040

N

Mapping sourced from Ordnance Survey

BLACKWELL'S
www.blackwellmapping.co.uk
TEL: 0114 268 7658
maps.sheffield@blackwell.co.uk

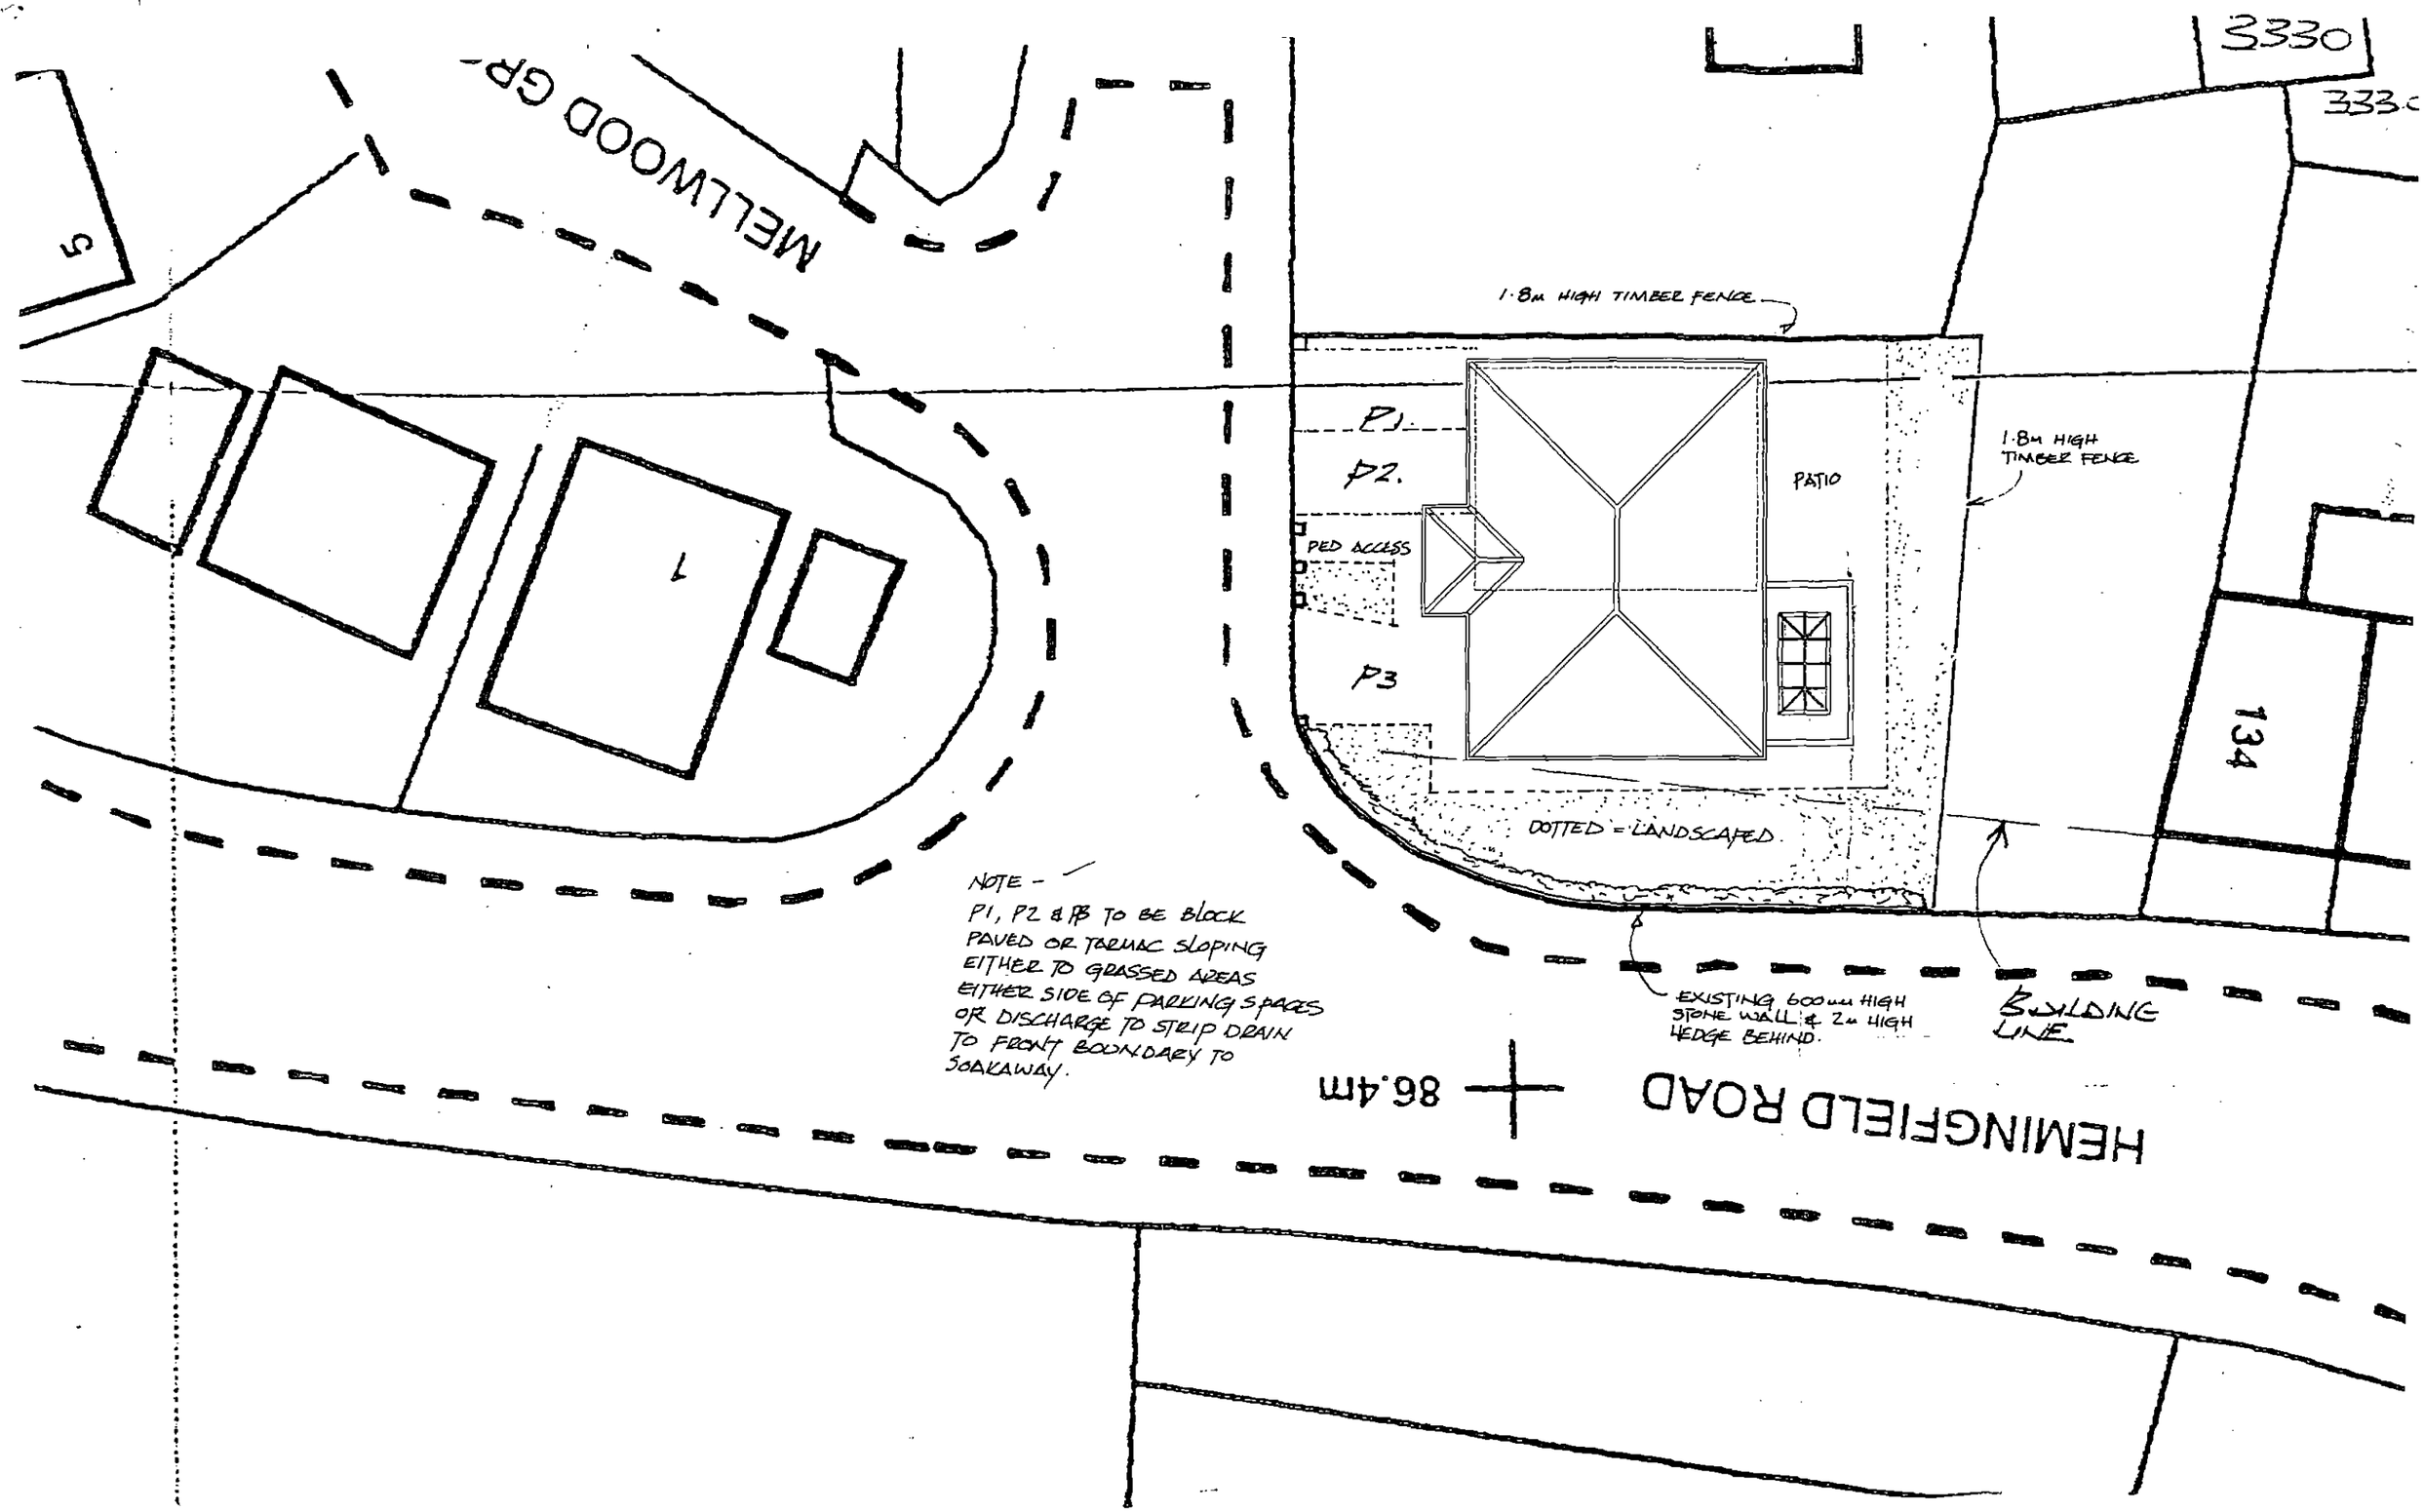

NOTE -
P1, P2 & P3 TO BE BLOCK PAVED OR TARMAC SLOPING EITHER TO GRASSED AREAS EITHER SIDE OF PARKING SPACES OR DISCHARGE TO STRIP DRAIN TO FRONT BOUNDARY TO SOAKAWAY.

BLOCK PLAN 1:200
2 MELLWOOD GROVE HEMINGFIELD
PROPOSED EXTENSIONS

11 MAY 2015