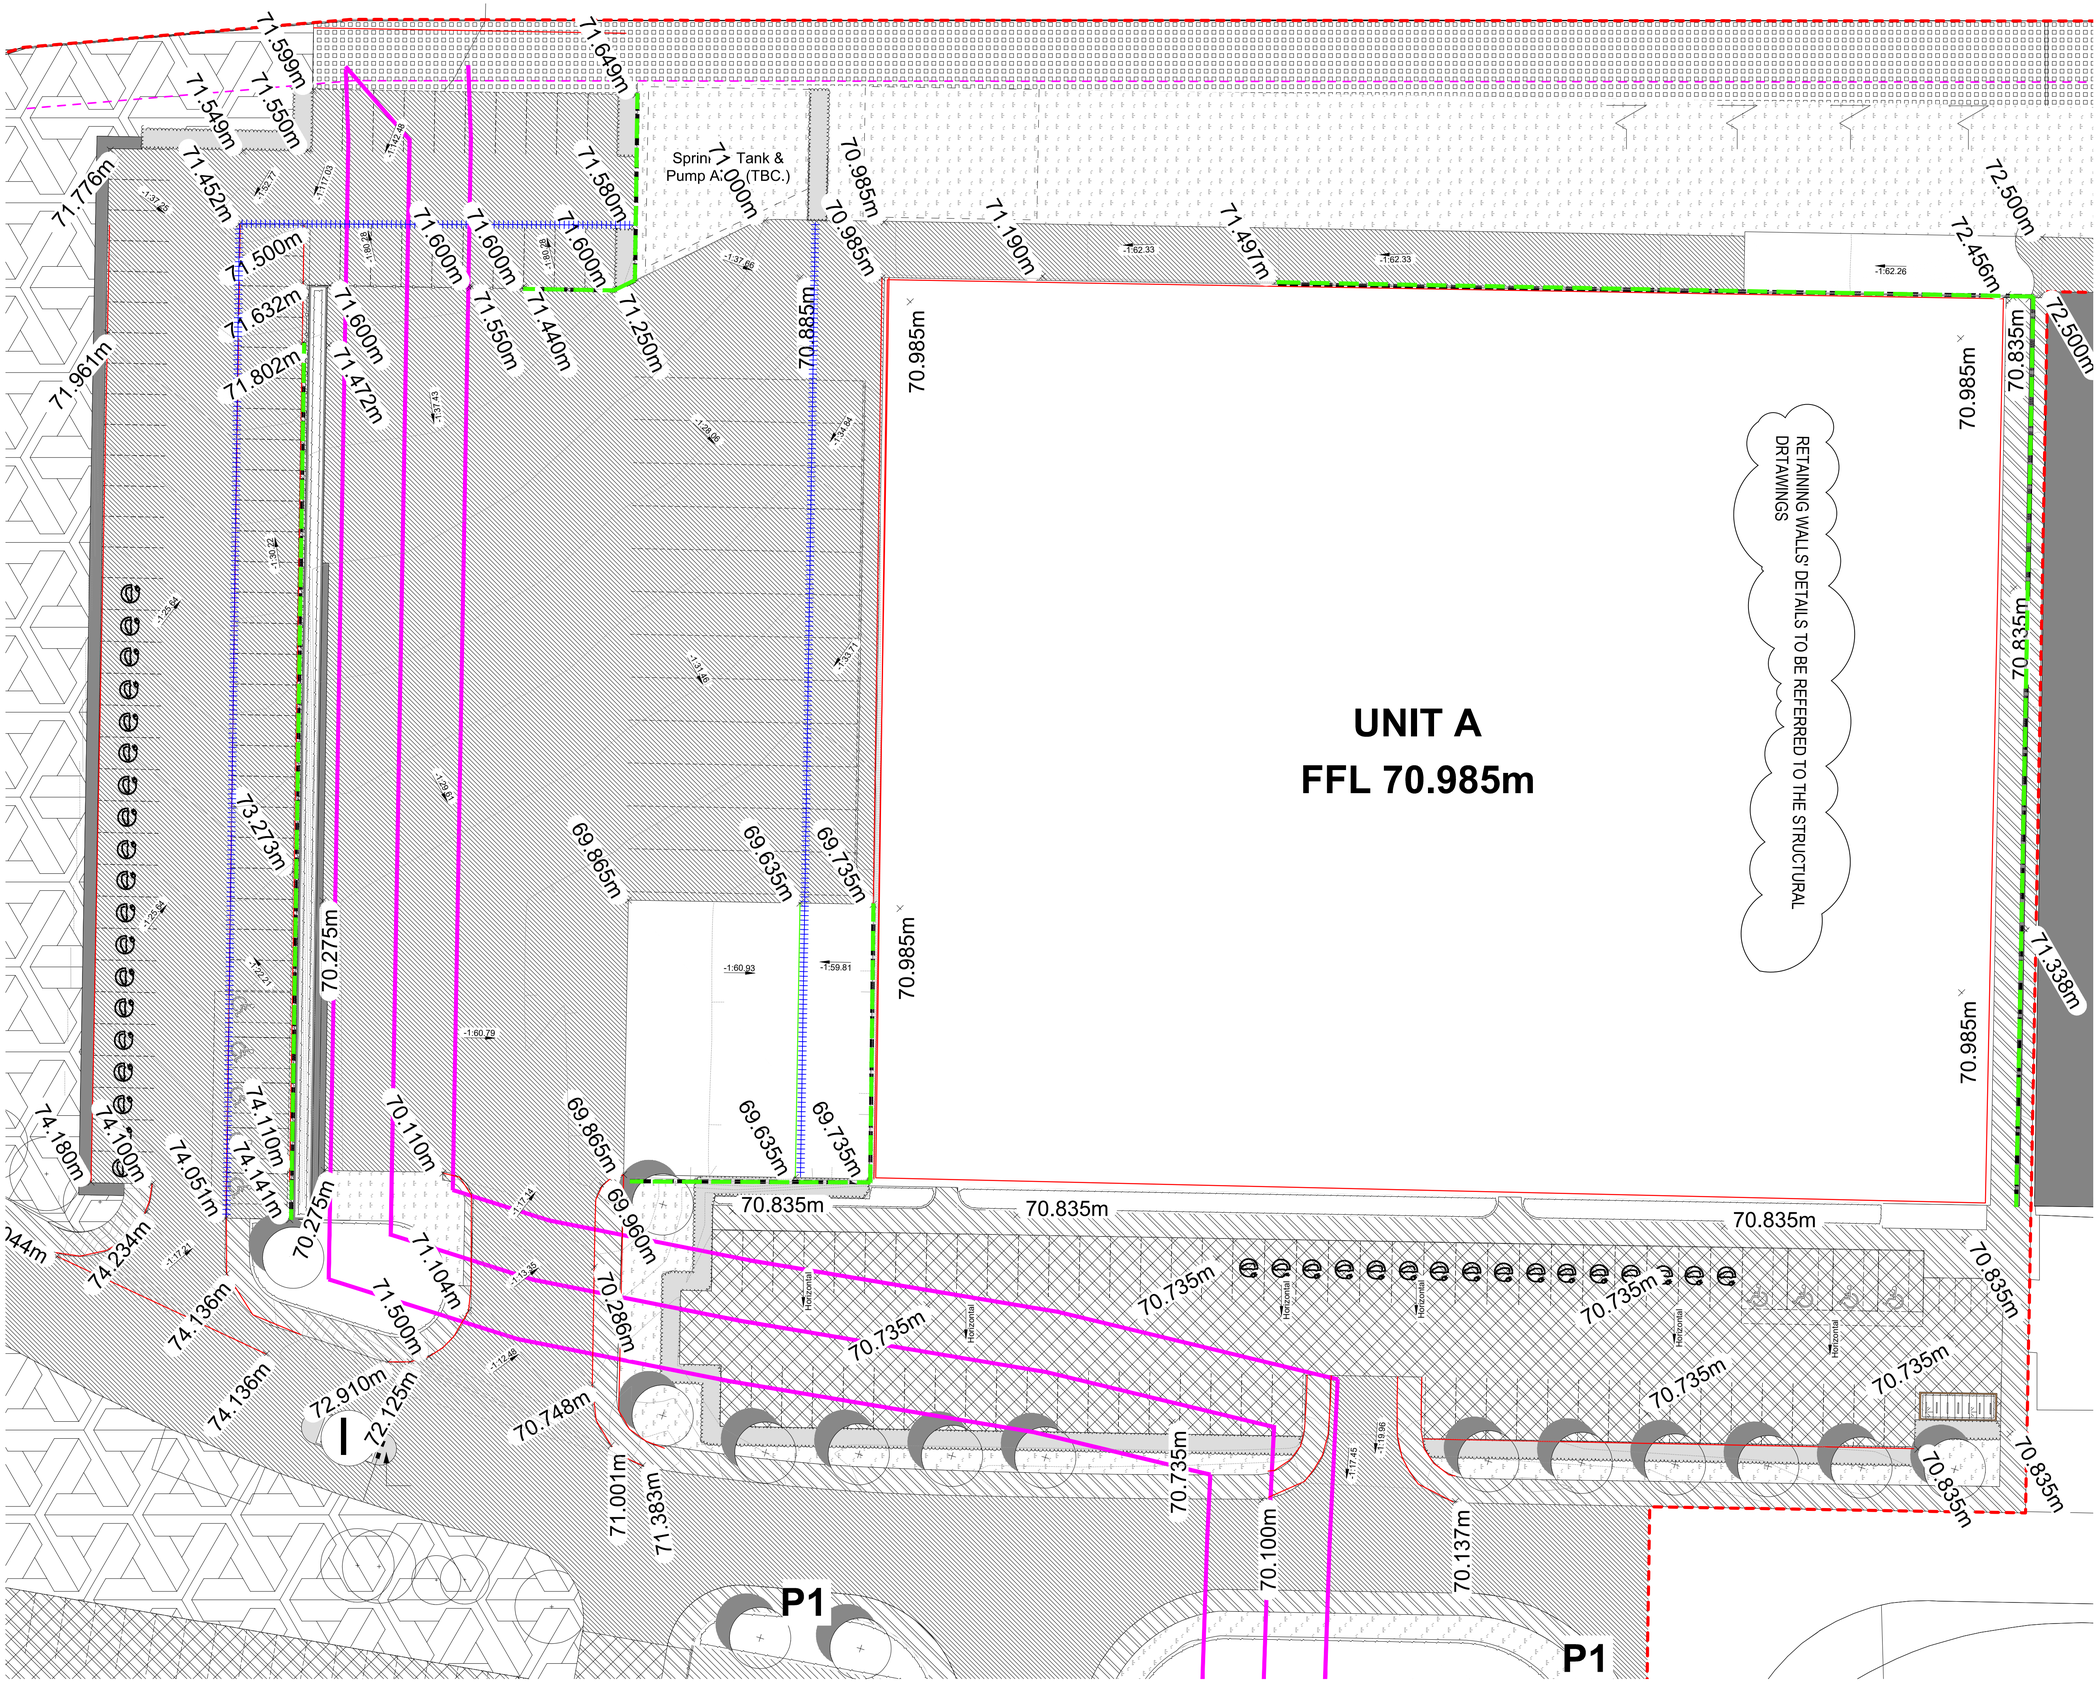

100mm at A1

NOTES:

1. THESE NOTES ARE INTENDED TO AUGMENT DRAWINGS AND SPECIFICATIONS. WHERE CONFLICT OF REQUIREMENTS EXIST THE ORDER OF PRECEDENCE SHALL BE AS SHOWN IN THE SPECIFICATION. OTHERWISE THE STRICTEST PROVISION SHALL GOVERN.
2. THIS DRAWING IS TO BE READ IN CONJUNCTION WITH ALL OTHER RELEVANT ENGINEERS AND ARCHITECTS DRAWINGS.
3. DRAWINGS NOT TO BE SCALED. ALL DIMENSIONS TO BE CHECKED ON SITE BY THE CONTRACTOR. ANY DISCREPANCIES TO BE NOTIFIED TO THE ENGINEER AND FURTHER INSTRUCTIONS OBTAINED BEFORE WORK IS COMMENCED.
4. THE STRUCTURE IS DESIGNED TO BE SELF-SUPPORTING AND STABLE AFTER THE BUILDING IS FULLY COMPLETED. IT IS THE CONTRACTORS SOLE RESPONSIBILITY TO DETERMINE THE ERECTION PROCEDURE AND SEQUENCE AND ENSURE THAT THE BUILDING AND ITS COMPONENTS ARE SAFE DURING ERECTION. THIS INCLUDES THE ADDITION OF WHATEVER TEMPORARY BRACING, GUYS OR TIE-DOWNS WHICH MAY BE NECESSARY, SUCH MATERIAL REMAINING THE THE PROPERTY OF THE CONTRACTOR ON COMPLETION, AND FOR ENSURING THAT THE WORKS AND ANY ADJACENT PROPERTIES ARE SAFE IN THE TEMPORARY CONDITION.

LEGEND

- DEVELOPMENT BOUNDARY
- PROPOSED ACCO DRAIN CHANNEL
- PROPOSED RETAINING WALLS
- PROPOSED FINISHED LEVELS (× 0.000m)

Rev	Description	Date	By	Chk	App
P4	UPDATED TO THE LOCATION OF THE RETAINING WALLS	12.10.23	MM	KH	KH
P3	UPDATED THE LOCATION OF THE RETAINING WALL ON TOP OF THE CULVERT	11.10.23	MM	KH	KH
P2	UPDATED TO MATCH THE LEVEL ACCESS FOR VANS & FORKLIFTS	05.10.23	MM	KH	KH
P1	FIRST ISSUE	22.09.23	MM	KH	KH

Alan Wood & Partners

Hull Office
341 Beverley Road
Hull
HU5 1LD

T. 01482 442138
www.alanwood.co.uk

Consulting Civil & Structural Engineers
Project Managers
Building Surveyors

Leeds T. 01135 311098
Lincoln T. 01522 300210
Scarborough T. 01723 865484
Sheffield T. 01142 440077
York T. 01904 611594

Project: BIRTHWAITE BUSINESS PARK

Client: PREMDOR CROSBY LTD

Drawing: PROPOSED FINISHED LEVELS - UNIT A

Role: CIVIL ENGINEER

Drawing Status: FOR INFORMATION

Suitability Code: -

Job. no. 49145

Scale@ A1: 1:250

Rev. P4

Project Originator Zone Level Type Role Number

BBP - AWP - XX - XX - DR - C - 3500