





Front

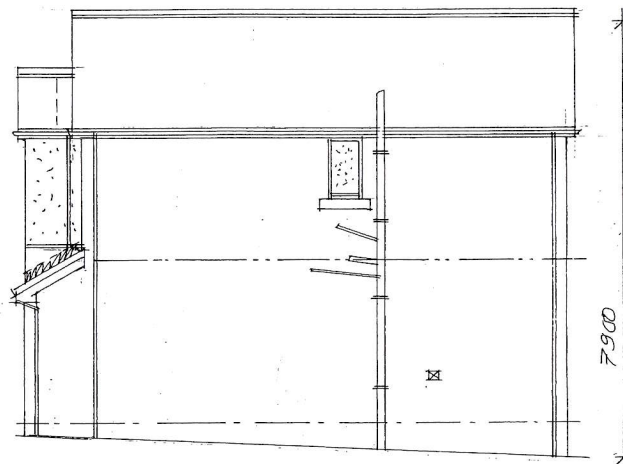

Side



Rear

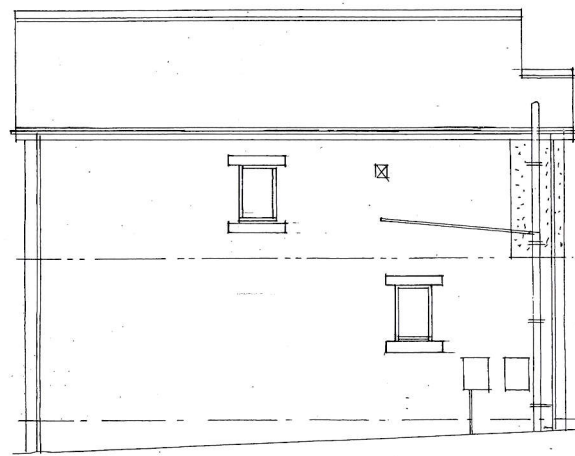

Side

Rev	Notes	Date

Garry
Greetham
Associates
Residential
Design Consultant
Westwood House
18 Carr Lane
Tankersley
Barnsley S75 3BE
Tel 07786062364

PROJECT 2 Storey Side Extension

CLIENT Mr. & Mrs, Chris Pashley

TITLE Elevations as Existing

ADDRESS 129 Upper Hoyland Rd,
Hoyland,
Barnsley. S74 9NL

DRAWN BY ggg

SCALE 1:100 @ A3 DATE Mar 24

DRAWING No 999-02 REV


Member of the Chartered Institute
of Architectural Technologists

garage

garage

(131)

BOUNDARY LOCATION

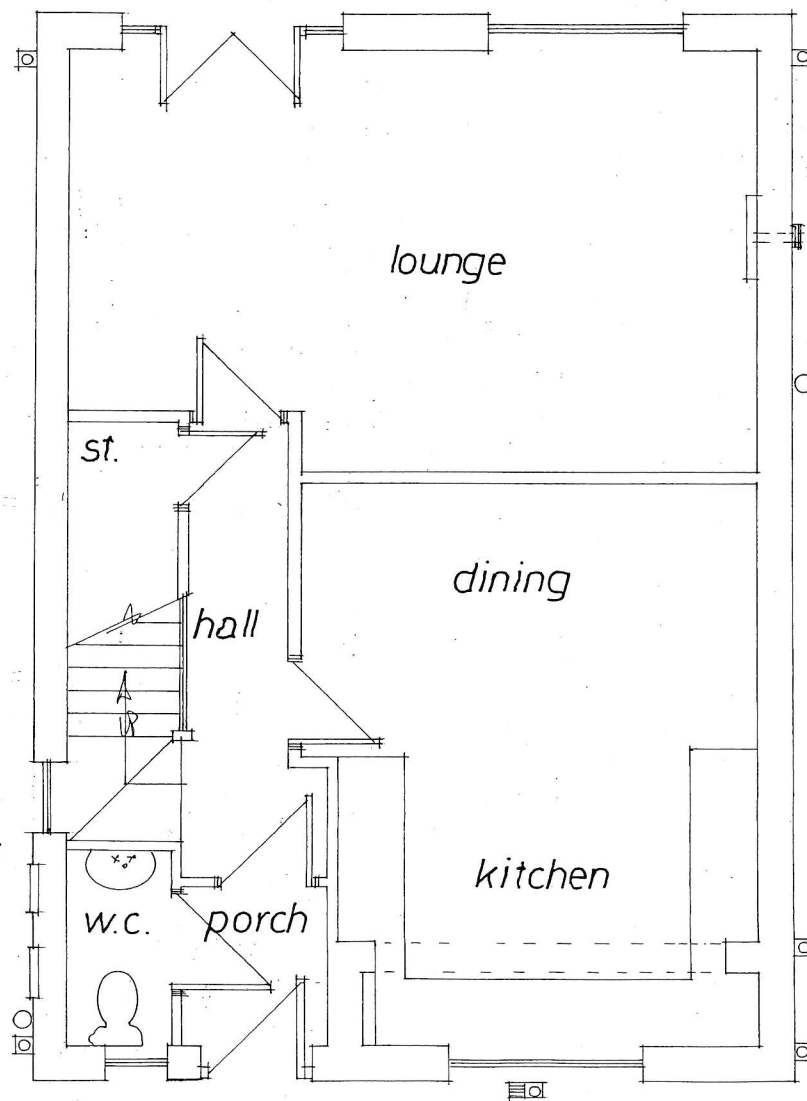

(127)

Rev	Notes	Date

Garry
Greetham
Associates

Residential
Design Consultant

Westwood House
18 Carr Lane
Tankersley

Barnsley S75 3BE
Tel 07786062364

PROJECT 2 Storey Side Extension

CLIENT Mr. & Mrs, Chris Pashley

TITLE G.Floor Layout as Existing

ADDRESS 129 Upper Hoyland Rd,
Hoyland,
Barnsley. S74 9NL


DRAWN BY ggg

SCALE 1:50 @ A3 DATE Mar 24

DRAWING No 999-03 REV

Member of the Chartered Institute
of Architectural Technologists

131

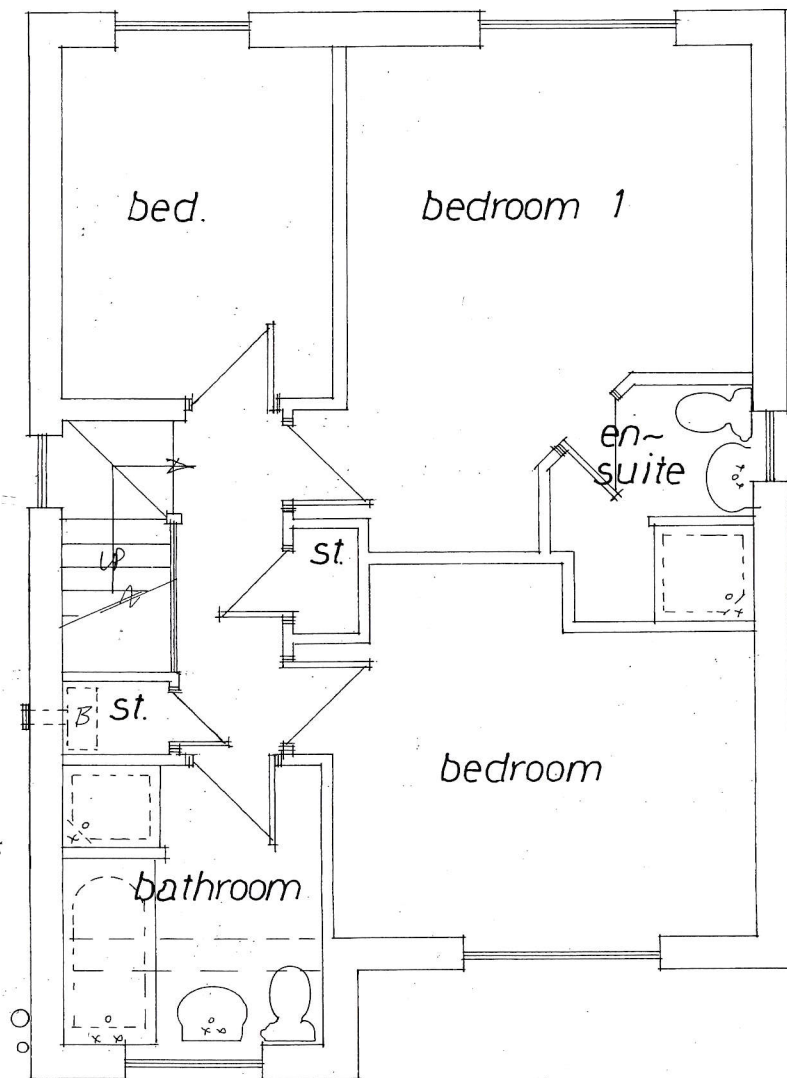

127

Rev	Notes	Date

Garry Greetham Associates

Residential Design Consultant

Westwood House
18 Carr Lane
Tannersley

Barnsley S75 3BE
Tel 07786062364

PROJECT 2 Storey Side Extension

CLIENT Mr. & Mrs. Chris Pashley

TITLE F. F. Layout, as Existing


ADDRESS 129 Upper Hoyland Rd,
Hoyland,
Barnsley. S74 9NL

DRAWN BY ggg


SCALE 1:50 @ A3 DATE Mar 24

DRAWING No 999-04 REV

Member of the Chartered Institute
of Architectural Technologists

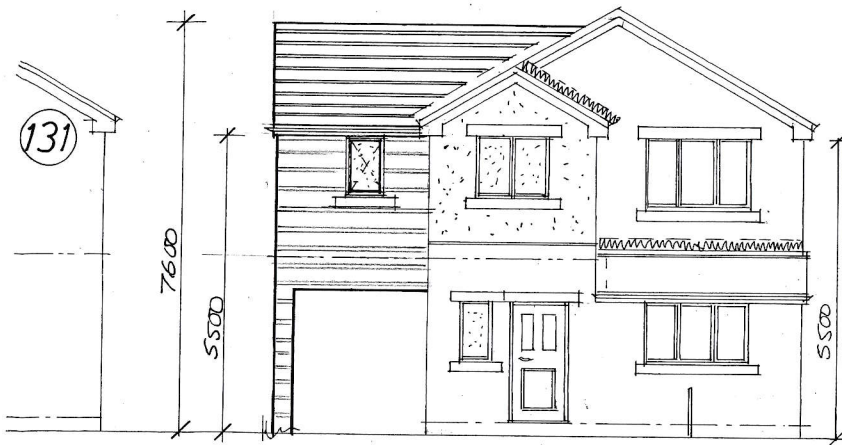

Front

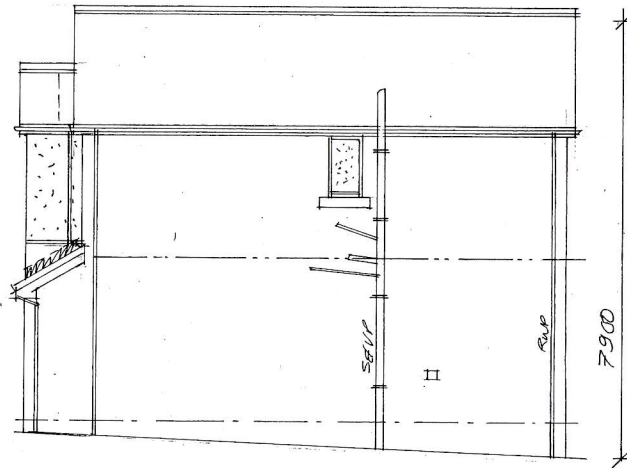


Side

MATCHING CONCRETE INTERLOCKING TILES



Rear

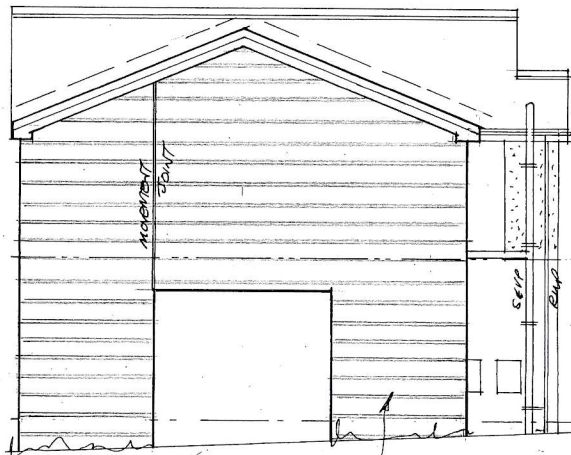

Side

PROPOSED ARTIFICIAL
140MM COURED STONE

Rev	Notes	Date

Garry
Greetham
Associates

Residential
Design Consultant
Westwood House
18 Carr Lane
Tankersley

Barnsley S75 3BE
Tel 07786062364

PROJECT 2 Storey Side Extension

CLIENT Mr. & Mrs. Chris Pashley

TITLE Elevations as Proposed

ADDRESS 129 Upper Hoyland Rd,
Hoyland,
Barnsley. S74 9NL

DRAWN BY ggg

SCALE 1:100 @ A3 DATE Mar 24

DRAWING No 999-05 REV

Member of the Chartered Institute
of Architectural Technologists

garage

garage

2850

8300

2500

3300

2500

BOUNDARY LOCATION

BARNLEY

(131)

st.

hall

lounge

dining

kitchen

w.c.

porch

(127)

Rev	Notes	Date

**Garry
Greetham
Associates**

Residential
Design Consultant

Westwood House
18 Carr Lane
Tankersley

Barnsley S75 3BE
Tel 07786062364

PROJECT 2 Storey Side Extension

CLIENT Mr. & Mrs. Chris Pashley

TITLE G. F. Layout as Proposed

ADDRESS 129 Upper Hoyland Rd,
Hoyland,
Barnsley. S74 9NL

DRAWN BY 999

SCALE 1:50 @ A3 DATE Mar 24


DRAWING No 999-06 REV

Member of the Chartered Institute
of Architectural Technologists

(131)

8300

300
3400 (CHECK)
100
2600 (CHECK)
100
1500
300

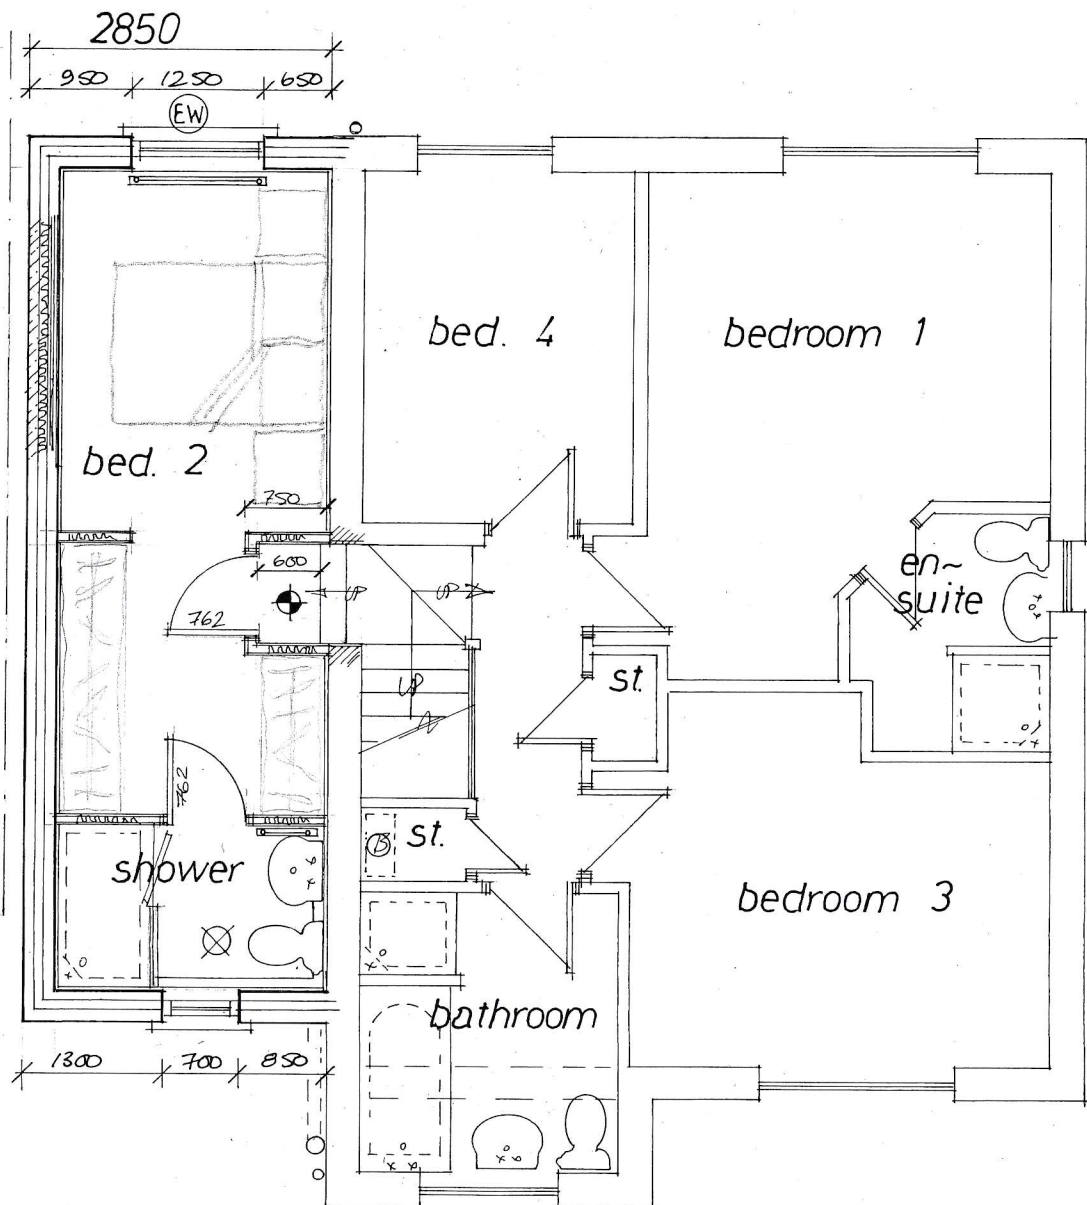

127

Rev	Notes	Date

Garry
Greetham
Associates

Residential
Design Consultant
Westwood House
18 Carr Lane
Tankersley

Barnsley S75 3BE
Tel 07786062364

PROJECT 2 Storey Side Extension

CLIENT Mr. & Mrs, Chris Pashley

TITLE F. F. Layout as Proposed

ADDRESS 129 Upper Hoyland Rd,
Hoyland,
Barnsley. S74 9NL

DRAWN BY ggg

SCALE 1:50 @ A3 DATE Mar 24

DRAWING No 999-07 REV

Member of the Chartered Institute
of Architectural Technologists