
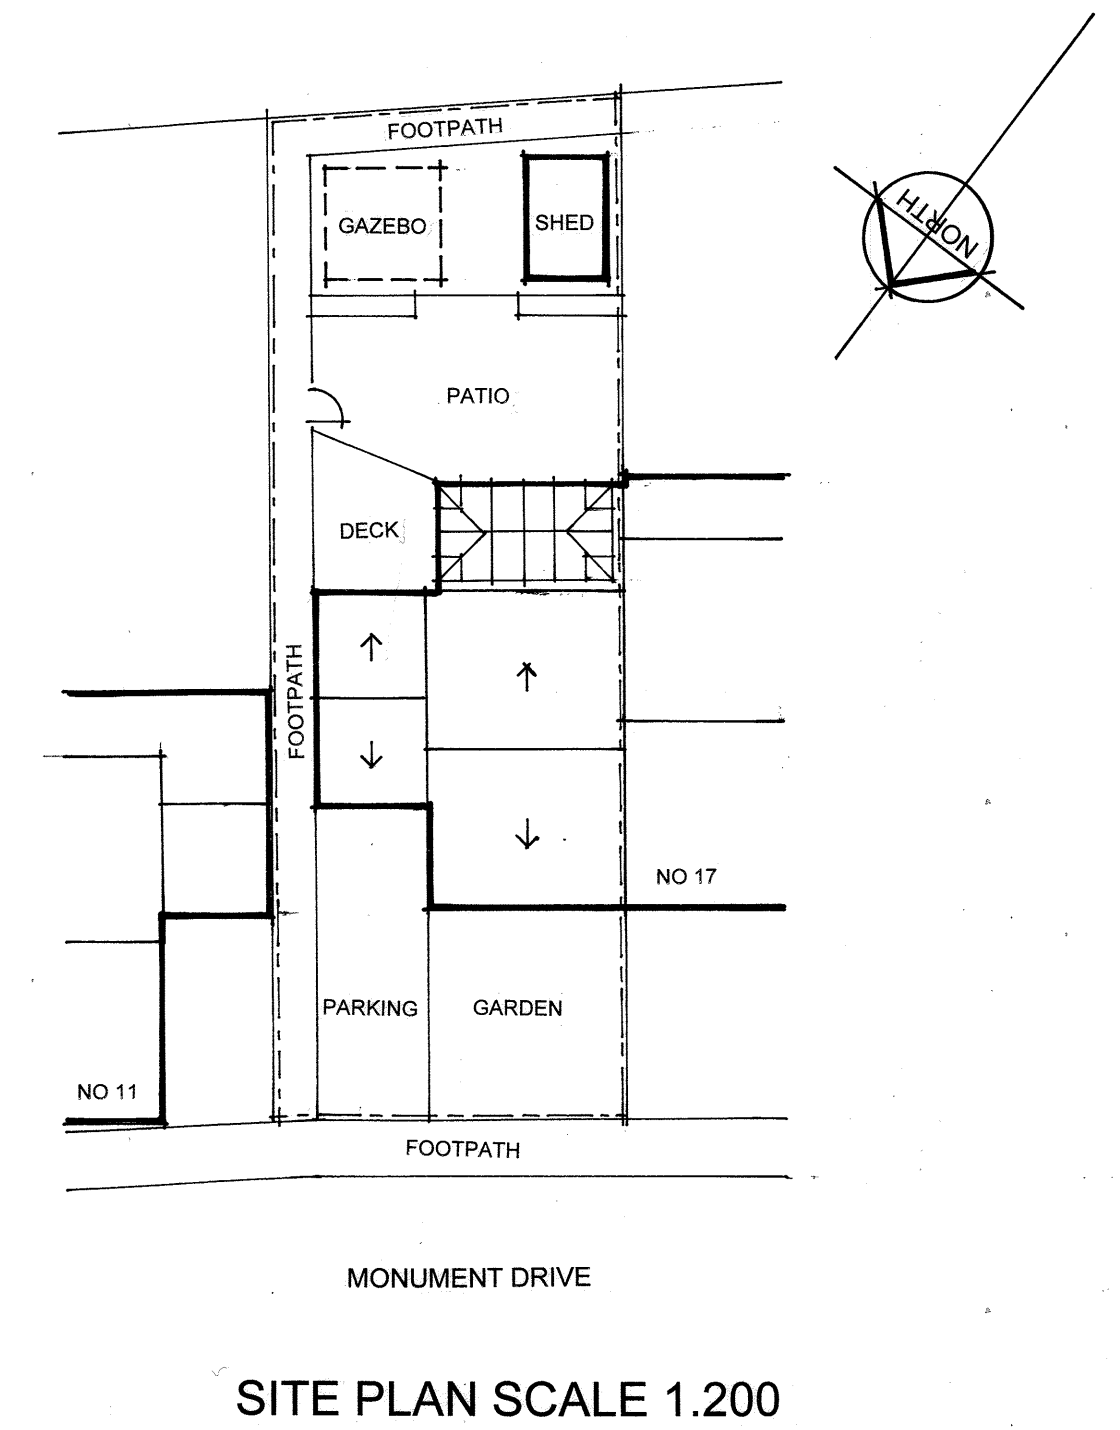
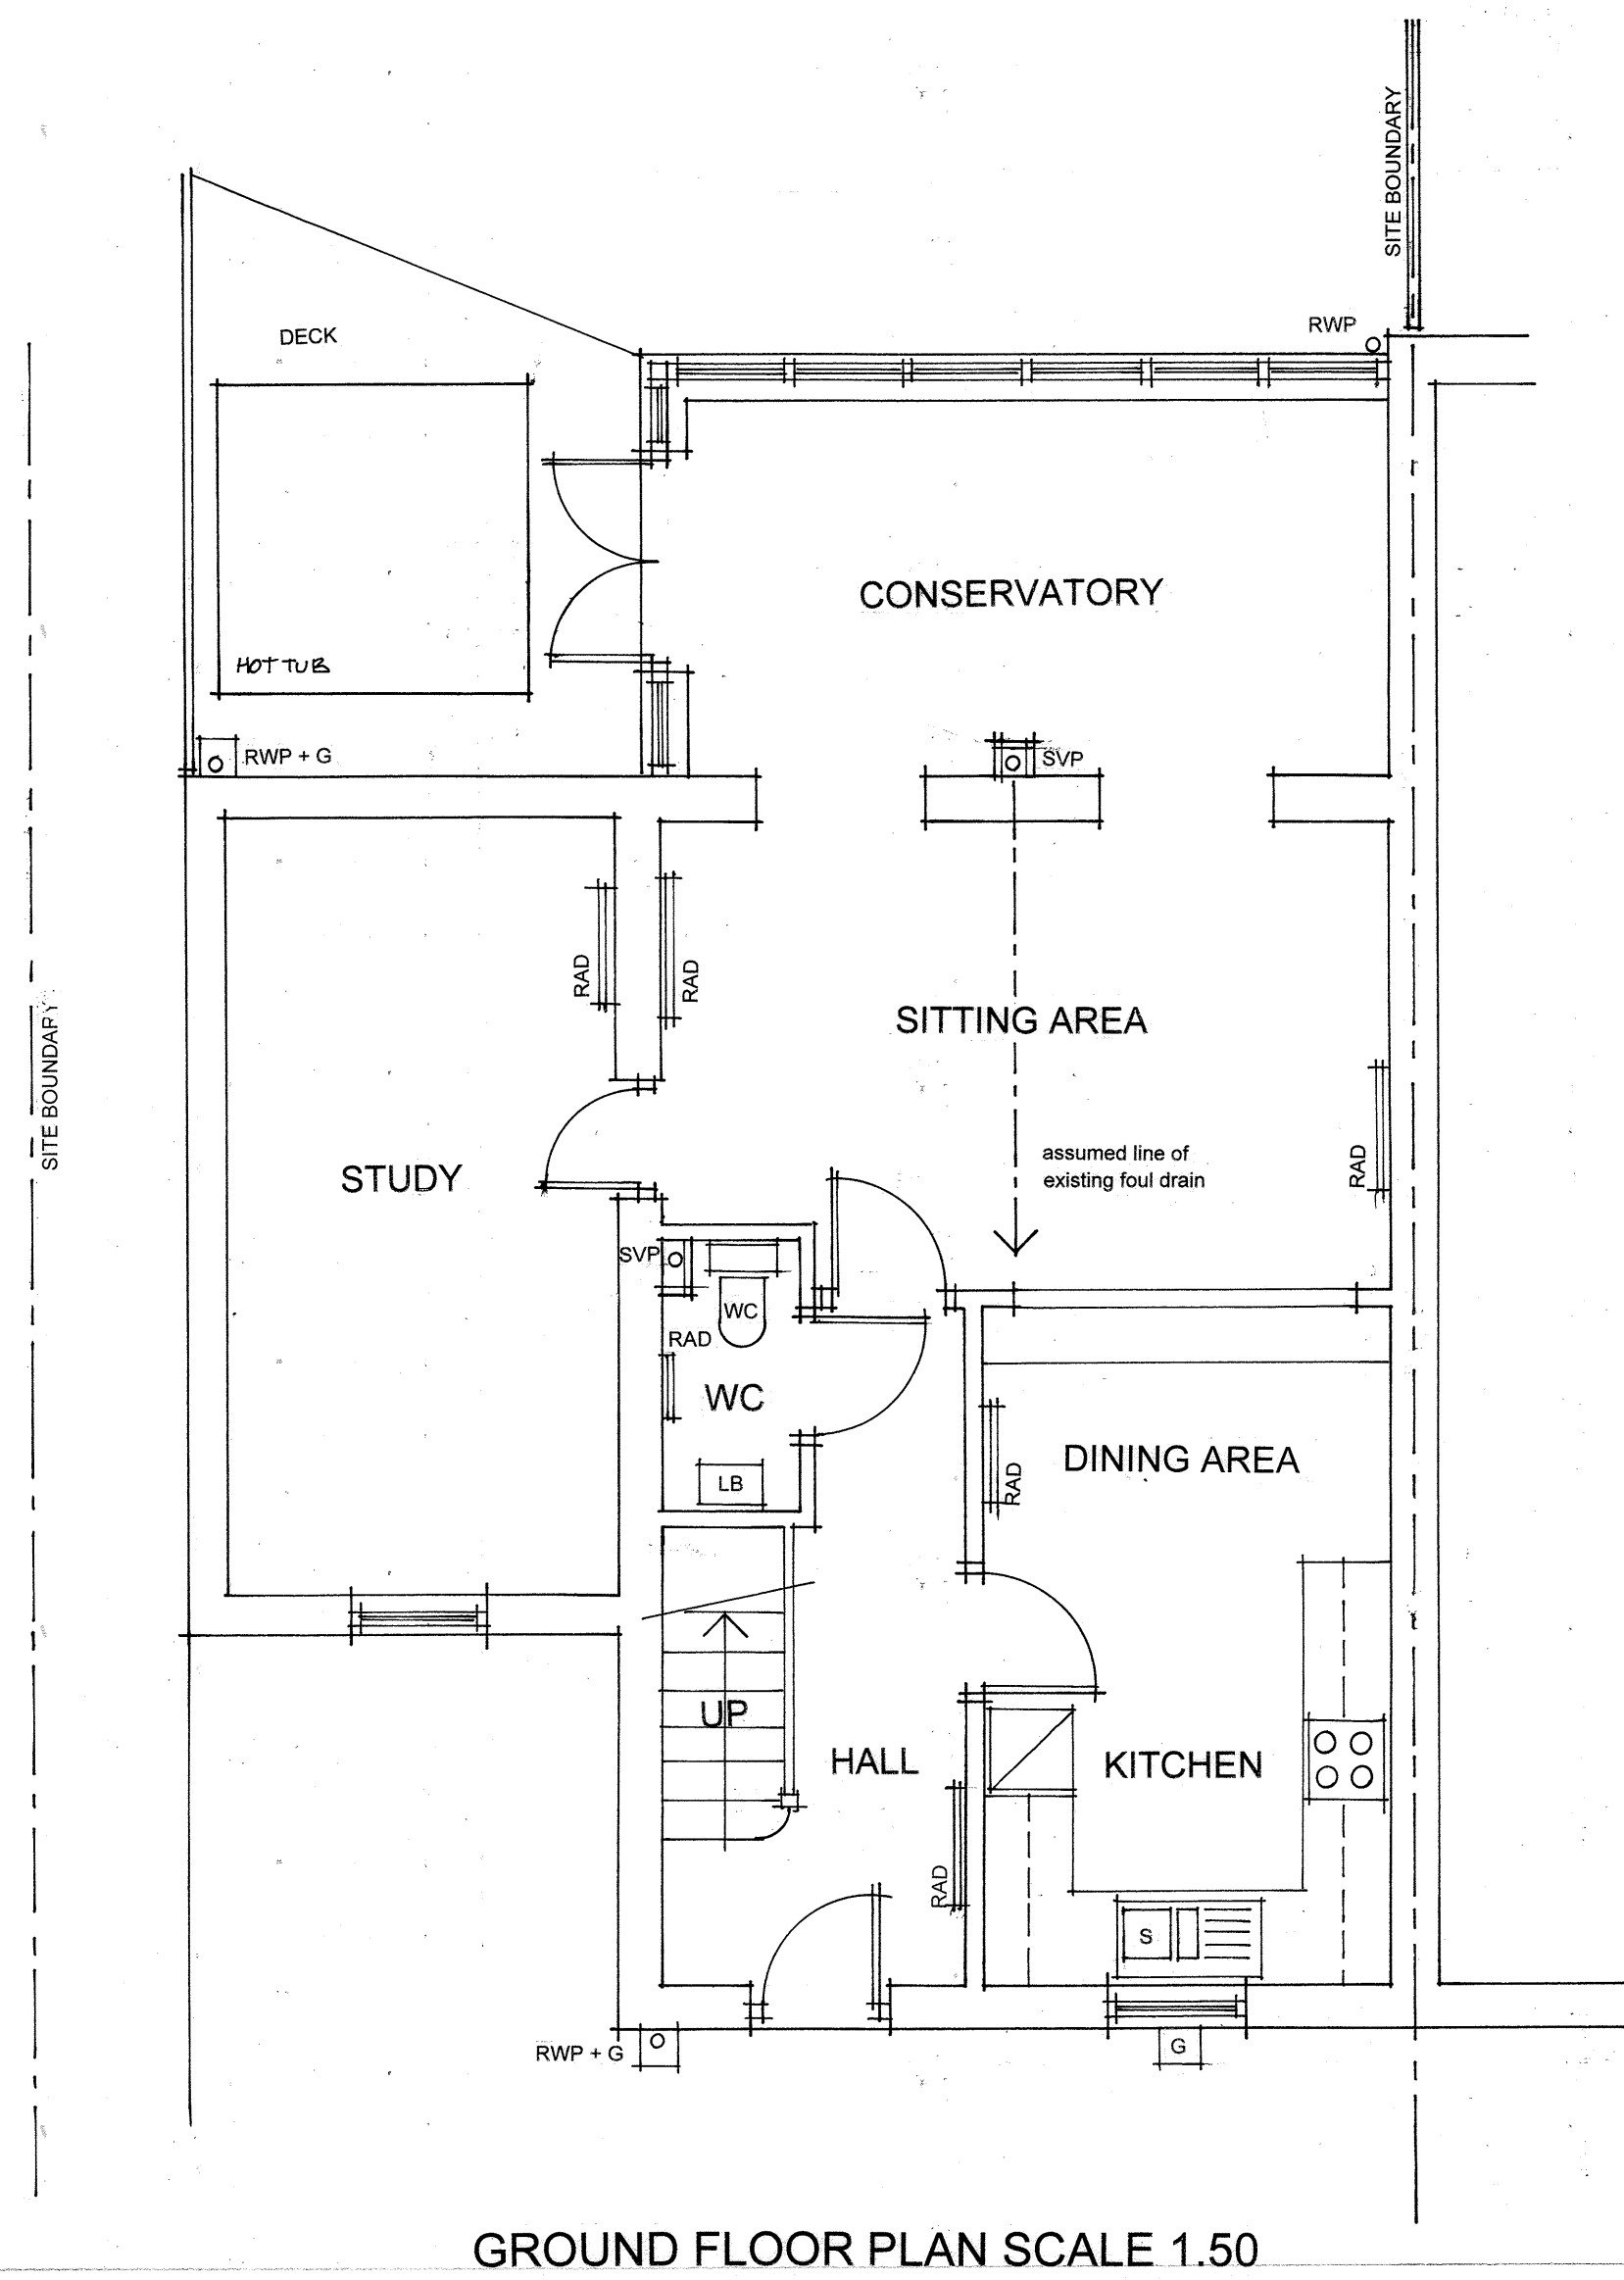


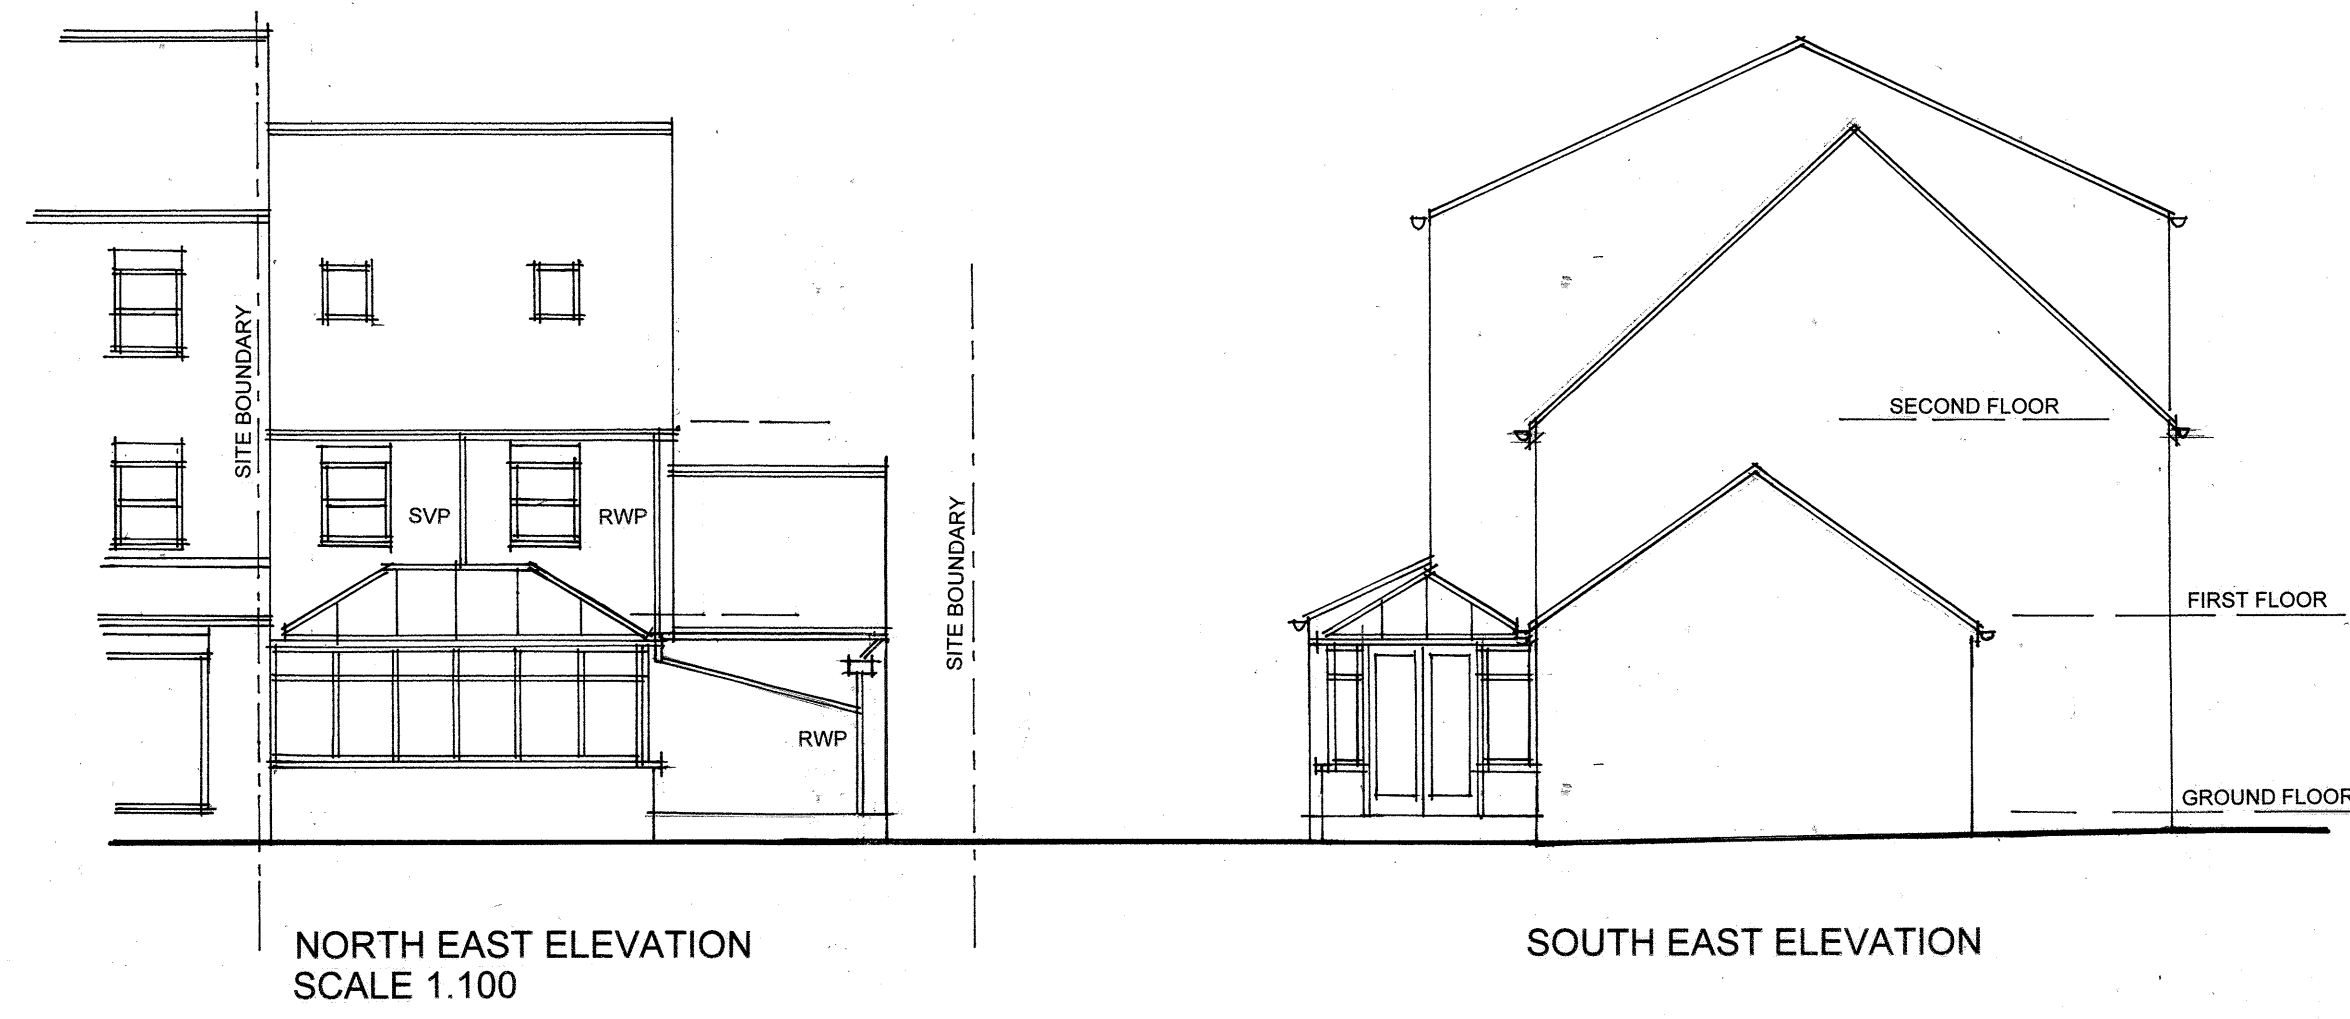

PLANS AS EXISTING

PROPOSED REAR EXTENSION AT 15 MONUMENT DRIVE,
BRIERLEY, BARNSLEY, FOR MR R MOSS
Drawing No 01
November 2021