


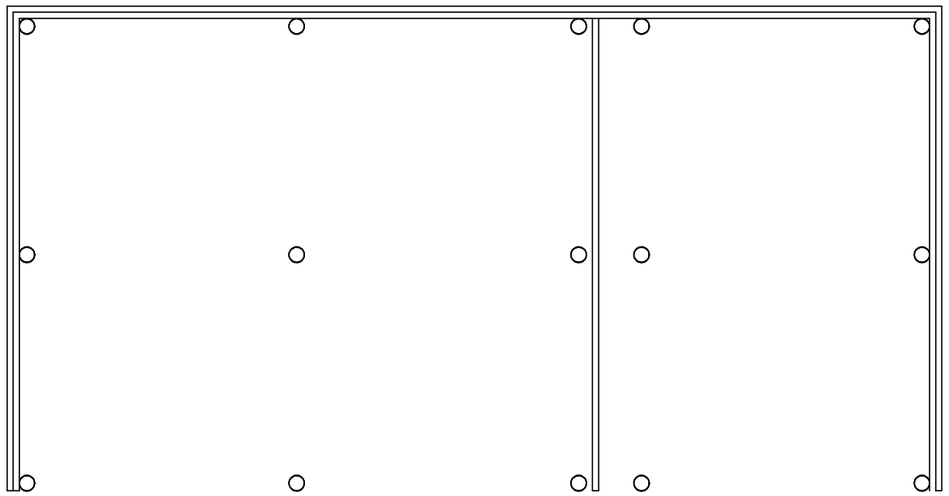


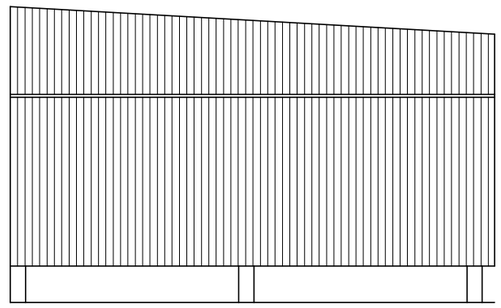

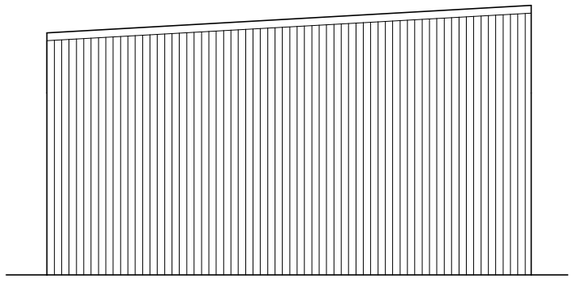

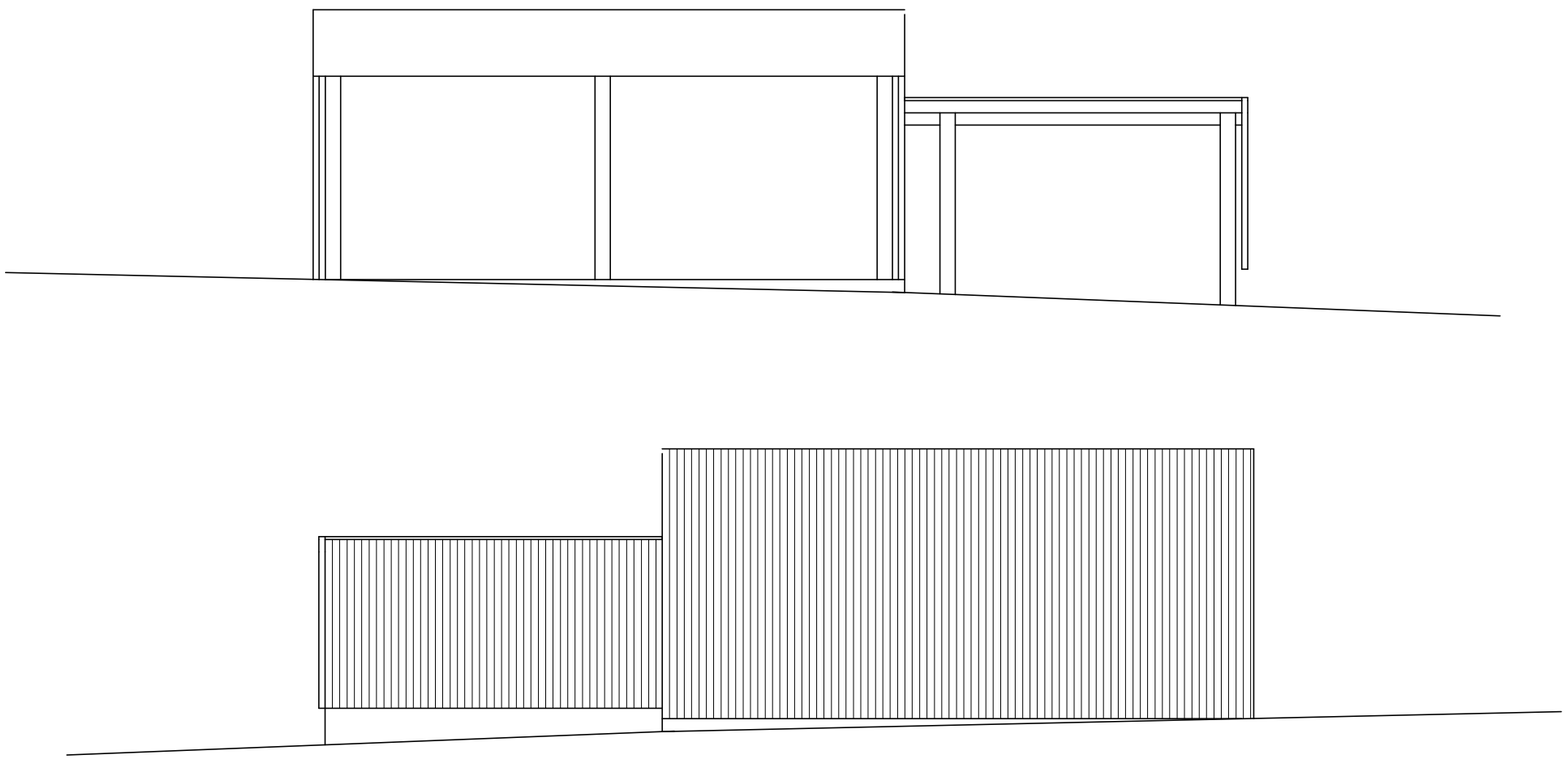

Mr R FRENCH

EXISTING BARN
CROSS ROYD FARM
HILL SIDE LANE
THURLSTONE

PLAN & ELEVATIONS

1:100@A3 MAY17

Peter Thompson
"Linwood"
Barnsley Road
Dodworth
Barnsley S75 3JR
M.C.I.A.T.
tel. 01226 201391
m. 07973251730
e-mail peter-thompson@hotmail.co.uk