


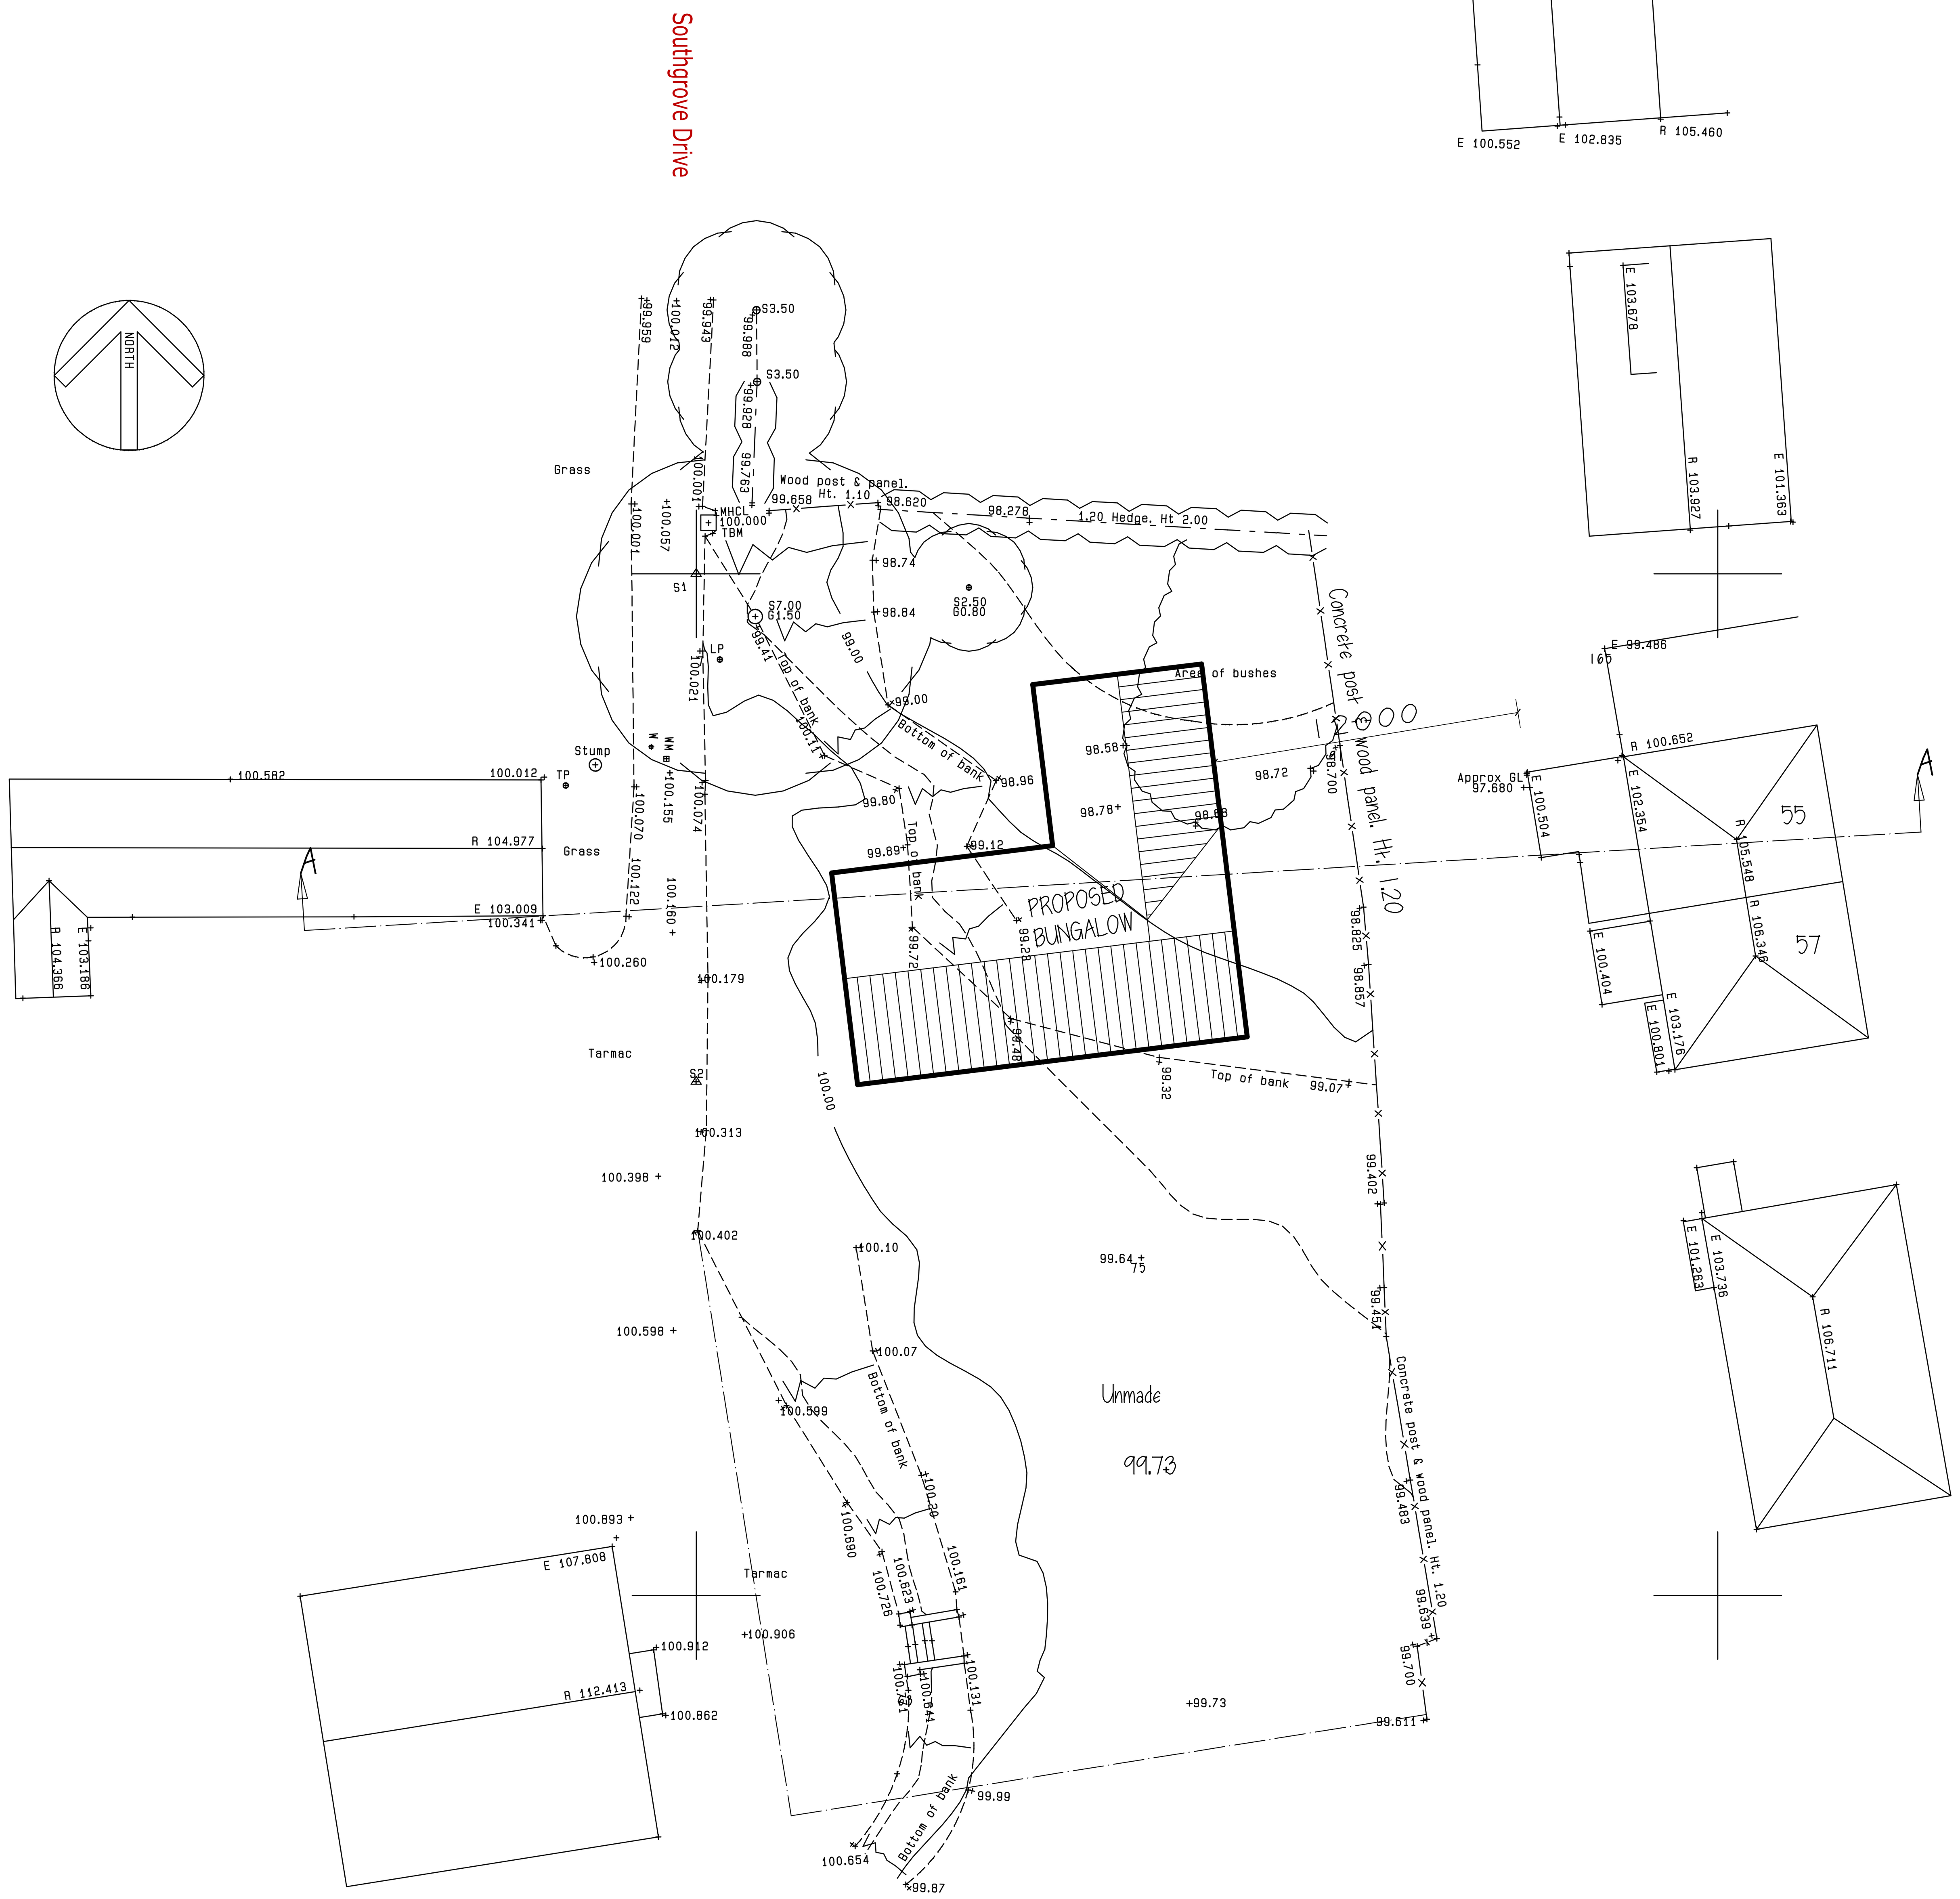

SECTION A - A

Station	Easting	Northing	Level
S1	1000.000	1000.000	100.038
S2	1000.000	980.119	100.328

LEGEND

Manhole shown thus	MH
Inspection Cover	IC
Lamphole	LH
Gully	G
Lampost	LP
Telegraph Post	TP
Electricity Poles	EP
Road Traffic Signs	RS
Traffic Lights	TL
General Post Office	GPO
Post Office Telephones	POT
Fire Hydrant	FH
Safety Valve	SV
Stopcock Water	SCW
Stopcock Gas	Gas
Unknown Stoptap	ST

Spot Level	+123.562
Kerb Line	
Fence Line	Wood post & rail Or
Hedge Line	
Contours 5m interval	105
Contours 1m interval	33
Tree Spread	S 5.0
Girth	G 1.30
Cover Level	CL 112.335
Invert Level	IL 111.733
Foul Drain	
Surface Water	
Unknown Service	Serv
Survey Station	S3 Or S3

Floor Level	FL 10.907
Height floor to structural soffit	SS 2.87
Height floor to false ceiling	FC 2.22
Height floor to sill	S 0.67
Height of window	W 1.23
Height of Door	D 1.98
Height floor to underside of Beam	US 3.61
Vent	V
Fall Pipe	FP
Sky Light	SL
Water Closet	WC
Sink	S
Boxed Column	B
Shop fitting or cladding	

SITE SURVEY

SOUTHGROVE DRIVE
HOYLAND - BARNSLEY

Sheet Diagram

Datum	Sheet 1 of 1	Survey Job No. SOUTH	Scale 1/200
GRID - LOCAL	Surveyed by NT	Drawn by NT	SOUTH
	Date of Survey November 2014		
LEVEL - TBM MANHOLE SEE PLAN			