


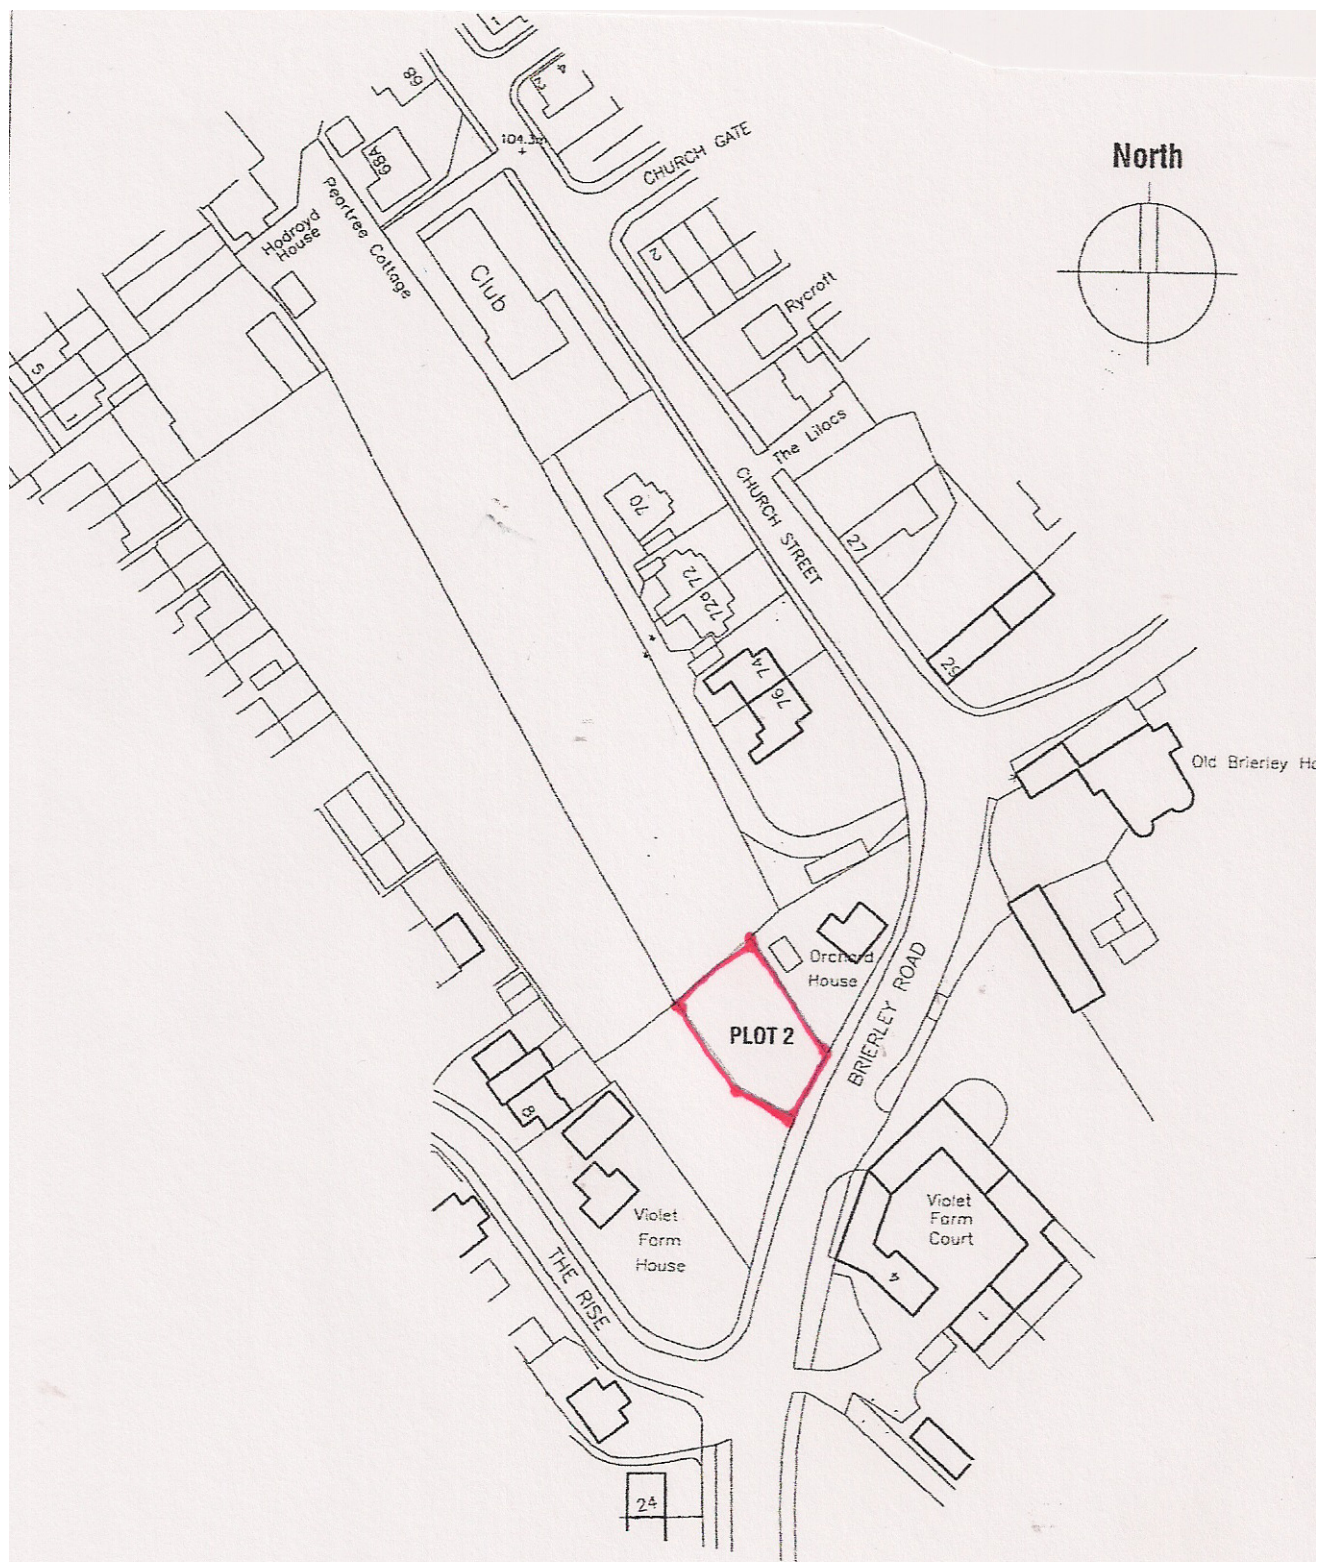

Ordnance Survey (c) Crown Copyright 2013. All rights reserved. Licence number 100022432

Plot 2 - LAND ADJACENT  
ORCHARD HOUSE  
BRIERLEY ROAD  
BRIERLEY  
BARNSELY  
S72 9JQ

Scale 1:1250 at A4