

Rev	Notes	Date

Garry Greetham Associates Ltd

Residential Design Consultant

Westwood House

18 Carr Lane

Tankersley

Barnsley S75 3BE

Tel(01226)746573

PROJECT Unit 6

CLIENT Mr. & Mrs. M. Wilkinson

TITLE Typical Section

ADDRESS "Blacker Grange Farm"

off Barnsley Rd, Blacker Hill,

Barnsley. S74 0RP

DRAWN BY 999



SCALE 1:50

DATE Sep 14

DRAWING NO 741-22

REV


Member of the Chartered Institute of Architectural Technologists

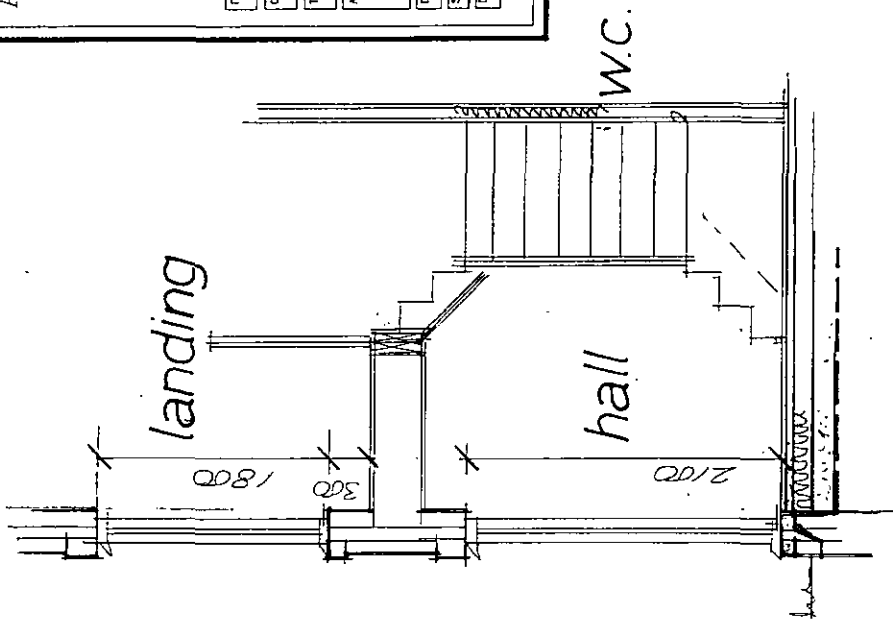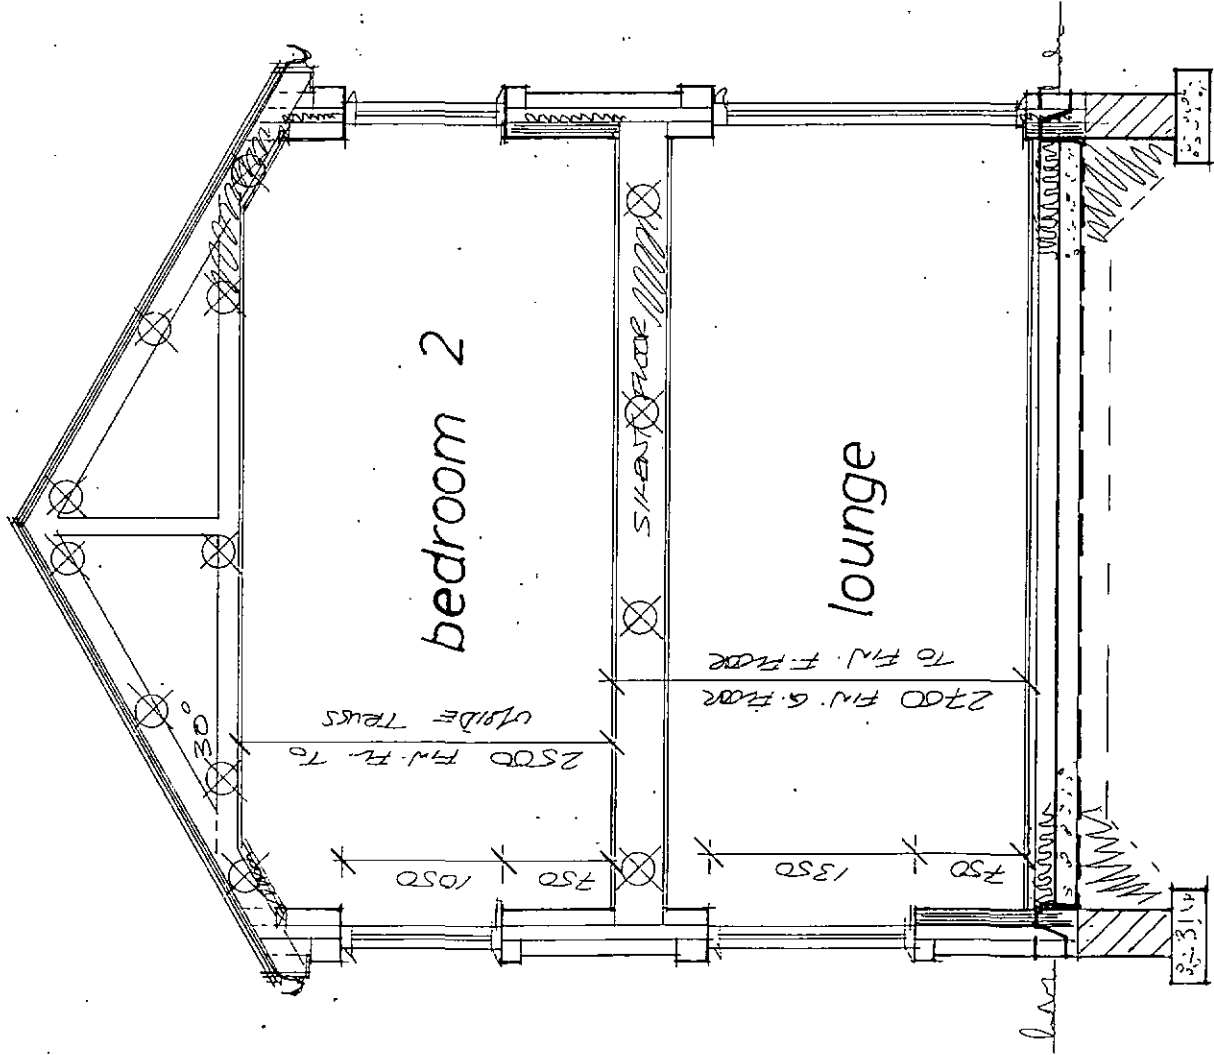


TO REMOVE THE EXISTING DOUBLE "ATCOST"
 PREFABRICATED BARN TO THE REAR
 AND ASSOCIATED CONCRETE HANDSTANDING
 ADJACENT AND TO PROVIDE THESE AREAS
 WITHIN THE GREEN BELT USAGE.

DENOTES
 PROPOSED 900MM
 HIGH DRY STONE
 WALLING DETAIL.

900MM H. POST
 & 2 RAIL
 DEMARKATION
 FENCE

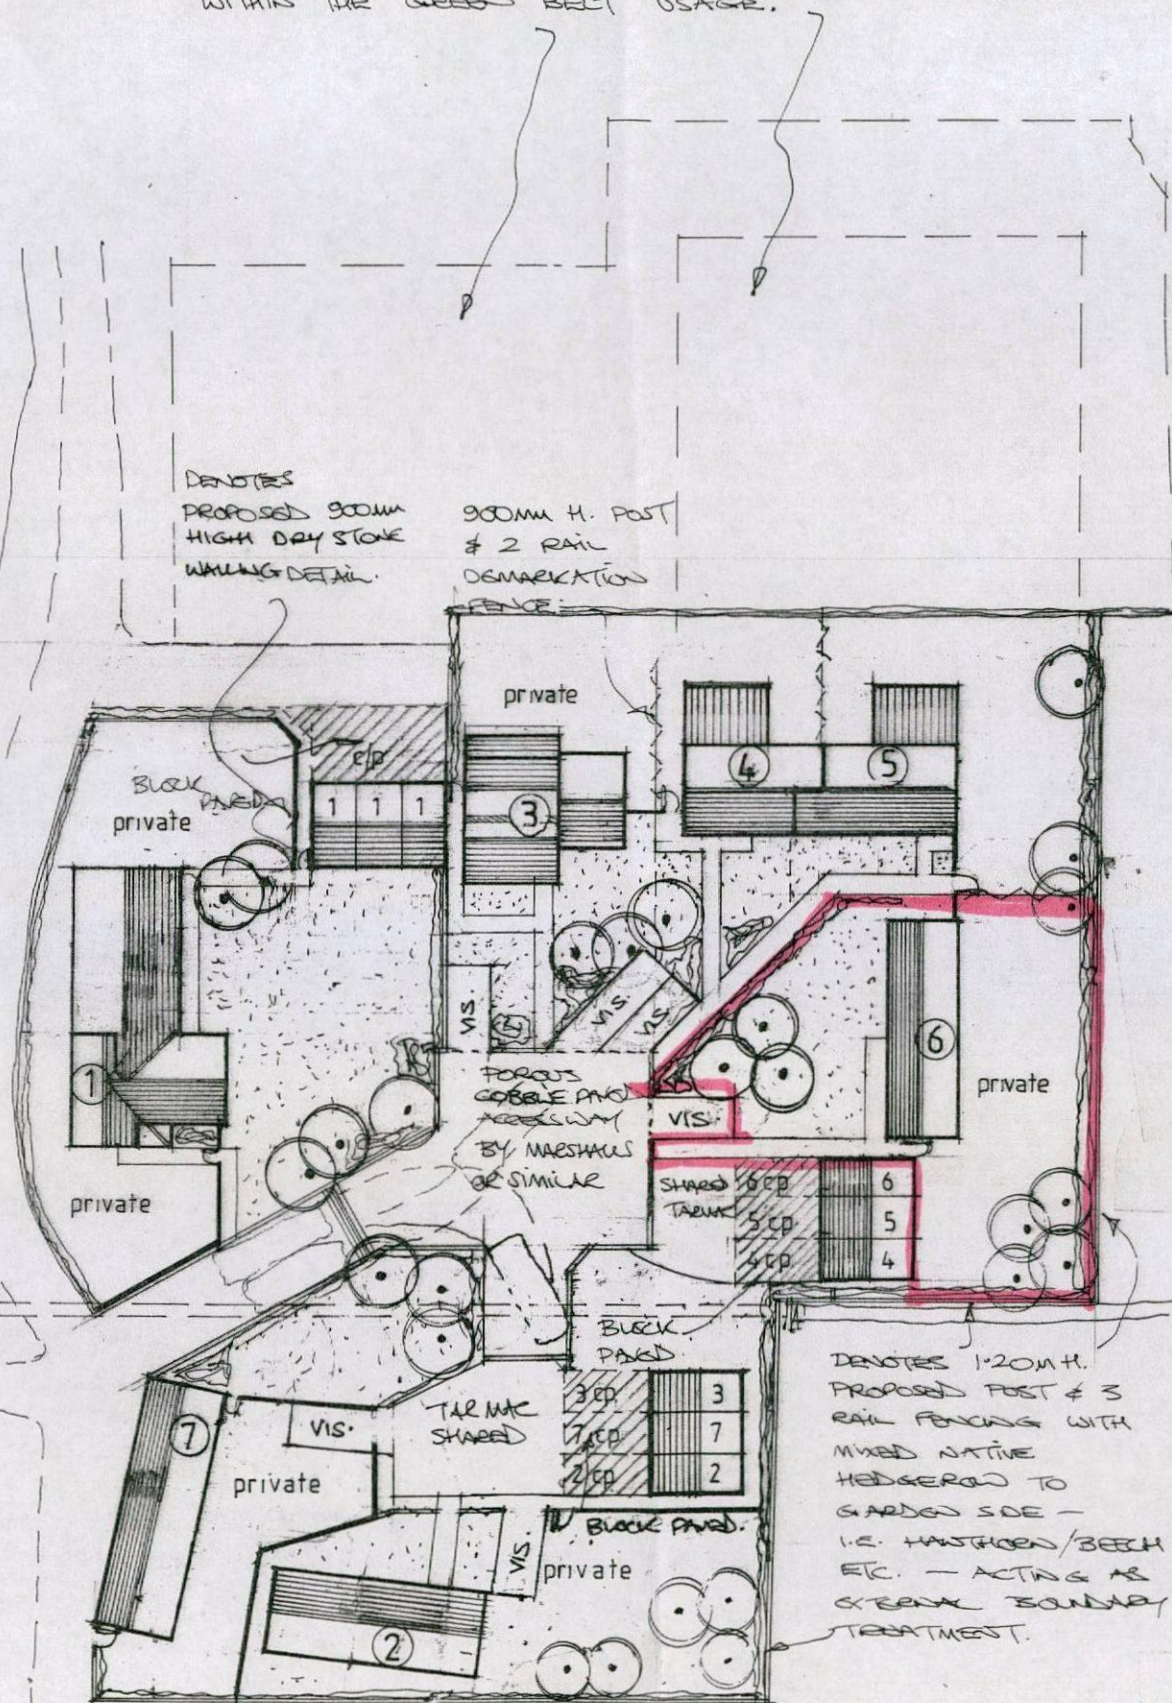

900mm high knee rail
 refer to details shown

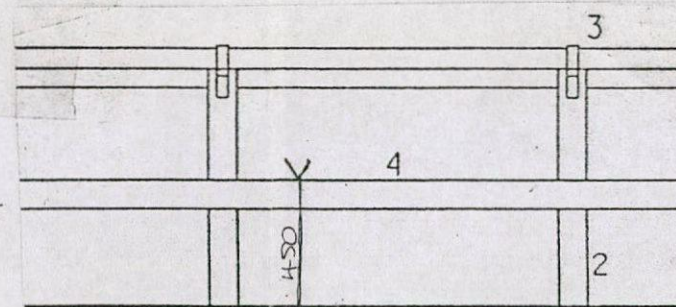

- 1 All fencing woodwork to be stained with coloured preservative
- 2 100mm sq vertical posts complete with 45o splayed cut to accept top rail
- 3 100mm sq horizontal top rail set at 45o splay fixed to vertical posts with 35mm wide galv'' m.s. strapping nailed
- 4 100 x 25mm horizontal mid rail face fixed to vertical posts

*TO PROVIDE 4.50M WIDE
 POROUS BLOCK PAVED AREA
 (FOR FIRST 10.00M)
 FROM GARDEN VIEW
 JUNCTION TO SATISFY
 HIGHWAY DEPT.


900mm High Knee Rail

C	EXTENSION TO PLOTS 4 & 5	03-14
B	PARKING ALTERED	06-12
A	ROOF TO PLOT 3 ADJUSTED	11-11
Rev	Notes	Date


Garry Greetham Associates Ltd
 Residential Design Consultant
 Westwood House
 18 Carr Lane
 Tankersley
 Barnsley S75 3BE
 Tel(01226)746573

PROJECT	Blacker Grange Farm
CLIENT	Mr. & Mrs. M. Wilkinson
TITLE	Site Layout
ADDRESS	"Blacker Grange Farm", Blacker Hill, Barnsley.
DRAWN BY	ggg
SCALE	1:500
DATE	May.11
DRAWING No	741-02
REV	C
Member of the Chartered Institute of Architectural Technologists	


Elevations

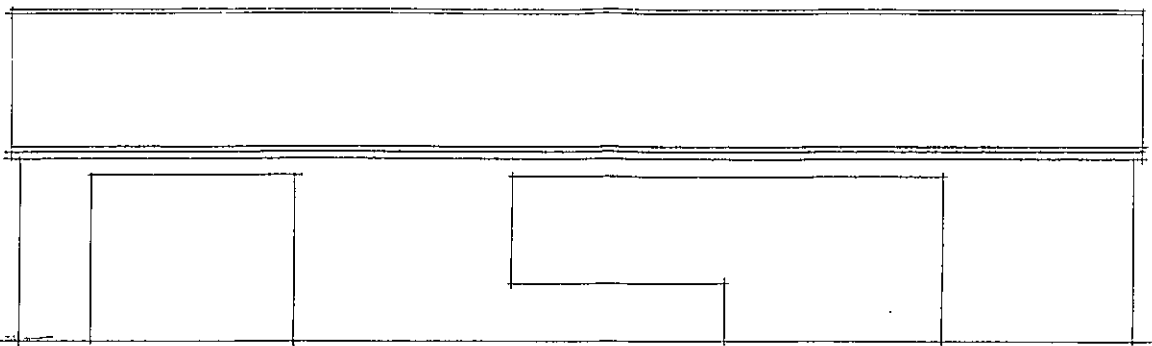


Front

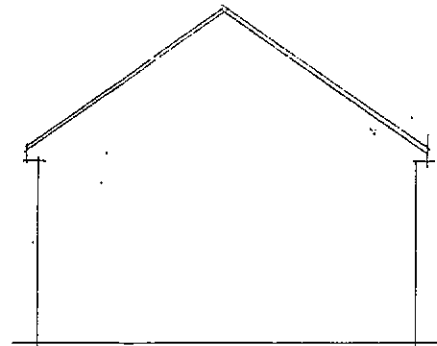


Side

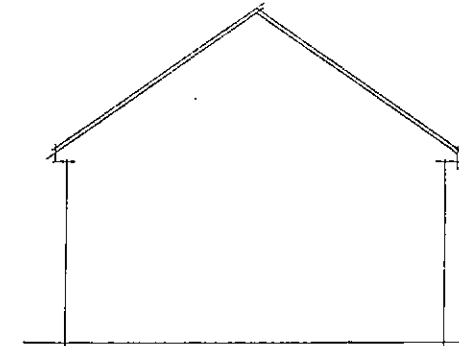

Side

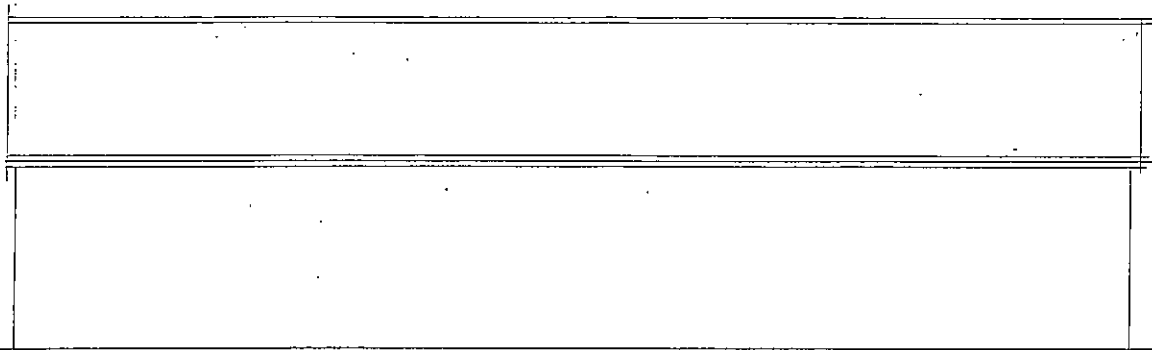

Rear

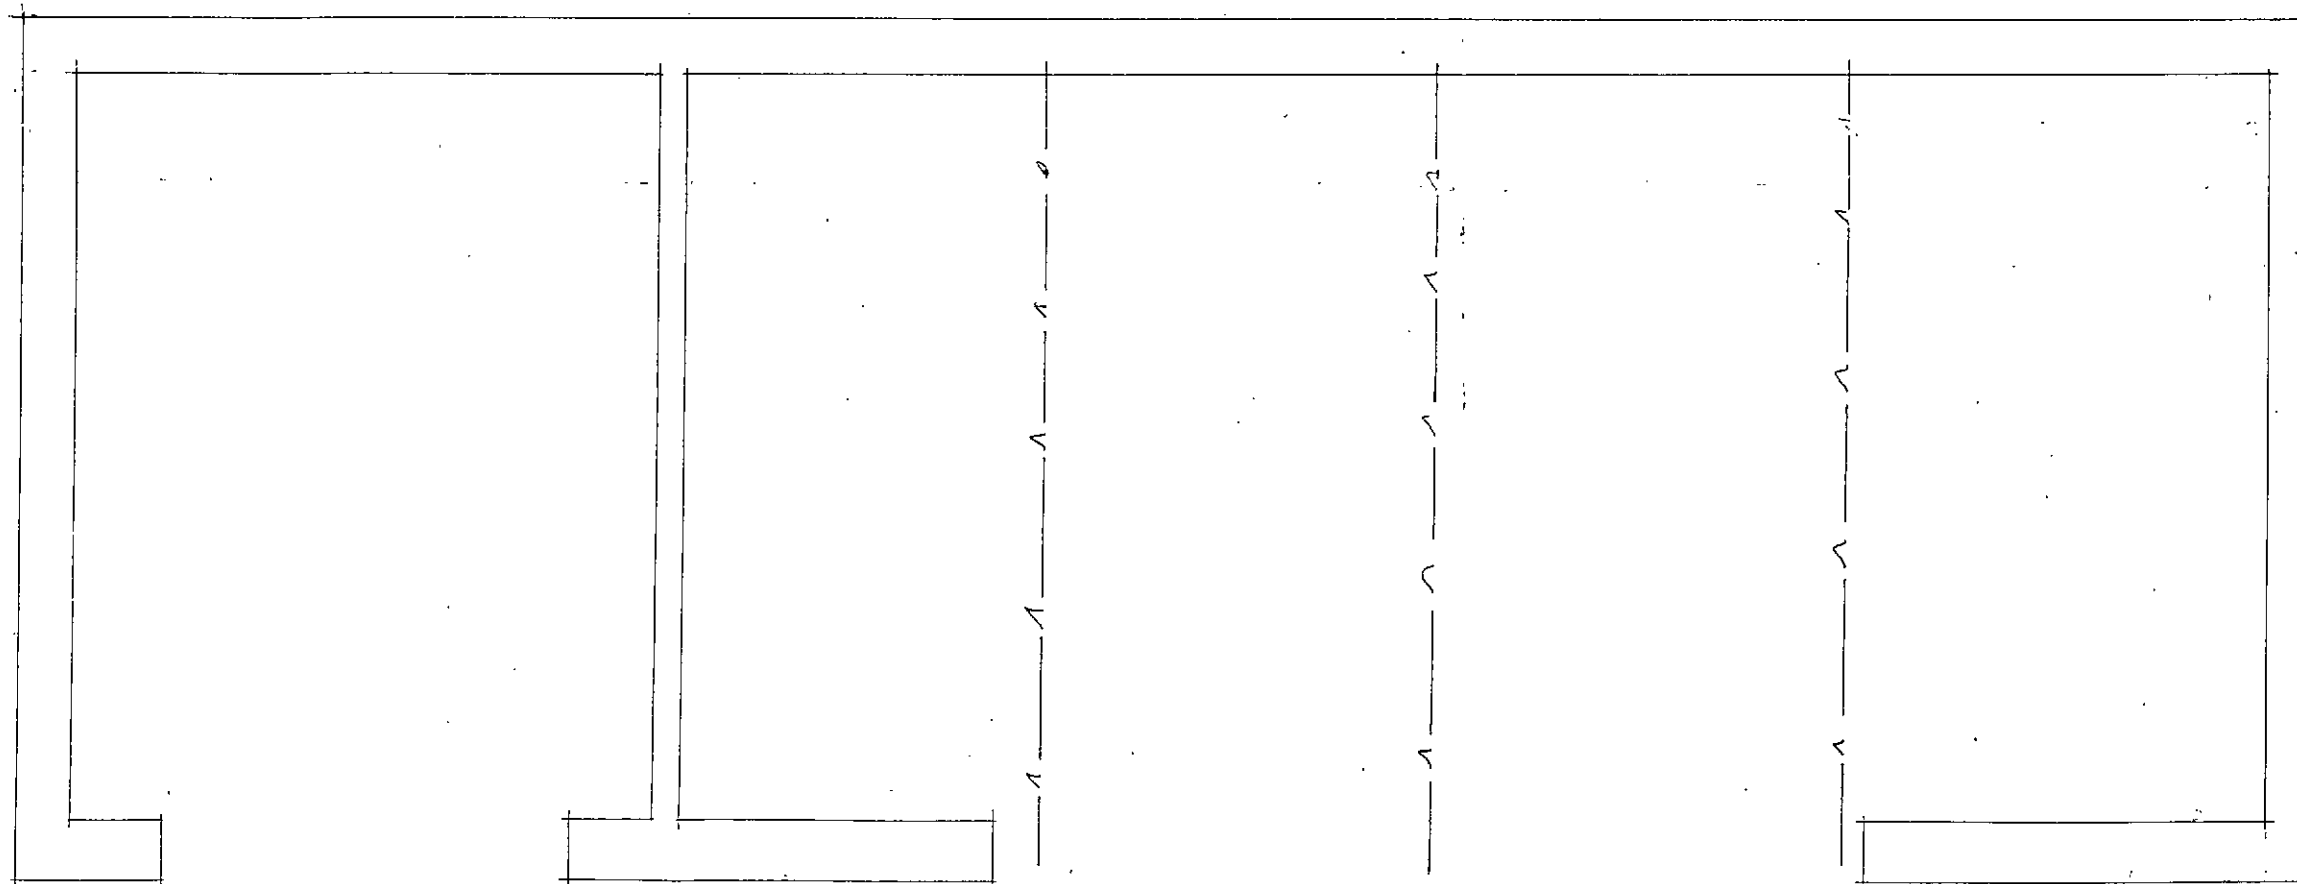


Layout

Rev	Notes	Date

Garry
Greetham
Associates Ltd
Residential
Design Consultant
Westwood House
18 Carr Lane
Tankersley
Barnsley S75 3BE
Tel(01226)746573


PROJECT	Unit 6
CLIENT	Mr. & Mrs. M. Wilkinson
TITLE	Building as Existing
ADDRESS	"Blacker Grange Farm", off Barnsley Rd, Blacker Hill, Barnsley. S74 0RP
DRAWN BY	ggg
SCALE	1:50; 1:100 DATE Sept14
DRAWING No	741-20 REV

Member of the Chartered Institute
of Architectural Technologists

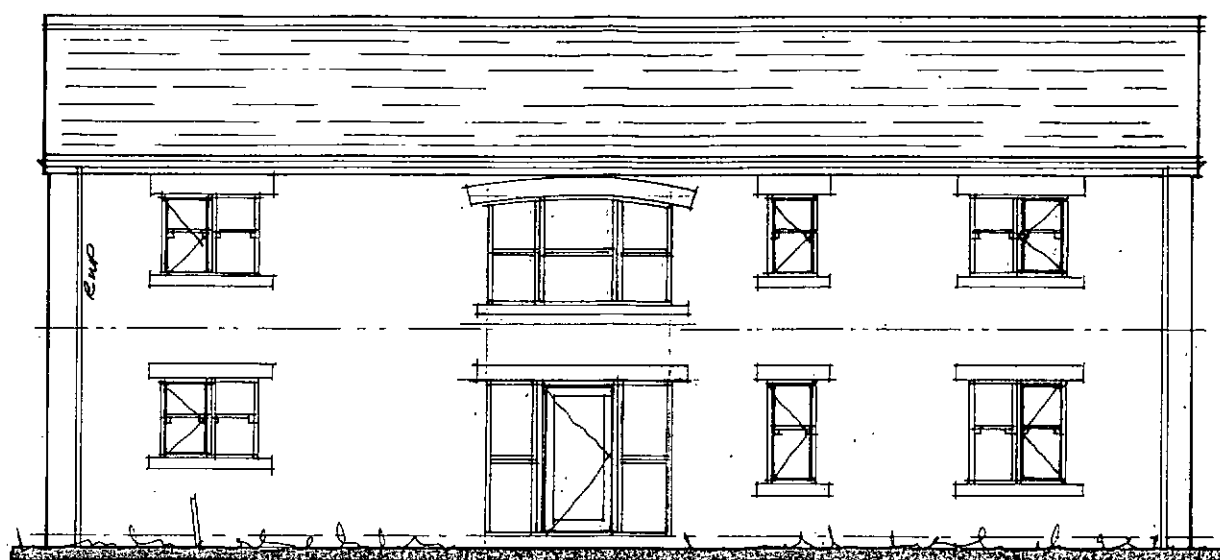


Front

CREAM UPVC WOOD GRAIN EFFECT
WINDOWS - SASH EFFECT
- NATURAL STONE HEADS &
CILLS.

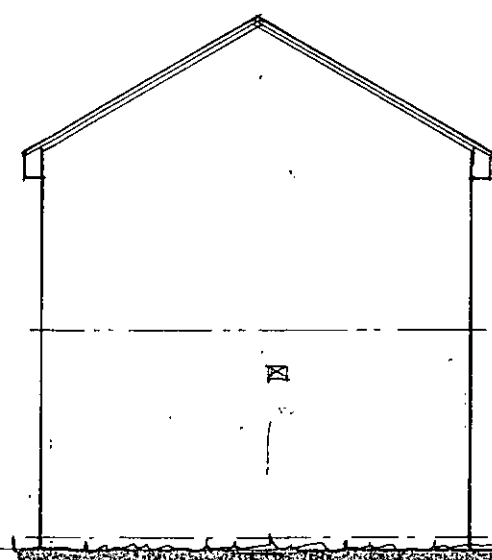


Side

RECLAIMED INTERLOCKING
SLATES TO ROOF.

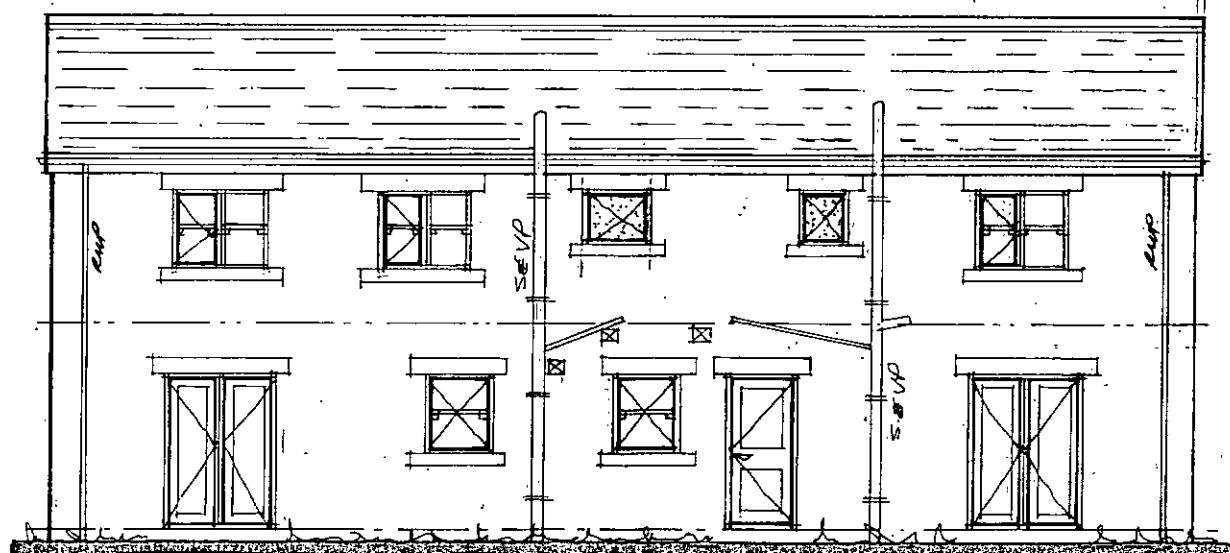

Rear

BLACK UPVC
R. WATER &
SOIL GOODS.

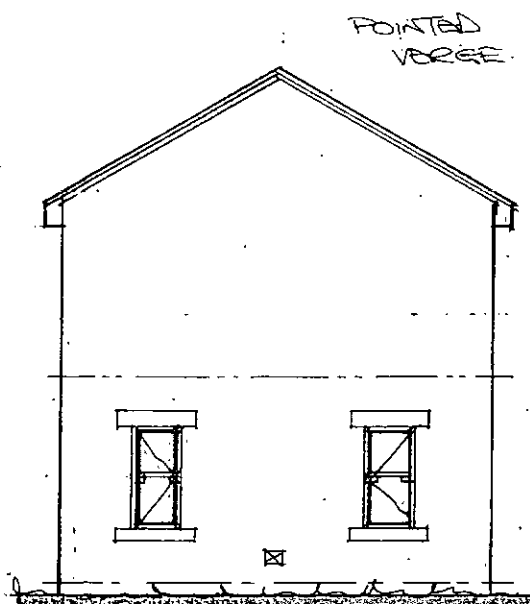

Side

POINTED
VERGE.

VARIOUS SIZES FOR
COURSED NATURAL
STONE - BETWEEN
140 / 75mm

Rev	Notes	Date

Garry Greetham Associates Ltd
Residential
Design Consultant
Westwood House
18 Carr Lane
Tankersley
Barnsley S75 3BE
Tel(01226)746573

PROJECT	Unit 6
CLIENT	Mr. & Mrs. M. Wilkinson
TITLE	Proposed Elevations
ADDRESS	"Blacker Grange Farm", off Barnsley Rd, Blacker Hill, Barnsley. S74 ORP
DRAWN BY	ggg
SCALE	1:100
DATE	Sept14
DRAWING No	741-21-02
REV	

Member of the Chartered Institute
of Architectural Technologists