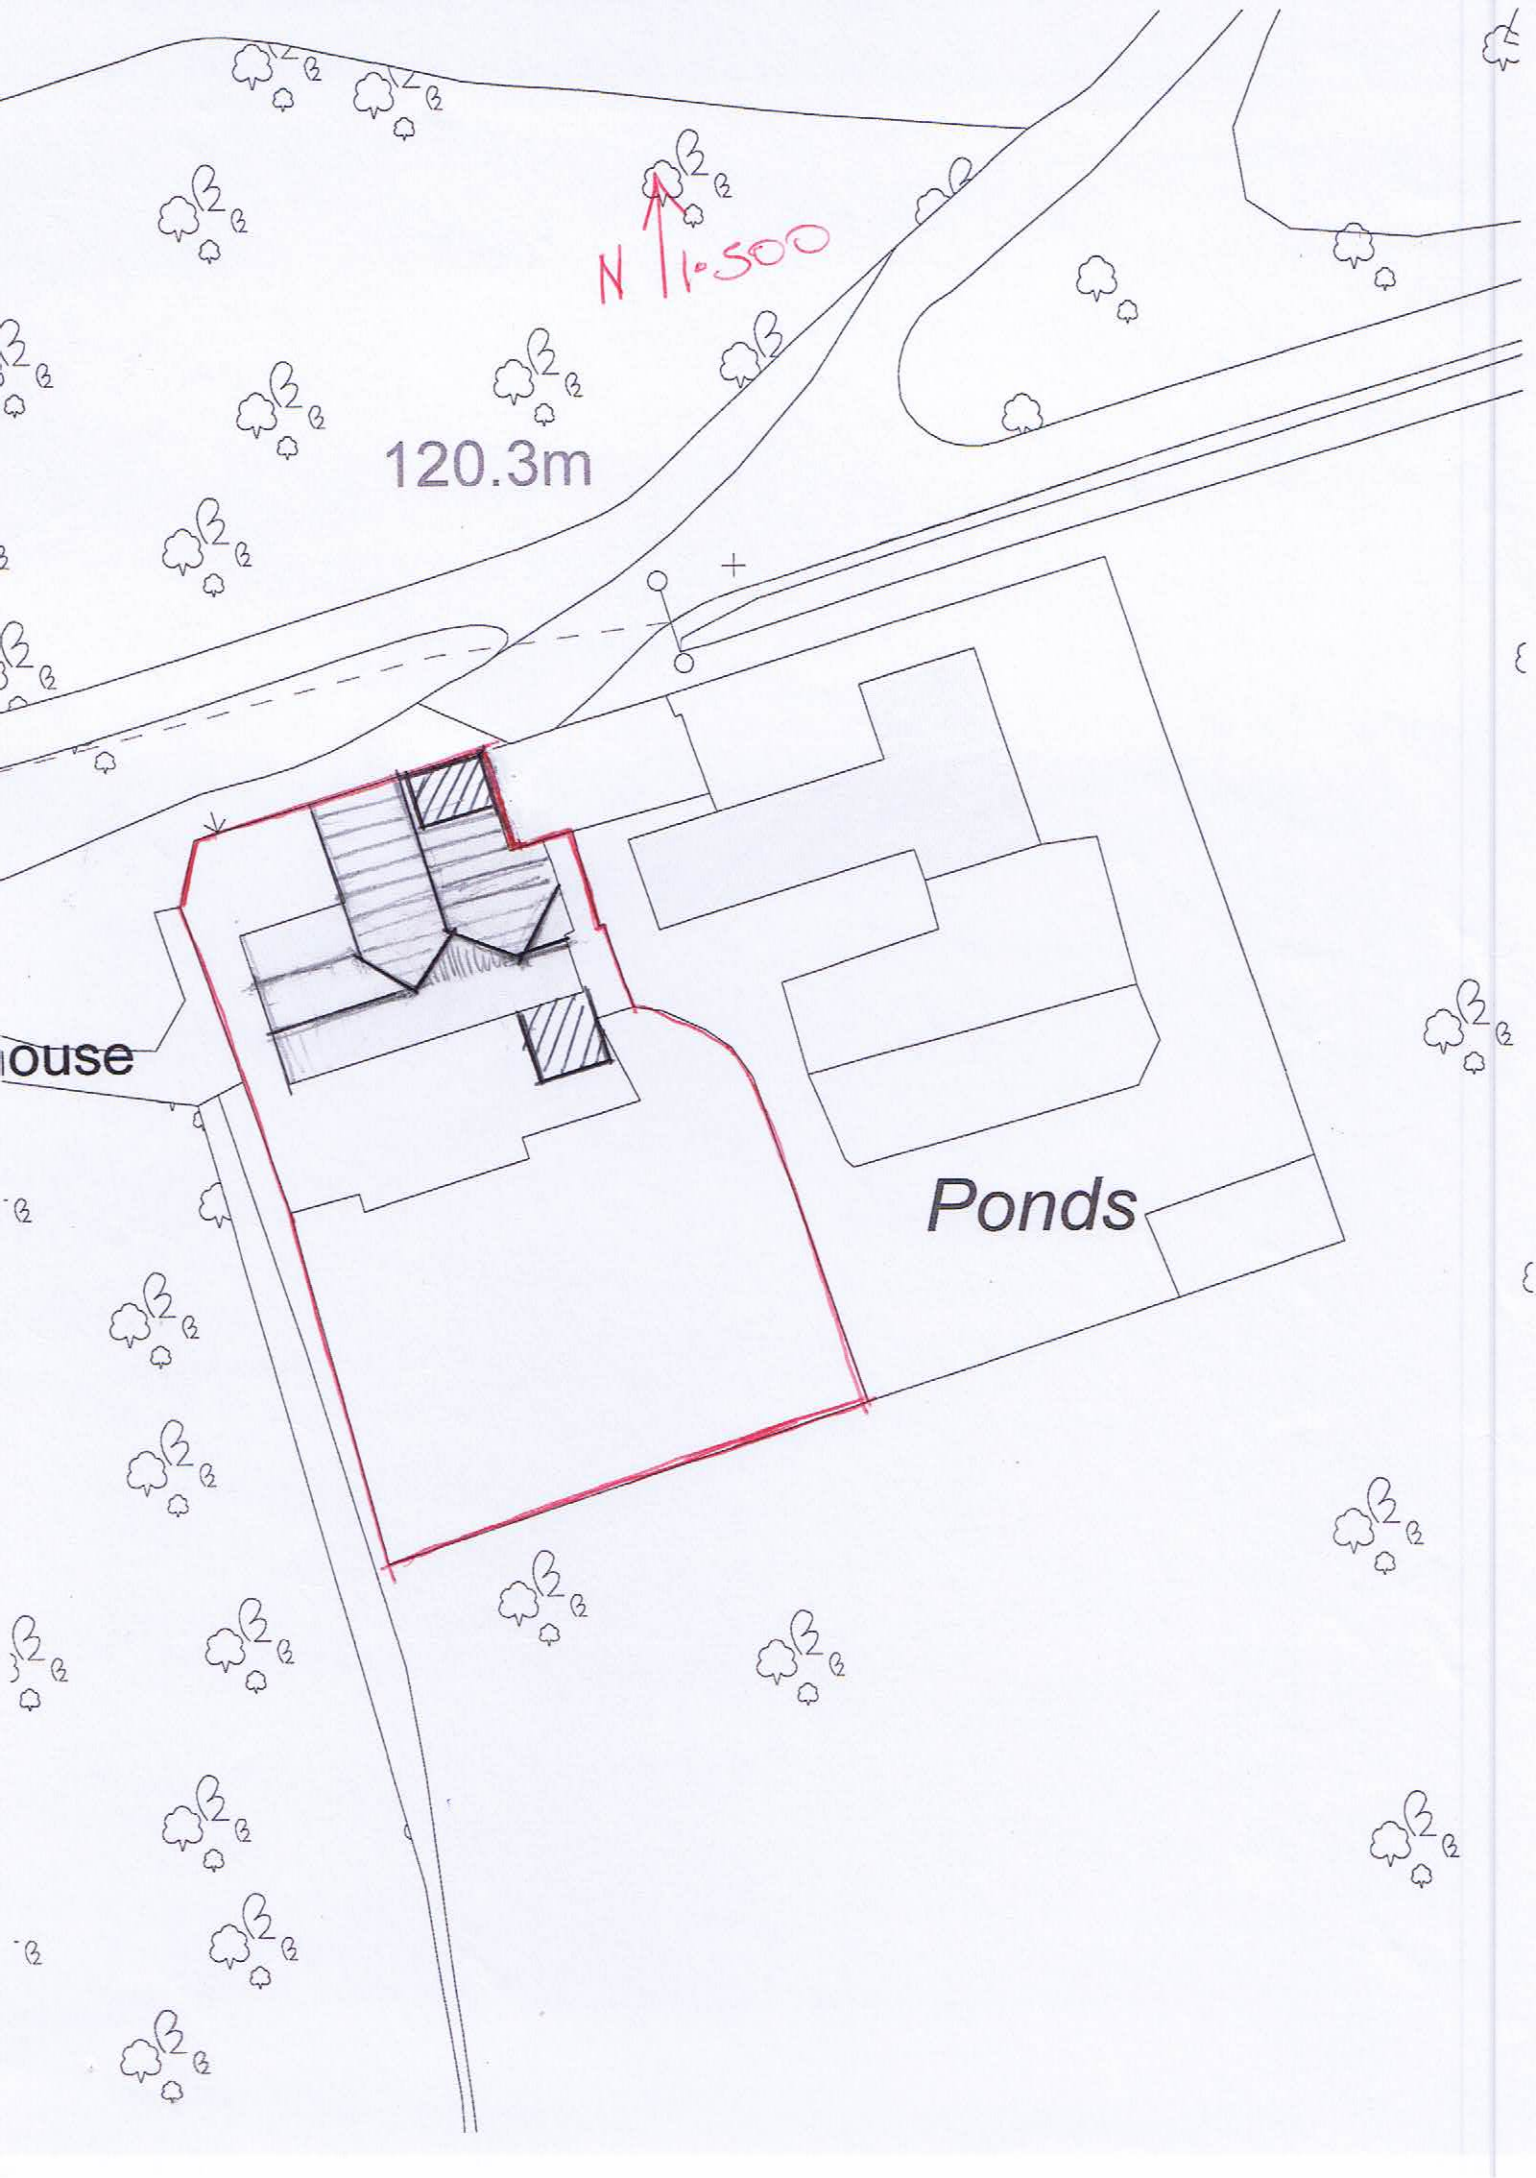

N
1:500
120.3m
ouse
Ponds


1:2500
Windhill Wood
Pond
Water
Track
Tank
Path (um)
The Schoolhouse
Ponds
Woodlands
COURT
ROSEFIELD AVENUE
DEARNE COURT
SPRING HILL
El Sub Sta
Play Area
TCB
Top Row
Low Row
BLUEBELL ROAD
Sinks
Track


1:1250
Windhill Wood
Track
131.6m
S Tk
Path (um)
120.3m
117.4m
Track
Und
The Schoolhouse
Ponds
Woodlands
CF
CH
BLUEBELL ROAD
1
13
116
110
105
99
93
92
2
12