


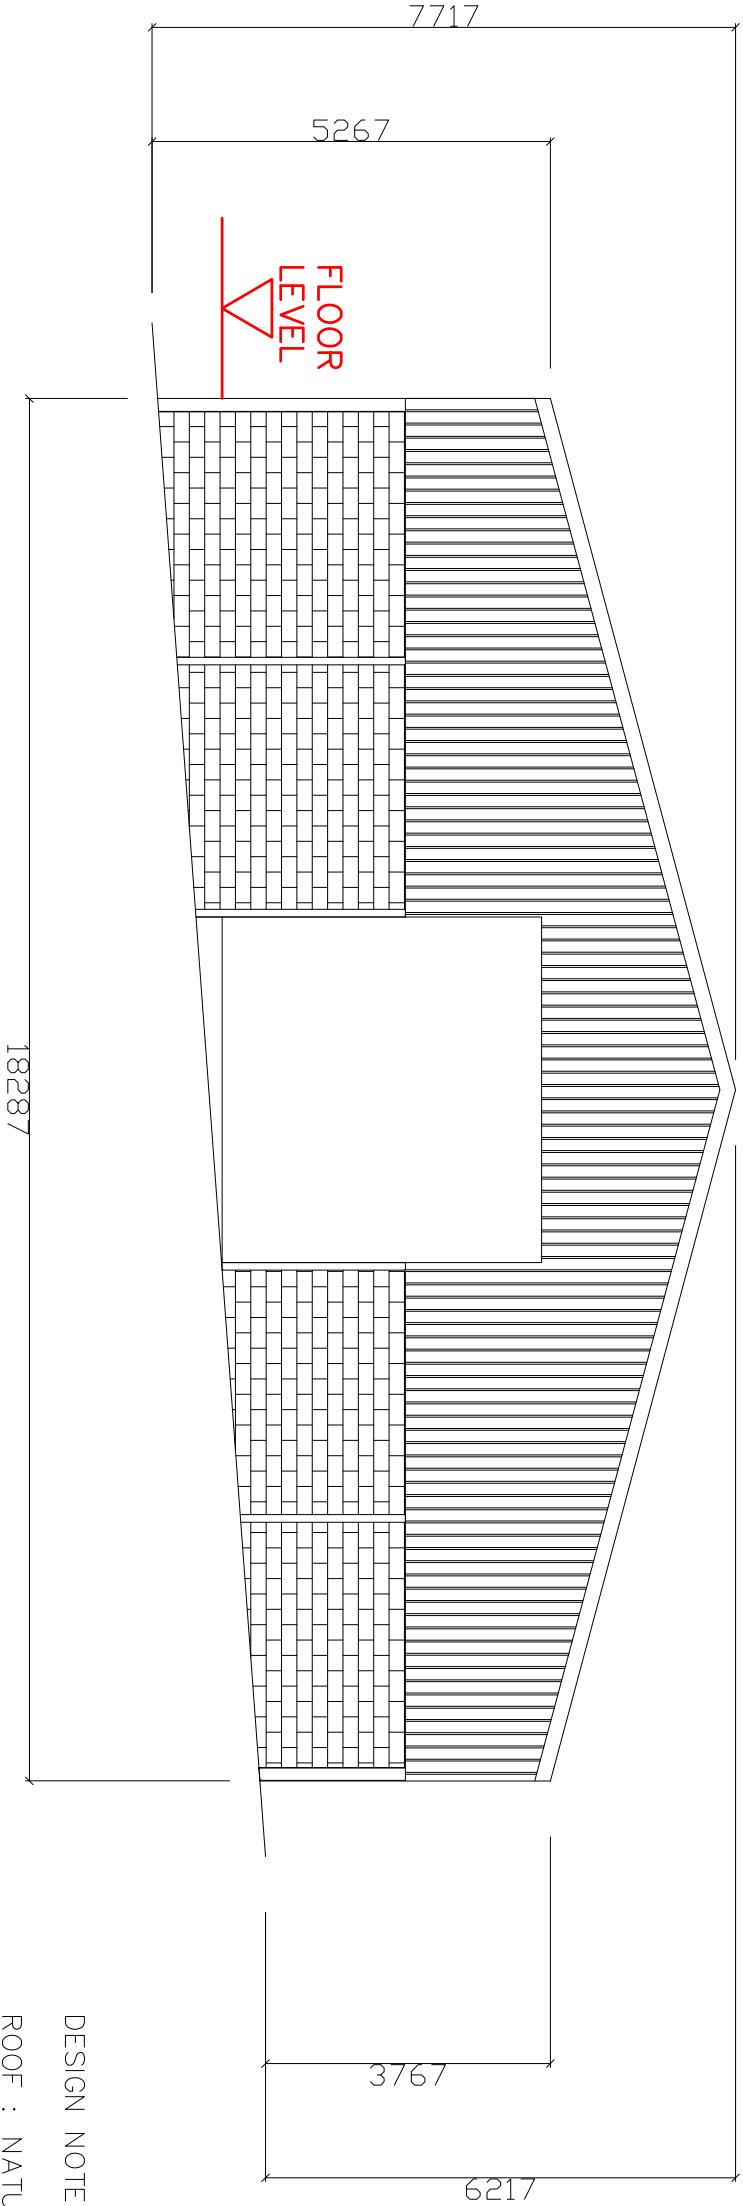

DESIGN NOTES

- ROOF : NATURAL GREY FIBRE CEMENT WITH 10% ROOFLIGHTS
- VERTICAL CLADDING TO GABLES : NATURAL TIMBER YORKSHIRE BOARDING OVER BLOCK WALLS 2M HIGH
- VERTICAL CLADDING LONG SIDE ELEVATIONS: NATURAL TIMBER YORKSHIRE BOARDING OVER 2M HIGH CONCRETE PRECAST STOCK WALLING PANELS.



Title		Gable Elevations	
Client	J & LM Wood	Sheep Wintering	Date:
Project	SHed PP-04116032		10/04/15
Drq Ref:	FB_98-004 Rev:	Drawn: PR	Scale: 1:100