




NOTES
This drawing and the information contained therein is issued in confidence and is the copyright of SurveySoft Engineering Ltd. Disclosure of this info to third parties and unauthorised copying or replication of this data without approval is forbidden.
PIPE SIZE & INVERTS LEVELS
While every care has been taken obtaining pipe size's and invert levels this data has not been derived under confined space working and is therefore approximate, and must be checked before construction.

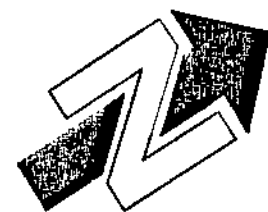

Approx
Direction
of Survey North

Grid - Local
Datum - Related to SSE 1
Value = 100.00m A.A.D.
Station SSE1 1000mE, 2000mN

LAYOUT KEY



KEY

LEVELS	POSTS
ODM Ordnance Bench Mark	CPO Fire Hydrant Marker
ON Cover Level	FPO Fence Post
FFL Finished Floor Level	GM Gas Meter Post
FRL First Roof Level	GPO Gas Post
IL Invert Level	LPO Locatable Post
SSL Structural Sub Level	MK Marker Post
VL Volute Level	MPO Meter Post
RP Rafter Post	TP Timber Post
BUILDINGS - HEIGHTS ABOVE FLOOR	
C Ceiling	
DM Door Head	
FC False Ceiling	
WC Window Cill	
WH Window Head	
INSPECTION CHAMBERS	STREET FURNITURE
AC Access Cover	BB Binhole Beacon
CA Cable Access	BO Bollard
CATV Cable Television	BS Bus Stop
EIC Electric Inspection Chamber	ED Deep Drain
FIC Fuel Inspection Chamber	EP Electric Cupboard
FV Fire Valve	FB Electric Fuse
FOV Foul Water Inspection Chamber	FS Foul Sewer
IC Inspection Cover	FL Flood Light
ISC Gas Inspection Chamber	FP Flag Pole
LV Lamp	LB Light Bollard
GV Gas Valve	LP Lamp Post
G Gully	NP Name Plate
IC Inspection Chamber	PM Parking Meter
JB Junction Box	RS Road Sign
AL Air Vent	SI Sign
RE Road Light	STN Survey Station
SV Sewer Valve	TL Traffic Light
SWV Surface Water Catch Pit	TCB Traffic Light Control Box
SWM Surface Water Inspection Chamber	TP Telephone Pole
BT Telephone Inspection Chamber	
U Unidentified	
UWL Unidentified Well	
WIC Water Inspection Chamber	FENCES
WM Water Meter	GW Gabion Wall
WSV Water Stop Valve	CB Close Board
	CL Chain Link
	CP Chain Link Paving
PIPES	CW Chain Wall & Wire
GP Gas Pipe	SW Steel Reinforced
RWP Rain Water Pipe	IR Iron Railings
SUP Sewer Vent Pipe	PR Post and Rail
VP Vent Pipe	RTW Retaining Wall
PWP Paved Vent Pipes	


LEGEND



SPOT LEVEL	CONTOUR
SURVEY STATION	BORERHOLE/TEST HOLE
WATER FEATURE, DITCH ETC	TRIAL PIT
SAPLING	RETAINING WALL
BUSHES/RUB	BUILDING WALLS
EDGE/AREA OF UNDERGROWTH	GATE
TREE (SPREAD TO SCALE)	STILE
BUILDING	HERB LINE
	DRAINING

Rev	Date	Drawn	Description	Chkd


SurveySoft Engineering
Land & Engineering Surveys, Volumes, Setting Out, CAD
27 Pagnell Ave, Thurnscoe
Rotherham, South Yorkshire. S63 0RF
Tel +44 (0) 1709 880437 Fax +44 (0) 870 130 2000
www.surveyssoft.co.uk info@surveyssoft.co.uk

Client	FARM VIEW HOMES LTD		
Site	FORMER SURGERY BARNSELEY ROAD GOLDTHORPE		
Title	TOPOGRAPHICAL SURVEY.		
Surveyed	IG	Drawn	IG
Chk.	JG	Date	24/02/08
Scale	[A1 Sheet] 1:100 U.N.O.	AIC (n02) file name SSEL26 GOLDTHORPE.sdb	
Dwg No.	SSEL26/OGL/001		Rev 0

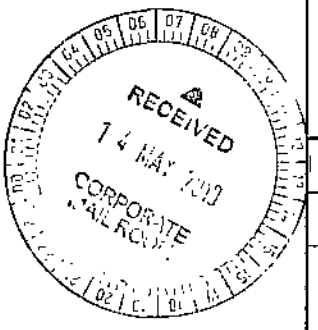

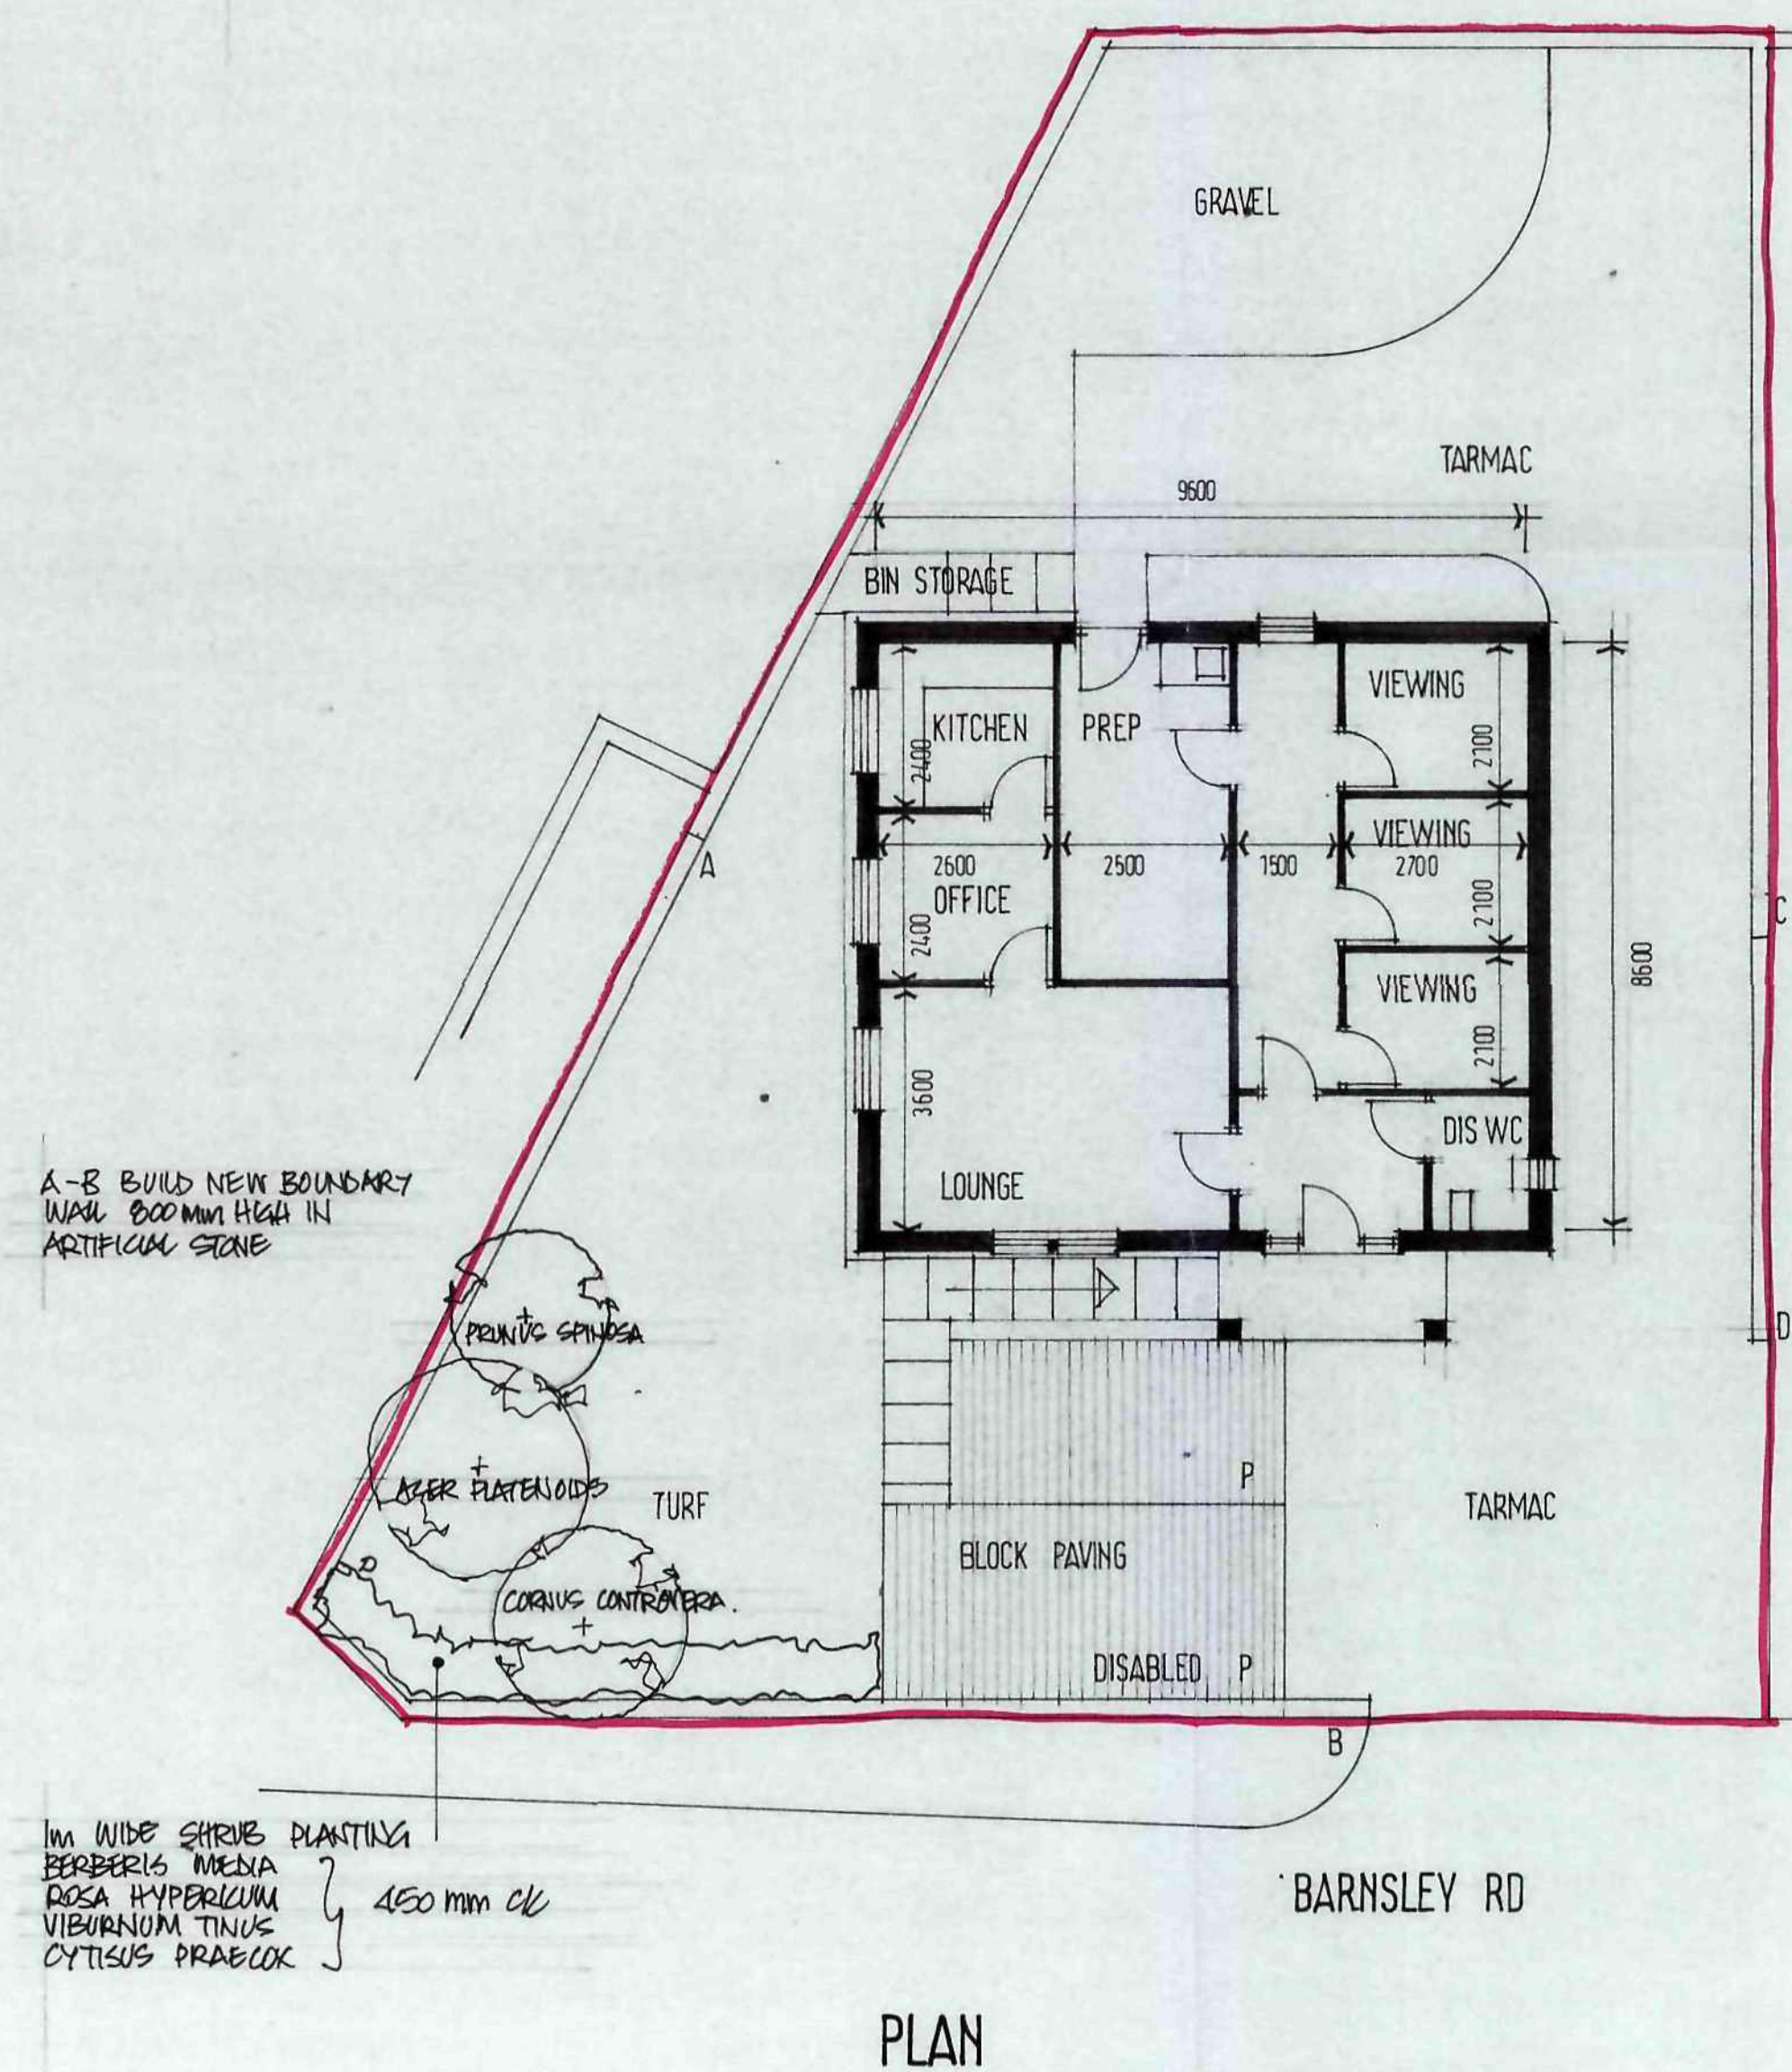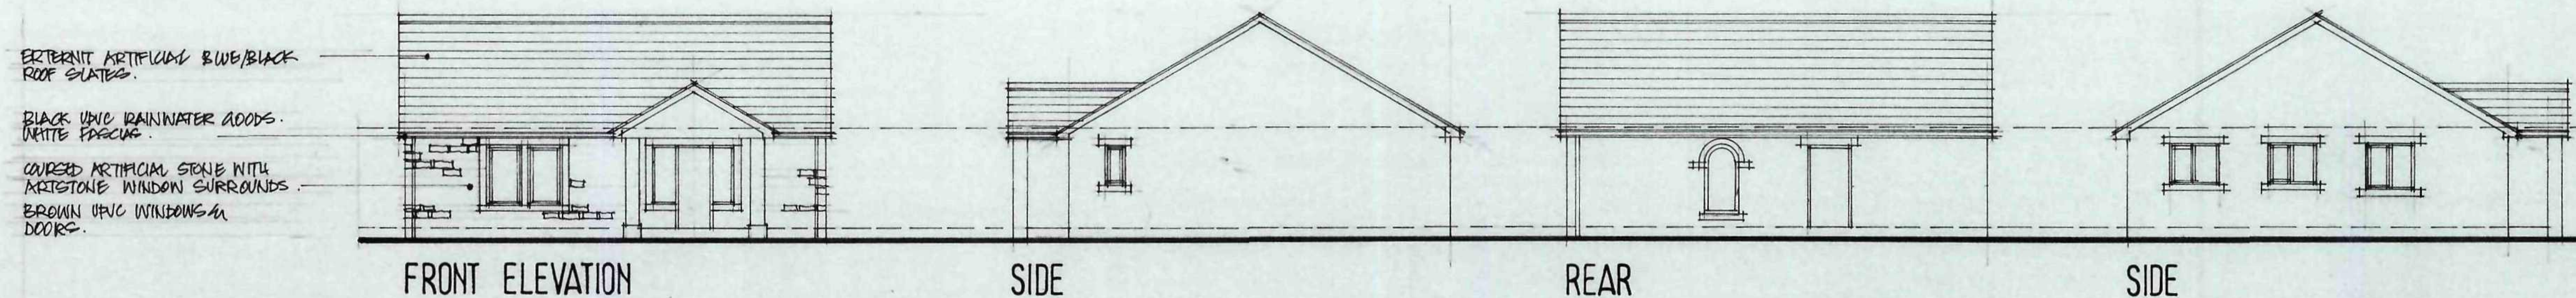

C-B
BUILD NEW BOUNDARY
WALL IN ARTIFICIAL STONE
1.2m HIGH

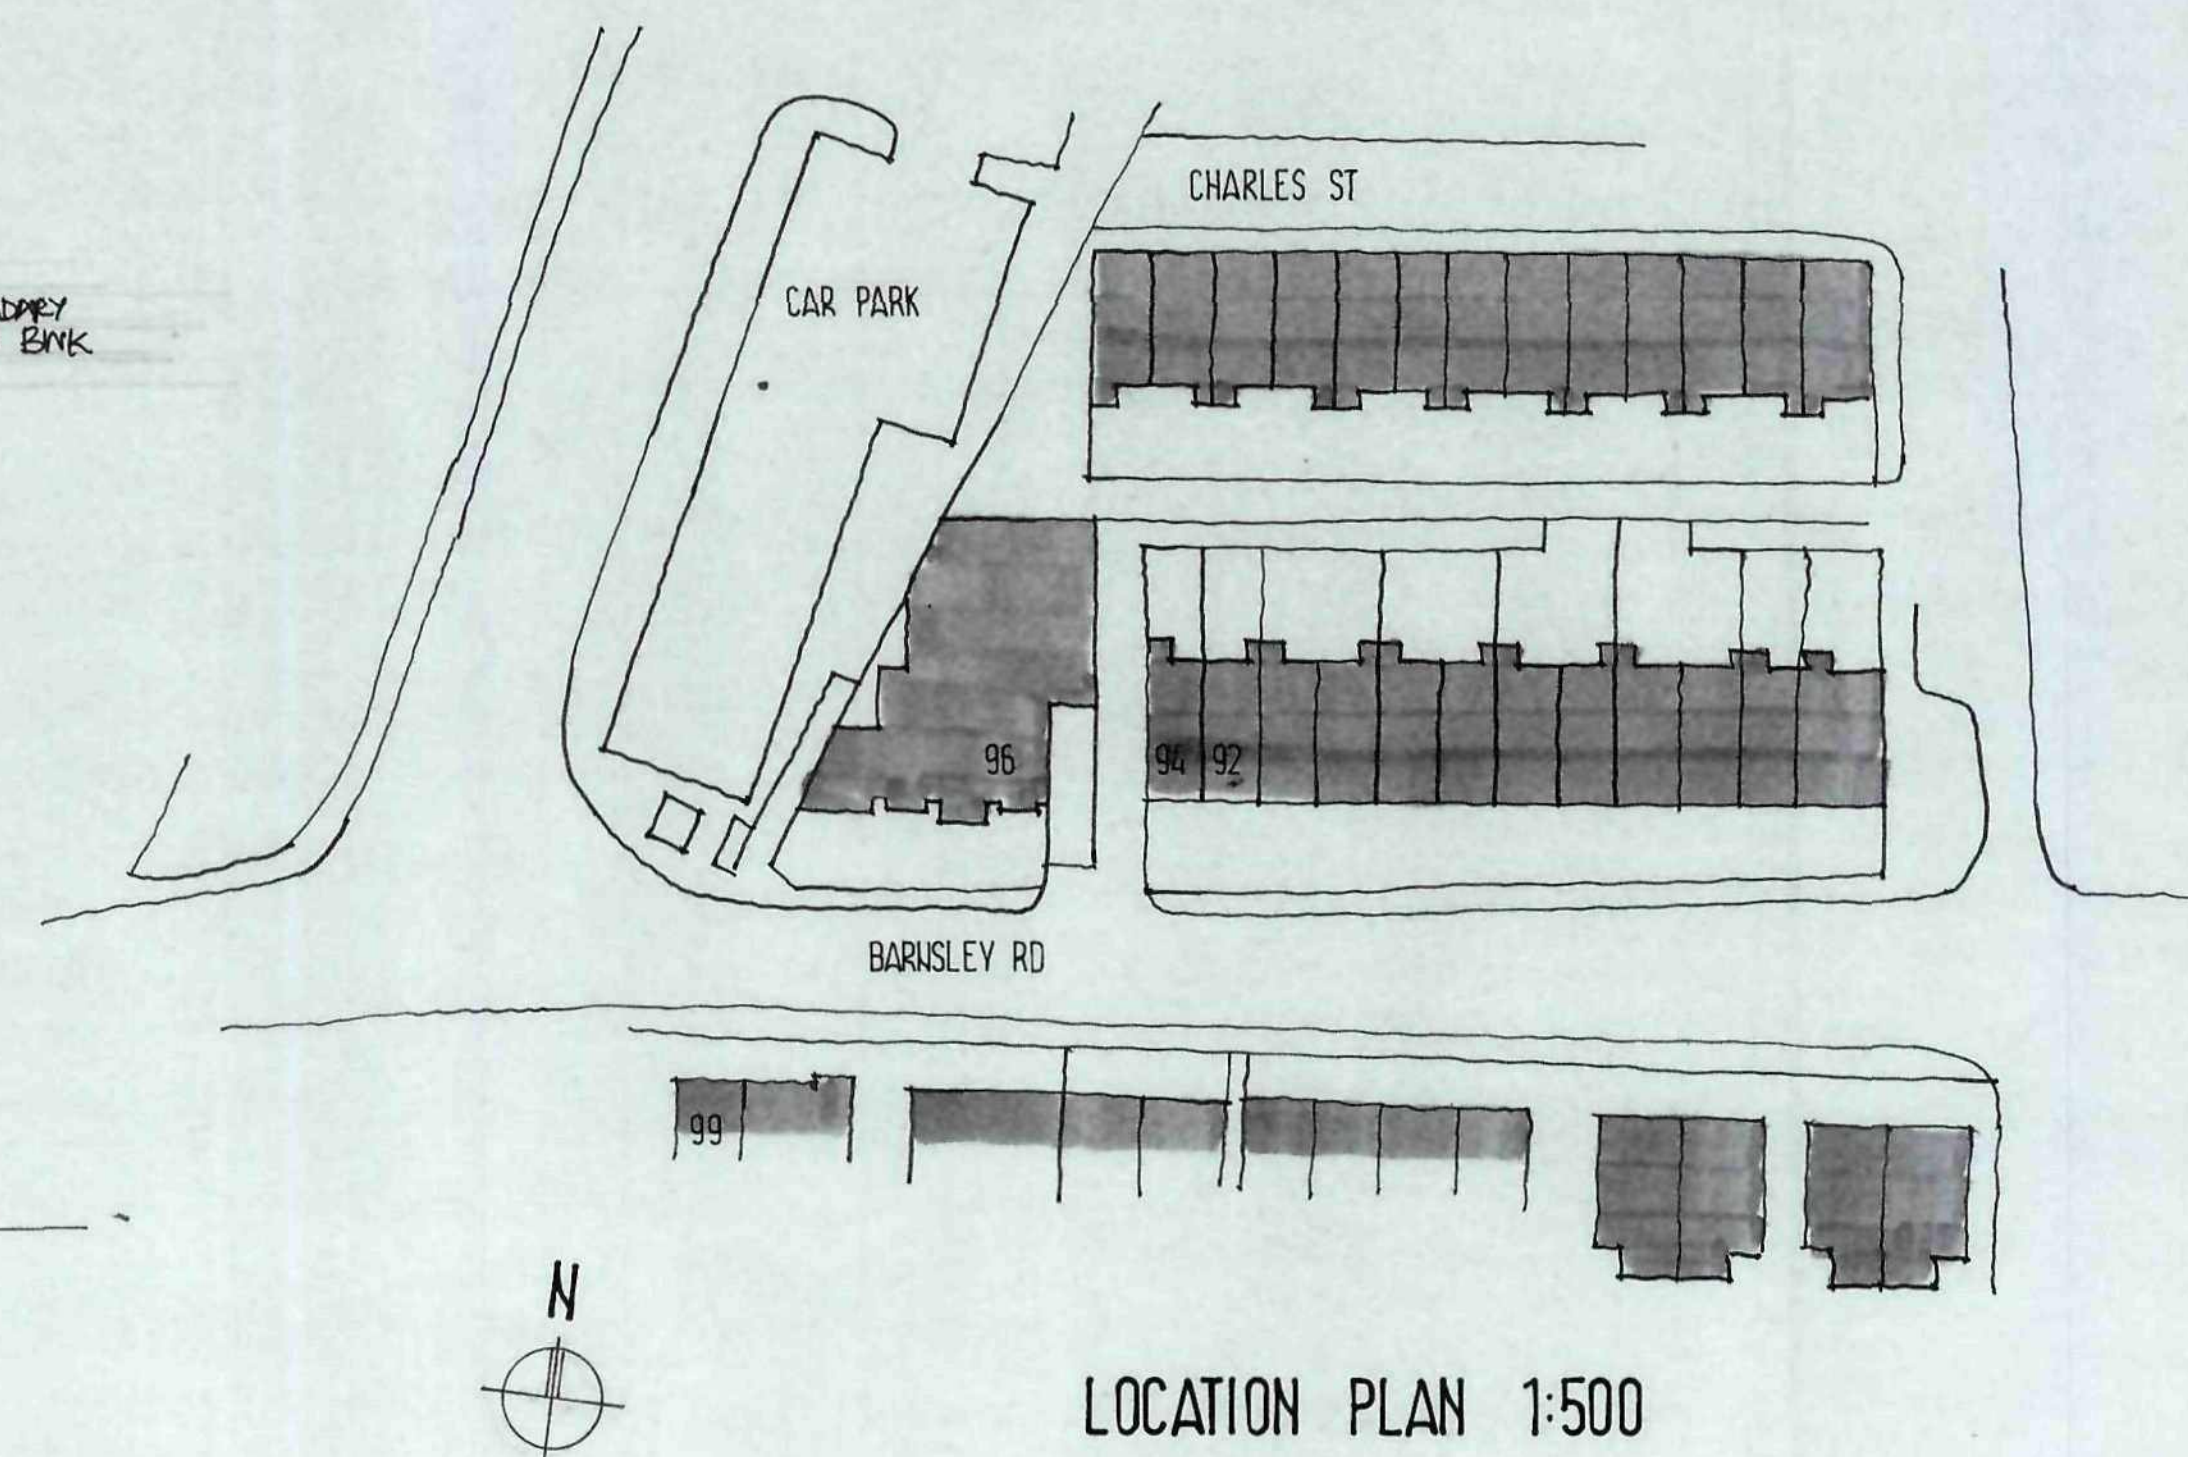

Ref.	Revision	Date
Client		

HAMMERTONS FUNERAL SERVICE

Project
PROPOSED CHAPEL OF REST
96 BARNSELEY RD
GOLDTHORPE

Title
DESIGN SCHEME

Scale: 1:100 Drawn: SL
Date: APRIL 10 Drawing No: R/1



BDS

BUILDING DESIGN SERVICES
15 Hunters Avenue Barnsley S70 6PL
TEL: 01226 733224