NOTE: ALL DIMENSIONS SHOWN ARE PROVISIONAL DIMENSIONS ONLY & SHOULD NOT BE READ AS EXACT MEASUREMENTS.
THESE MAY NEED TO BE ALTERED DUE TO SITE CONSTRAINTS/ INSPECTION
THE DRAWINGS AND DESIGN ARE THE COPYRIGHT OF LDY LTD & SHOULD NOT BE RE-PRODUCED WITHOUT PRIOR PERMISSION

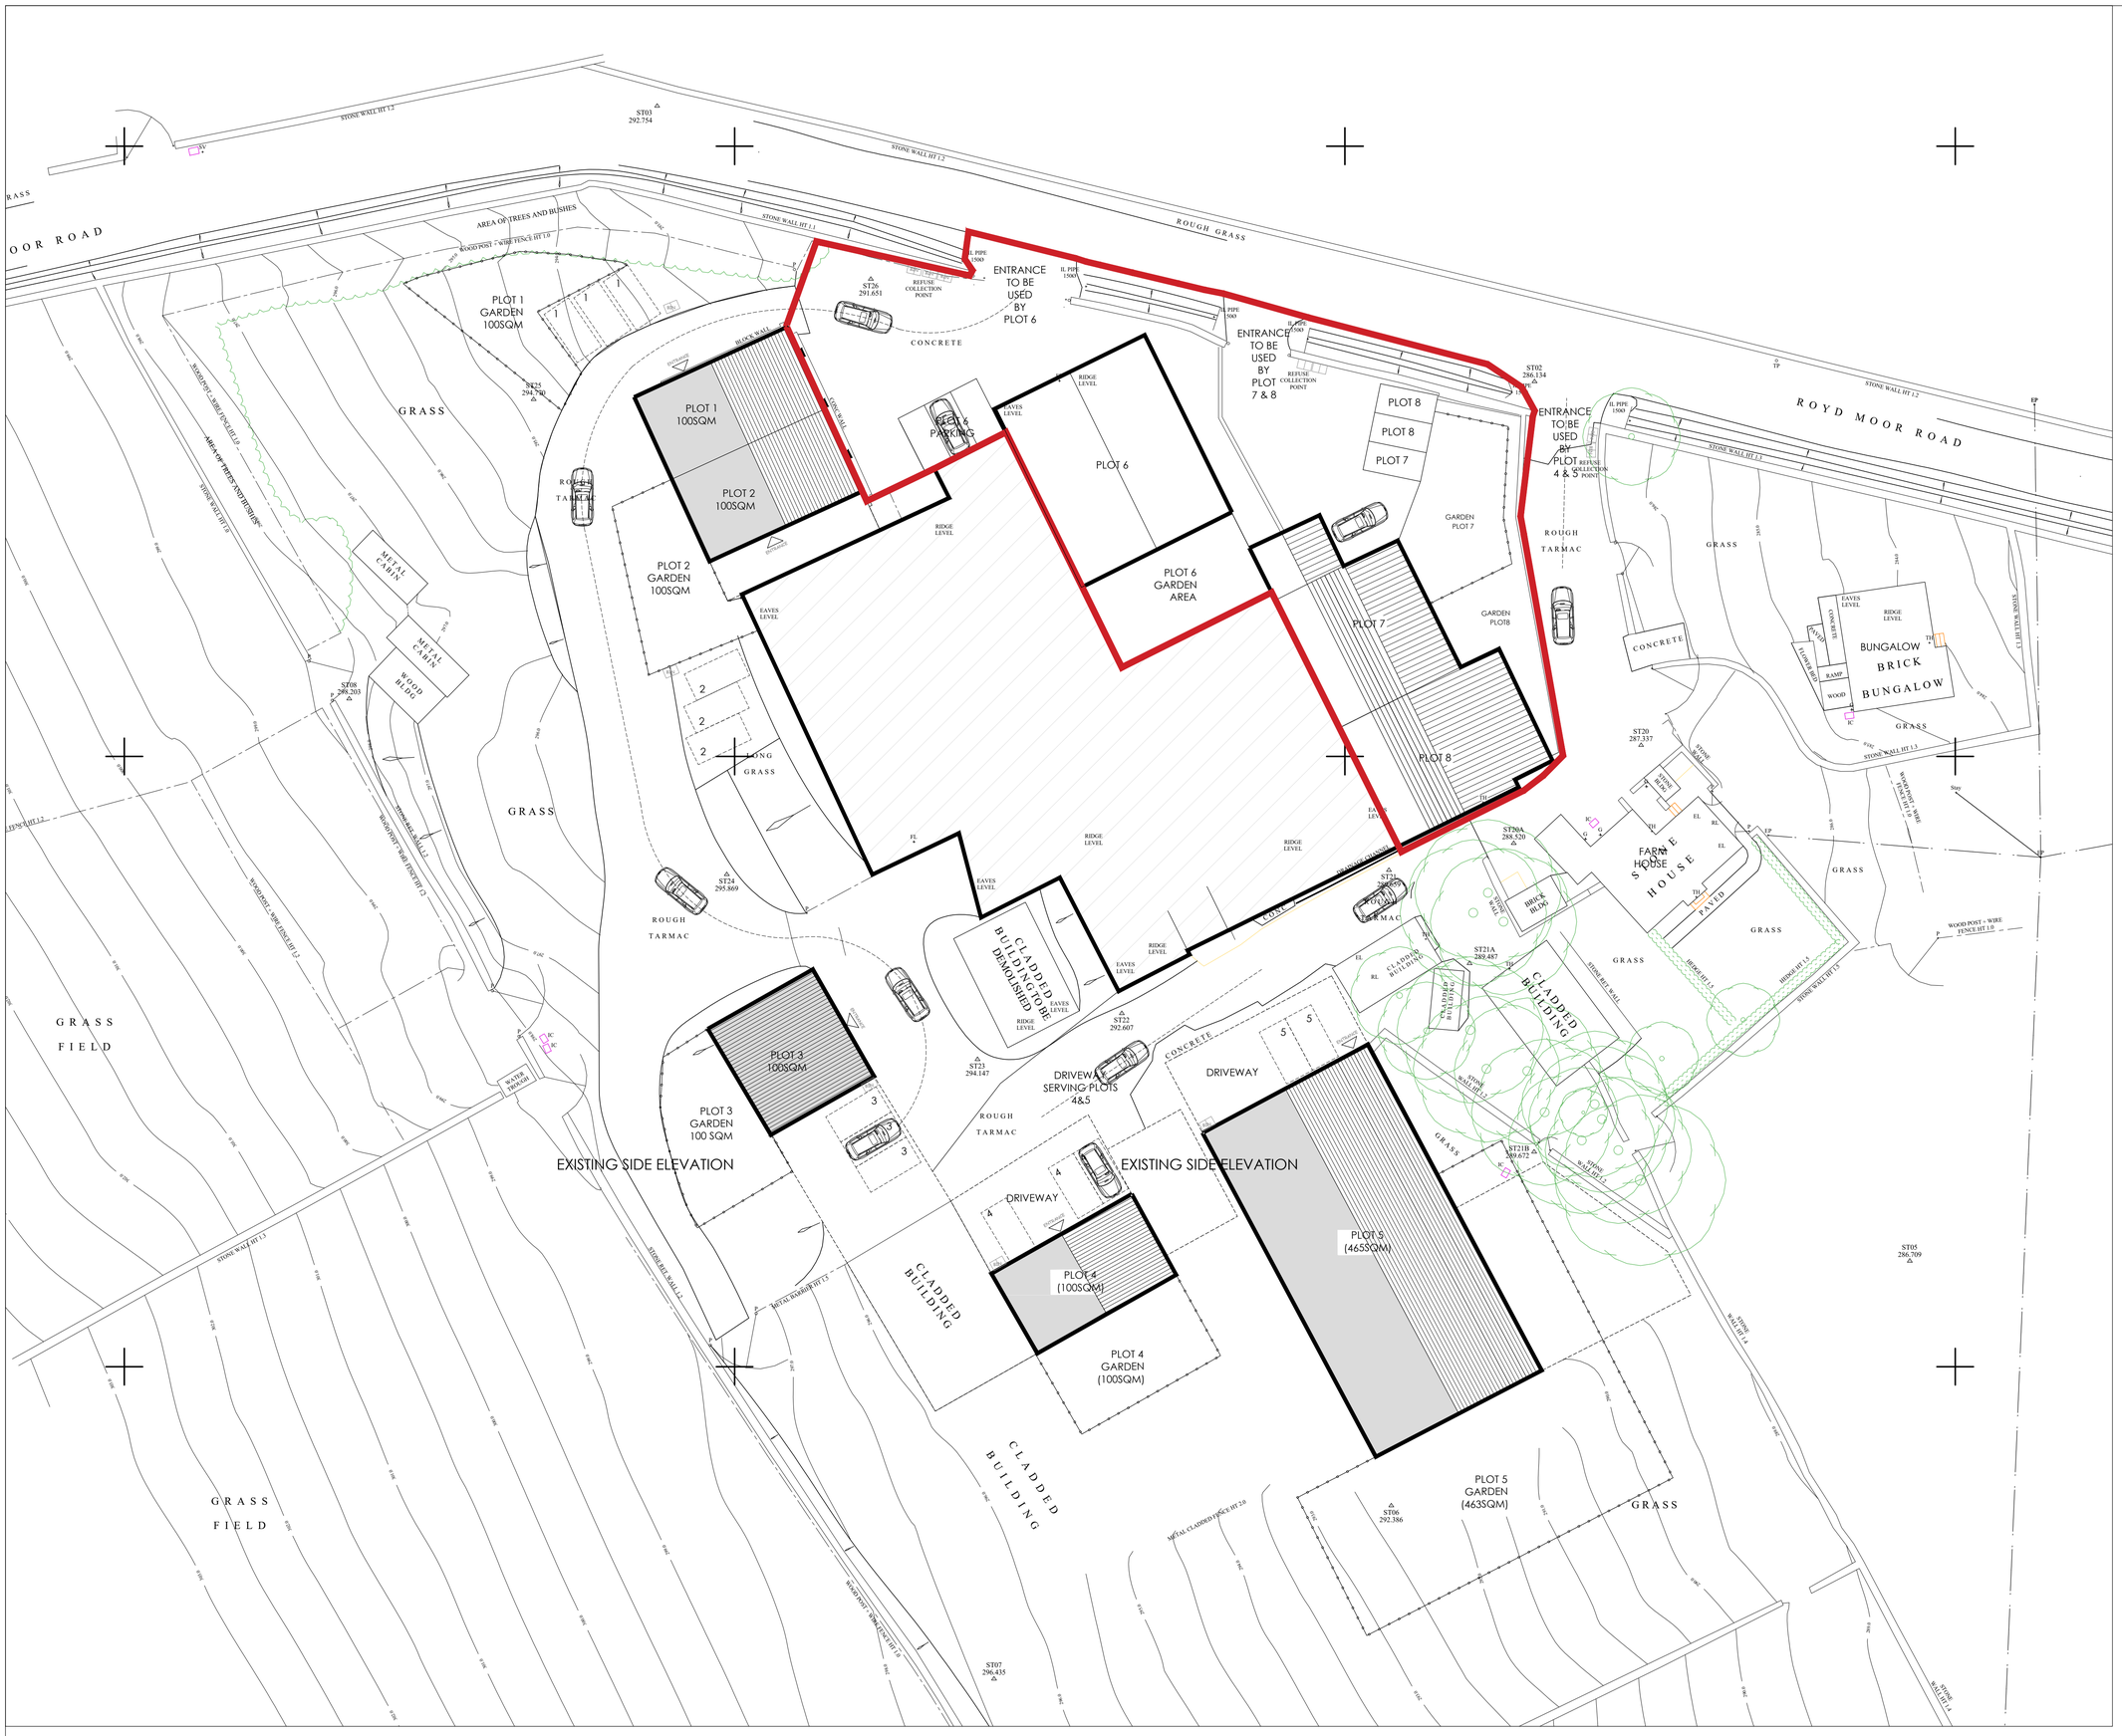

DRAWING DESCRIPTION
PROPOSED LANDSCAPE PLAN

JOB TITLE
ROYD MOOR FARM, ROYD MOOR ROAD THURLSTONE

CLIENT
KINGSMAN HOMES

DRAWN BY		SCALE 1:250 @ A1	
DATE DEC 2023		DRAWING NO. 2037- 00-07	REVISION -
CHECKED			

L'Arche Developments (Yorkshire) Ltd
3 The Studio
Thurlstone Moorhouse
HD4 6UY
mail@larchedevelopments.co.uk
Company Reg:01455561 VATReg: 141626355
Claire Parker-Hugill 07747226683 & Emma Hanks 07779724443