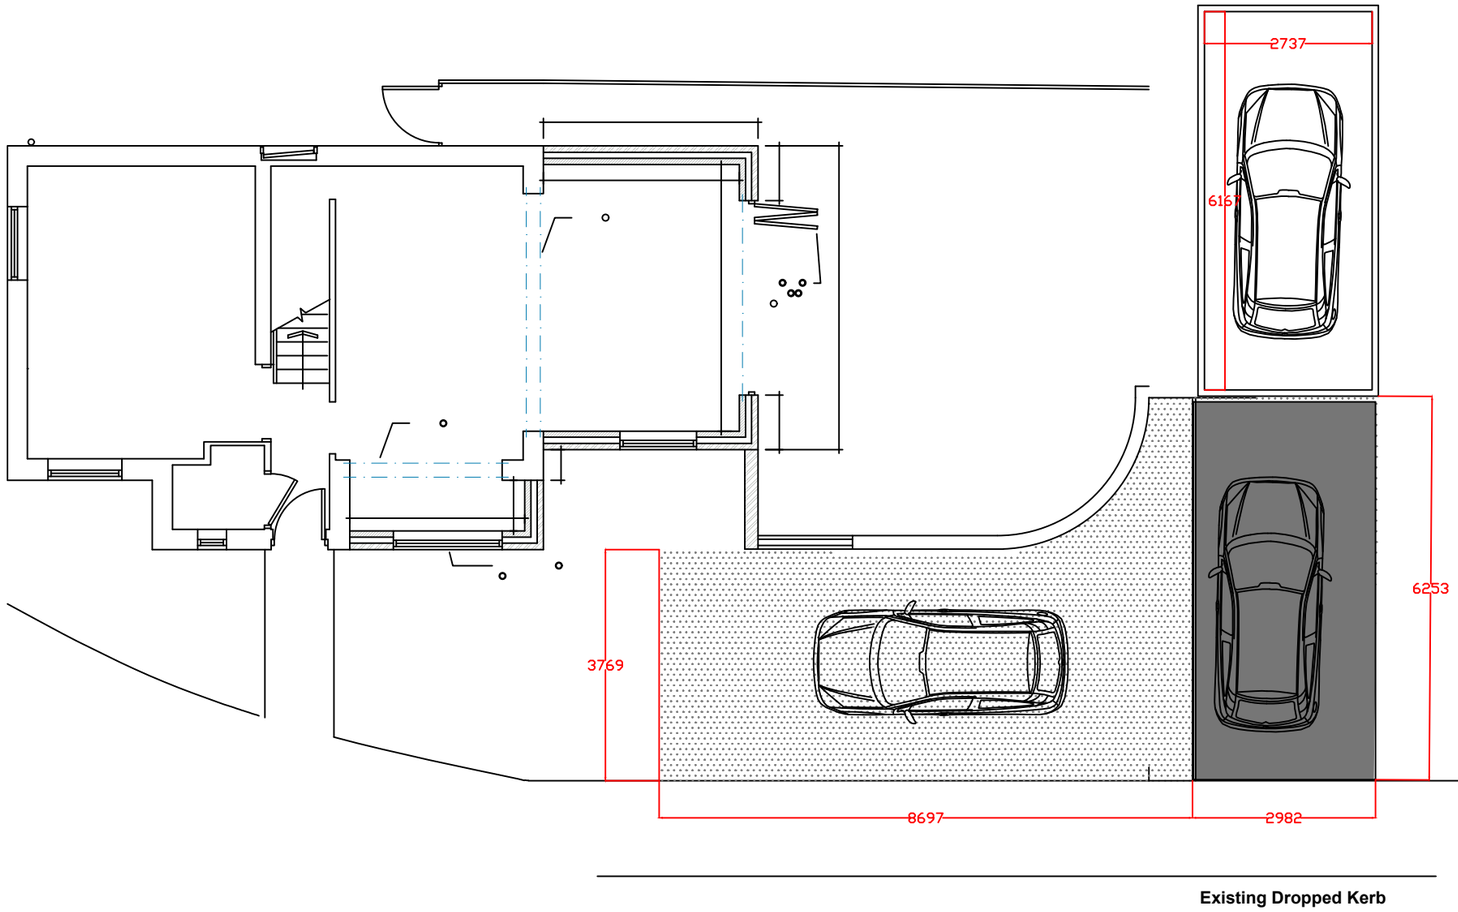

PARKING PLAN

MaxDesign

Architecture | Planning | Consultancy

Loversall Hall, Rakes Lane, Doncaster, DN11 9DD

t: 01302 630530 m: 07734 939 044
e: design@maxdesignconsultancy.co.uk w: maxdesignconsultancy.co.uk

status:
planning

client:
FAIRLEIGH

project:
30 MANOR FIELDS, GREAT HOUGHTON

title:
PARKING PLAN

scale:	date:
1:50@A1	JUNE 26

project no.:	drawn:	number:	rev:
2658	MJ	04	