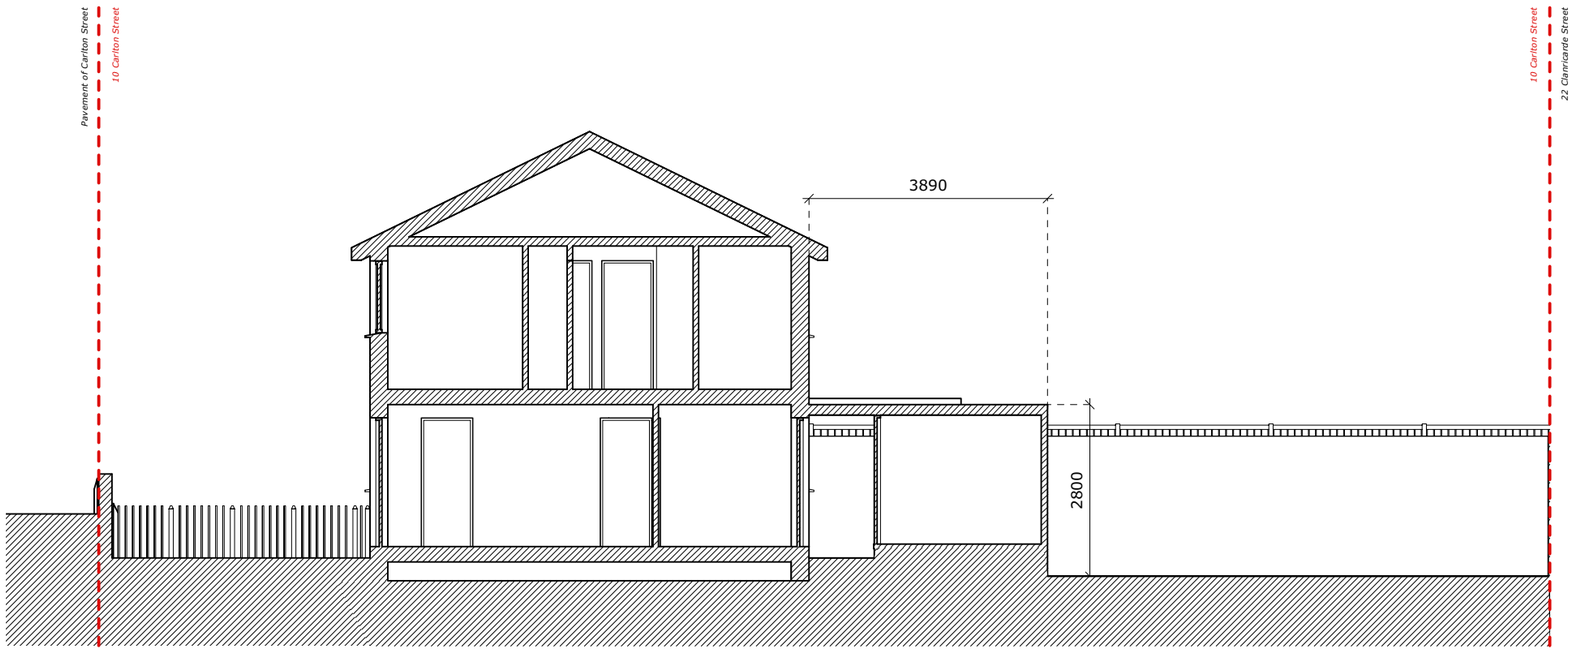

EX Existing Section AA

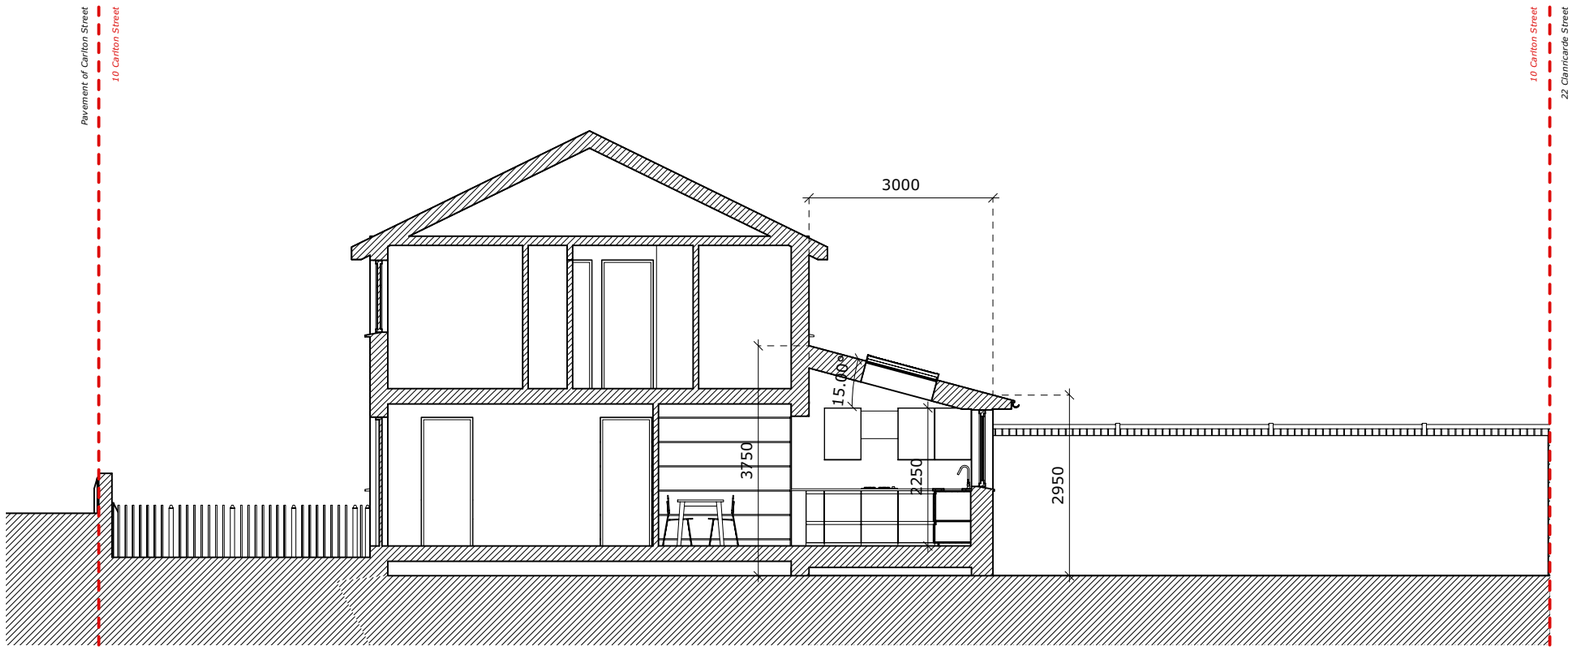

PR Proposed Section AA

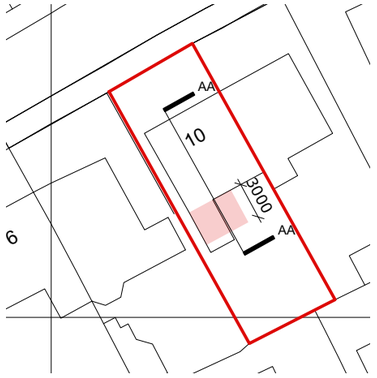

KEY PLAN

0 1 2 3 4 5 M

P1 26/04/2022 JB First Issue
revisions:

All dimensions and areas are approximate and are to be verified.

Purpose of issue:
For Planning

NORTON MAYFIELD ARCHITECTS
Harland Works, Unit 8
70 John Street
Sheffield
S2 4QU
Tel. 0114 270 0014
Sheffield & London
nortonmayfield.co.uk

Client:
Mr & Mrs Snook

Project:
10 Carlton Street, Barnsley, S71 1QS

Drawing No:
2225-NMA-00-ZZ-DR-A-00300

Drawing title:
Existing and Proposed Section AA

Status: S2
Revision: P1
Scale: 1:100@A3

2225-NMA-00-ZZ-M3-A-00001.vwx