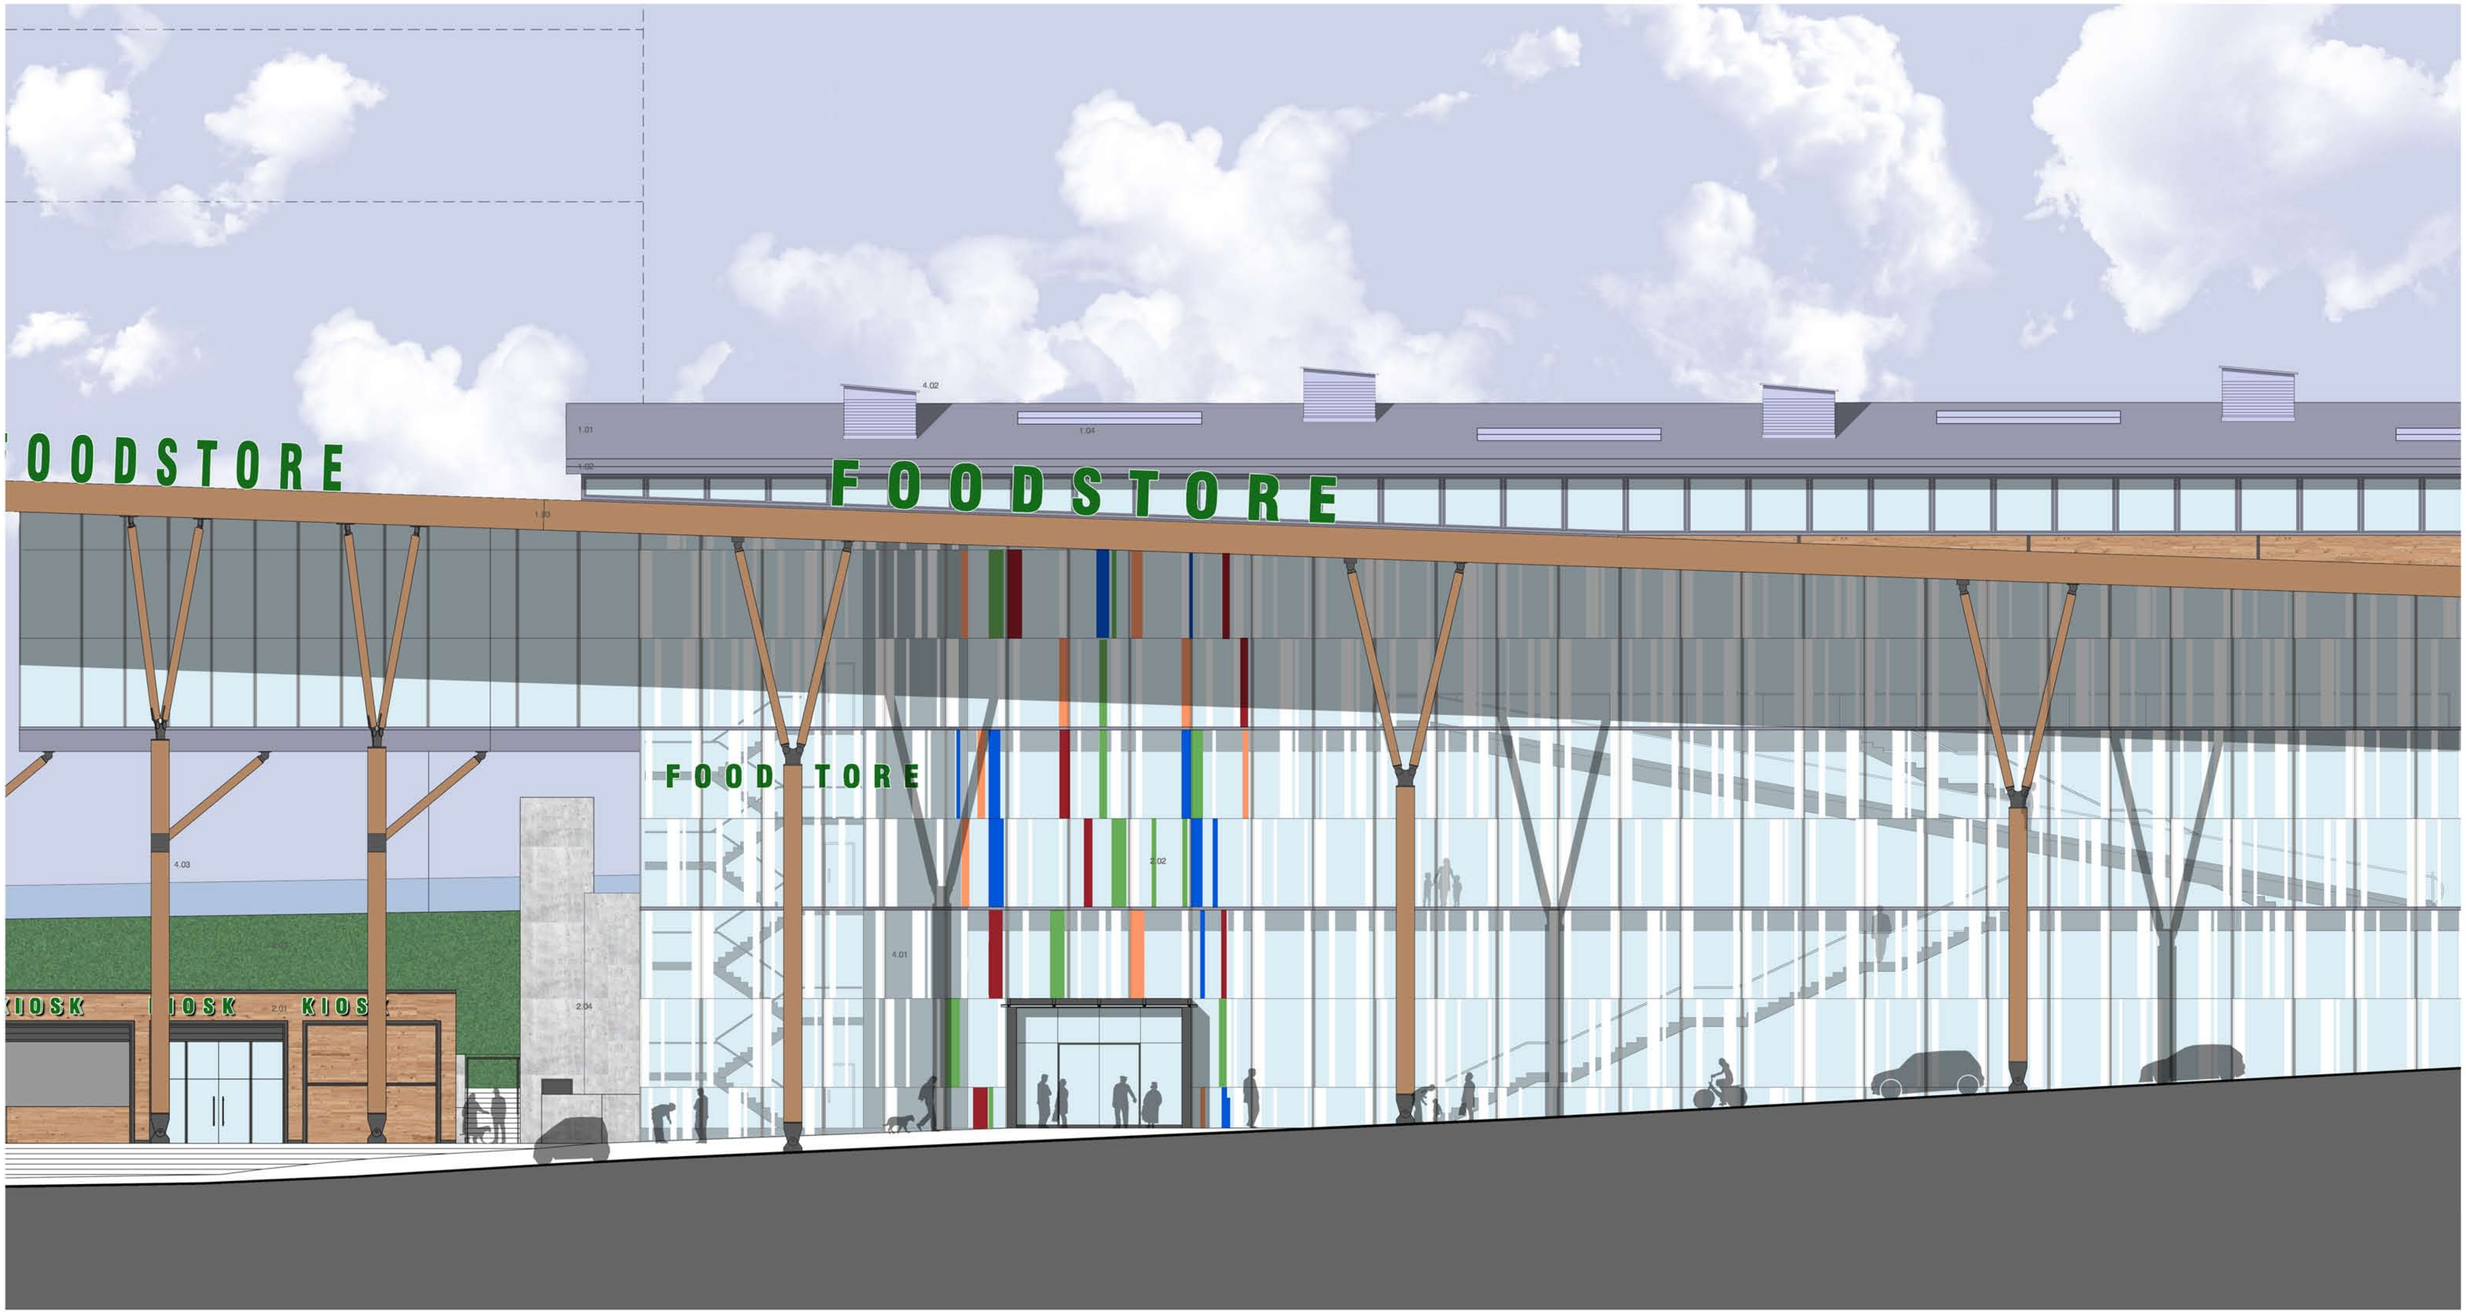


Materials Key

1.00 Roof
1.01 Single ply membrane
1.02 PPC aluminium concealed gutter system
1.03 Rooflights

2.00 Walls
2.01 Timber cladding
2.02 Structural sealant curtain wall glazing system
2.03 Green 'living' wall
2.04 Concrete retaining walls
2.05 Ceramic mosaic
2.06 Metal 'art' panels

3.00 Windows and Doors
3.01 Grey aluminium double glazed windows
3.02 Aluminium door

4.00 Miscellaneous
4.01 Timber canopy
4.02 Windcatchers
4.03 Timber columns to canopy
4.04 Timber fascia to canopy

REV	DATE	DESCRIPTION	DRW	CHK
A	16/11/11	Upper levels added to stair core. Ground level amended. Public square and kiosks updated in line with latest layout. Context added.	KB	MBD

MICHAEL HYDE AND ASSOCIATES LIMITED
chartered architects

MANCHESTER □ SHEFFIELD ■

51 BARTON ARCADE
DEANSGATE
MANCHESTER M3 2BJ
TEL 0161 834 1018
FAX 0161 834 4798
Manchester@MHA
architects.com

ALLIANCE HOUSE
LEOPOLD STREET
SHEFFIELD S1 2GY
TEL 0114 2759666
FAX 0114 2757751
Sheffield@MHA
architects.com

PROJECT TITLE: PROPOSED NEW FOOD STORE NEW STREET, BARNSLEY		
DRAWING TITLE: NEW STREET ATRIUM ELEVATION		
DRAWN / CHECKED: KB	DATE: NOV 2011	SCALE: 1:100 @ A1
JOB No: 1SI5	DRAWING: 3-002	REVISION: A