



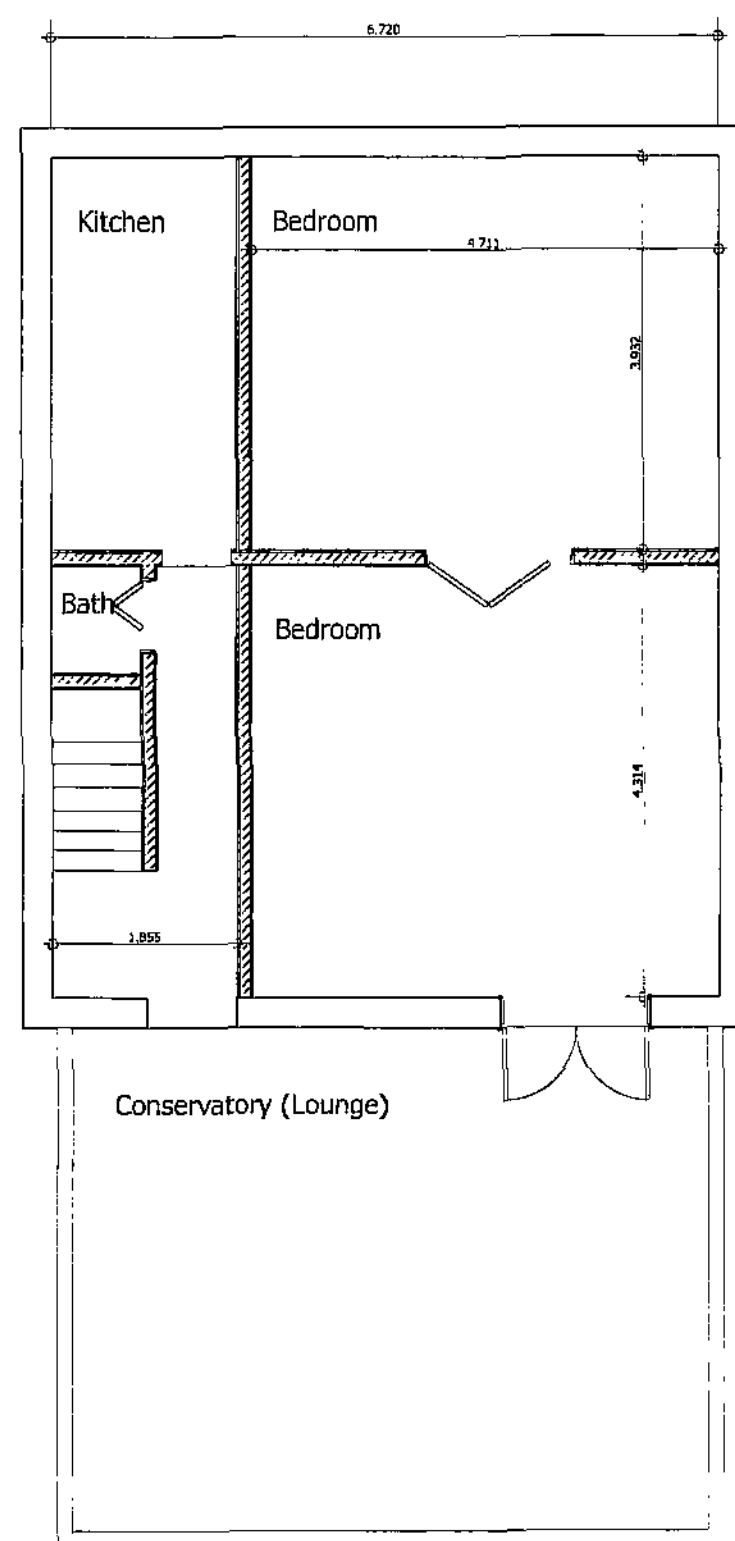

0. Ground Floor 1:50

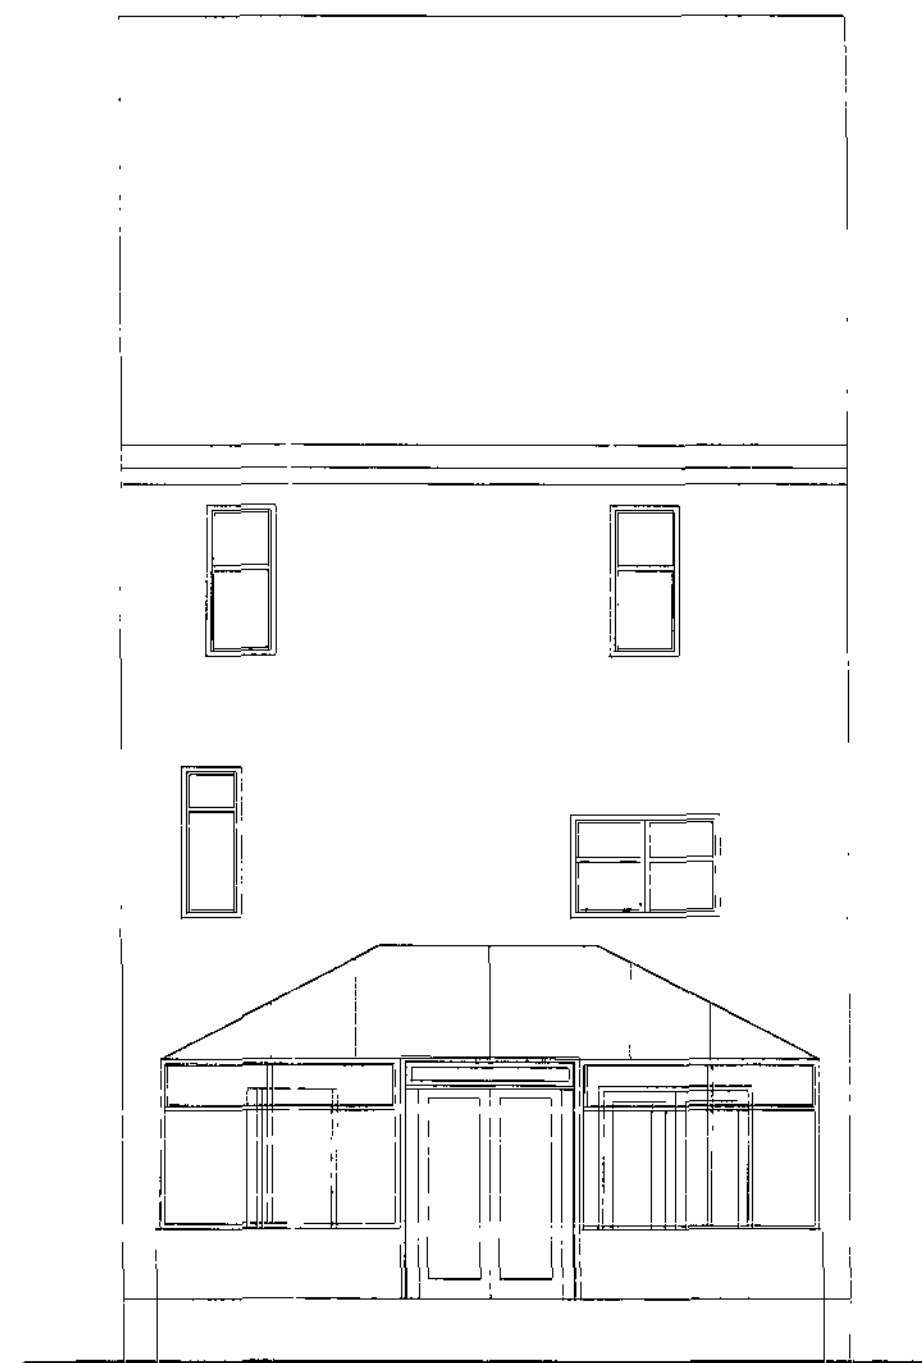

E-09 Elevation 1:50

Rev: Date Revision Notes

Client: Hume


Project: As Existing Plans and Elevations 20  
Gawber Road, Barnsley

Drawing Title: Building Section,  
Ground Floor, Elevation

Scale: 1:50 Date: 25/1/11

Drawn By: AR Rev:

Drawing Nr: 1

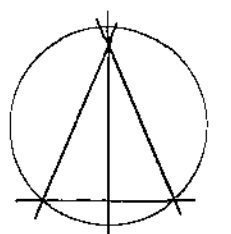

Alan Robinson  
Chartered Architect BA Dip Arch RIBA BSc (Hons)  
2 Gawber Road, Barnsley S75 2AF  
Tel/Fax 01226 286066  
Mob: 07947808933

REV: 01/11/11  
25 JAN 2011  
C:\...

