
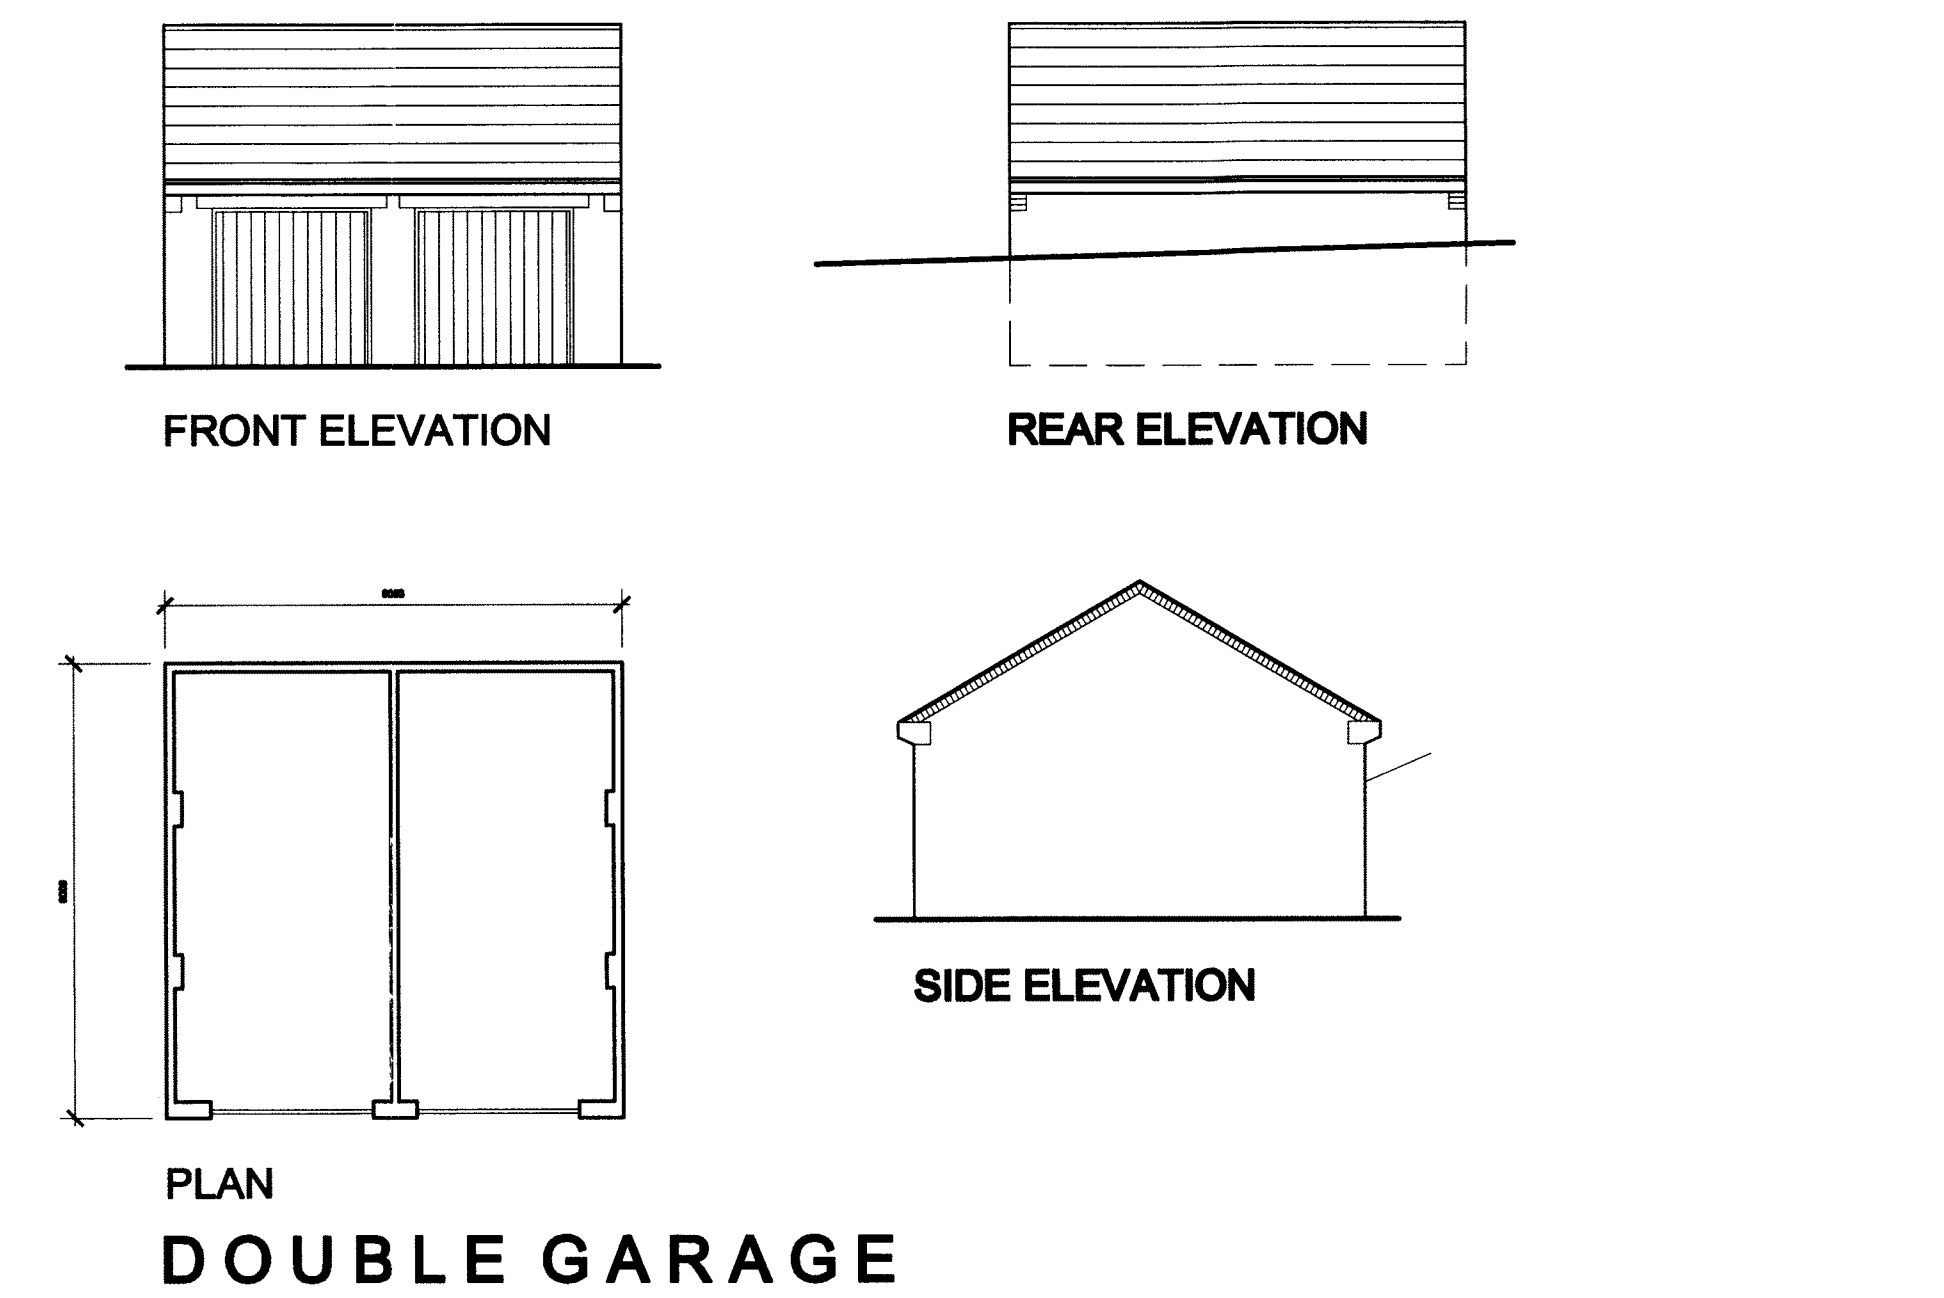
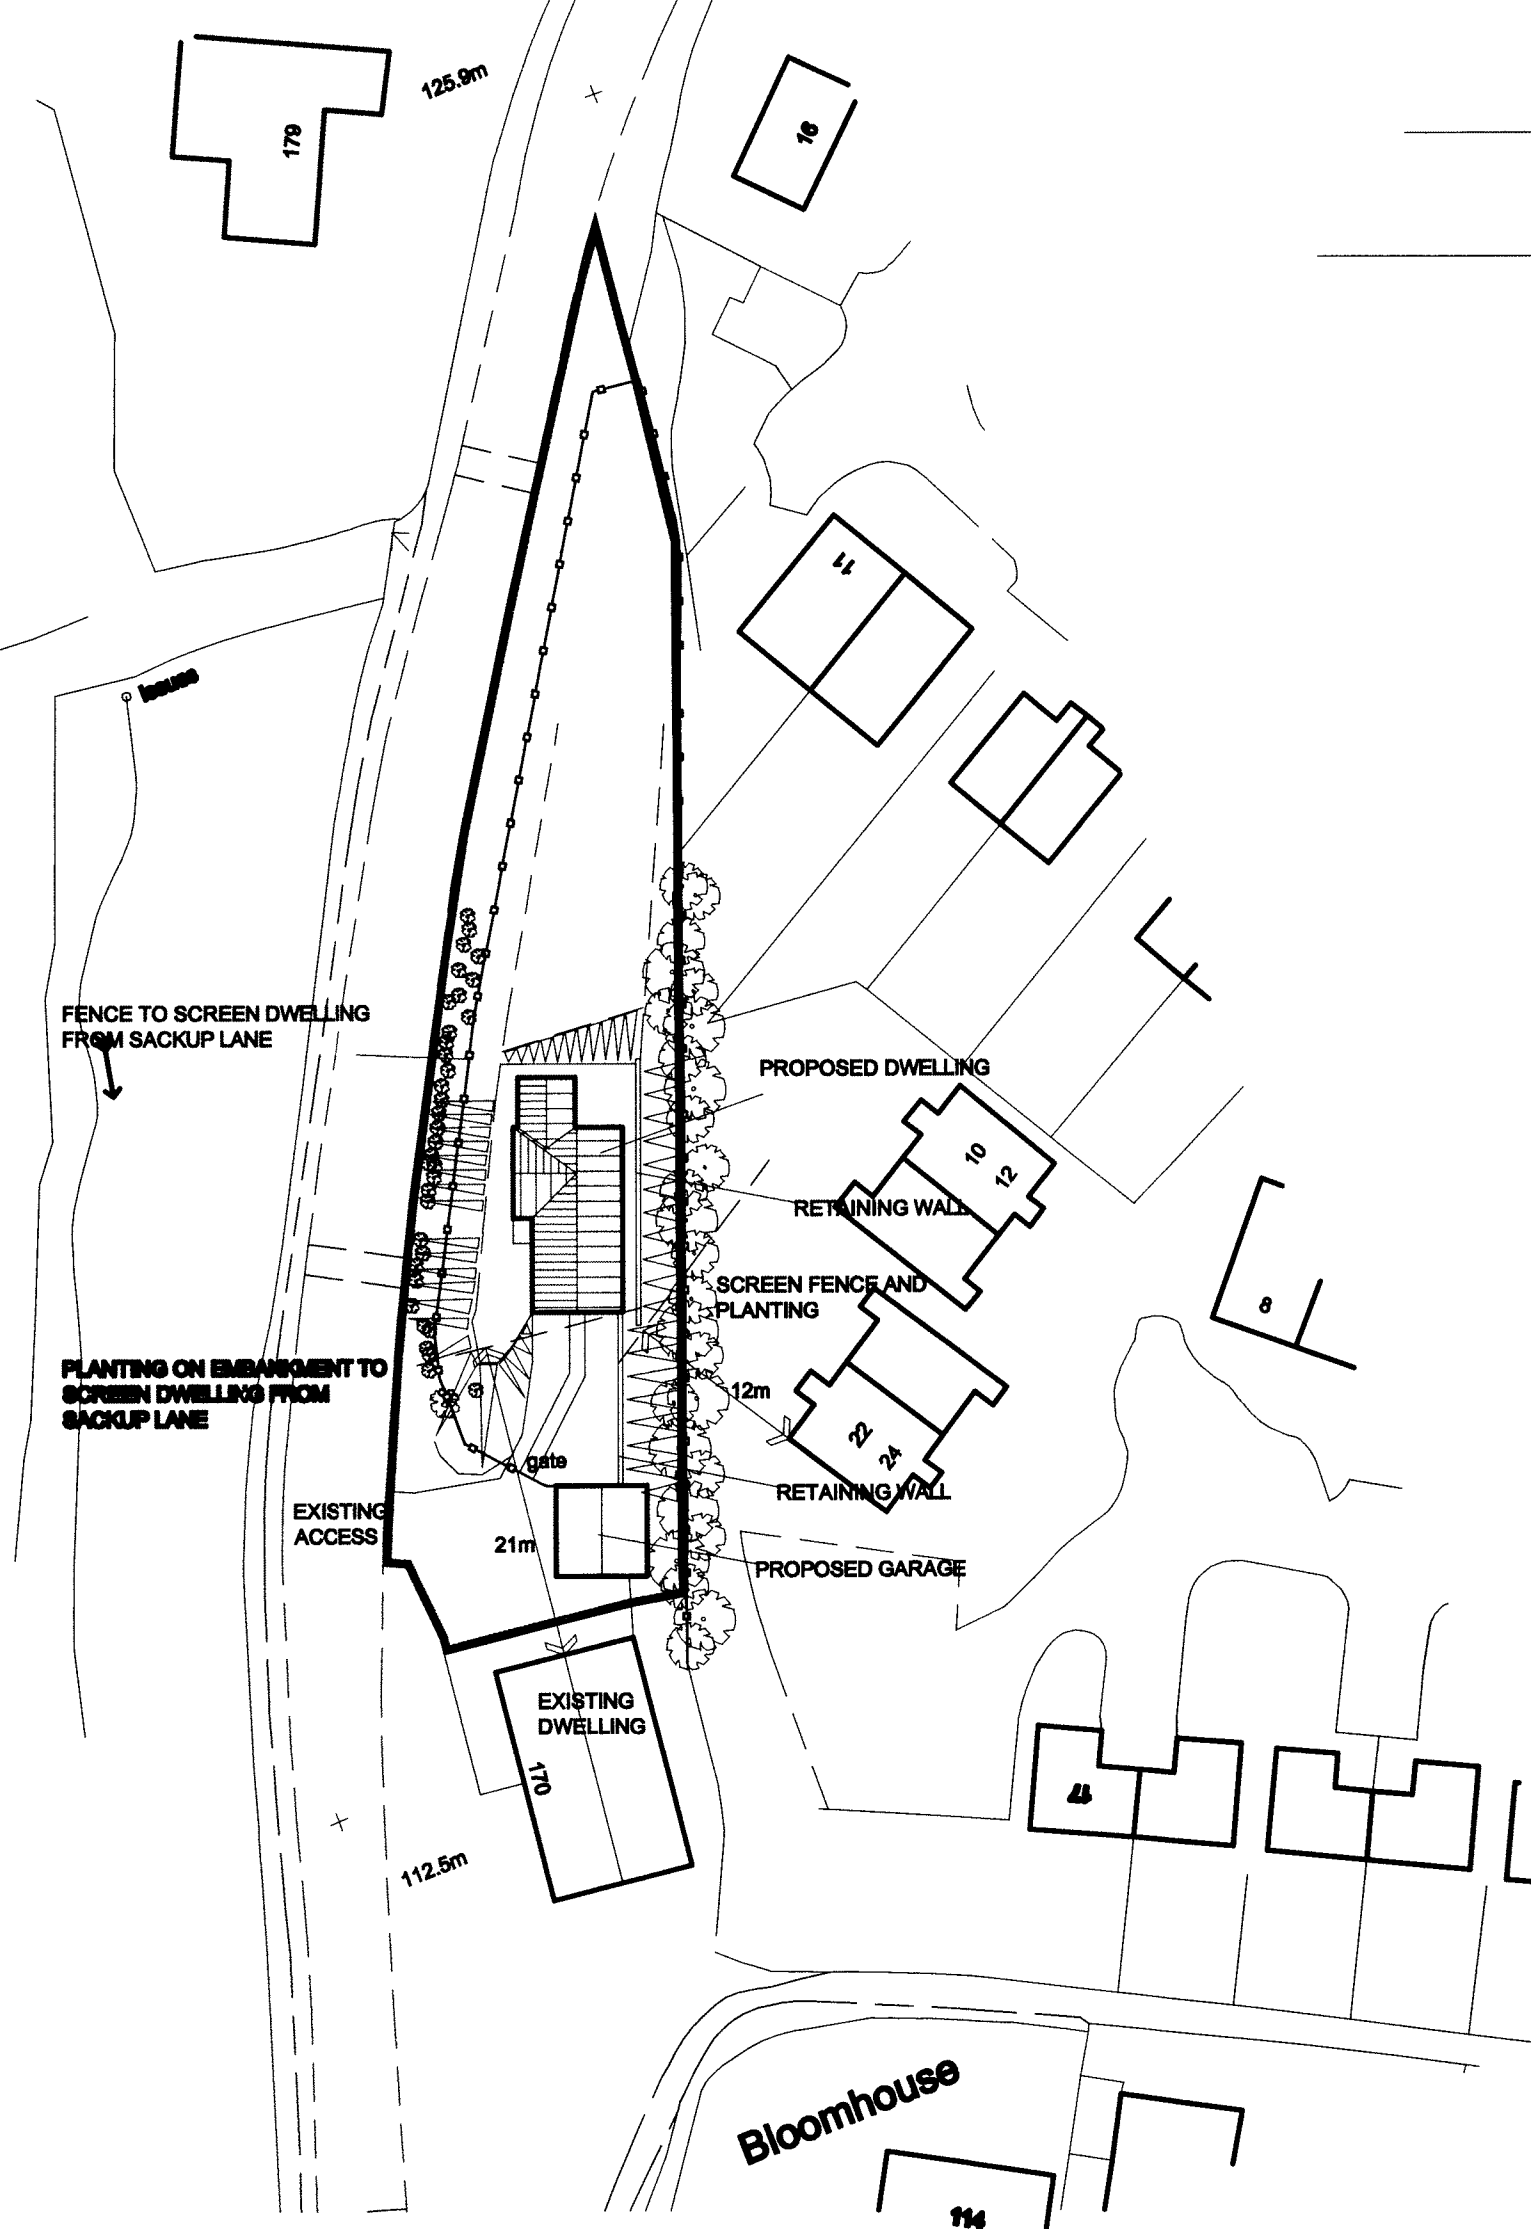
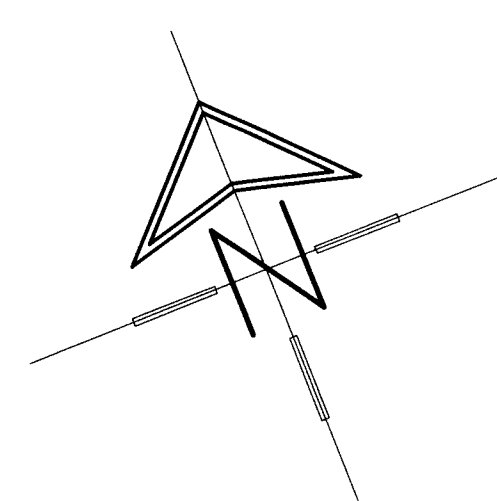
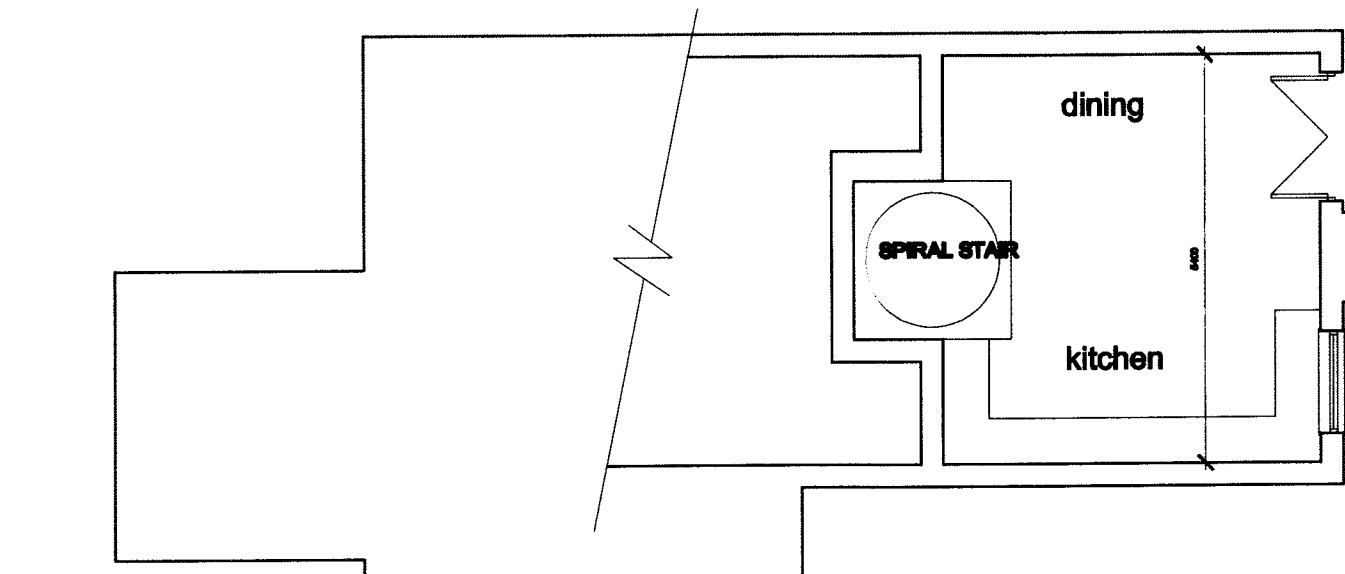
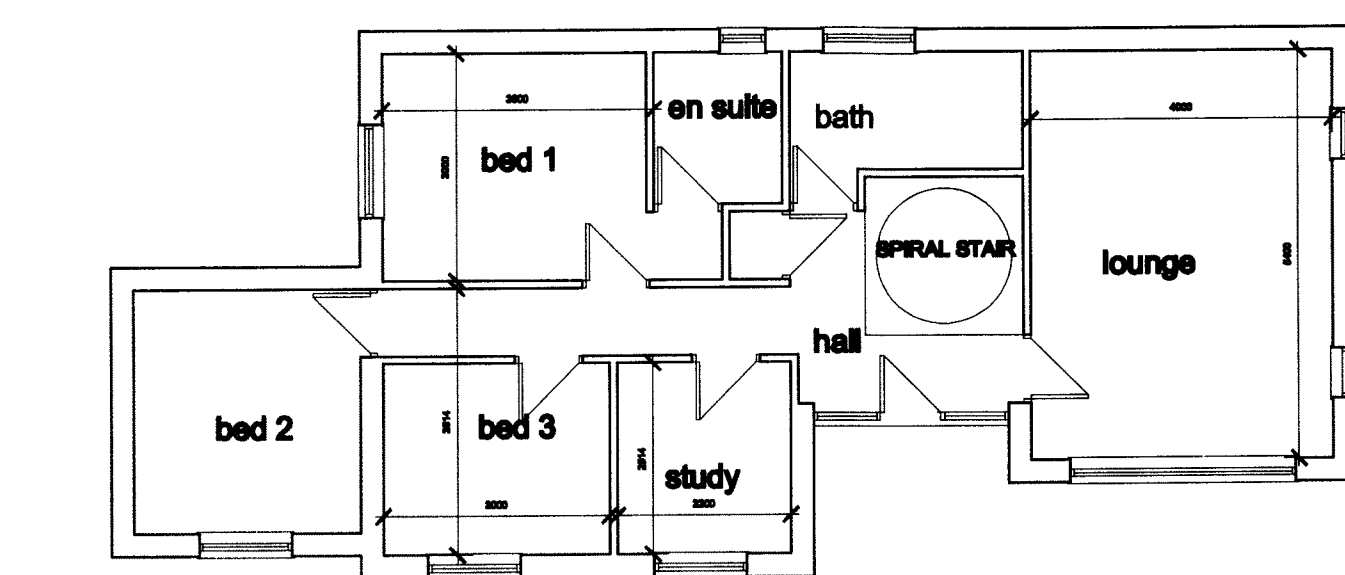
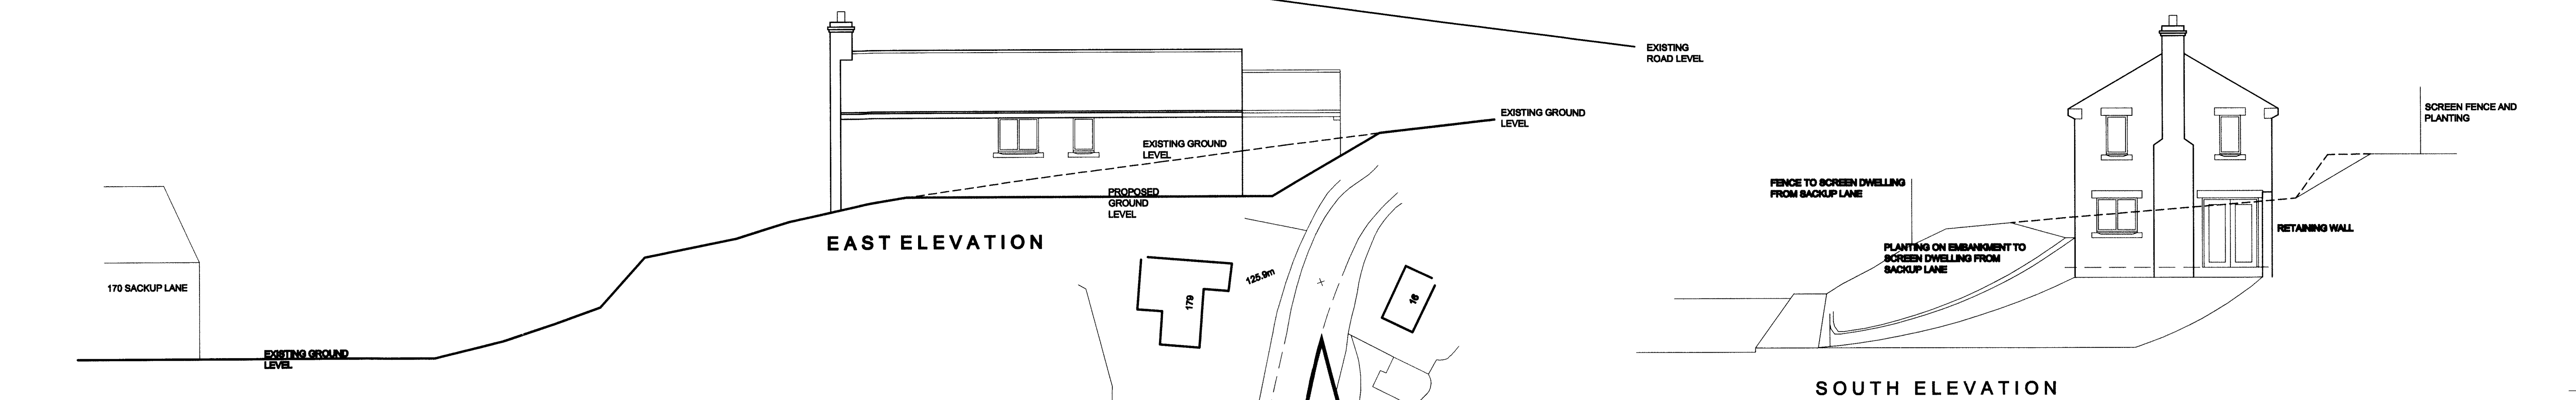


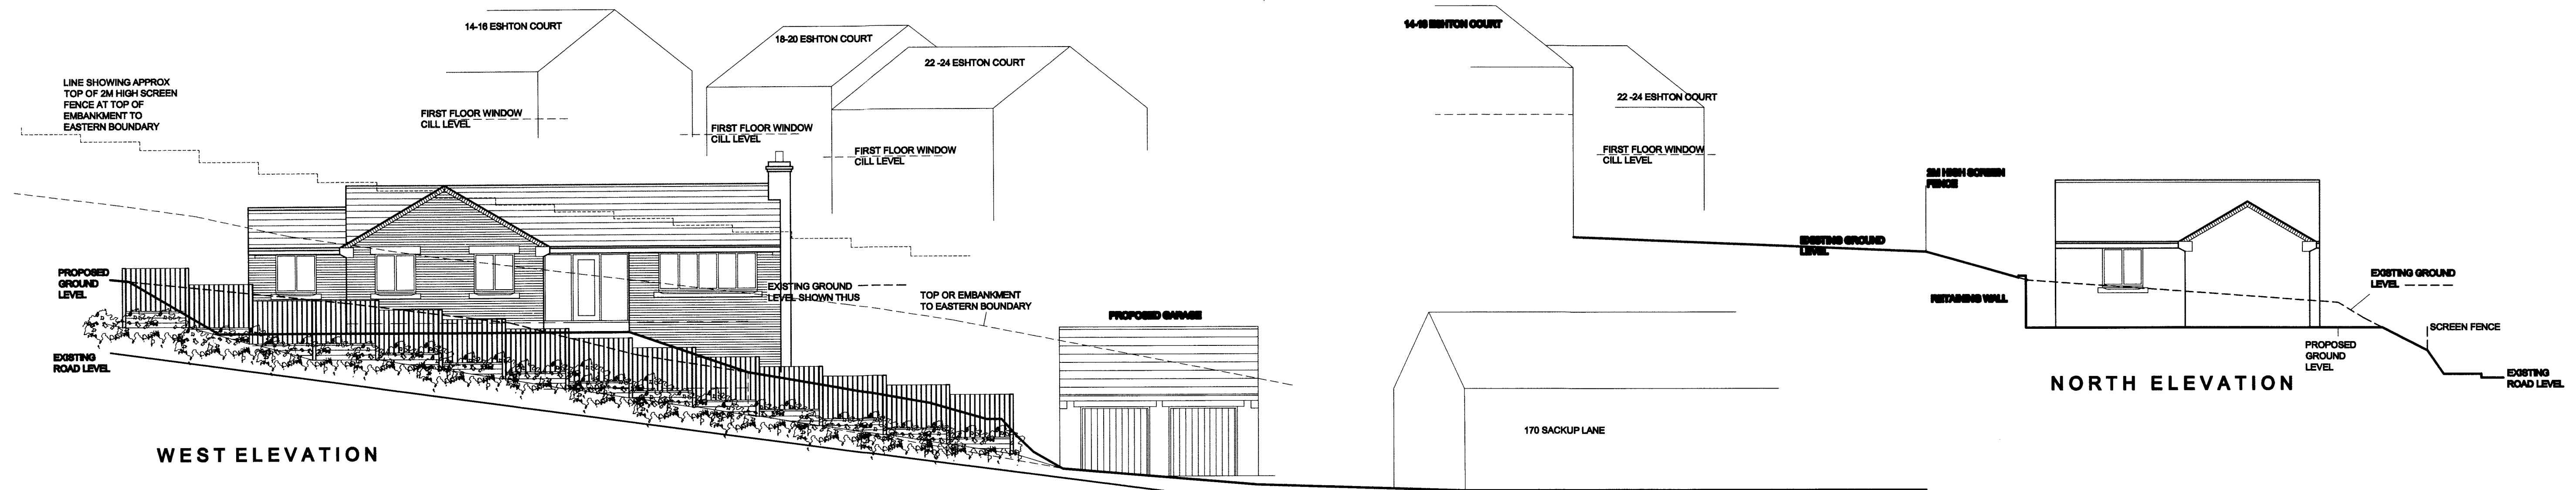

White Agus Partnership			PROVIDENCE VILLA, 42 SACKVILLE STREET, BARNLEY. S70 2DB			Phone: 01228 208482 Fax: 01228 283030 Email: info@whiteaguspартnership.co.uk Web: www.whiteaguspартnership.co.uk					
SURVEYORS AND BUILDING DESIGN CONSULTANTS											
Project. PROPOSED DWELLING ON LAND AT 170 SACKUP LANE, DARTON, BARNLEY						Client. MR S. HOOLEY					
Drawing Title. PLANS AND ELEVATIONS						Date. JAN 2012		Scale. 1:100 @ A1			
						Ref. 11-104		Dwg. No. 01		Rev. C	
Date Suffix Description			Date Suffix Description								
21-01-12 07-08-12 19-02-12			A B C			REVISED TO CLIENT'S REQUIREMENTS REVISED TO CLIENT'S REQUIREMENTS UPDATED FOR PLANNING APPLICATION					