
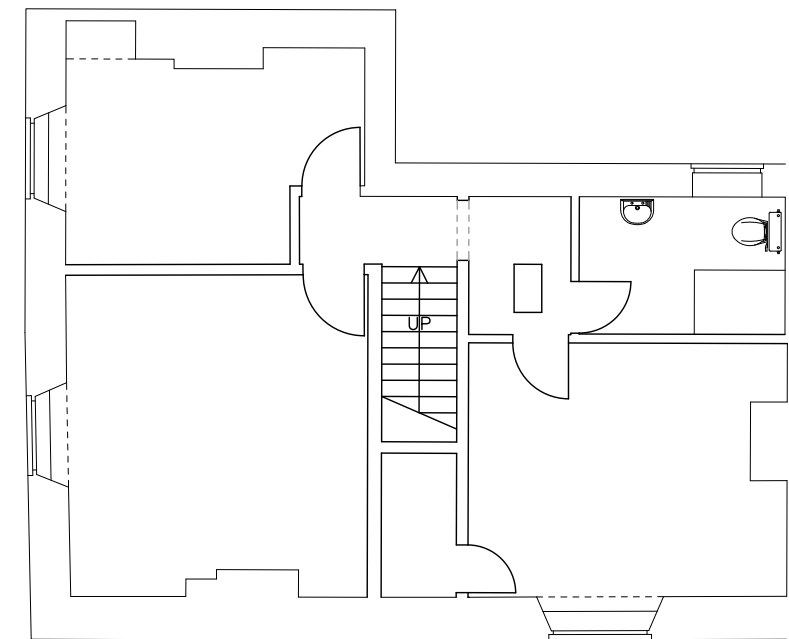


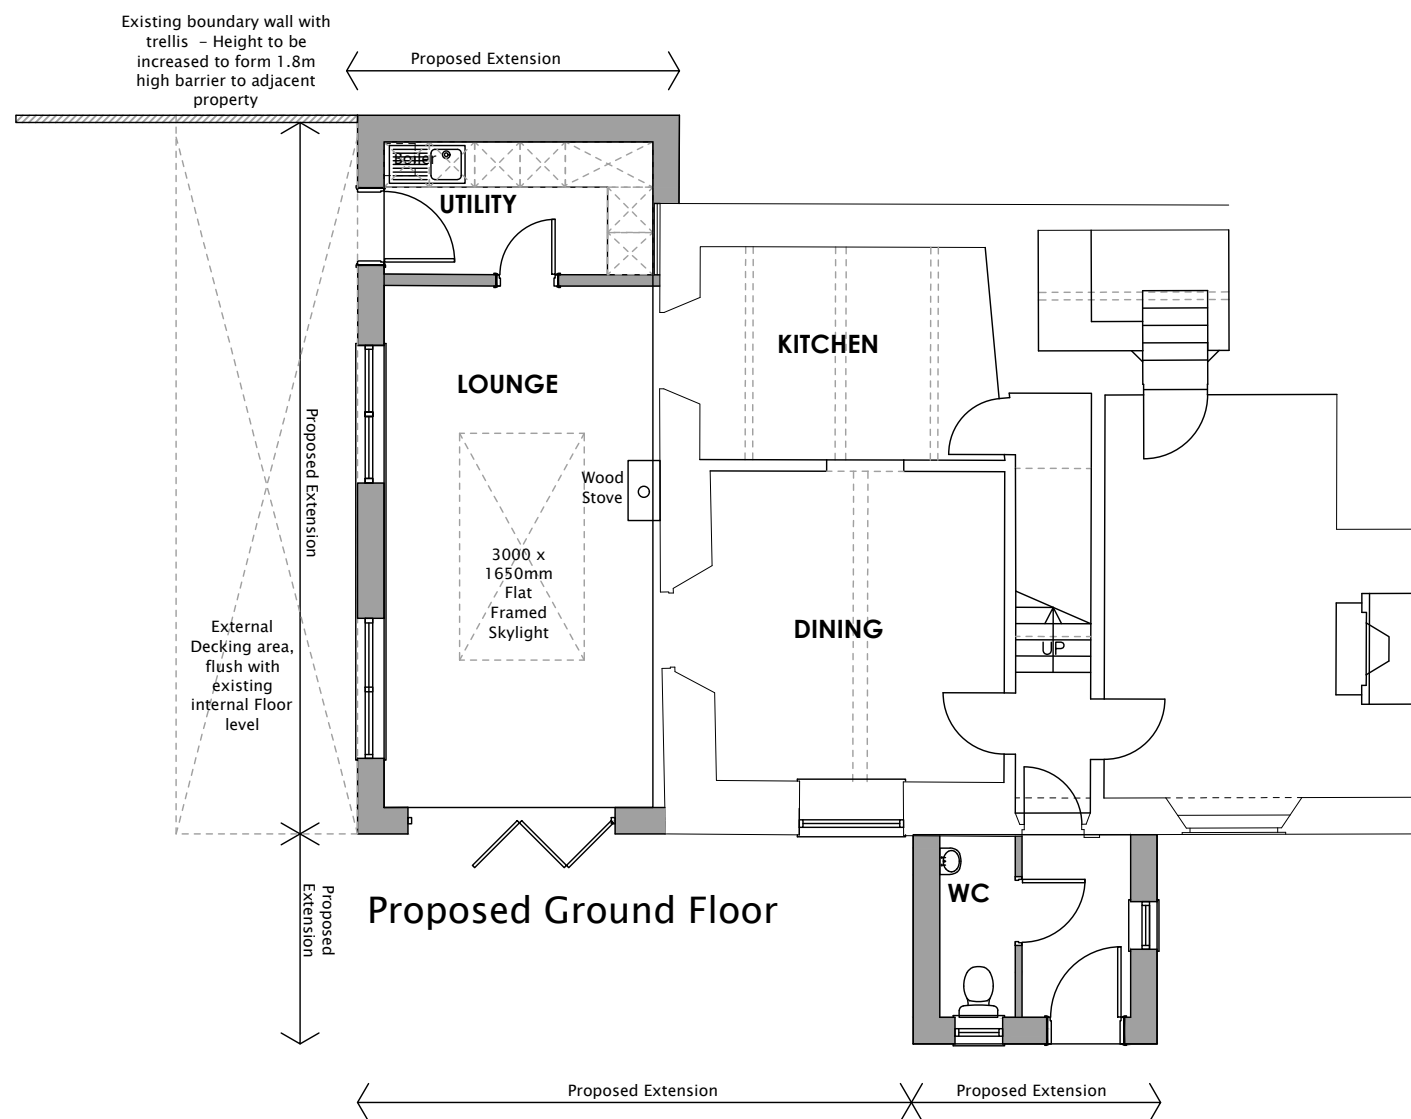

Proposed First Floor

Client: Mr & Mrs Webb Proposed Side and Rear Extension	Date: Mar 23		Scale @ A3: 1:100		Rev.	Description	Date	soar works, 14 knutton road sheffield, s5 9nu www.mbas-architecture.co.uk T 0114 321 6427 M 07919 116224	
	Drawing Title: Proposed Plans 9 HIGH STREET THURNSCOE	Drawing reference: P/23/006/	Drawing Number: 04		Rev. A	Boundary Wall Height Increased to North Face of Proposed Decking <i>planning submission</i>	27.03.23		