
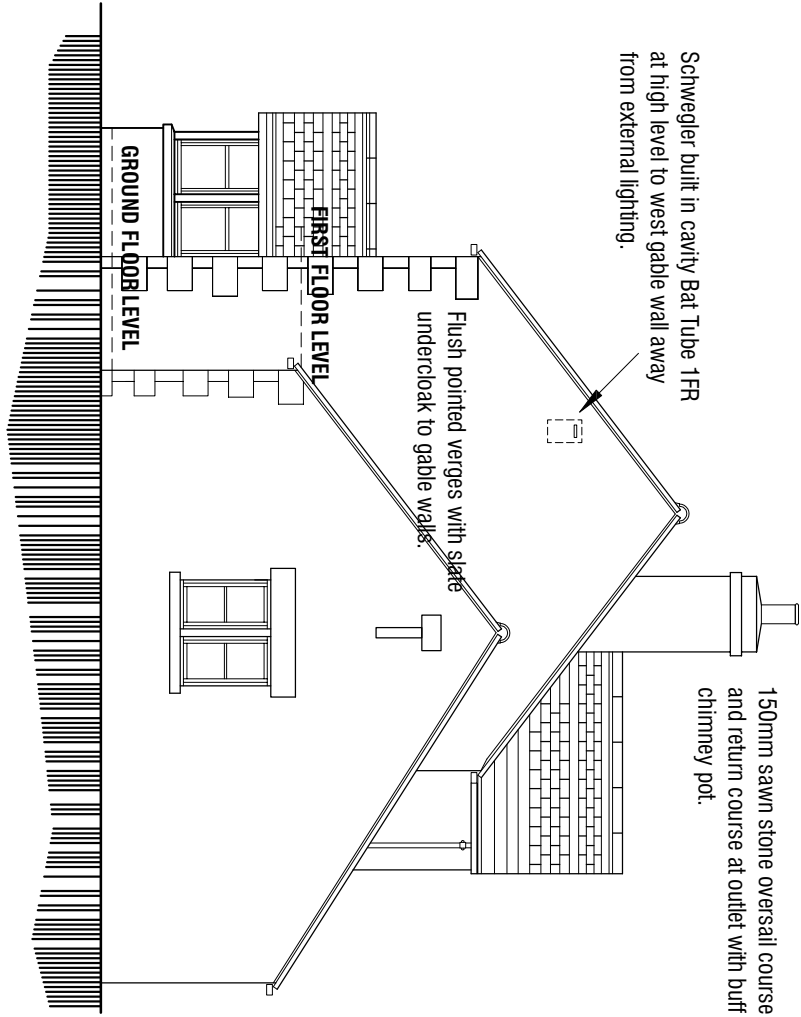
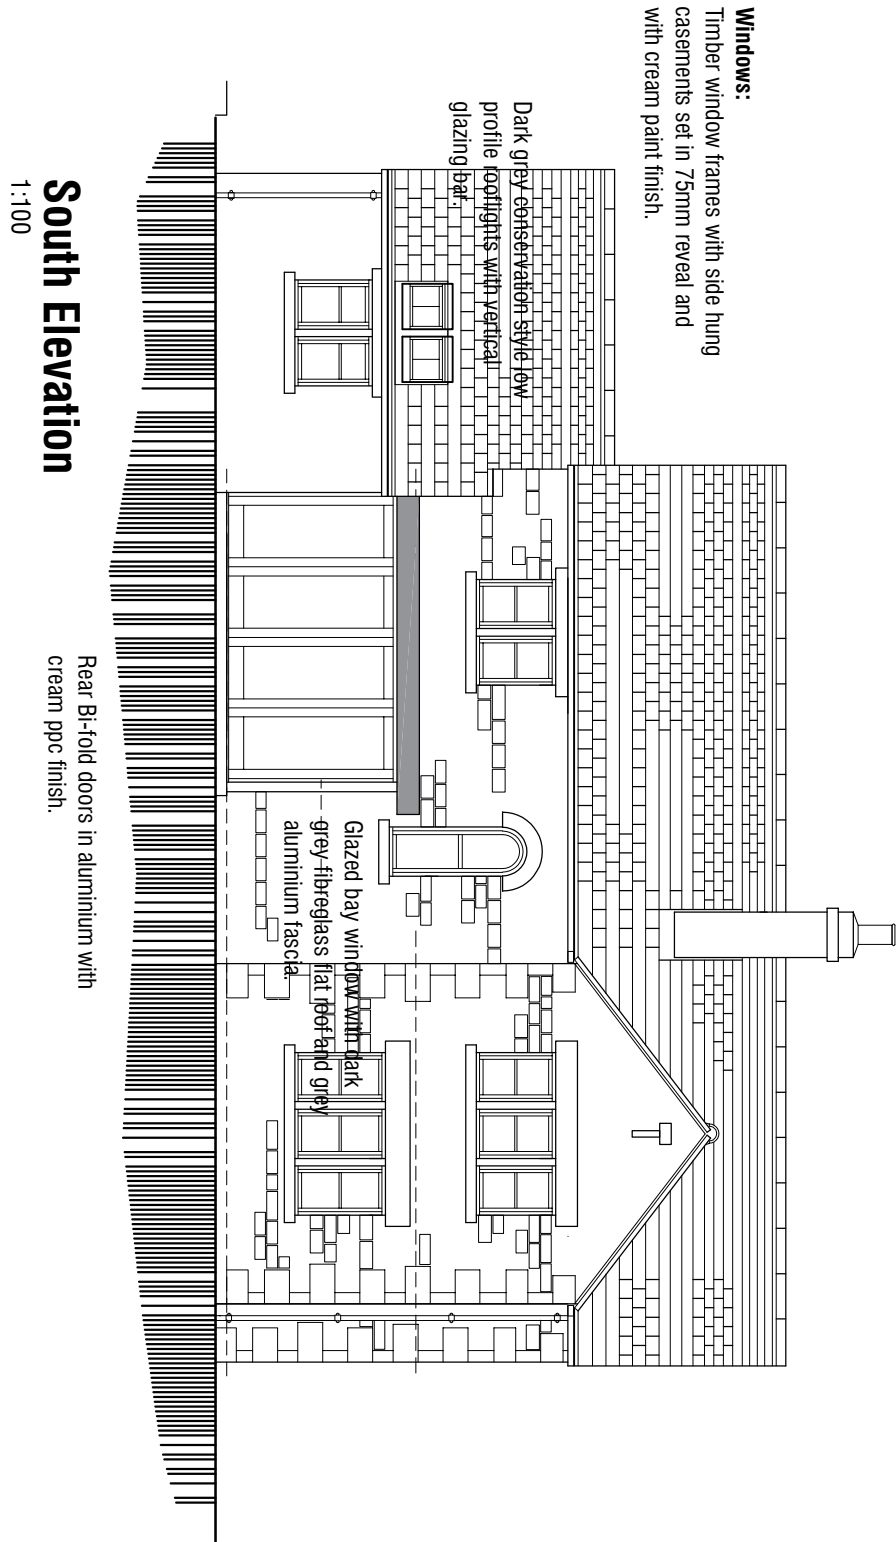
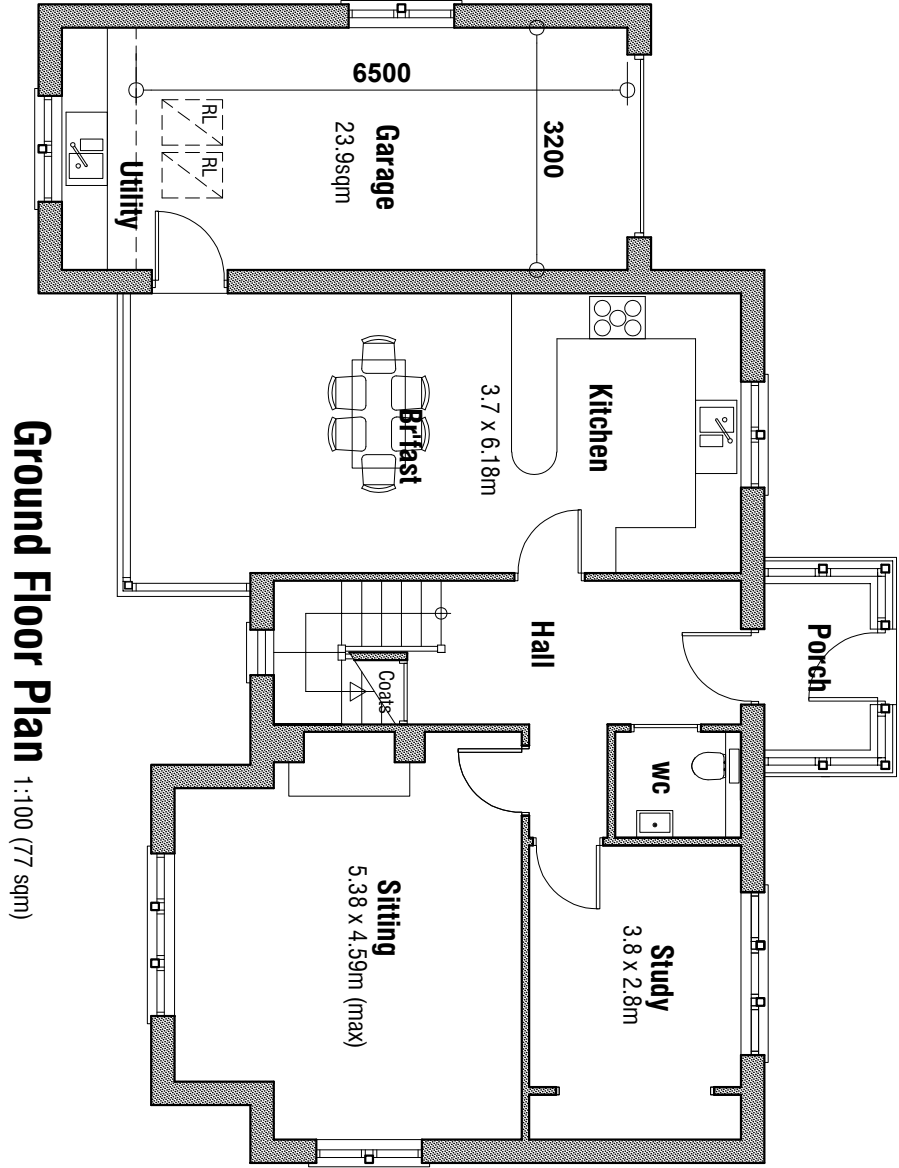
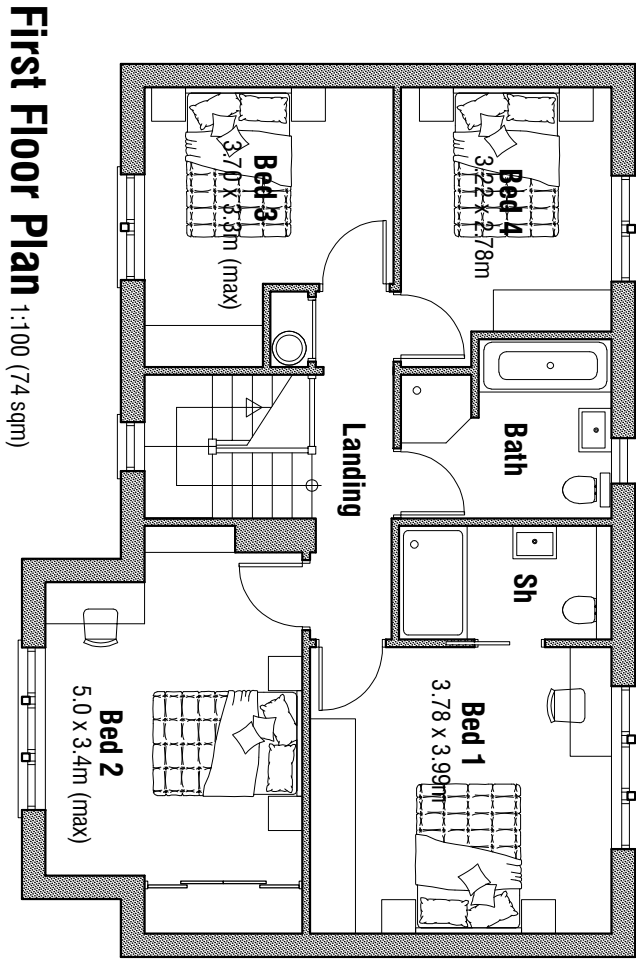


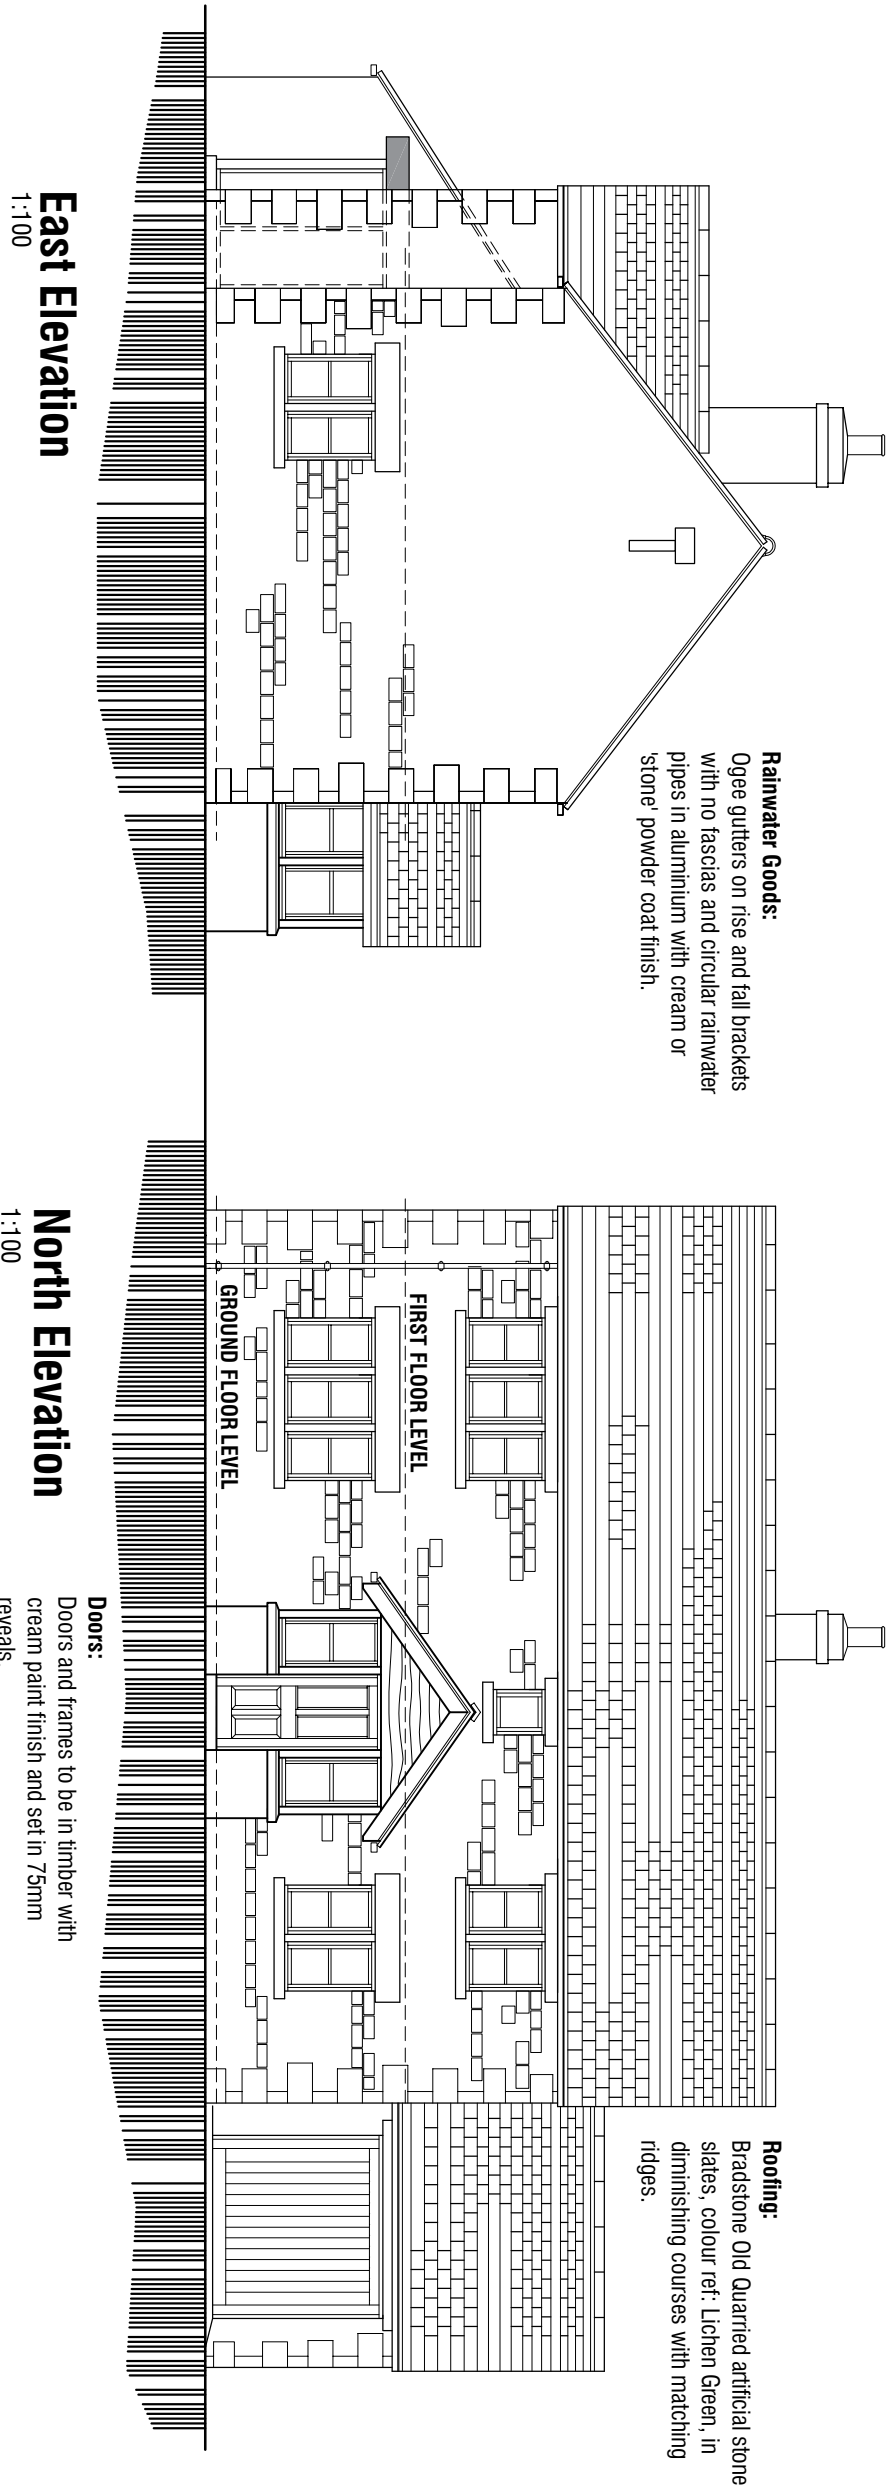

mboothdesign

architectural design and building consultants

Fairfield House
Berneslai Close Barnsley
S70 2PL
M. 07881868300
E. mae@mboothdesign.co.uk

White House Farm
Towngate
Thurstone
Sheffield S36 9RH

AS PROPOSED

PLANS & ELEVATIONS

Scale	1:100 @ A2	Drawn	MJB
Date	MAY 2019	Ref.	19.08
Dwg No.	P13	Rev.	-
0m	2m	4m	6m

Copyright mboothdesign. All drawings in this document are the intellectual property of mboothdesign. No part of this document may be reproduced without written permission. Drawings for existing buildings are to be checked and verified on site.