Notes:

Planning drawings, not to be used for construction or building regulation purposes

Revision: --

Revision List:

0 50m

Project Name: 27 Salcombe Close S75 6FG


Drawing Title: Location Plan

Drawing Number: 1027/TP/001

Scale: 1:1000@A3

N

Date: Dec 09

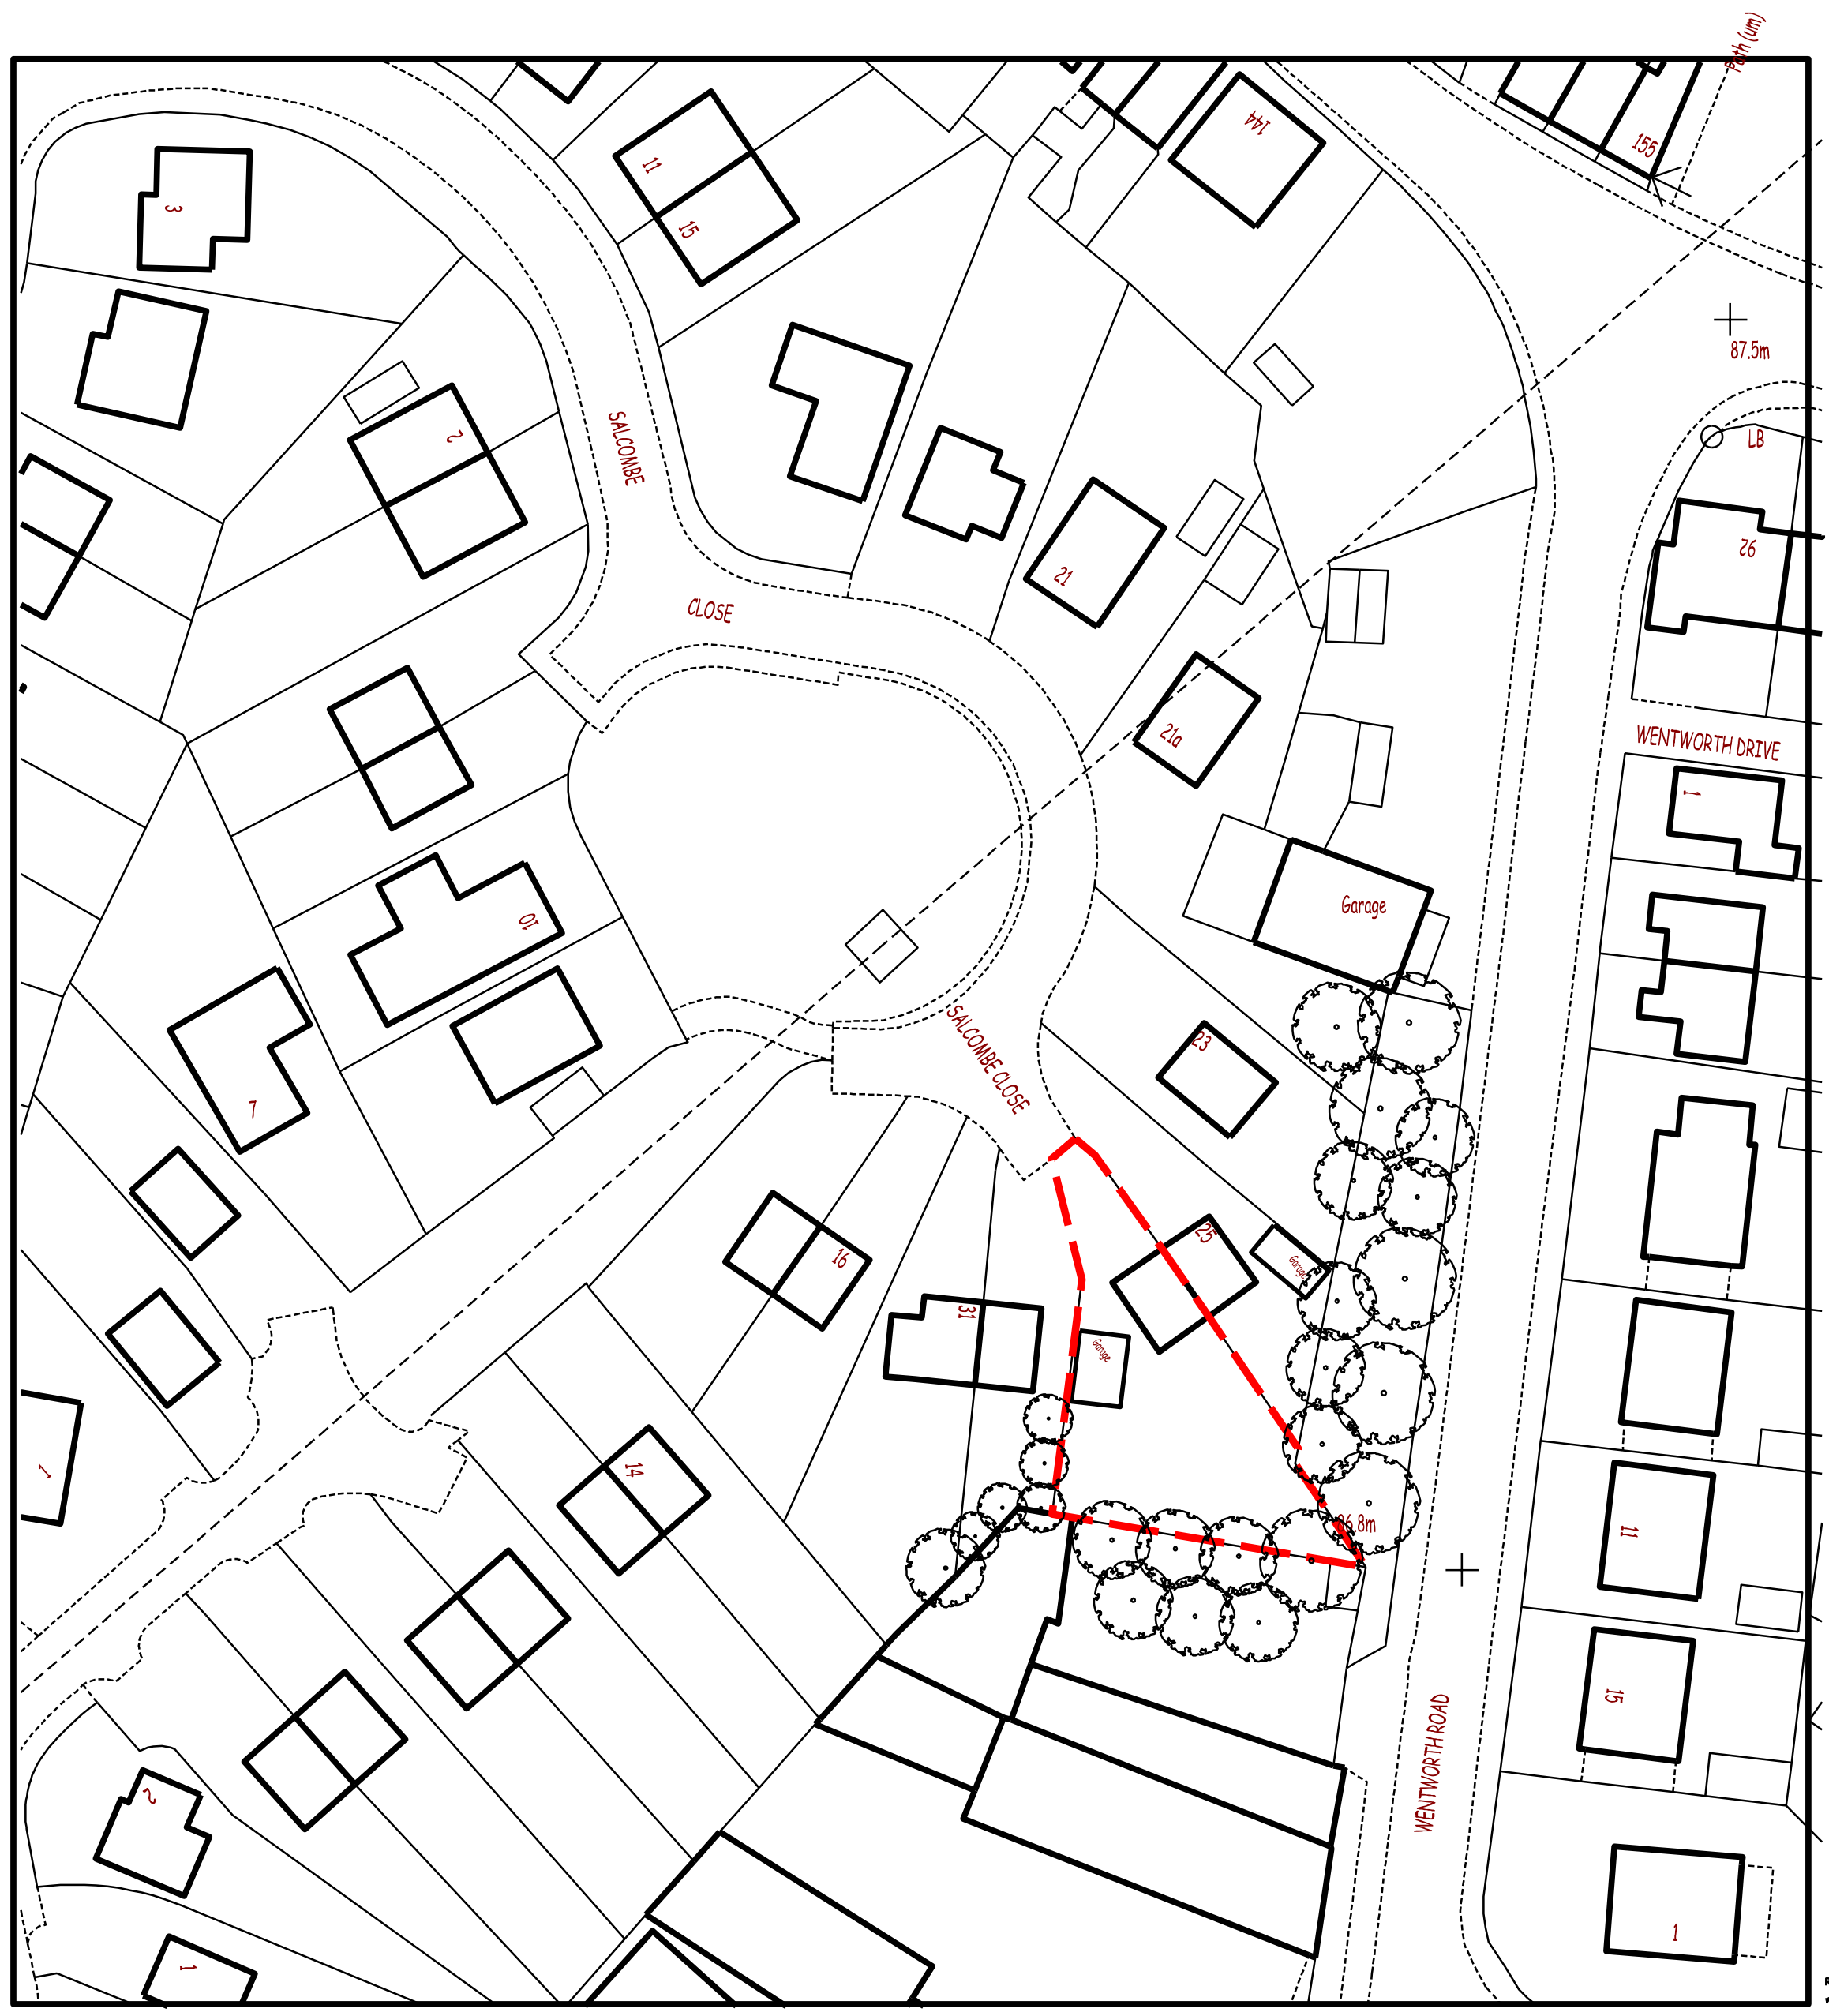

Crown Copyright 2009
Reproduction in whole or in part is prohibited without the prior permission of Ordnance Survey.

designSpace

Architecture

Sustainable Design

e:info@designspacearchitects.co.uk

www.designspacearchitects.co.uk