
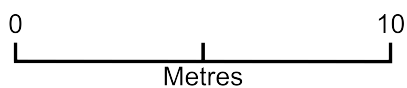


# Moorbank

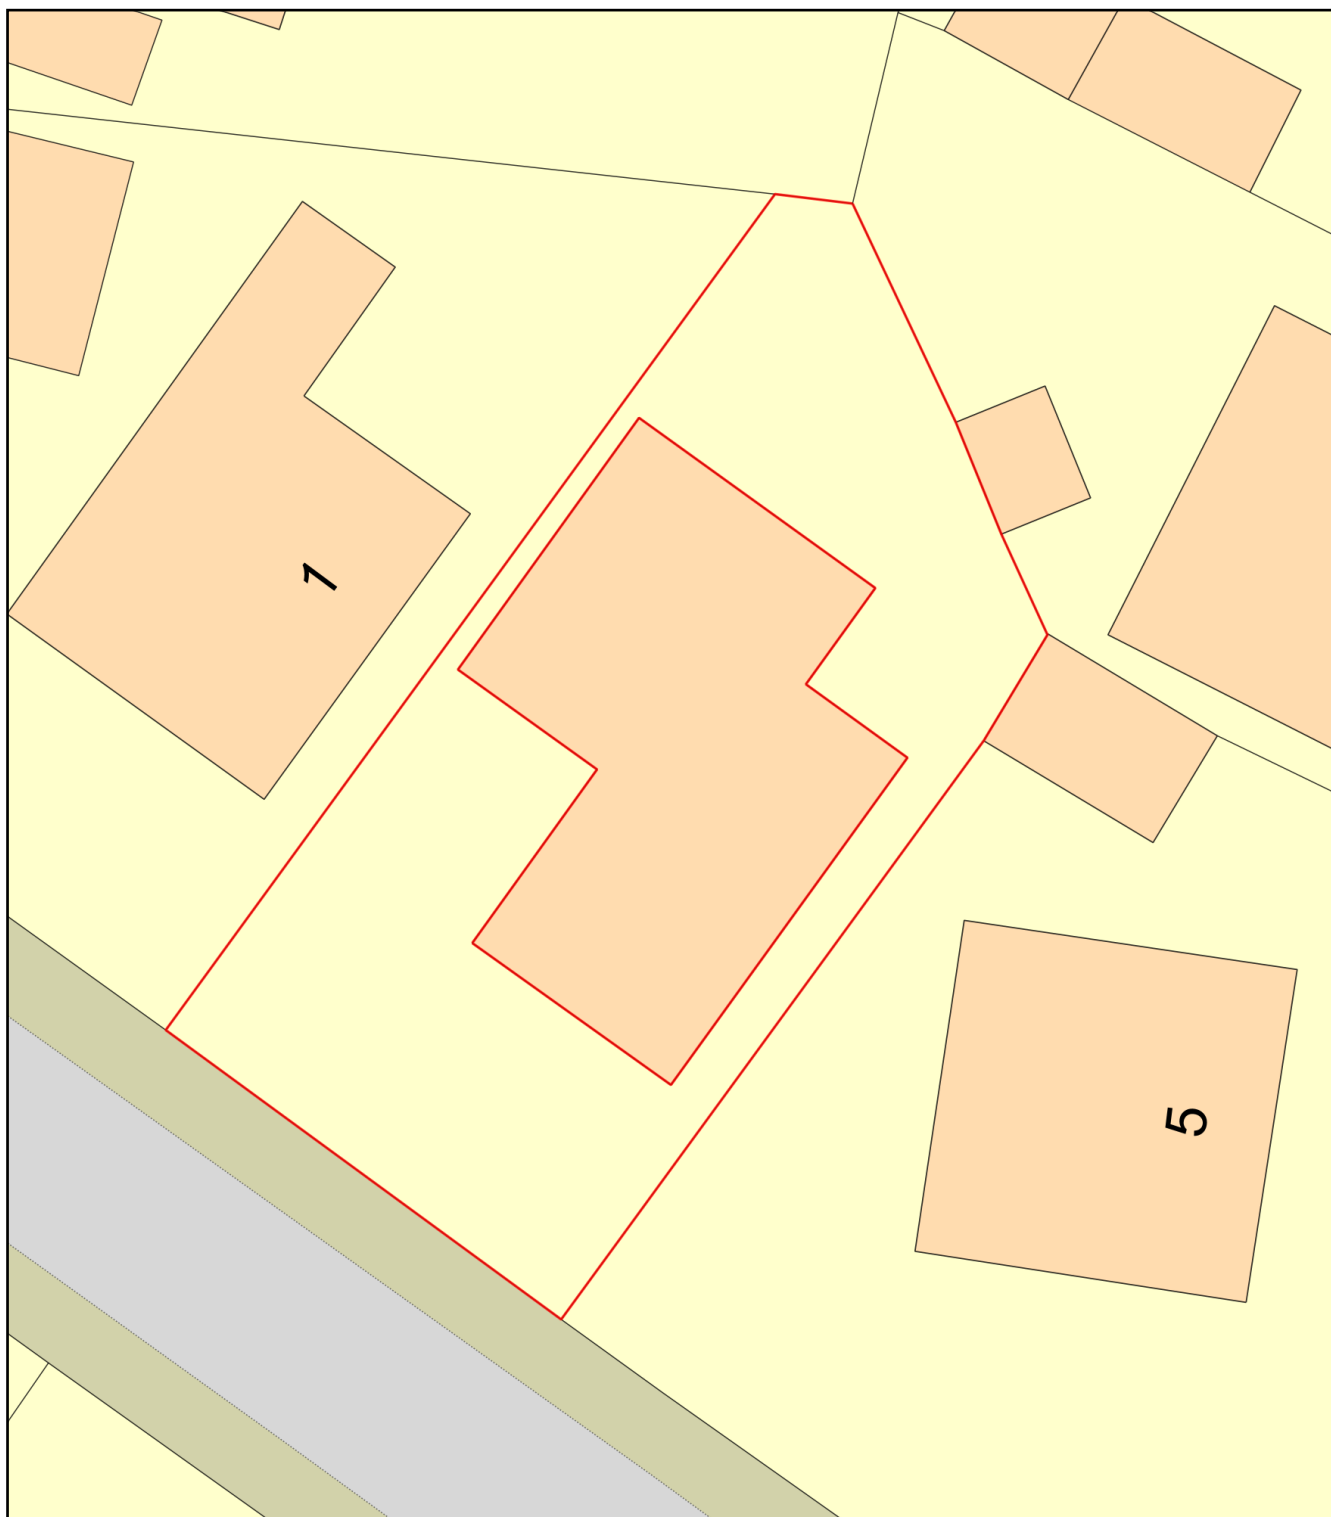

Plan Produced for: sherif

Date Produced: 09 Apr 2021

Plan Reference Number: TQRQM21099101039187

Scale: 1:200 @ A4