
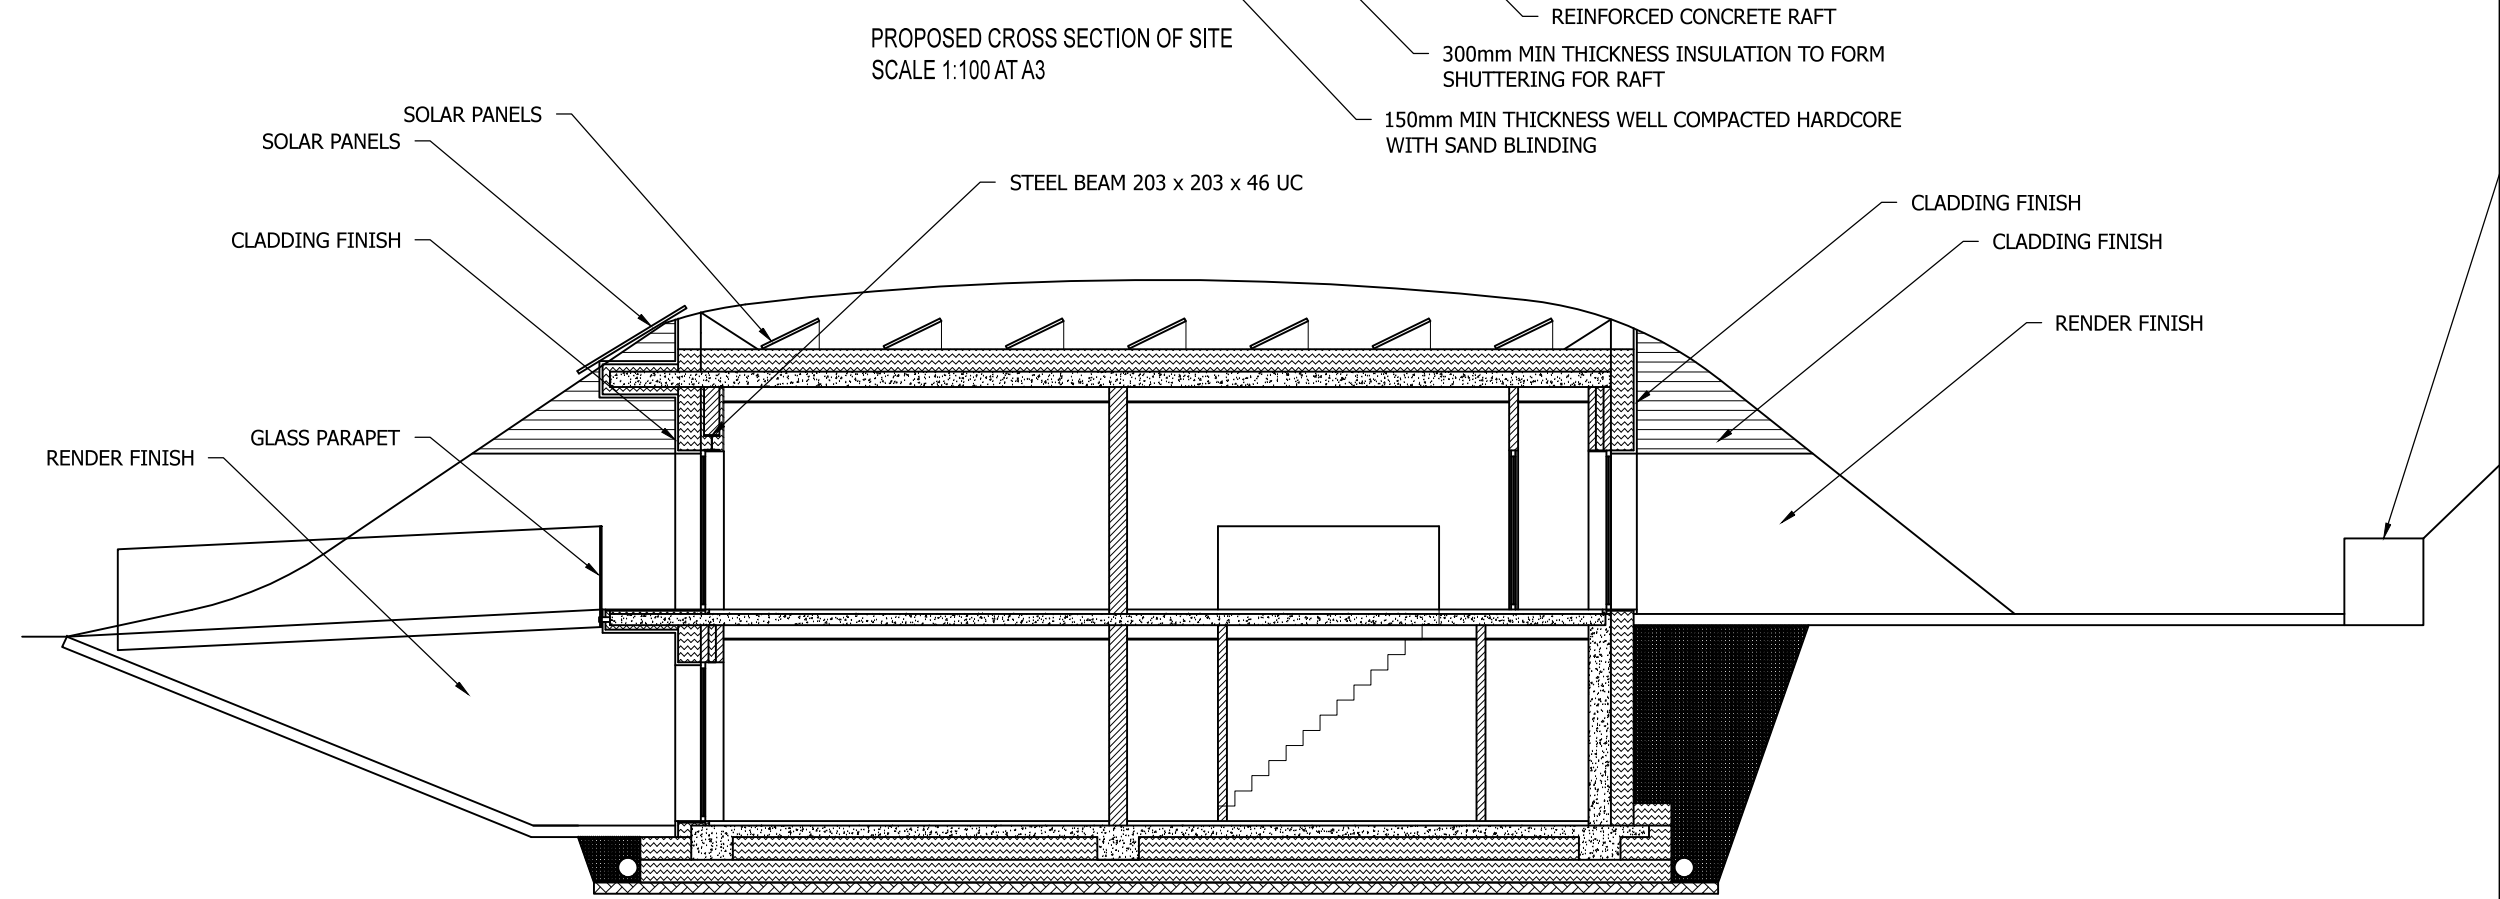


Drawing No.	Rev No.
MMK001 -005	A

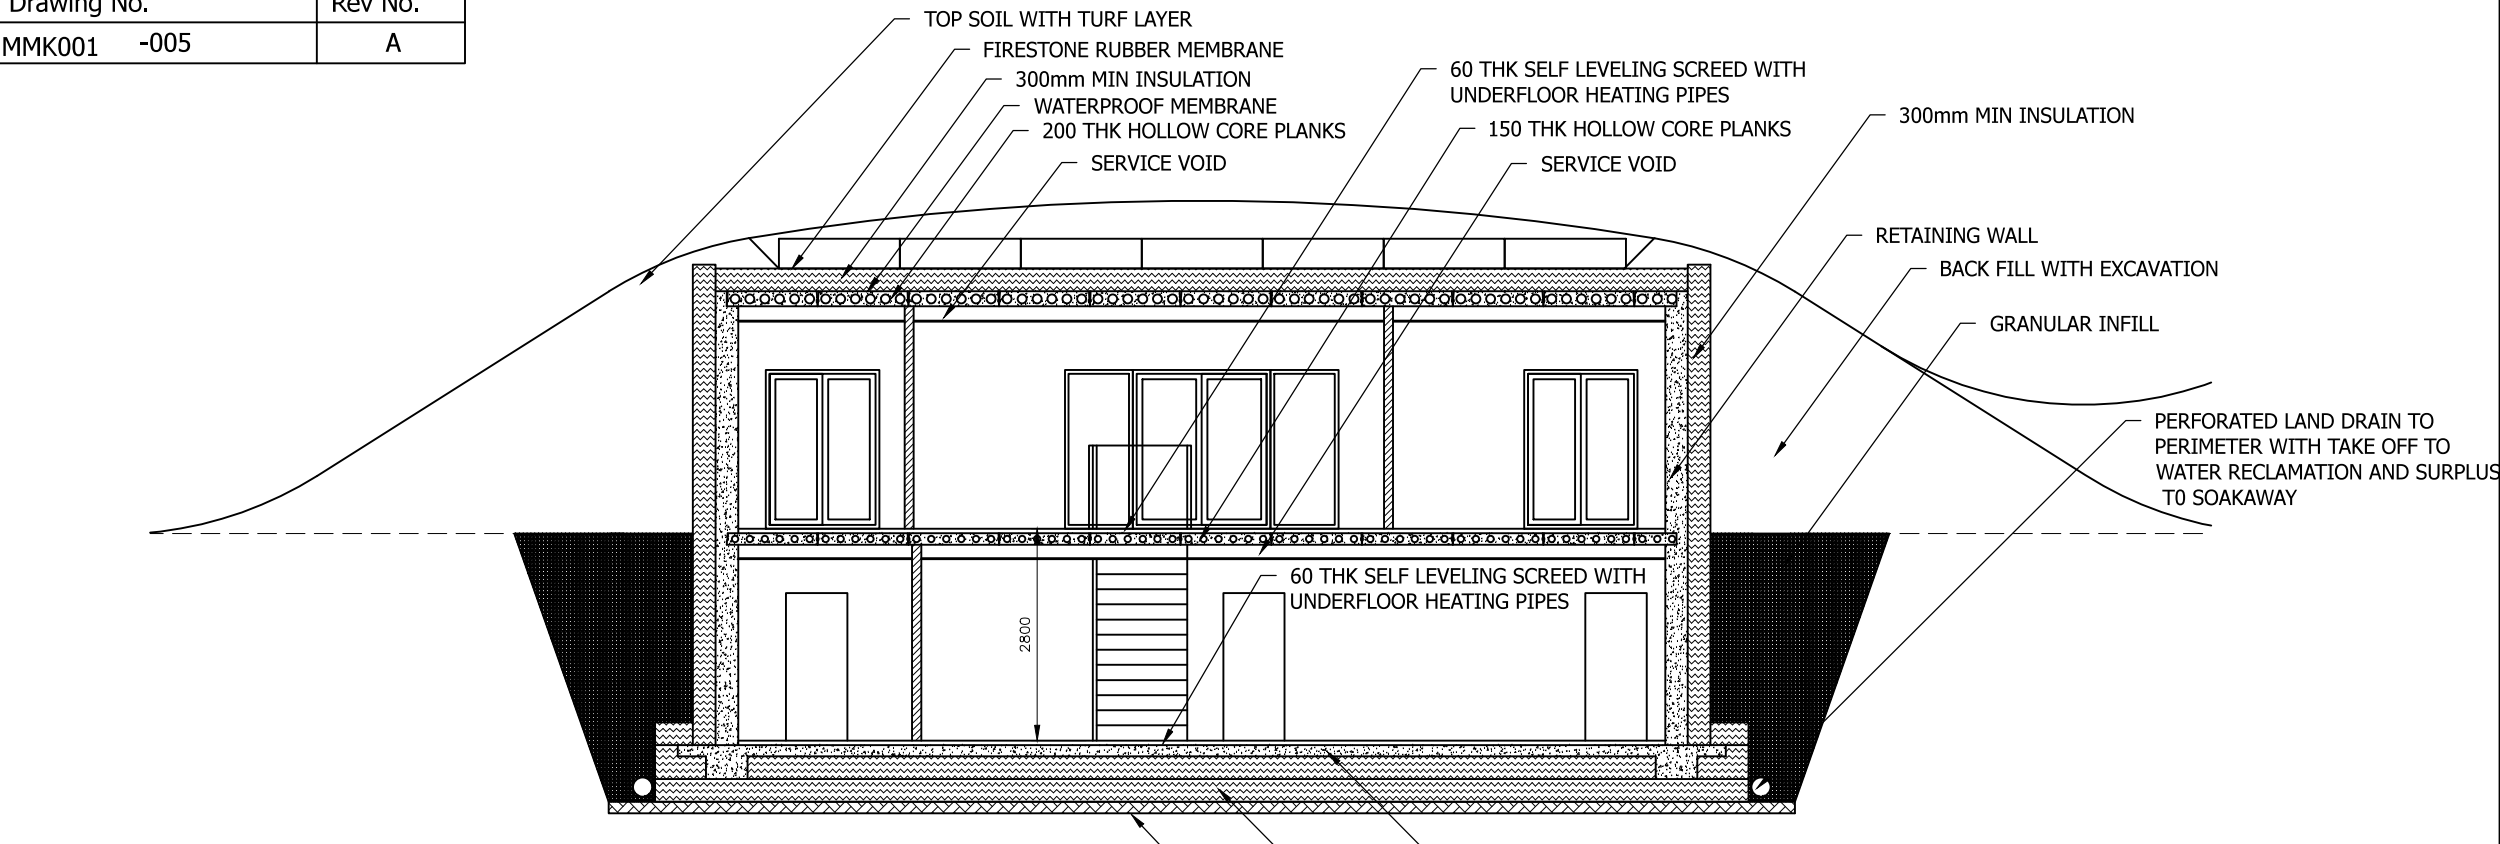

DO NOT SCALE: Contractor to check all dimensions and report any omissions or errors

NOTES

A	Redesigned	JRB			31/03/15
Rev	Description	By	Chk	App	Date

JRB DESIGNS Ltd
1 Saville Road
Cudworth
Barnsley
S72 8LT
Tel: 01226 383542
Fax: 01226 380078
Mob: 07970 541192
Email: john@jrbdesigns.co.uk
This drawing is copyright. © jrbdesigns Ltd.

Client
MR M KITCHEN

Drawing Title
PROPOSED SECTIONS

Address
CRAB TREE HOUSE
FIRS LANE
HOYLANDSWAIN
S36 7JG

Project Title:
PROPOSED NEW ECO HOUSE

Purpose of Issue:
PLANNING

Drawing Status
FIRST ISSUE

Scale at A3 AS SHOWN	Drawn By JRB	Date 04/02/2015
Checked By	Date 04/02/2015	Approved By Date 04/02/2015

Project No. MMK001	Drawing No. 005	Revision A
-----------------------	--------------------	---------------

APPROVAL ☐ INFORMATION ☐ TENDER ☐ CONTRACT ☐ CONSTRUCTION ☐