


NEW COURT PROPERTIES LTD
STABLE BARN, CHURCH FARM, PIPERS HILL,
GT. GADDESDEN, HERTS. HP13BY.
0773 888 5136

JOB: EXTENSION OF 3 FLATS (NO. 7, 8 AND 9).
EACH SELF-CONTAINED AND 4 BEDS. AT
THE GRANGE, 80, GRANGE LANE, STAIRFOOT,
BARNSELY, SOUTH YORKSHIRE, S71 5QQ.

DATE : 1/2010	KJH
1:50 SCALE	
DRWG NO	REV
NCP: 01: 1:10-01	


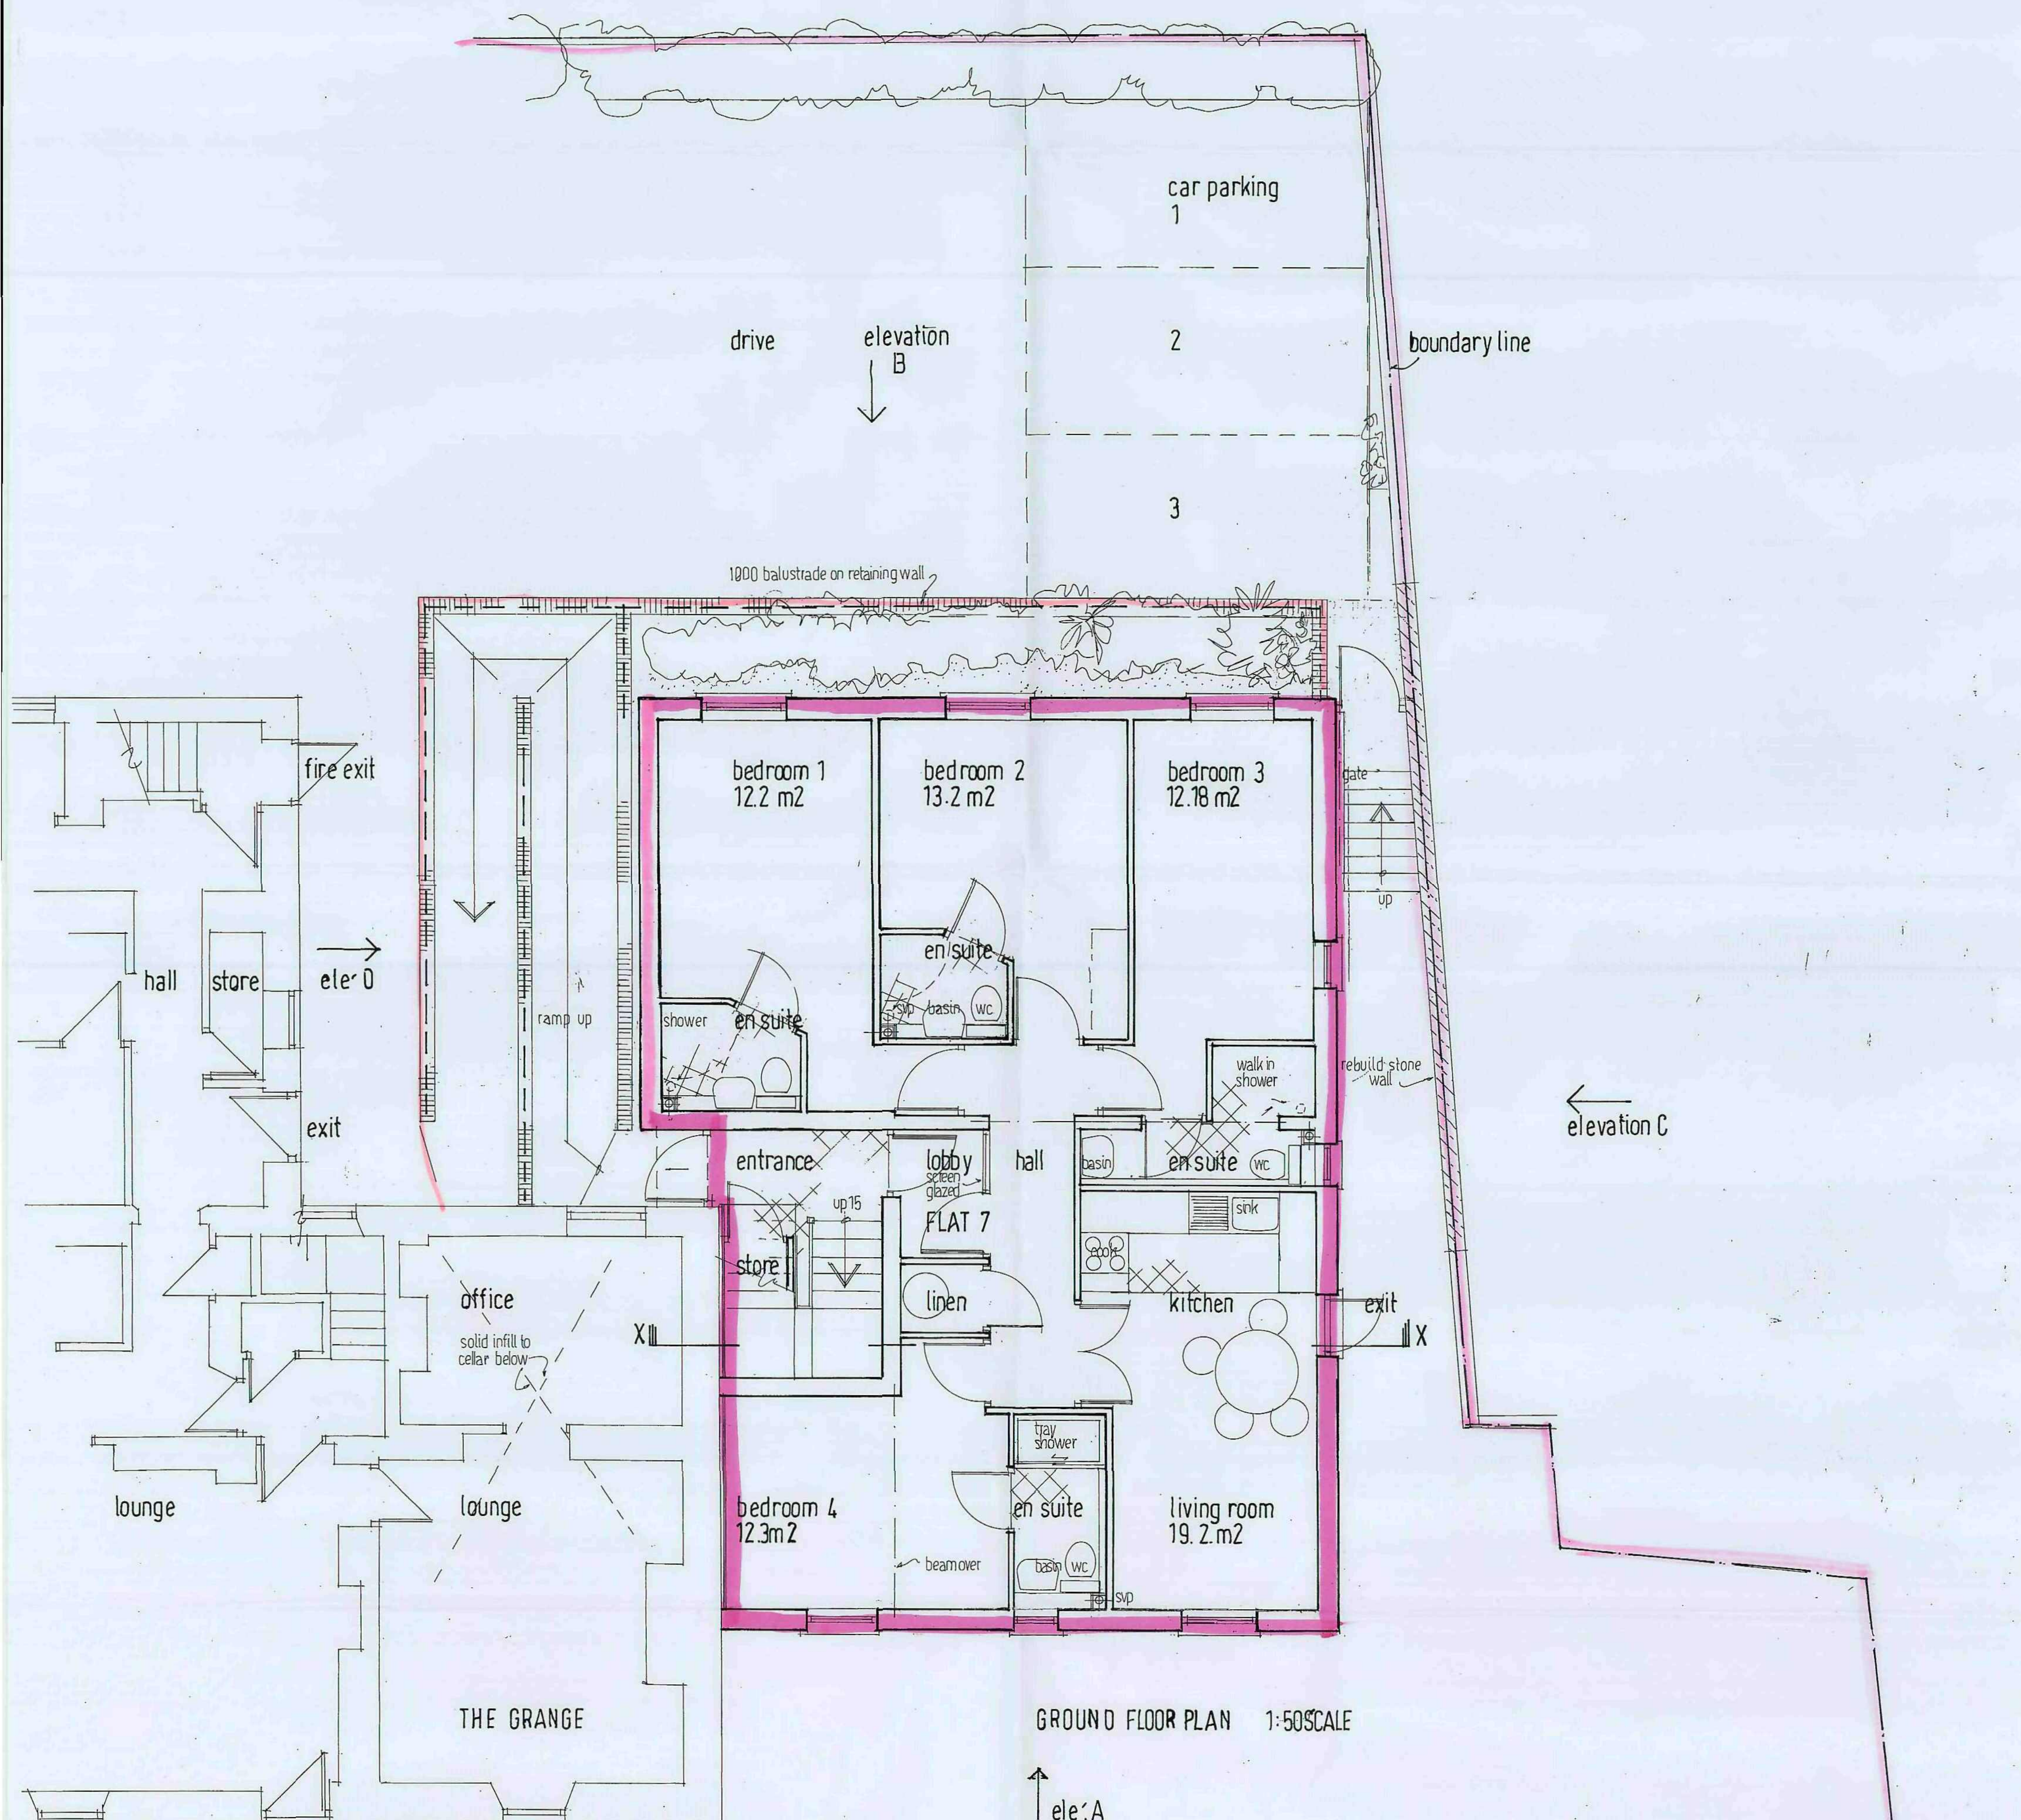


ELM COURT


NEW COURT PROPERTIES LTD.
 STABLE BARN, CHURCH FARM, PIPERS HILL,
 GT. GADESSEN, HERTS, HP1 3BY.
 0773 888 5136

JOB: EXTENSION OF 3 FLATS (NO.7,8 AND 9)
 EACH SELF CONTAINED AND 4 BEDS.
 THE GRANGE, 80, GRANGE LANE, STAIR FOOT,
 BARNSLEY, S. YORKSHIRE, S71 5QQ.

DATE: 1-2010	KJH
1:500 - 1:50 SCALE	
DRWG NO.	REV.
NCP: 01: 1: 10 - 02	

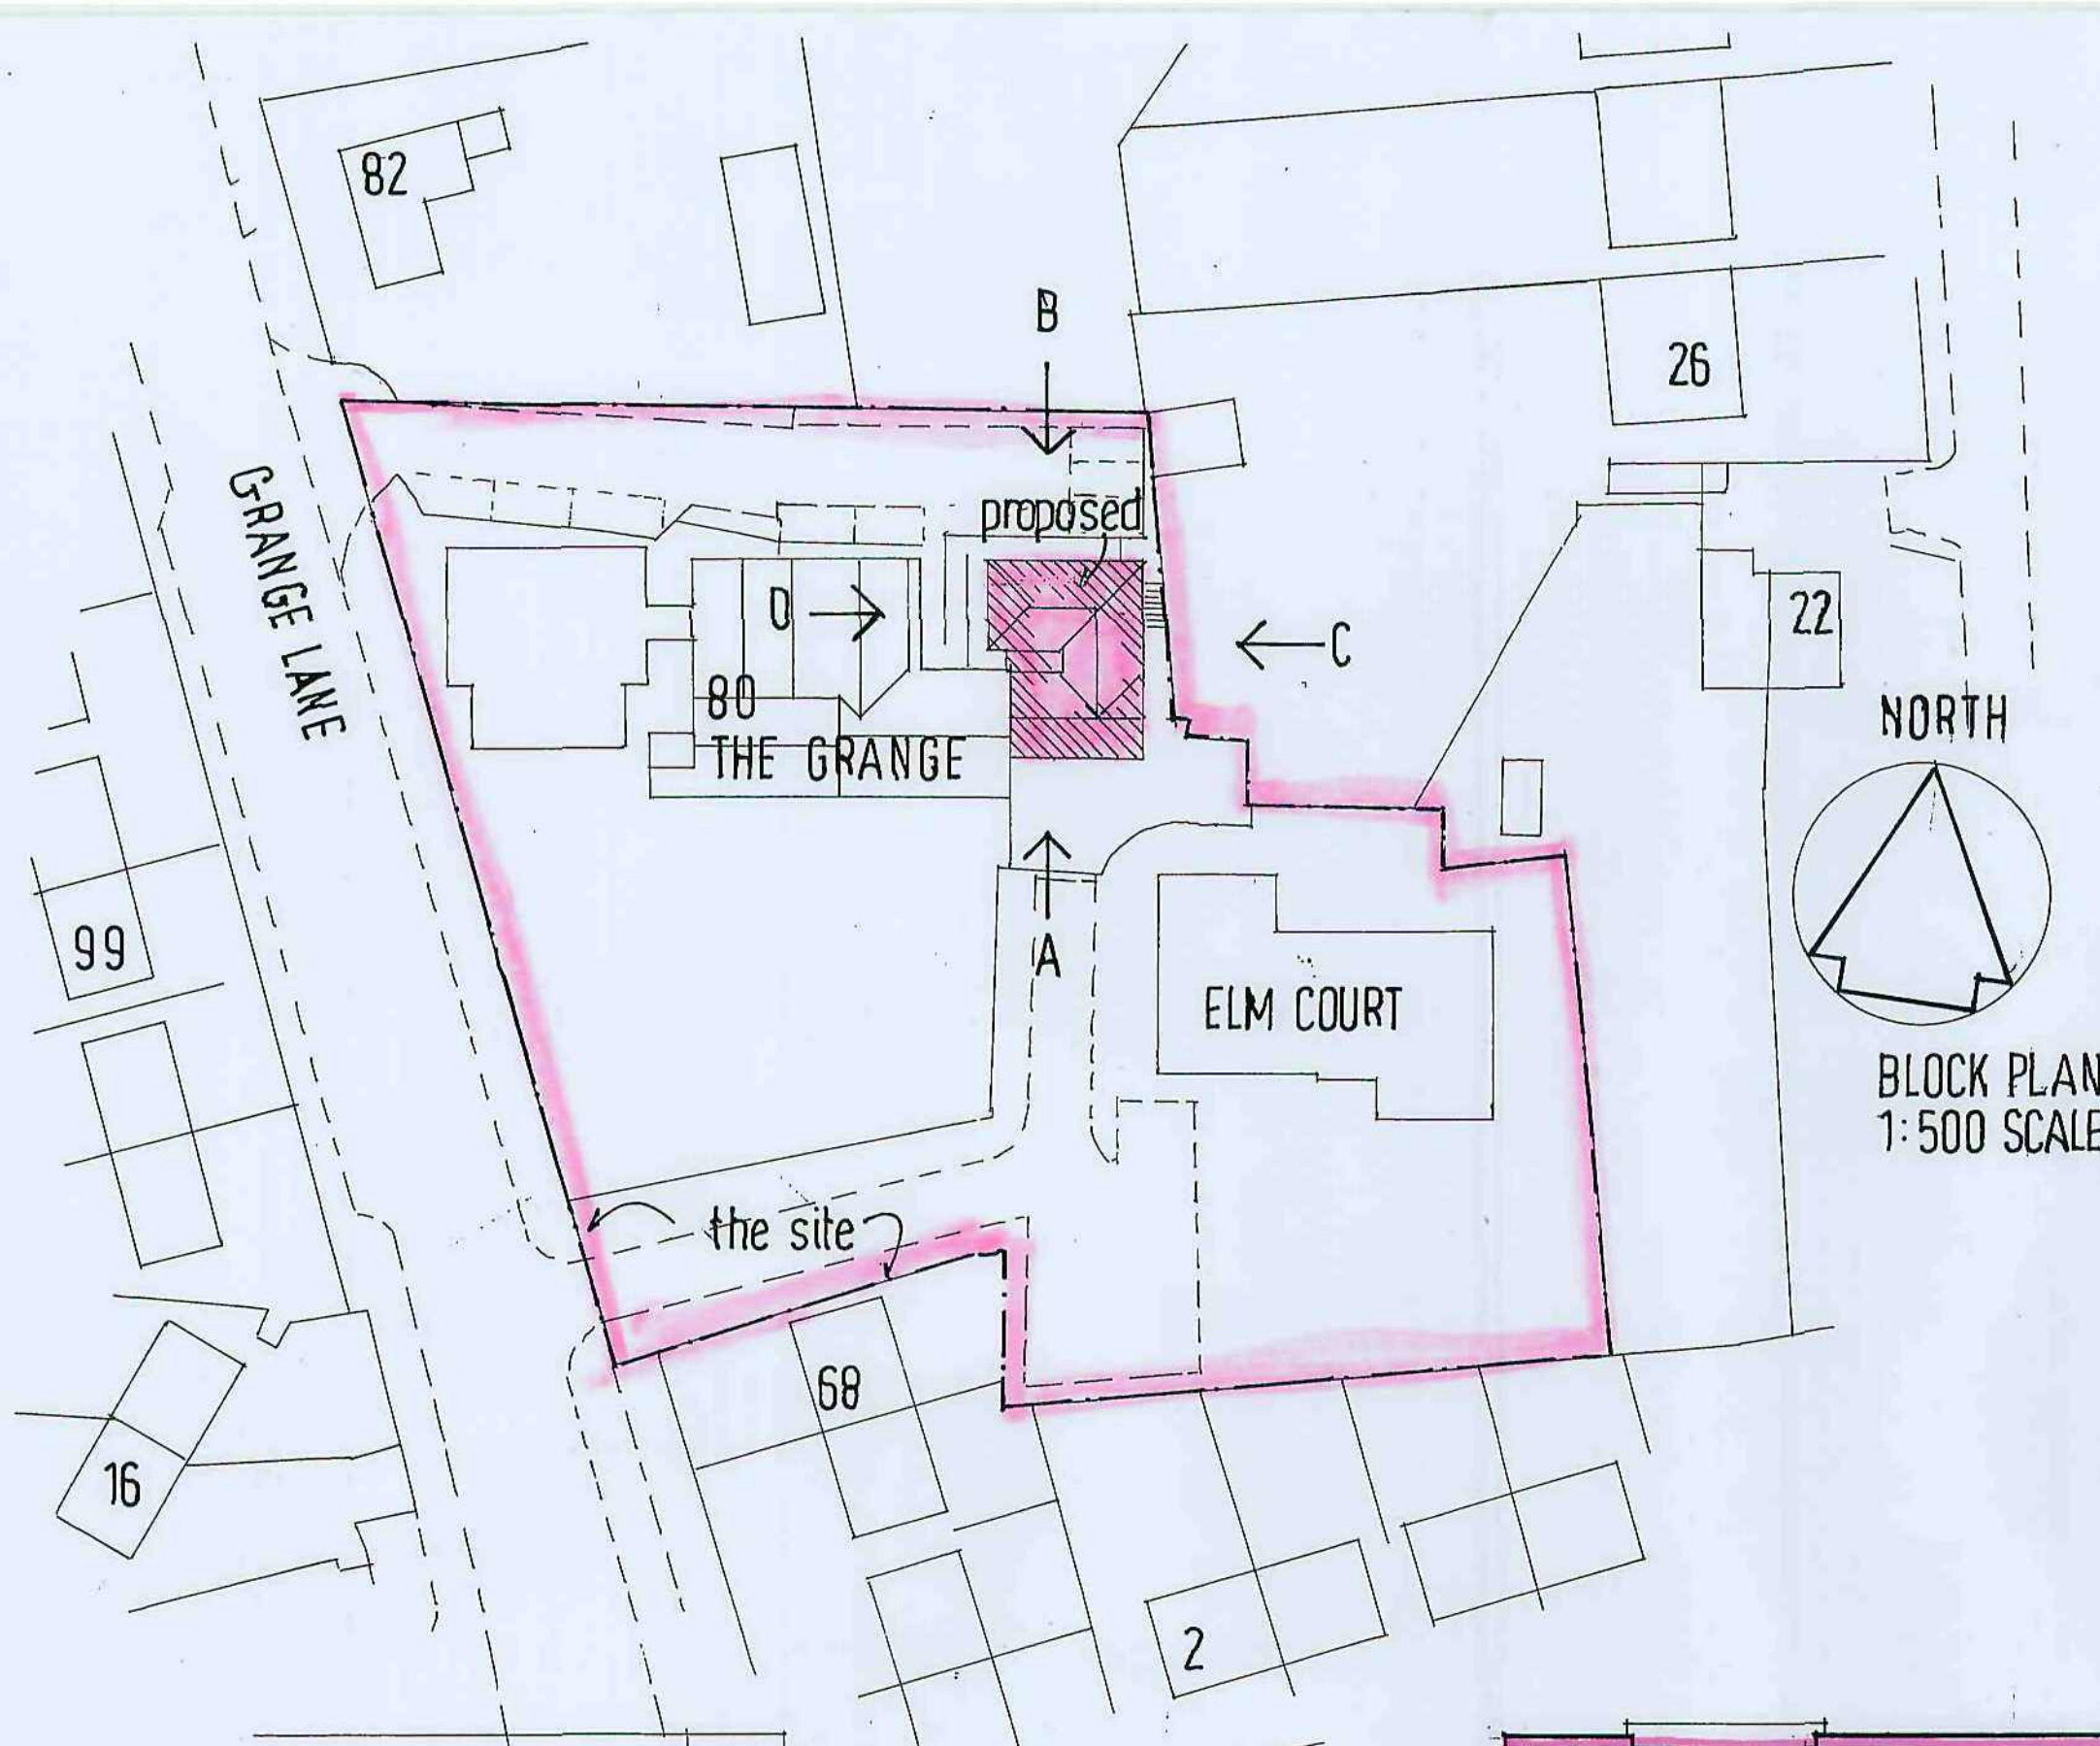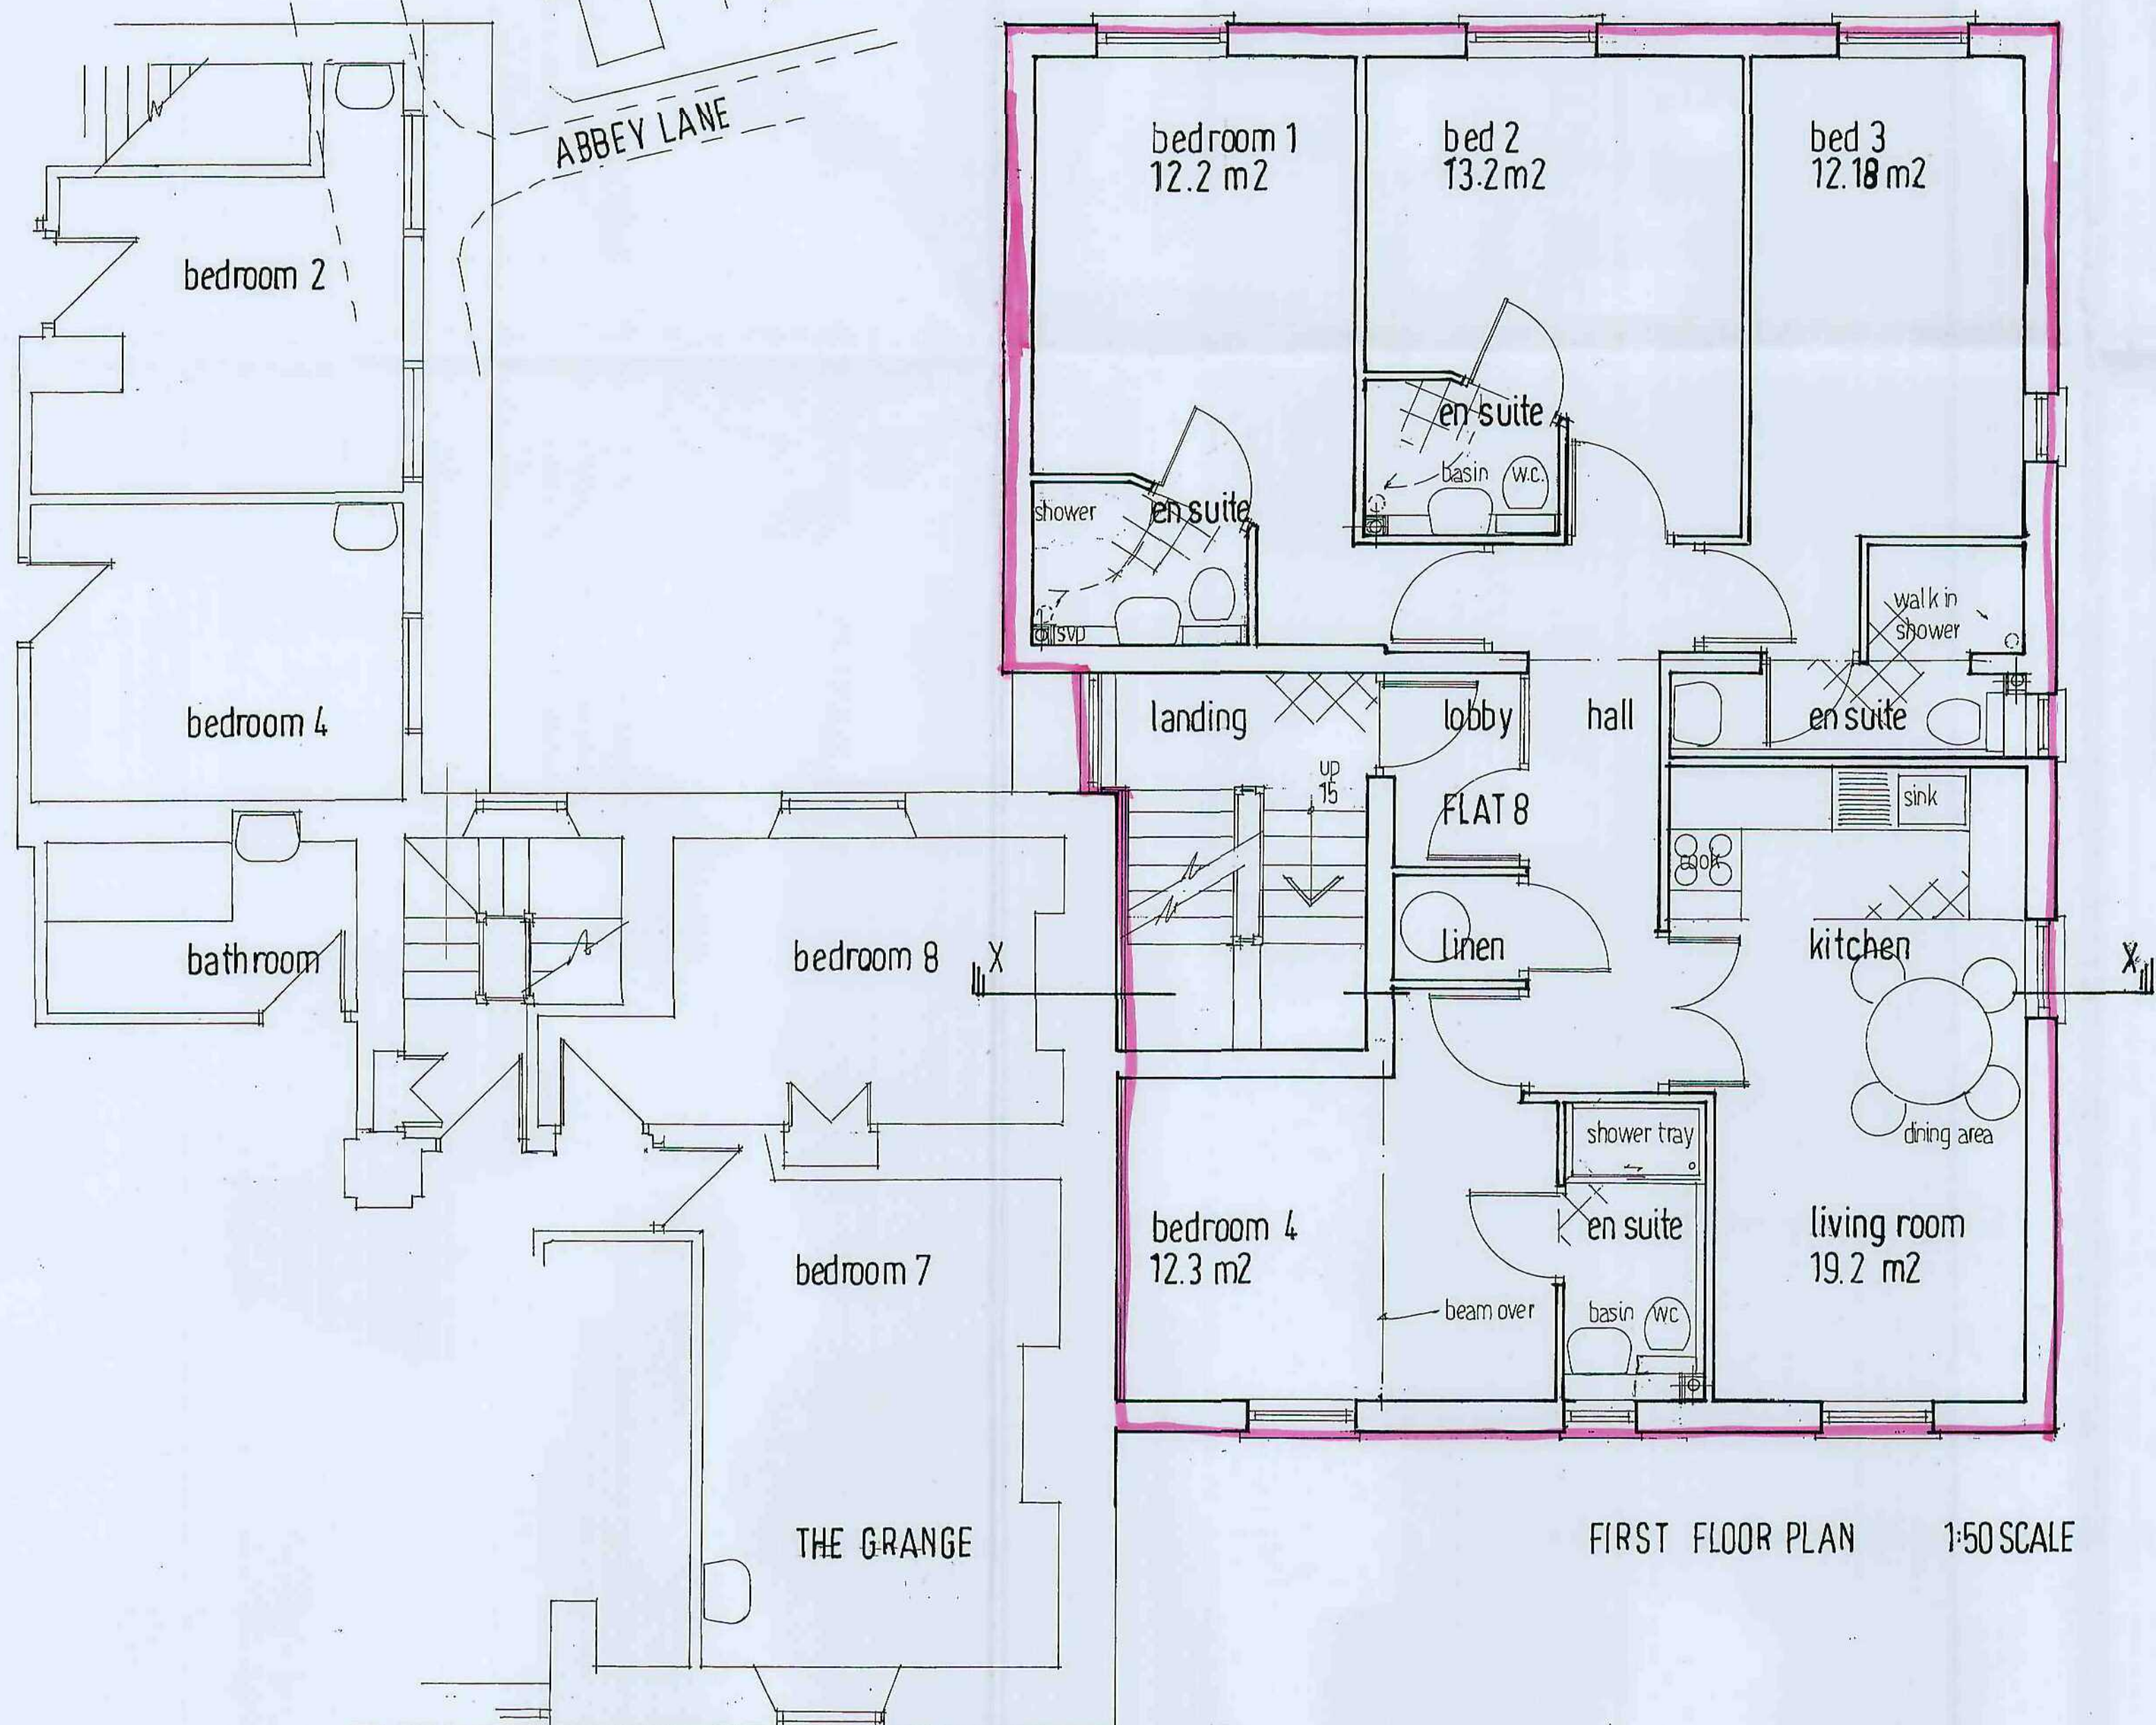

FIRST FLOOR PLAN 1:50 SCALE

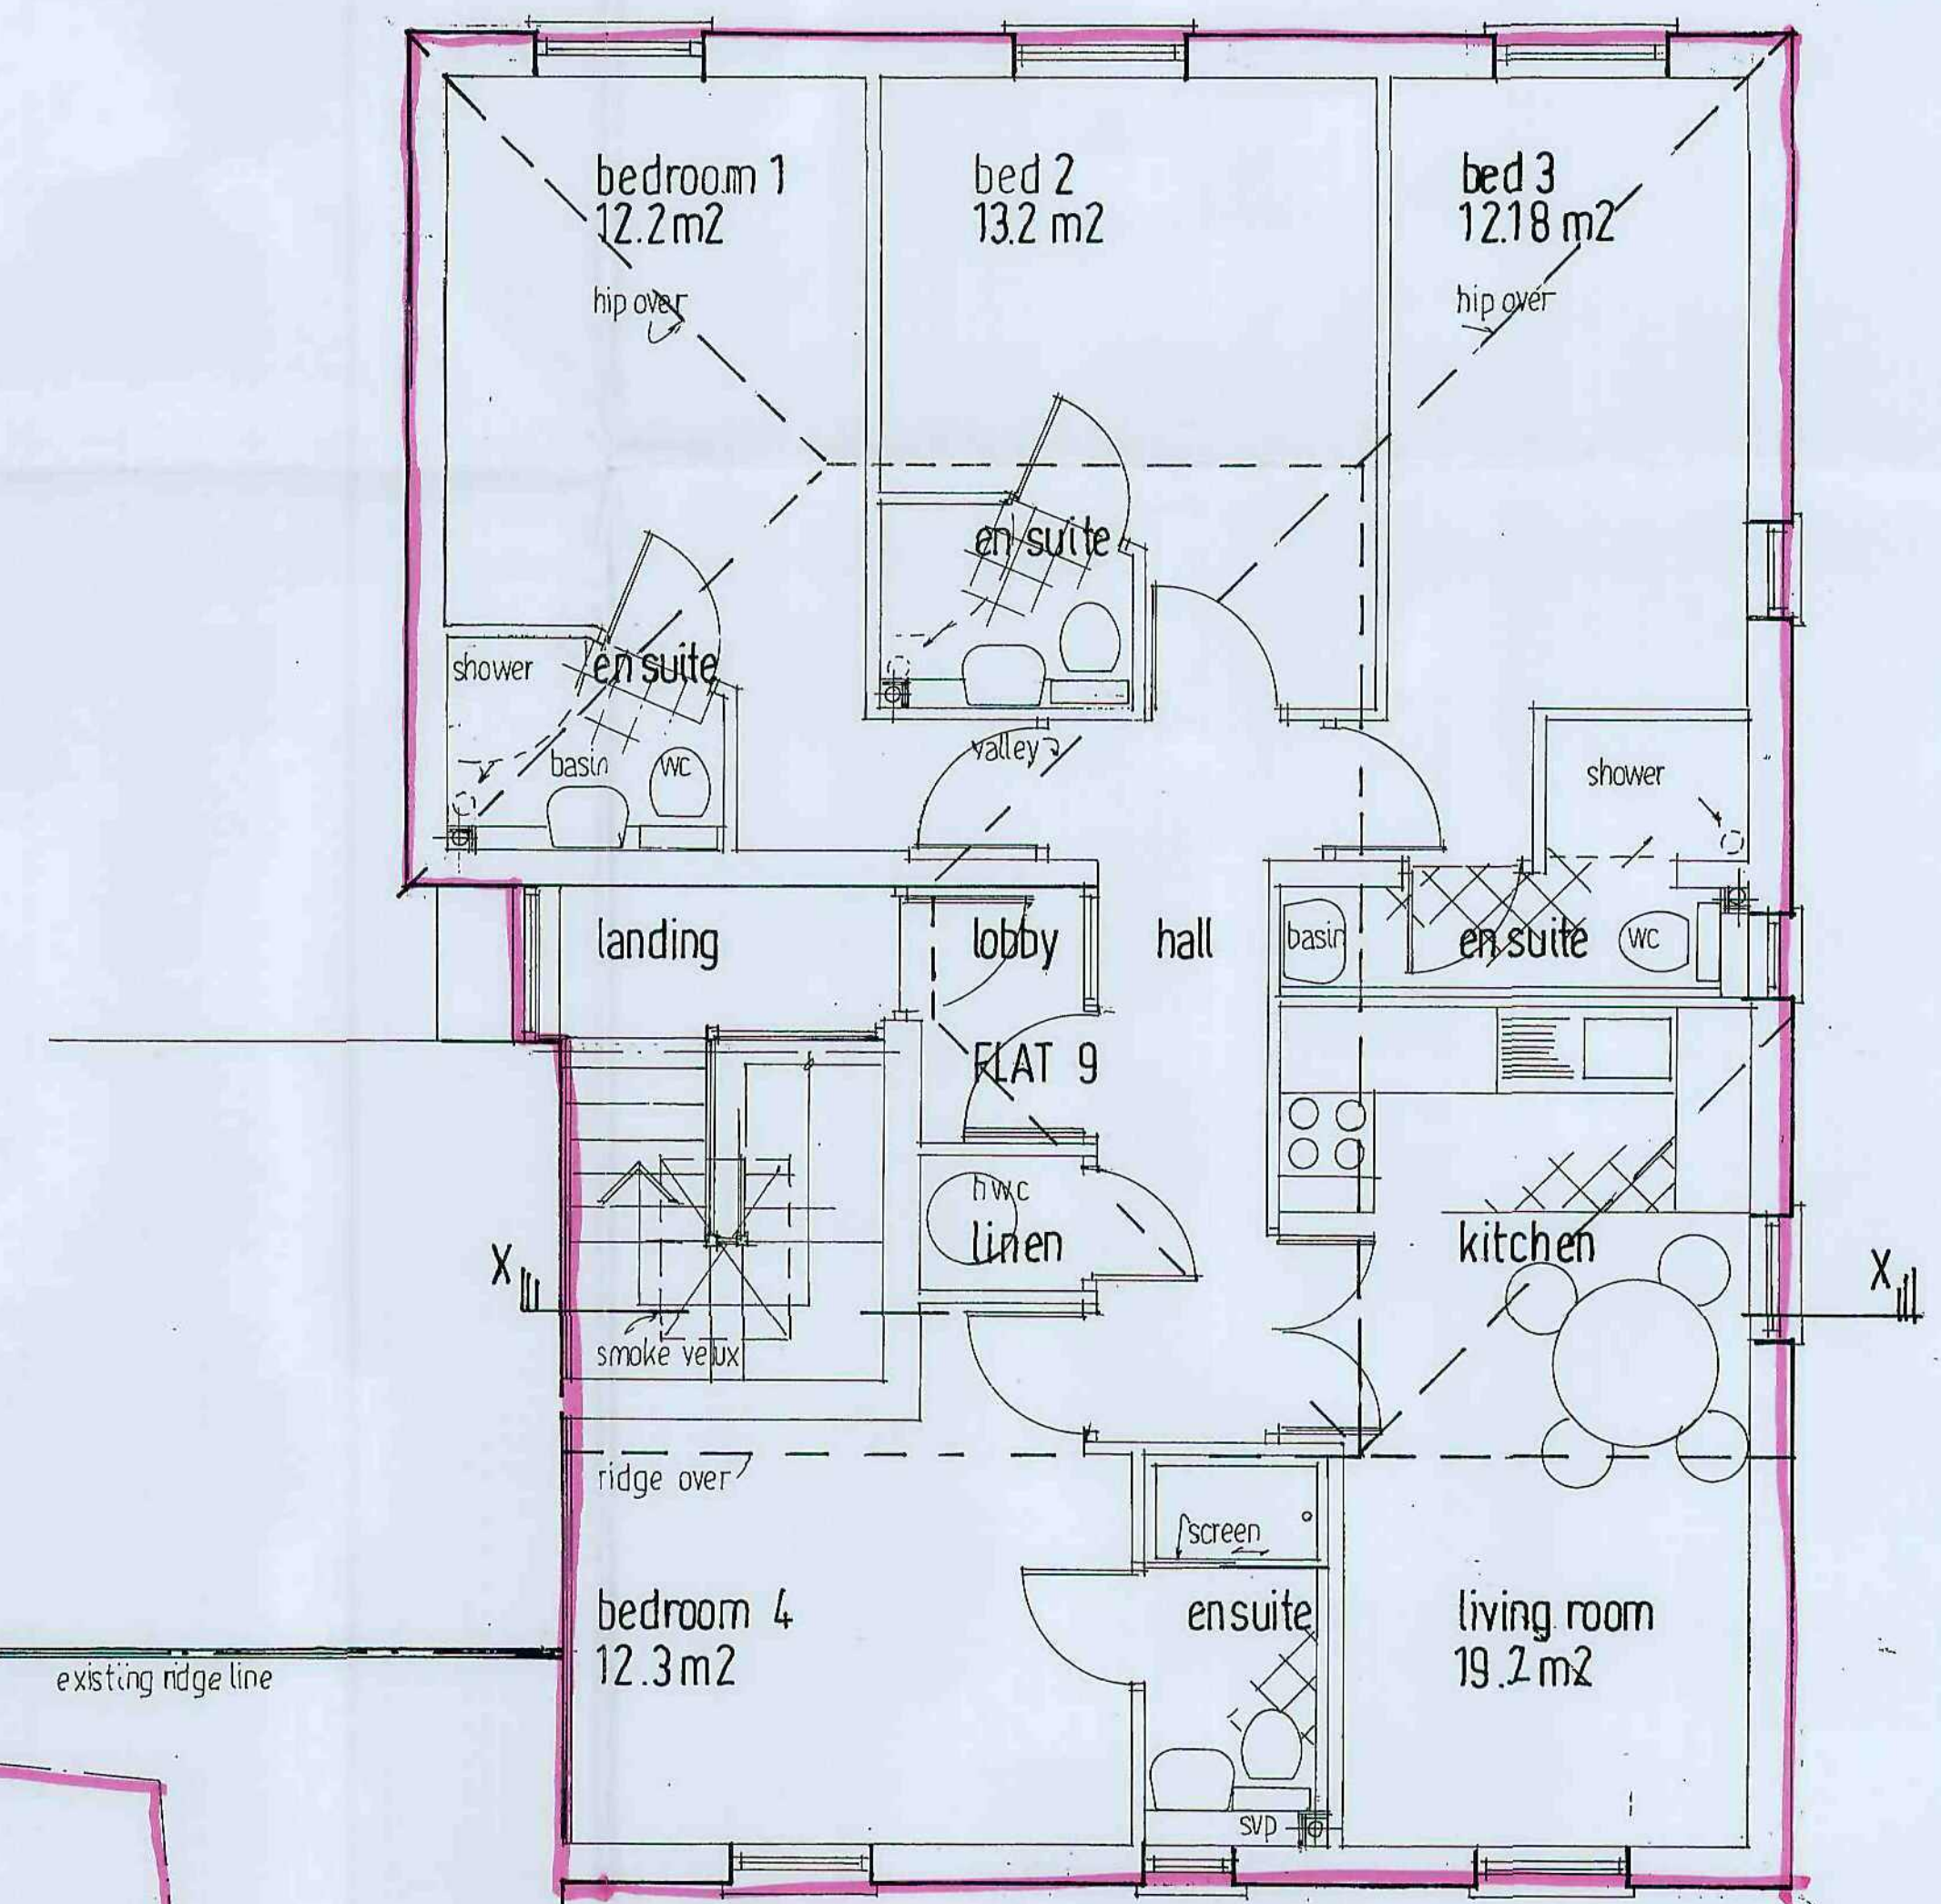


SECOND FLOOR PLAN 1:50

THE GRANGE - ATTIC


EXISTING ELEVATIONS TO 1:100 SCALE



SOUTH ELEVATION 'A'

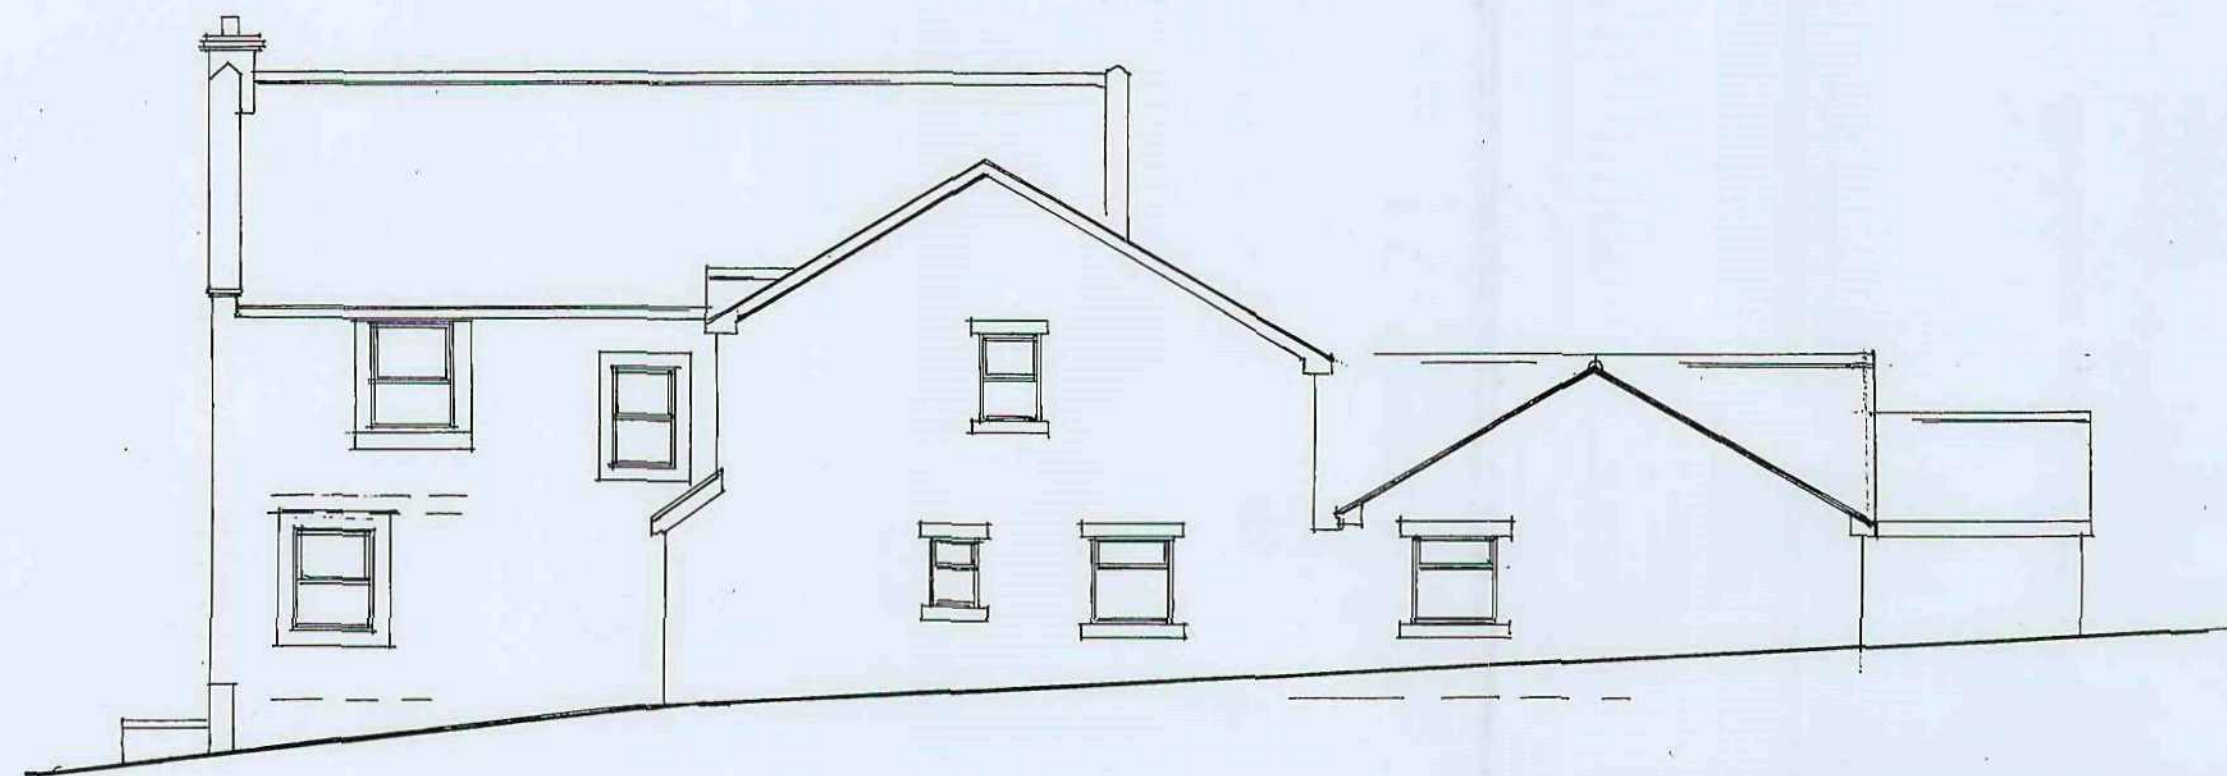


NORTH ELEVATION 'B'

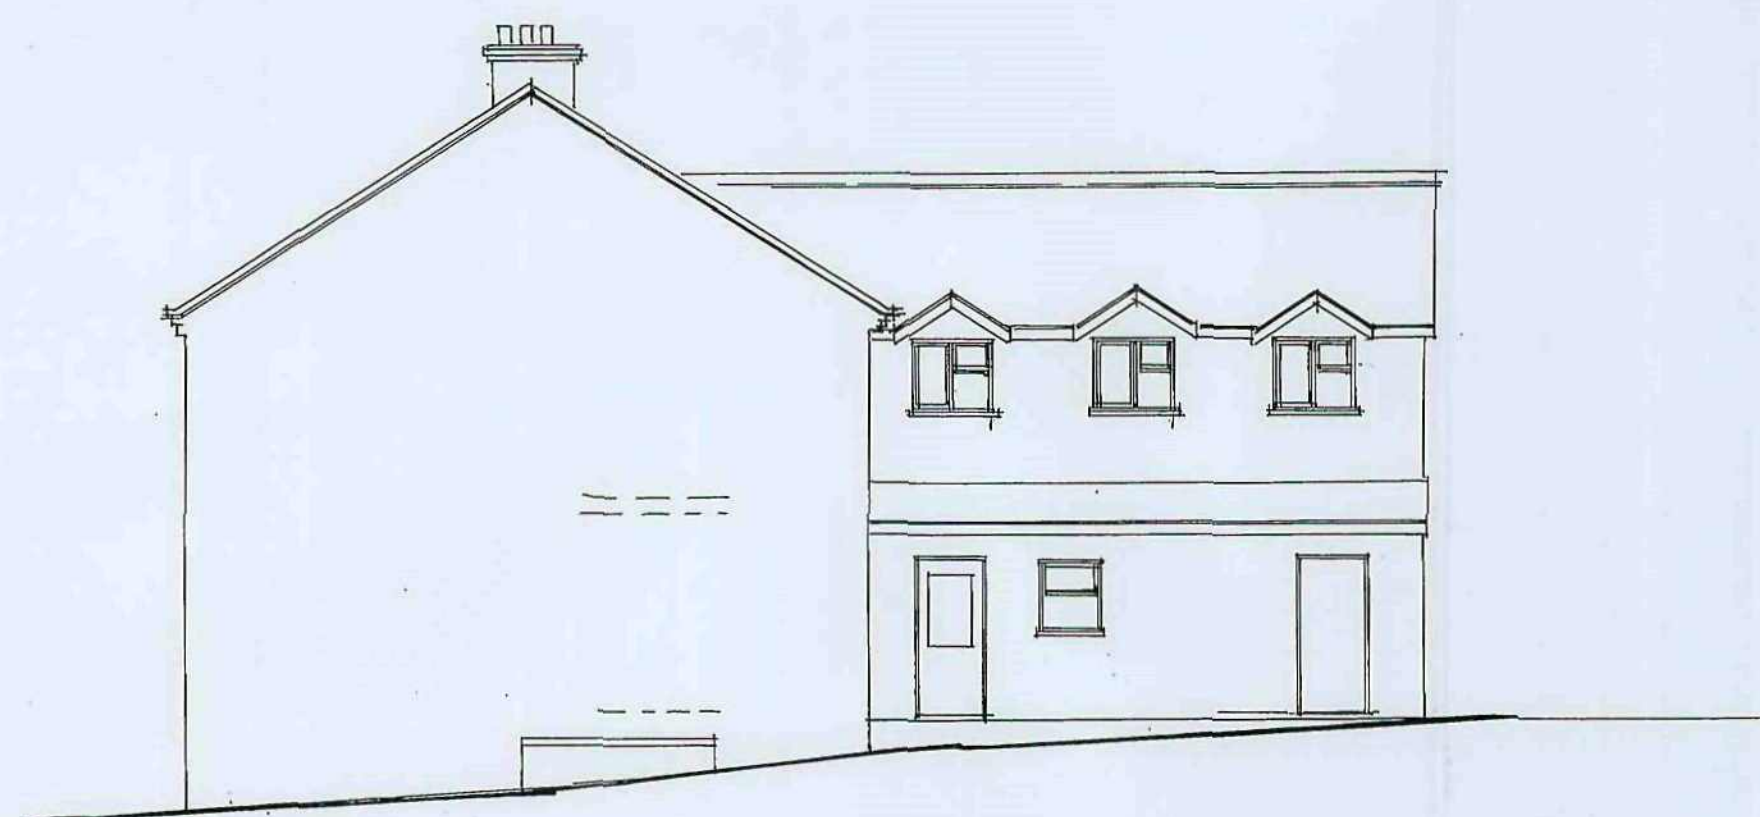


EAST ELEVATION 'C'


PROPOSED ELEVATIONS TO 1:100 SCALE

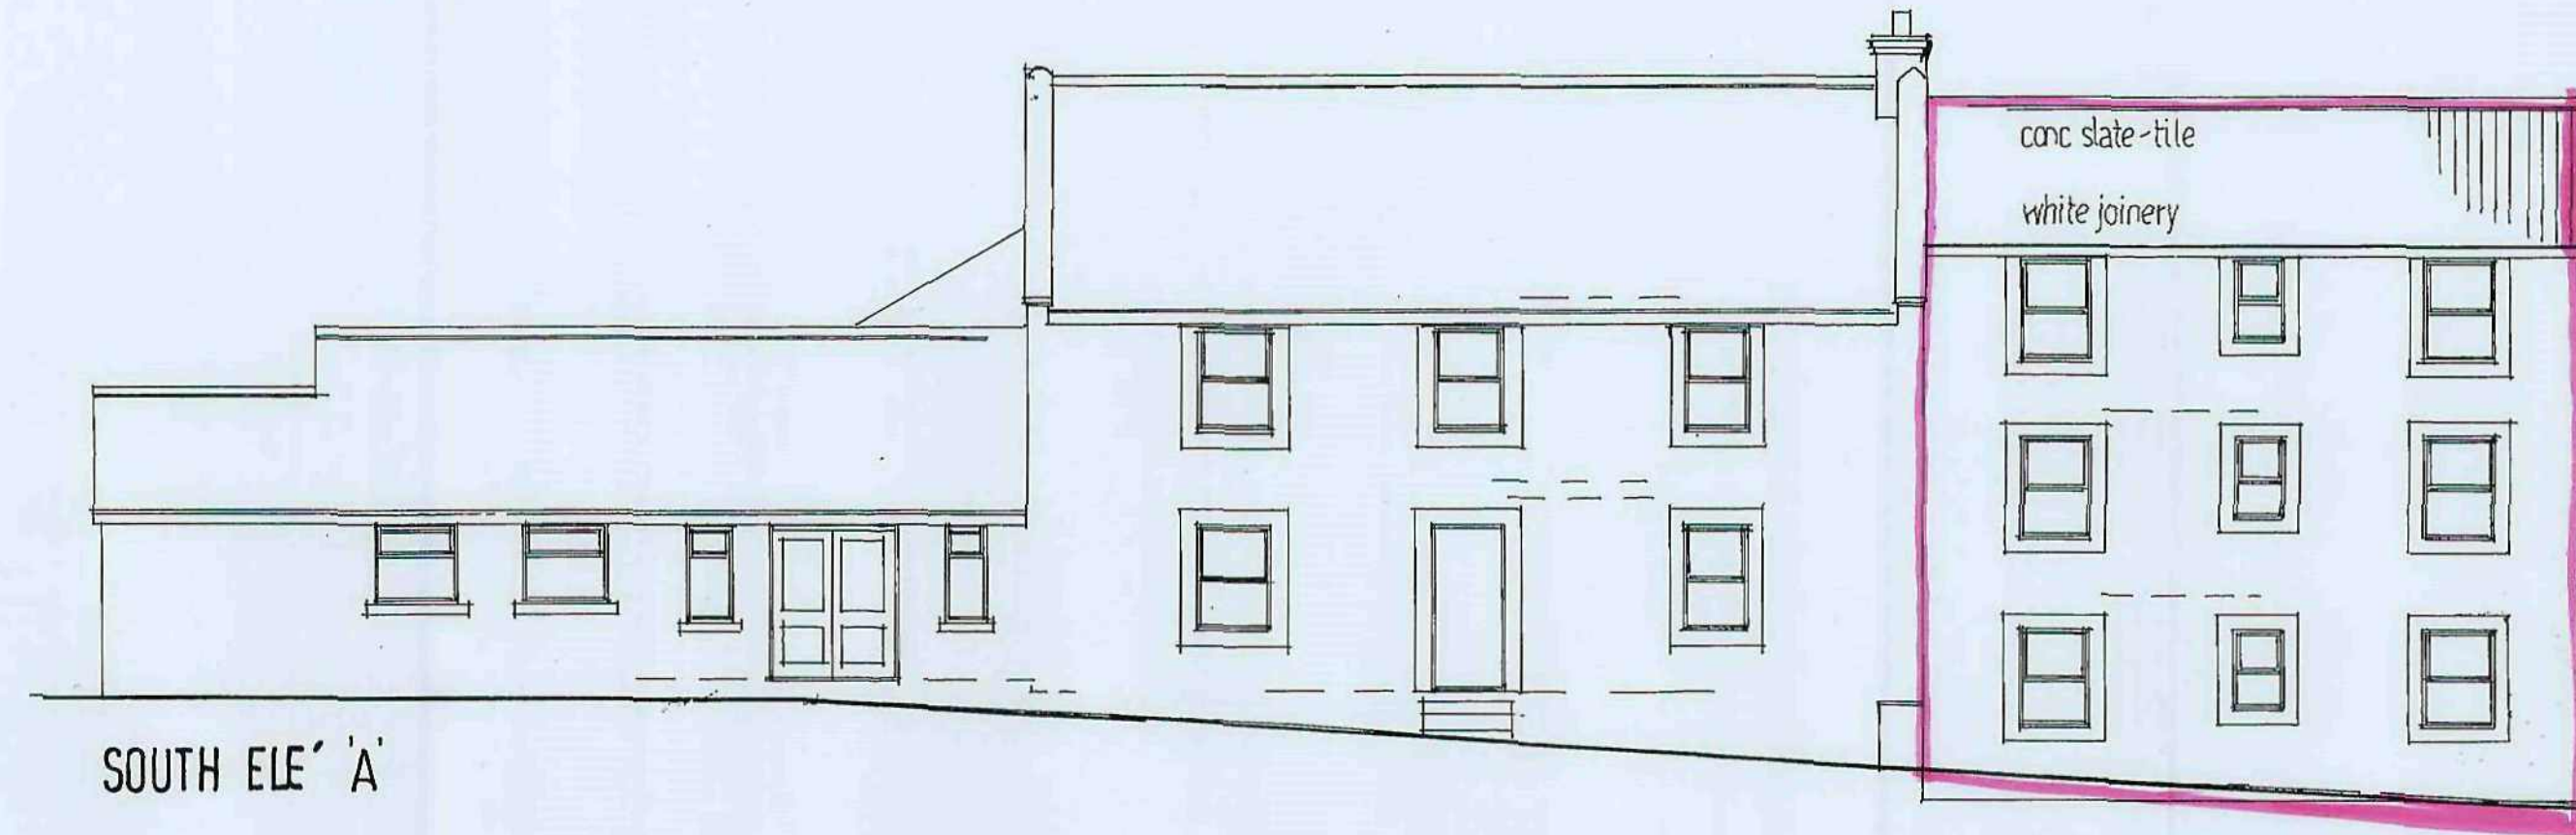


SOUTH ELE 'A'

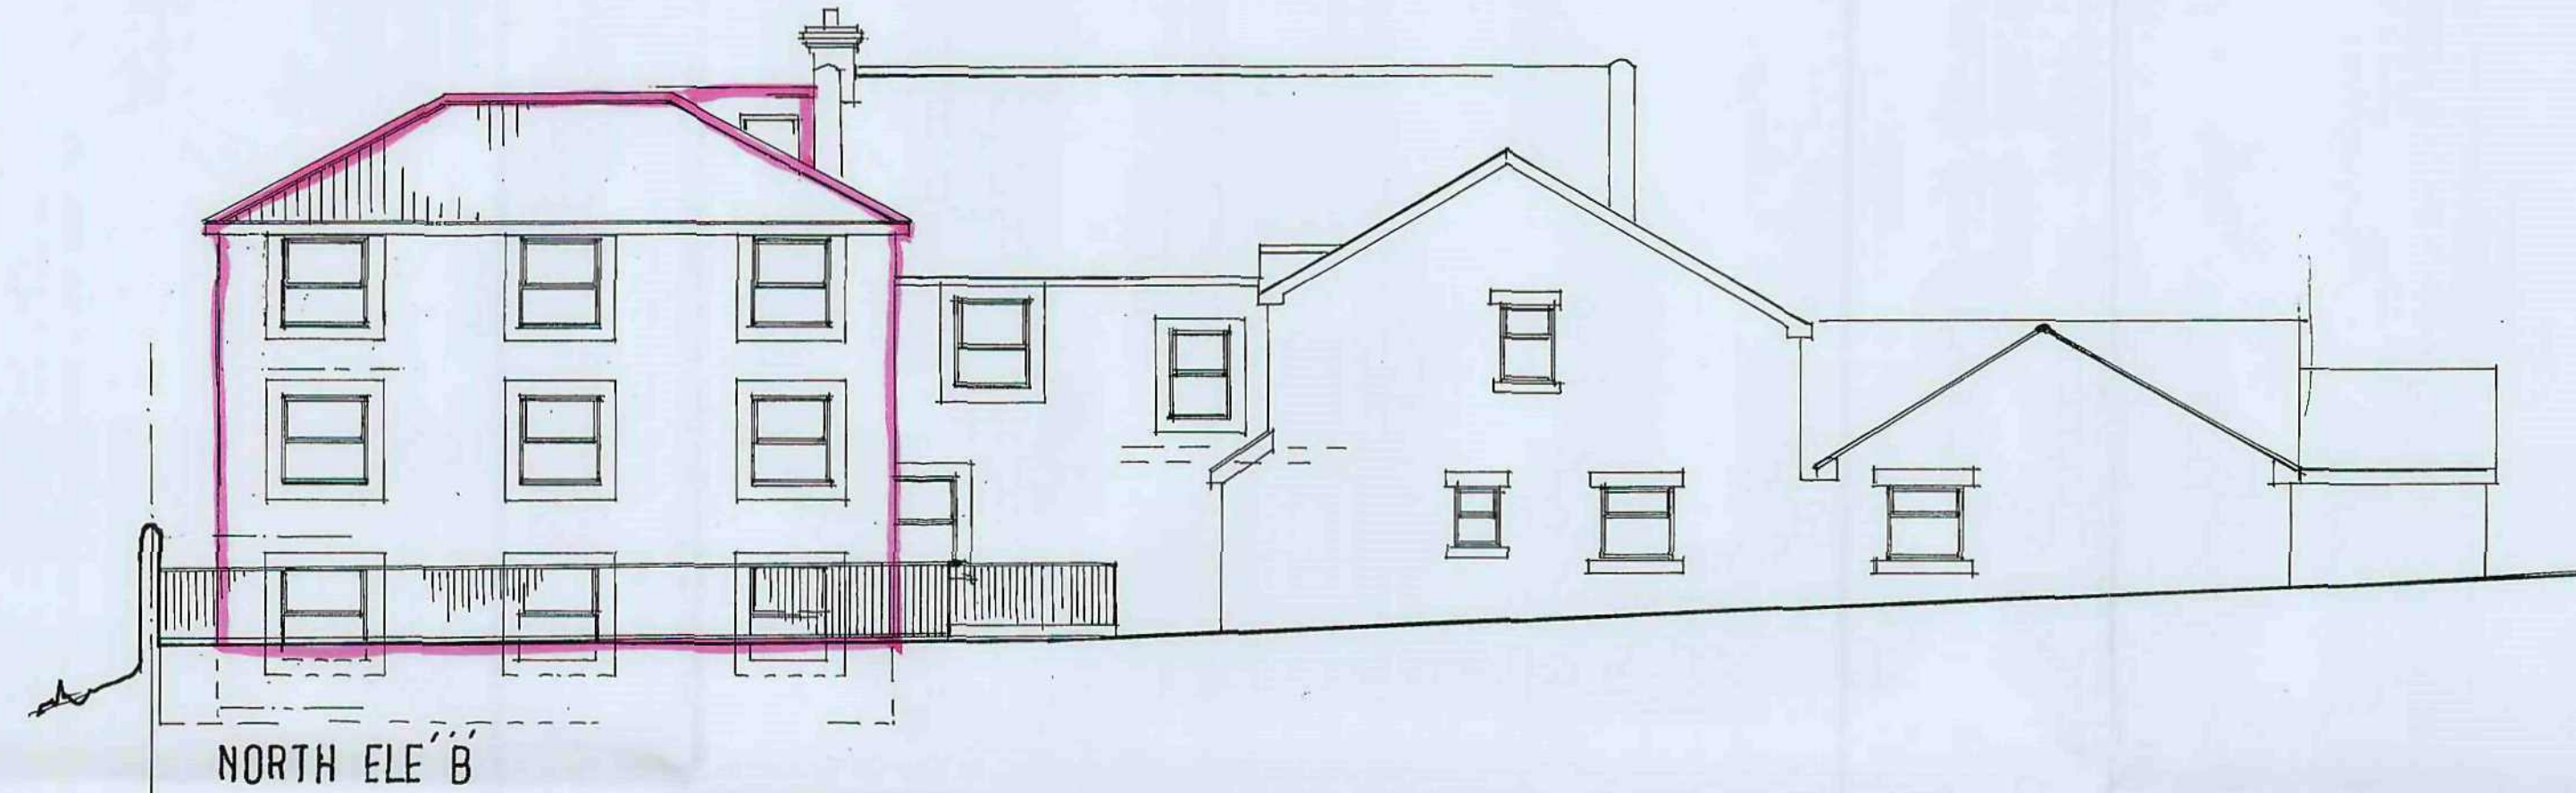

NORTH ELE 'B'

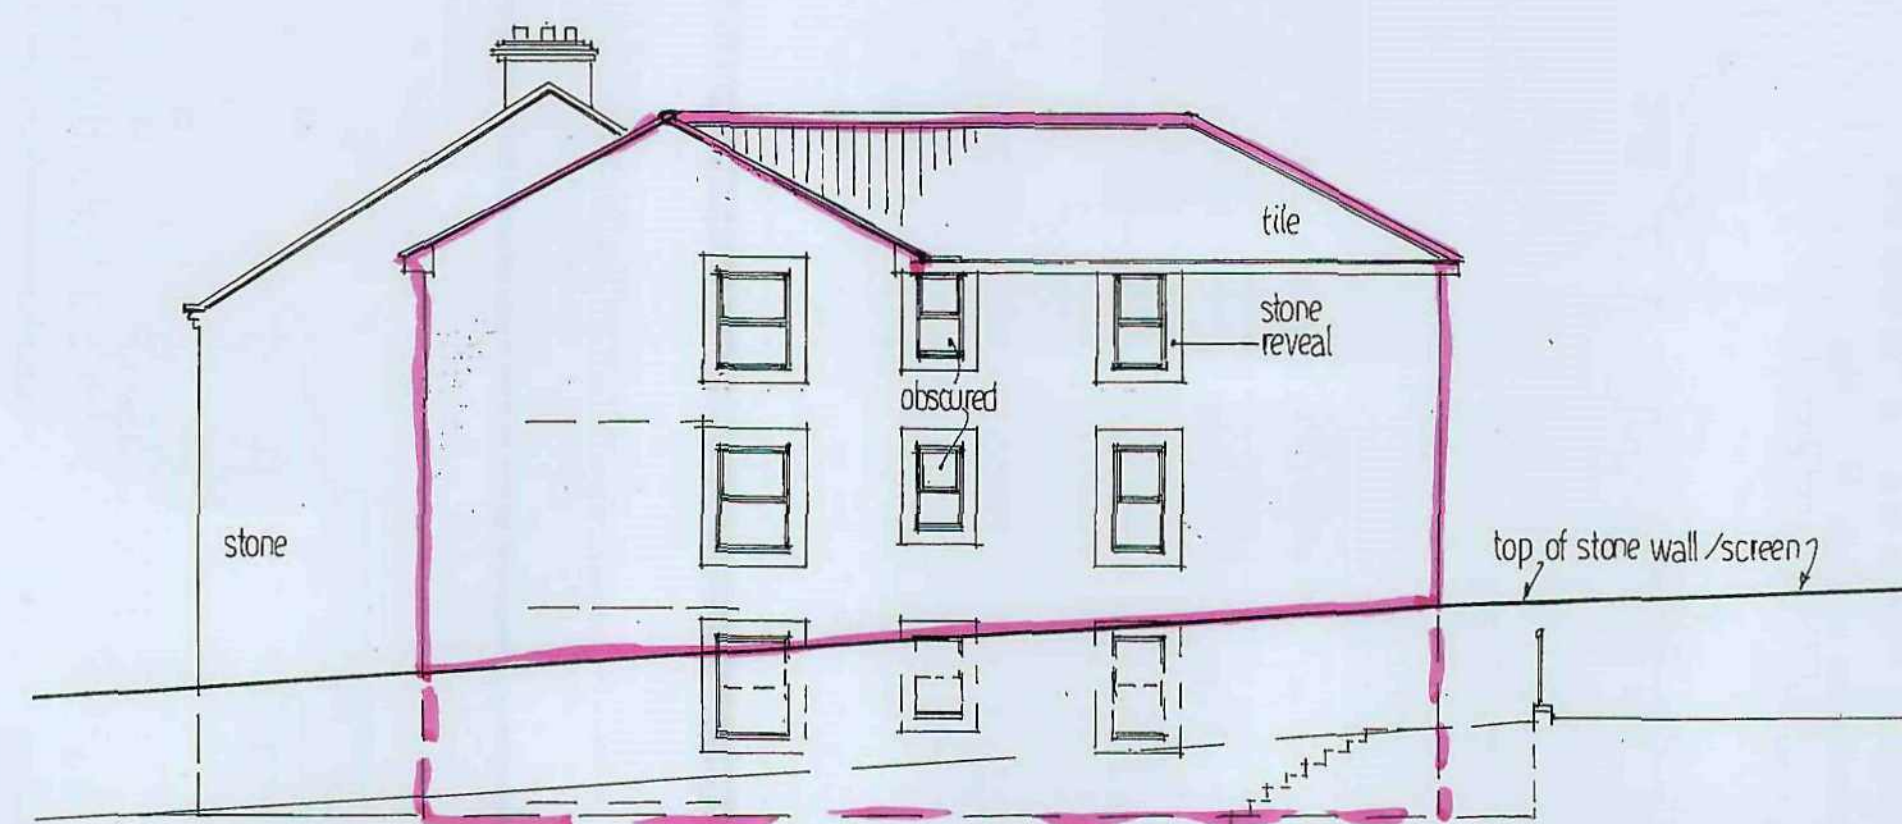

EAST ELE 'C'

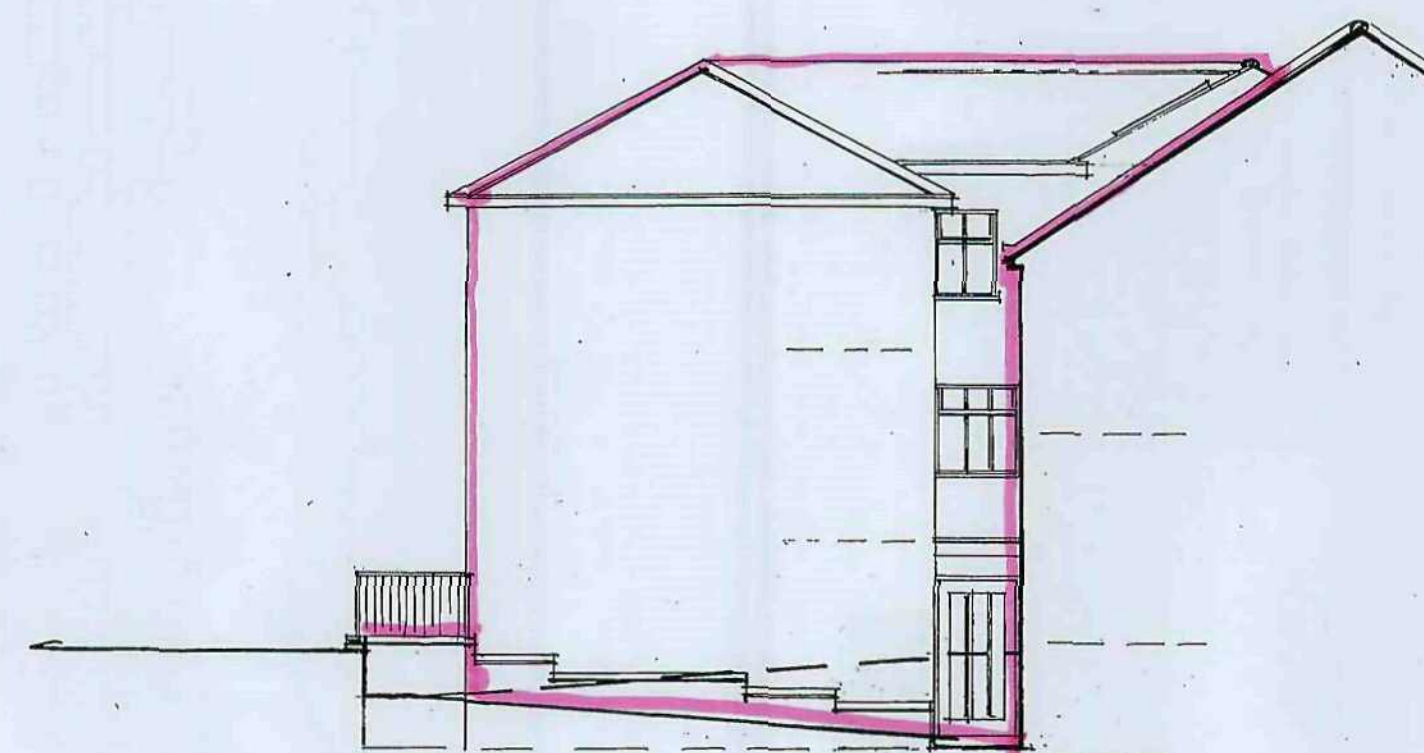

ELEVATION 'D'

NEW COURT PROPERTIES LTD.

0773 888 5136

FLATS 7, 8 AND 9, THE GRANGE, 80, GRANGE LANE, BARNLEY, S71 5QQ.

1/2010 KJH


1:100 - 1:50 SCALE

DRW 6 NO.

NCP: 01.1:10:03

REV.


walls - buff render
stone window reveals

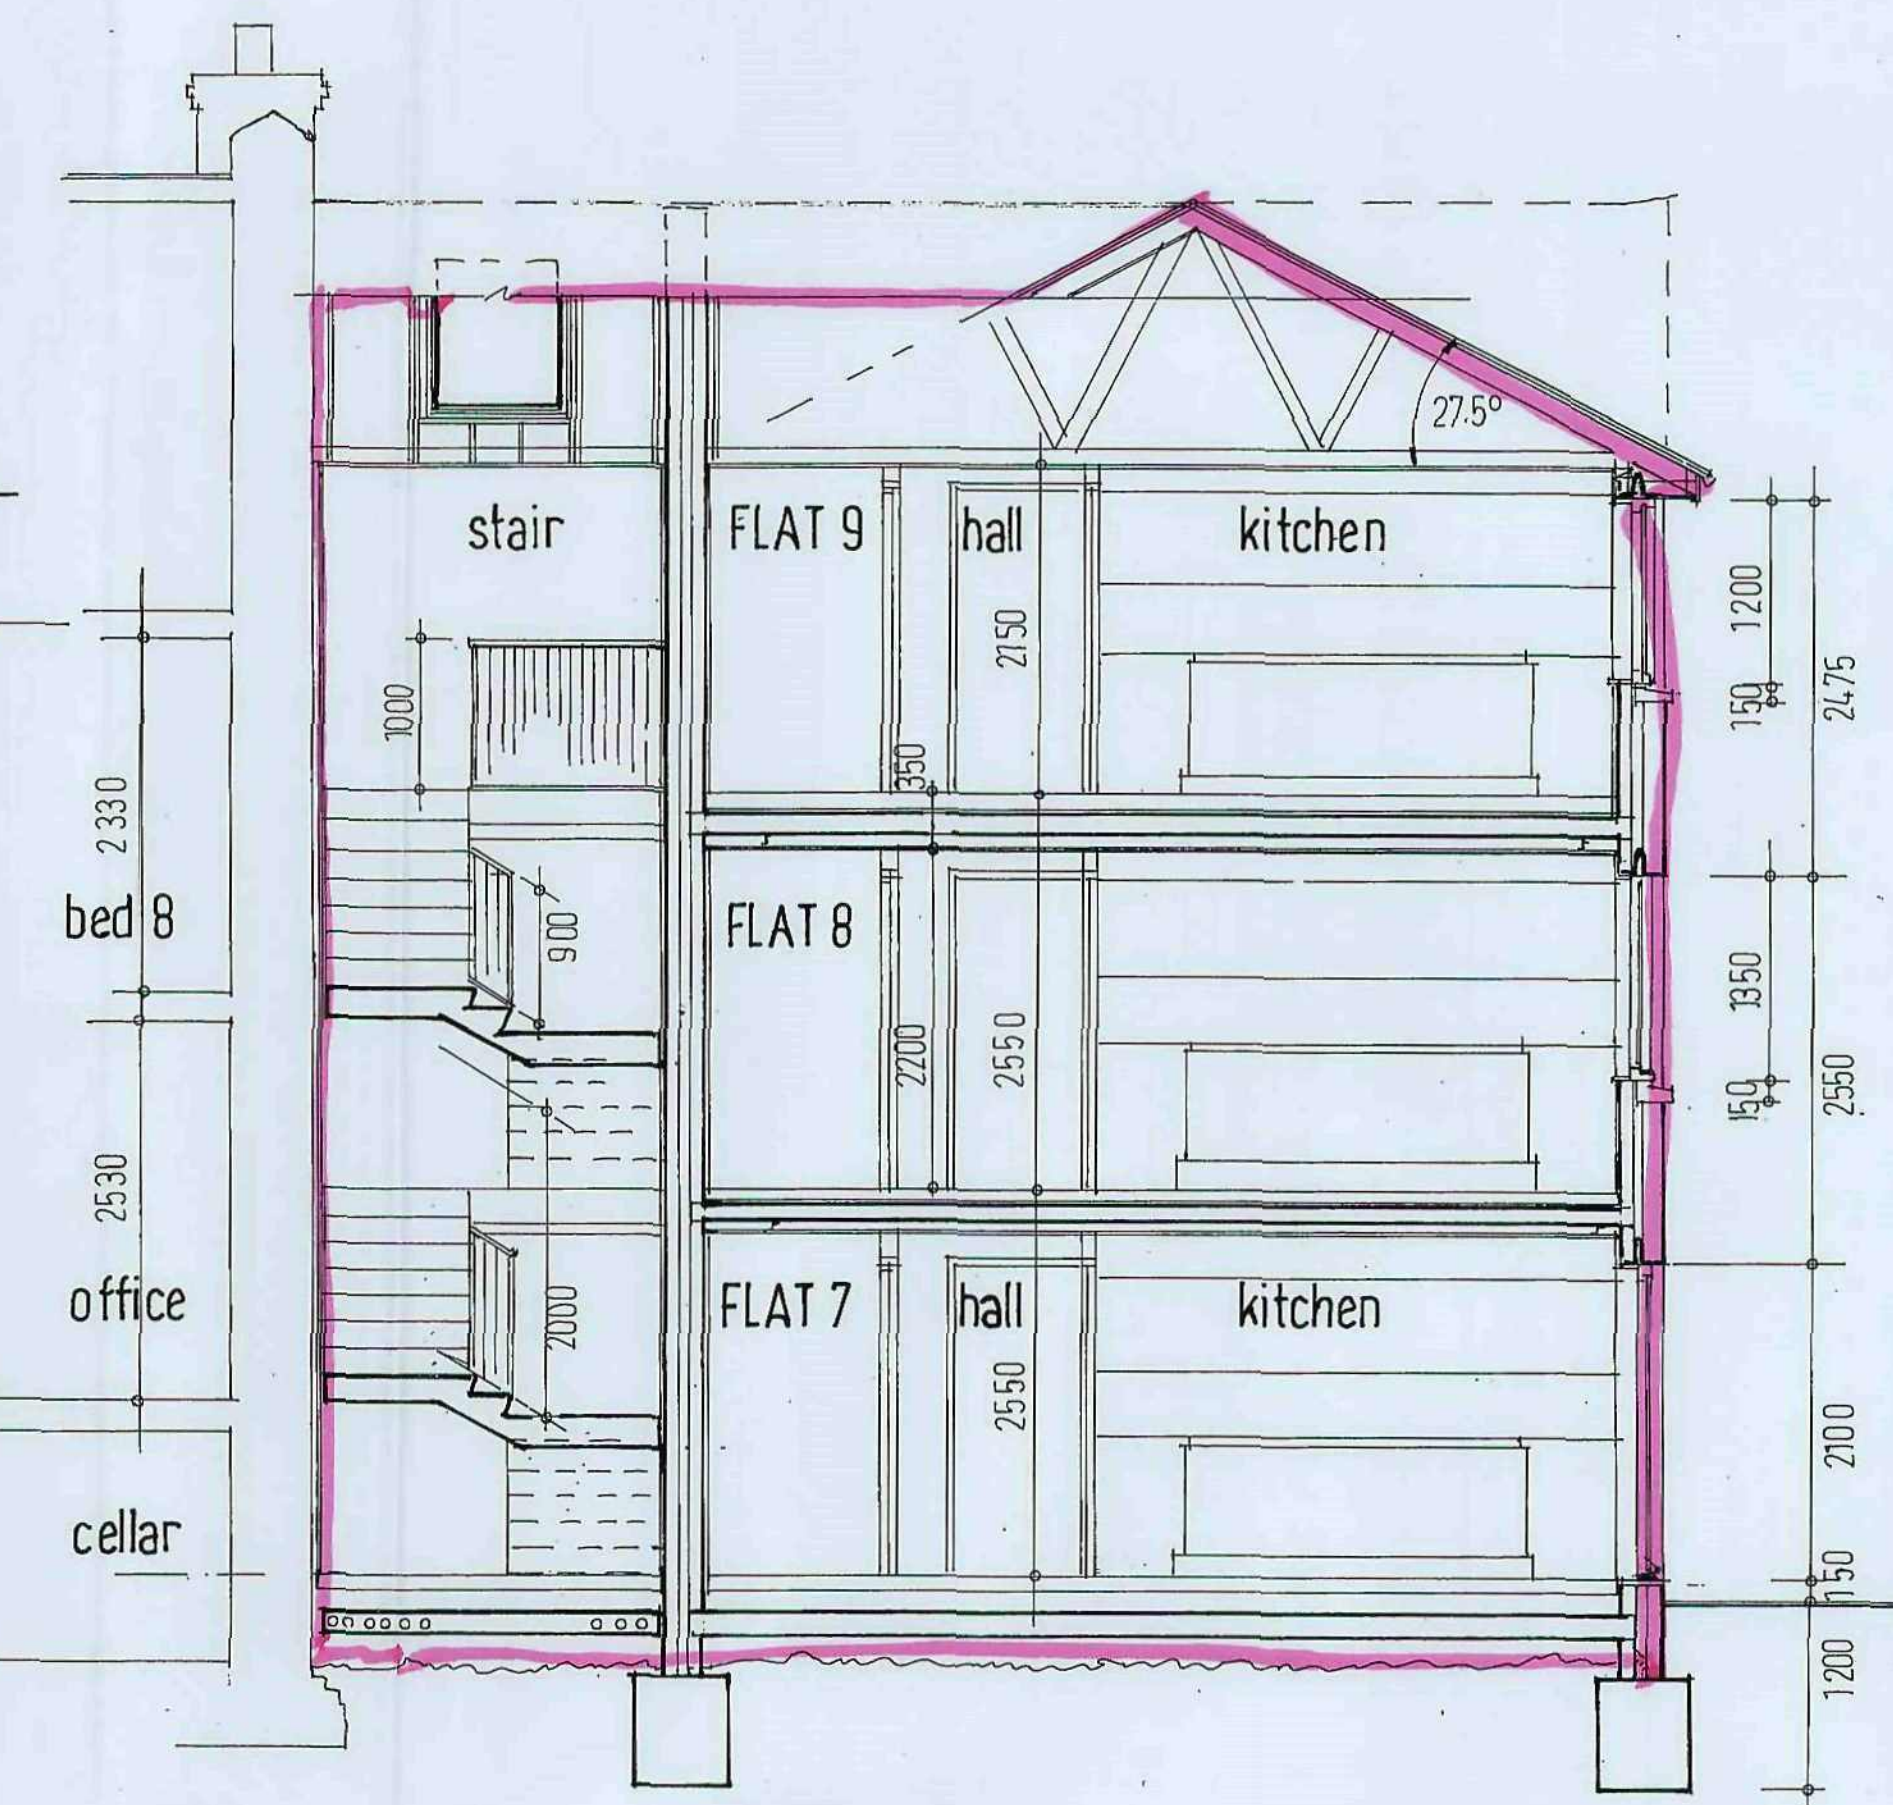

SECTION ON X-X 1:50 SCALE

EXISTING PLAN
DRWG NO. NC P:01:1:10-01

THE GRANGE RESIDENTIAL CARE HOME
GROUND FLOOR PLAN 1:50 SCALE

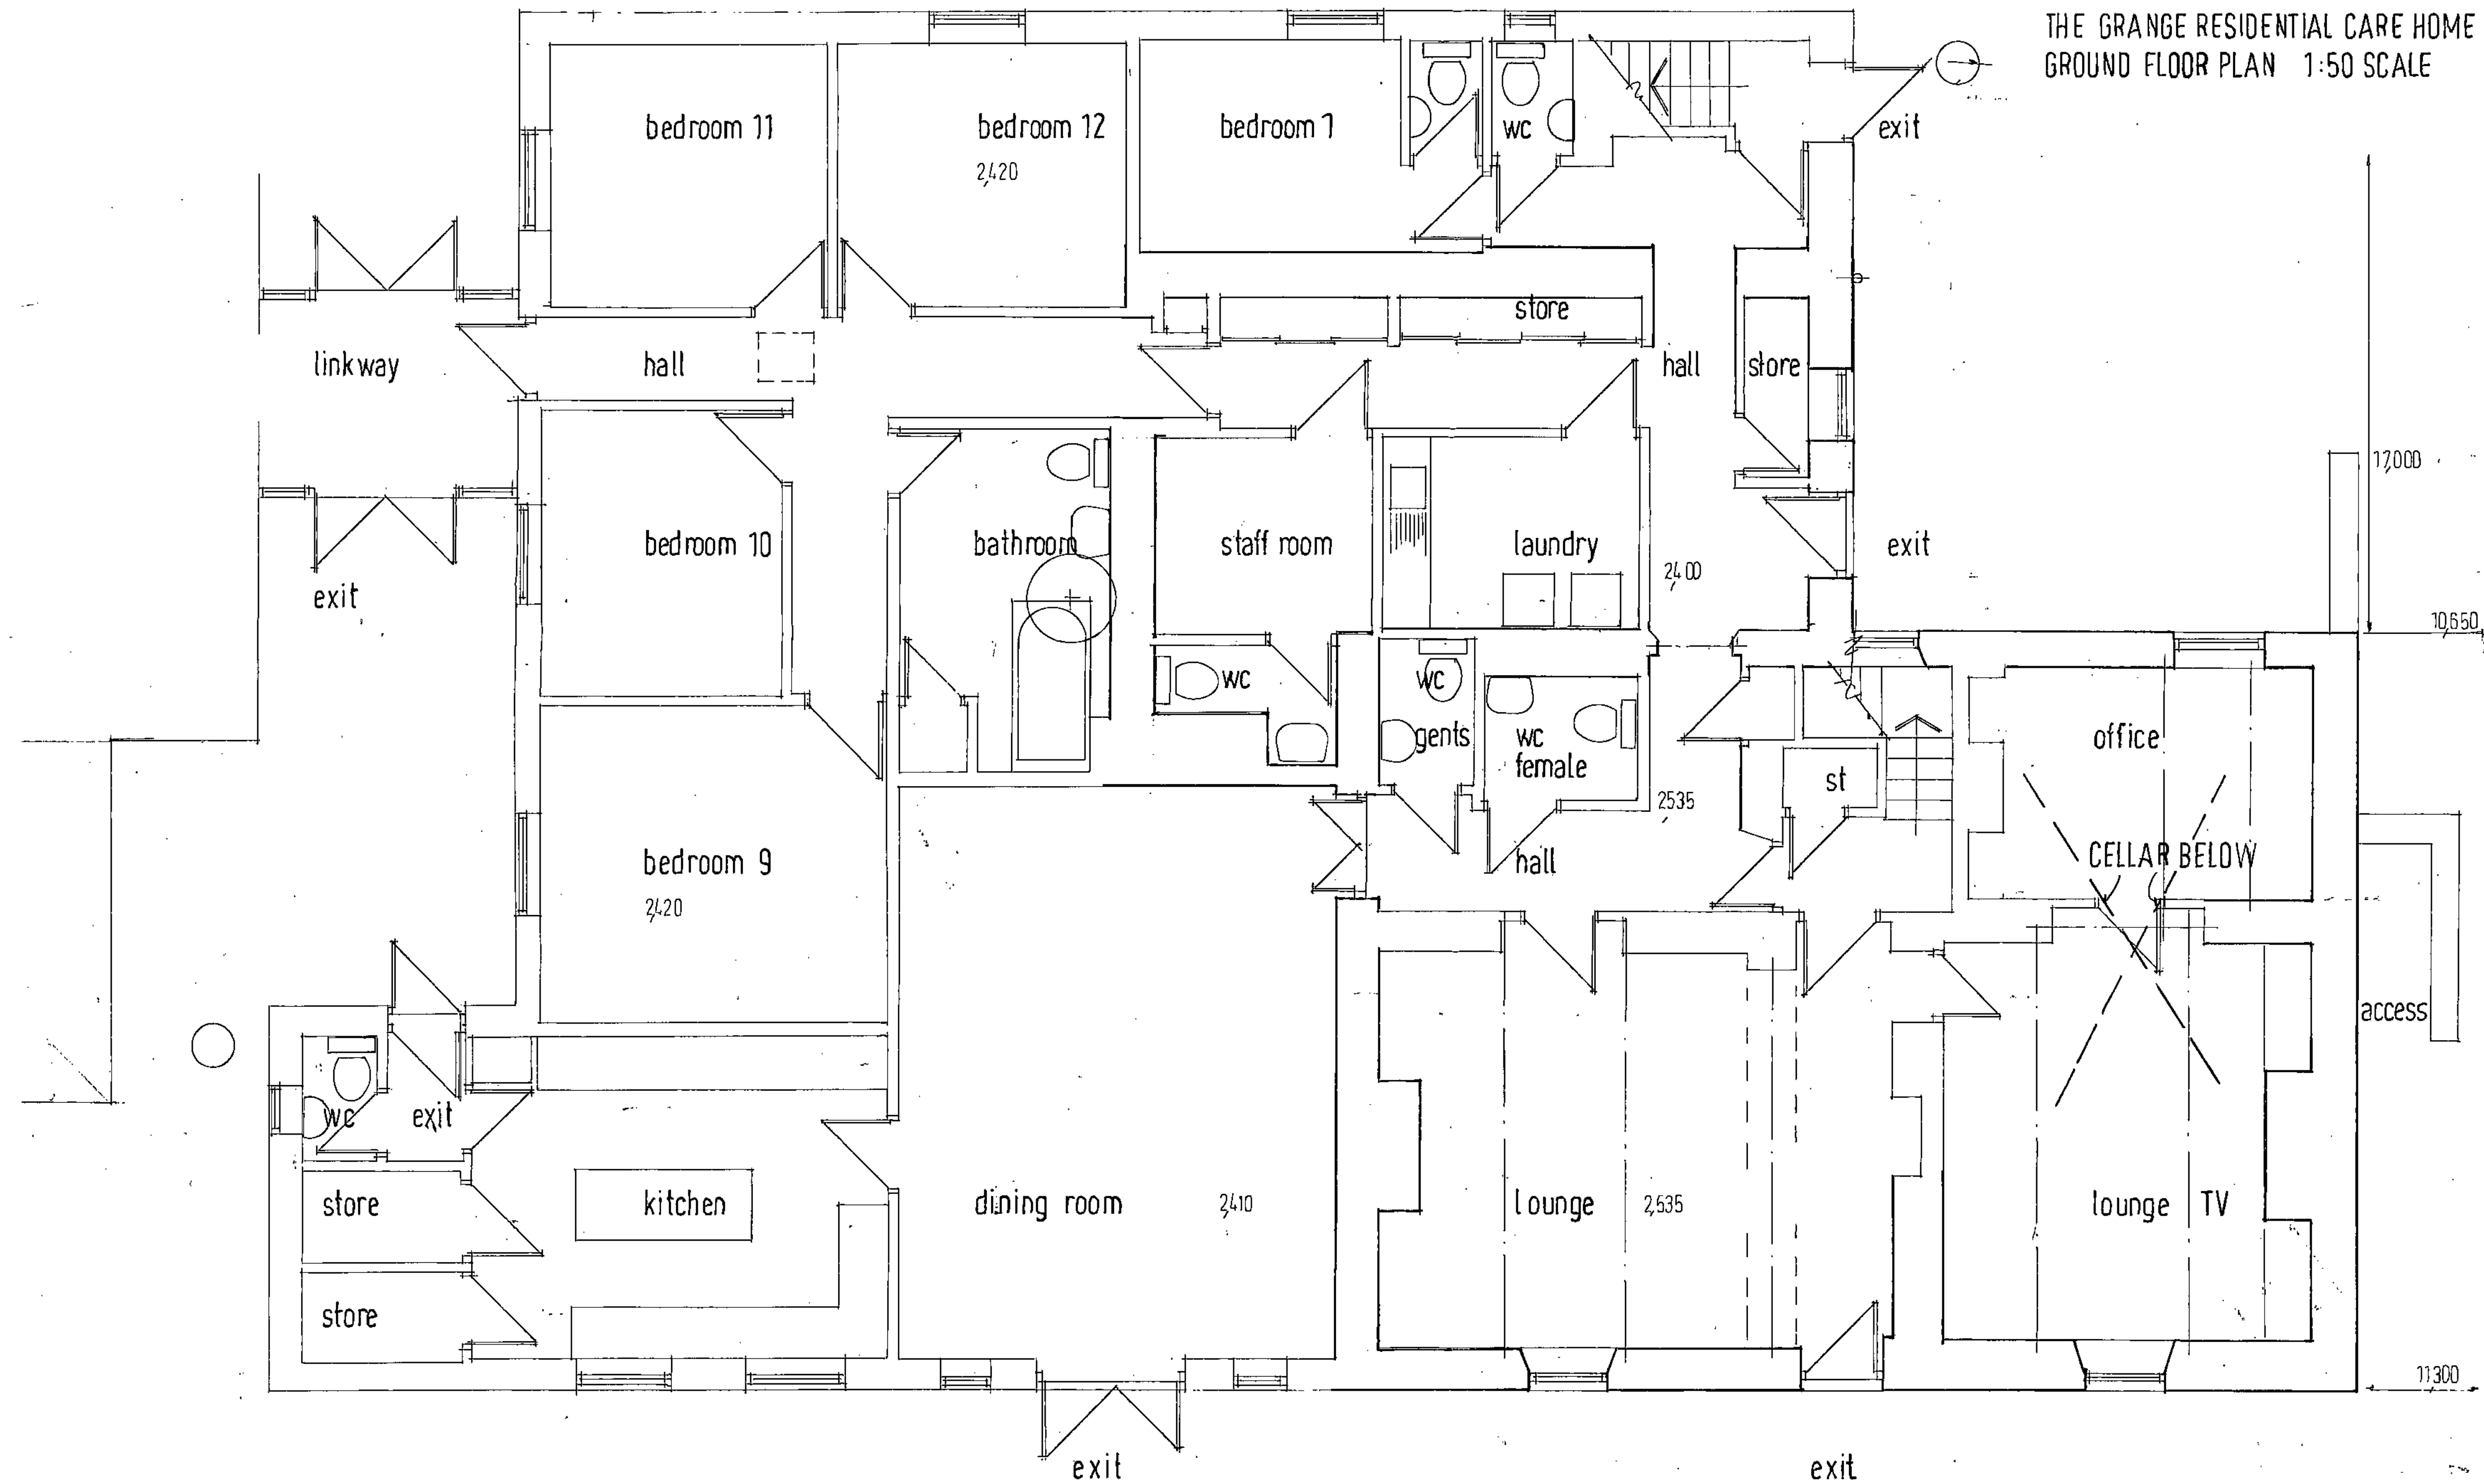

THE GRANGE RESIDENTIAL CARE HOME
FIRST FLOOR PLAN 1:50 SCALE

EXISTING PLAN
DRWG NO. N C P : 01.1.10-05

