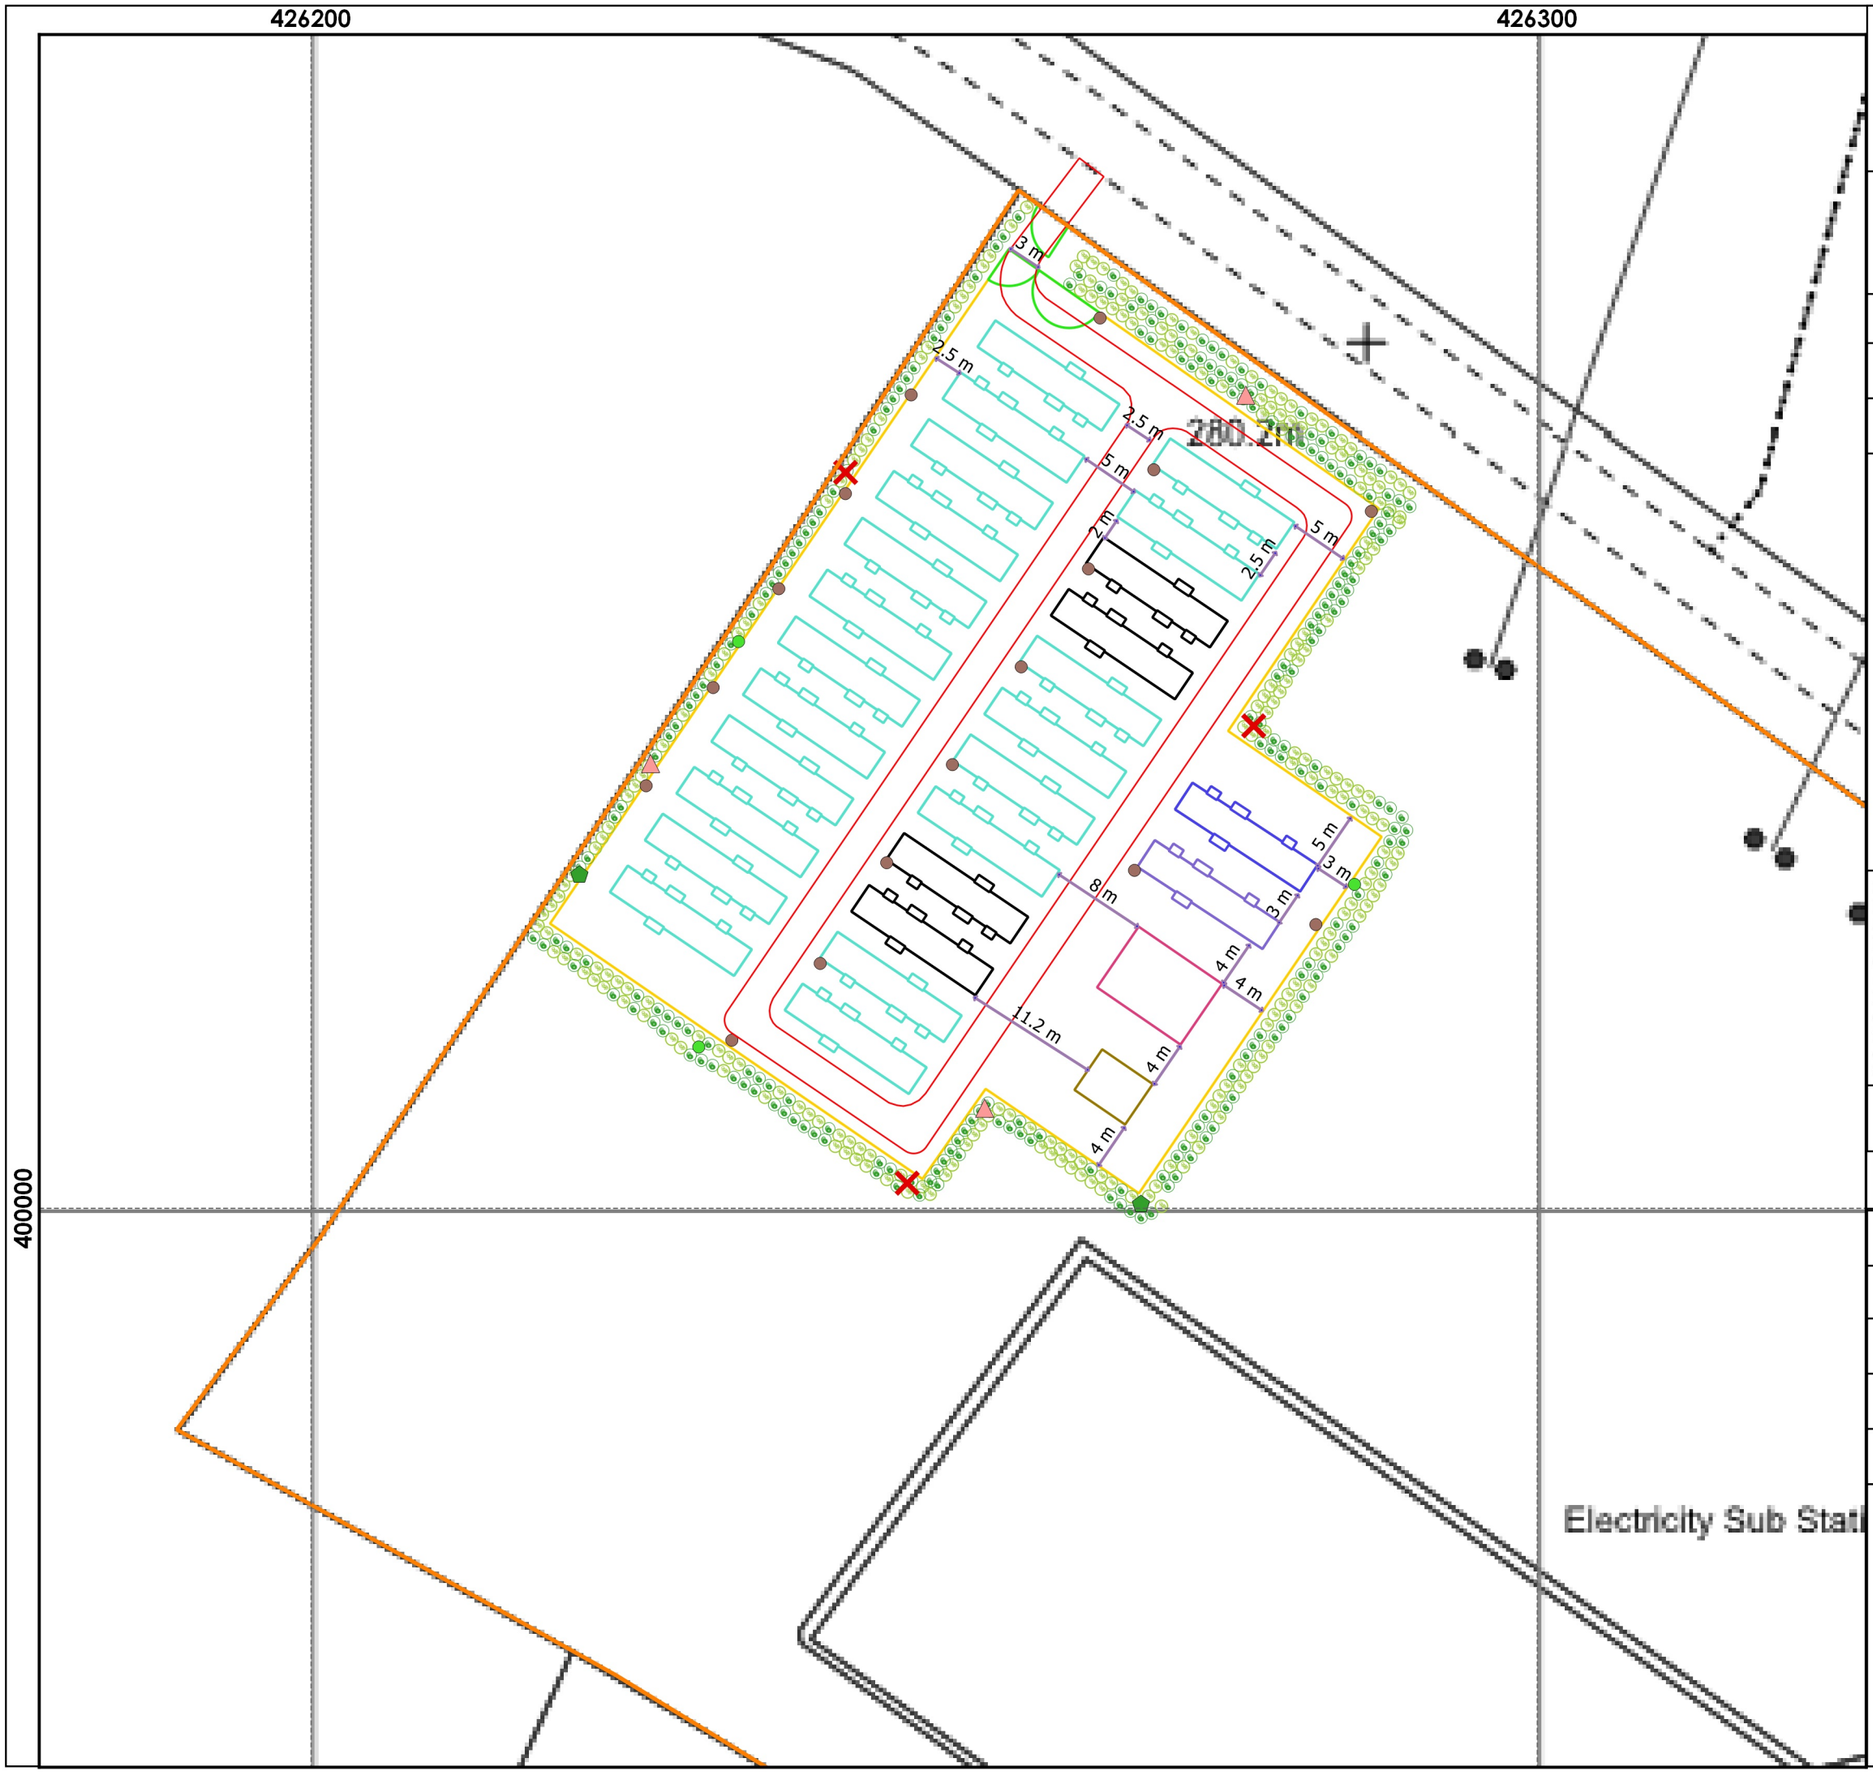


Hunshelf Energy Storage

Hunshelf Primary Sub Station, Tofts Lane,
Barnsley, S36 8WR

Entrust Site ID: 859

Site Layout Map

Legend

- Site_Boundary
- access
- 50MVA Transformer(5.3m)
- 2MWh Battery & PCS
- DNO
- Ceramic Insulators (2m approx.)
- Fence (2.5m)
- Gate
- Private_Ring
- 5*2MW Tranformer
- Security Camera(2.5m)
- Ilex aquifolium(2m)
- Fagus sylvatica(2m)
- Bird box
- Hedgehog box
- Insect box
- Stag Bettle box

Basemap: OS Mastermap 1250/2500/10000 scale
Digital Supplier: Nicolson Digital Ltd
Purchase ID: M4P00557801 Entrust
Date of Purchase: 15/02/2017
© Crown Copyright and Database
rights 2016 OS 100019980
Disclaimer: Information on this map is reproduced from digital and other material from different sources. Minor discrepancies may therefore occur. This plan should be used for identification purpose only, unless specifically stated above or in accompanying documentation. Entrust takes no responsibility for the accuracy of data provided by third parties.

0 10 20 30 m

Scale @A3: 1:500

Date: 03/03/2017

Revision: V 1.1

Created by: Yogi S Murthi

Verified by: Neill Gates

Approved by: Kieran Tarpey

Contact Details:

Entrust
Sci-Tech Daresbury
Keckwick Lane, Daresbury,
Chesire WA4 4FS
t +44 1925 607 235
Email: info@en-trust.co.uk
Website: www.en-trust.co.uk