



Note:
Assumed site boundary and site constraints subject to confirmation.
All Legal easements and extent of existing underground services locations are subject to confirmation.

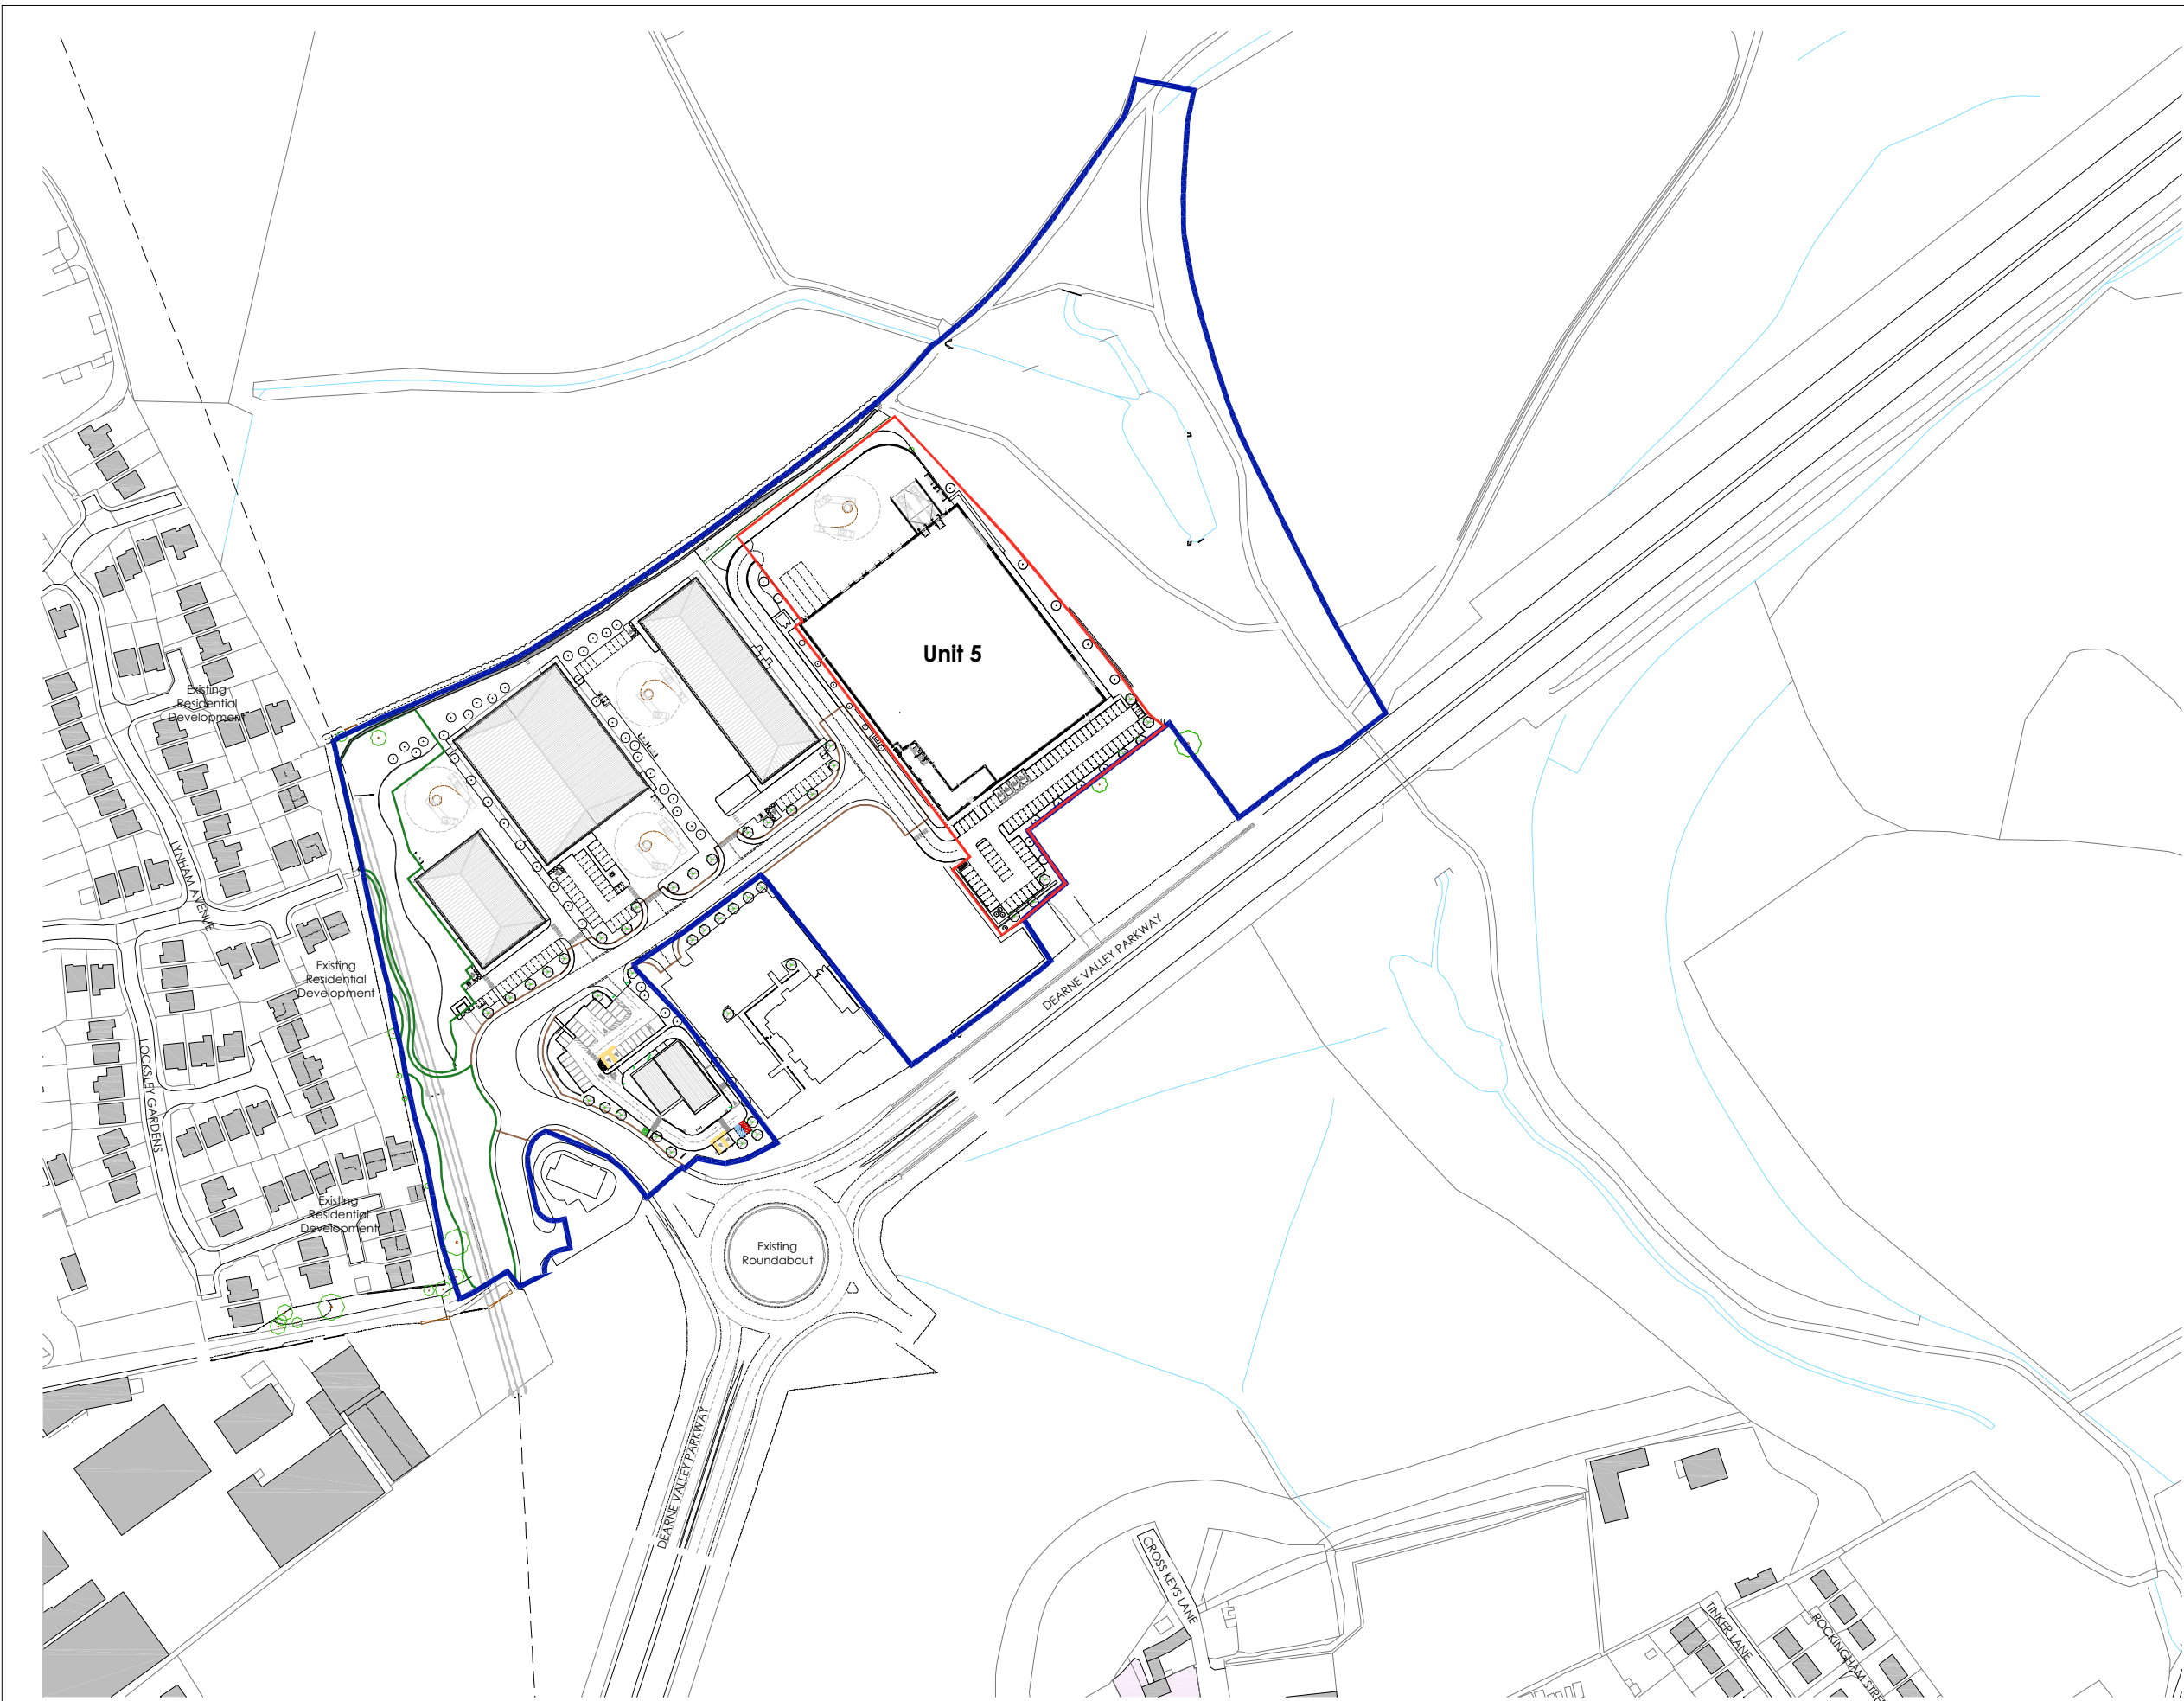

Rev	A	1/12/17	Revised to clients comments	IJK	JMI
Rev	Date	Description	Rev By	Chk'd	
Project Title	Unit 5 (Helix) GATEWAY 36 Dearne Valley Parkway Barnsley				
Client	Harworth Group				
Status	Site Location Plan				
Scale	1:2500		Drawing Size	A3	
Drawn By	IJK	Checked By	JMR	Date	Nov 17
Drawing Title	Site Location Plan				
Job-Dwg No	11462B-152			Rev	A

- THE HARRIS PARTNERSHIP WAKEFIELD
2 St. Johns North, Wakefield, WF1 3QA
t. 01924 291 800 f. 01924 290 072
- THE HARRIS PARTNERSHIP MANCHESTER
2nd Floor, Carvers Warehouse,
77 Dale Street, Manchester, M1 2HG
t. 0161 238 8555 f. 0161 244 5809
- THE HARRIS PARTNERSHIP MILTON KEYNES
The Old Rectory, 79 High Street
Newport Pagnell, MK16 8AB
t. 01908 211 577 f. 01908 211 722
- THE HARRIS PARTNERSHIP READING
101 London Road, Reading, RG1 5BY
t. 0118 950 7700 f. 0118 956 8642

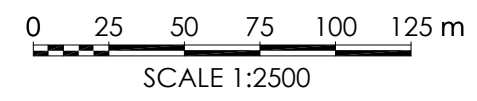