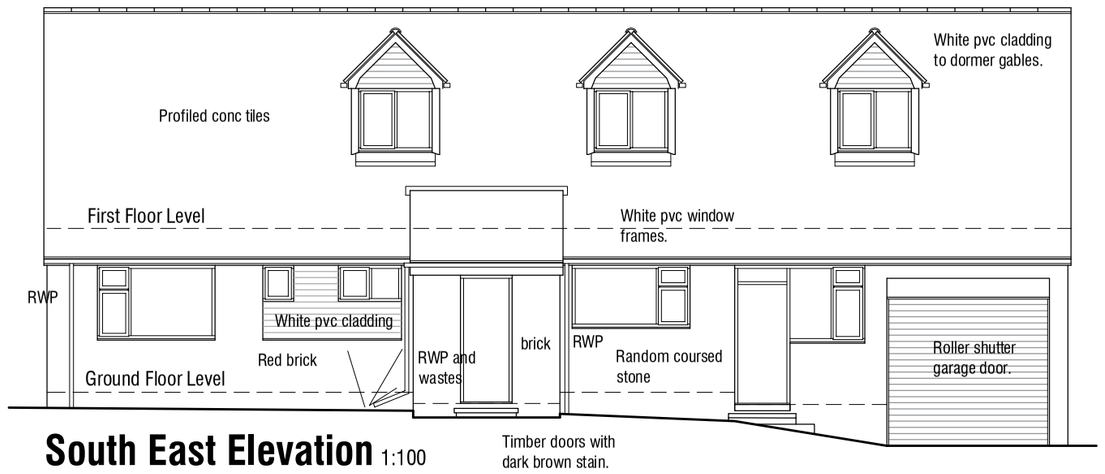

South East Elevation 1:100

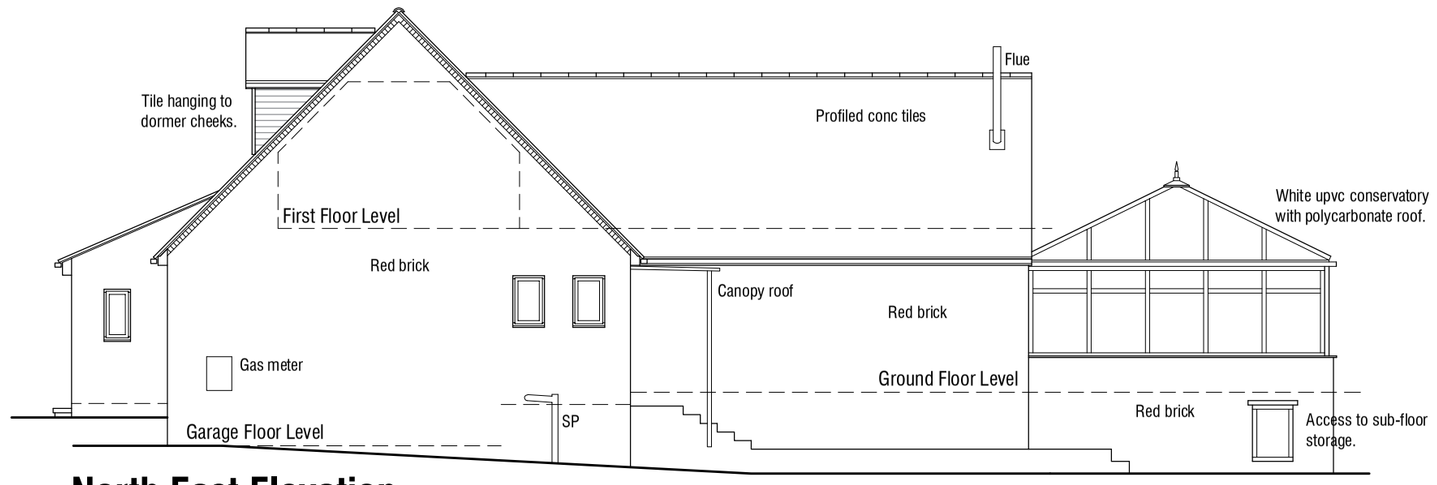

North East Elevation 1:100

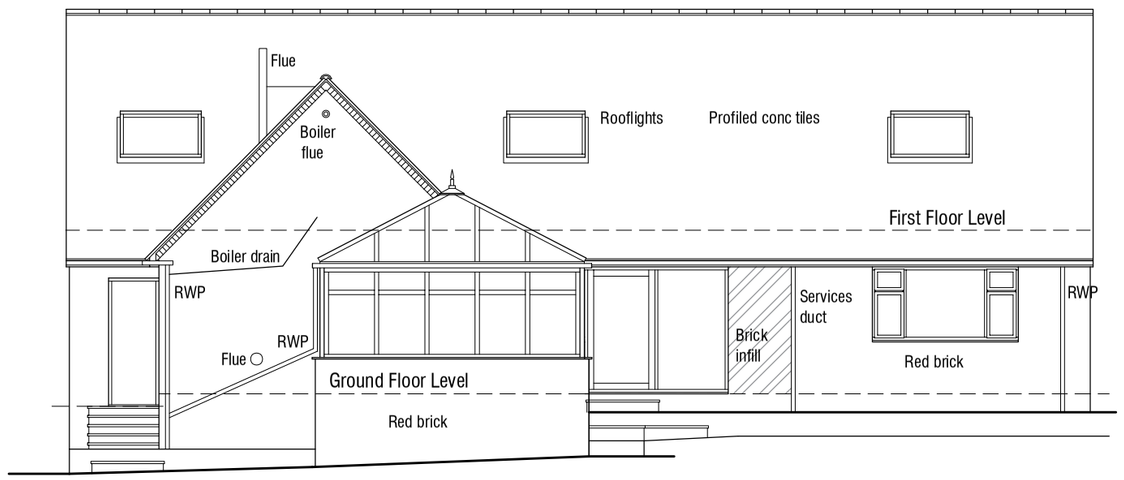

North West Elevation 1:100

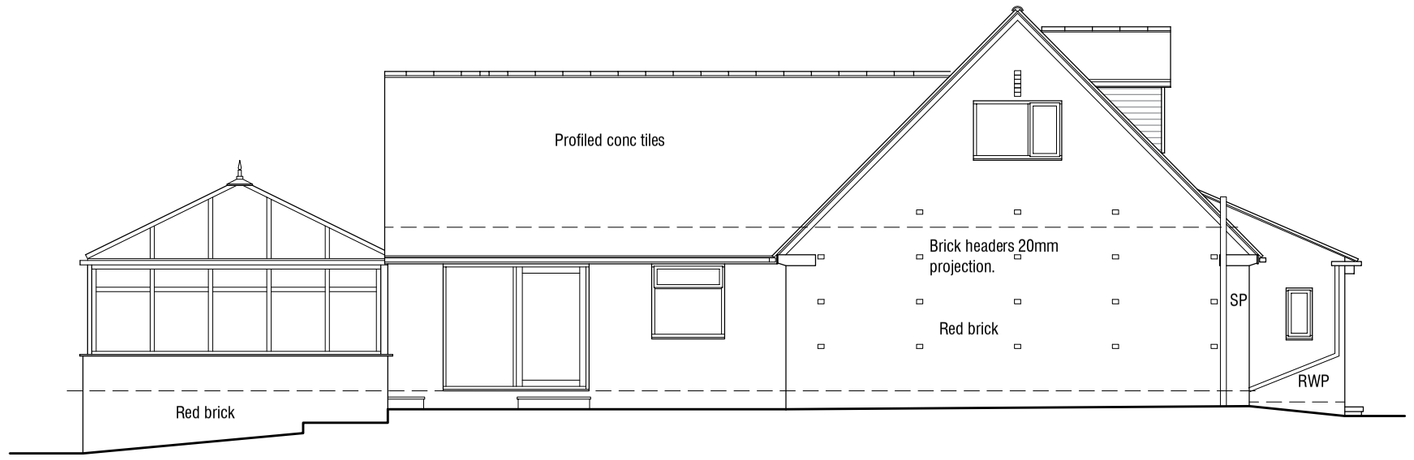

South West Elevation 1:100

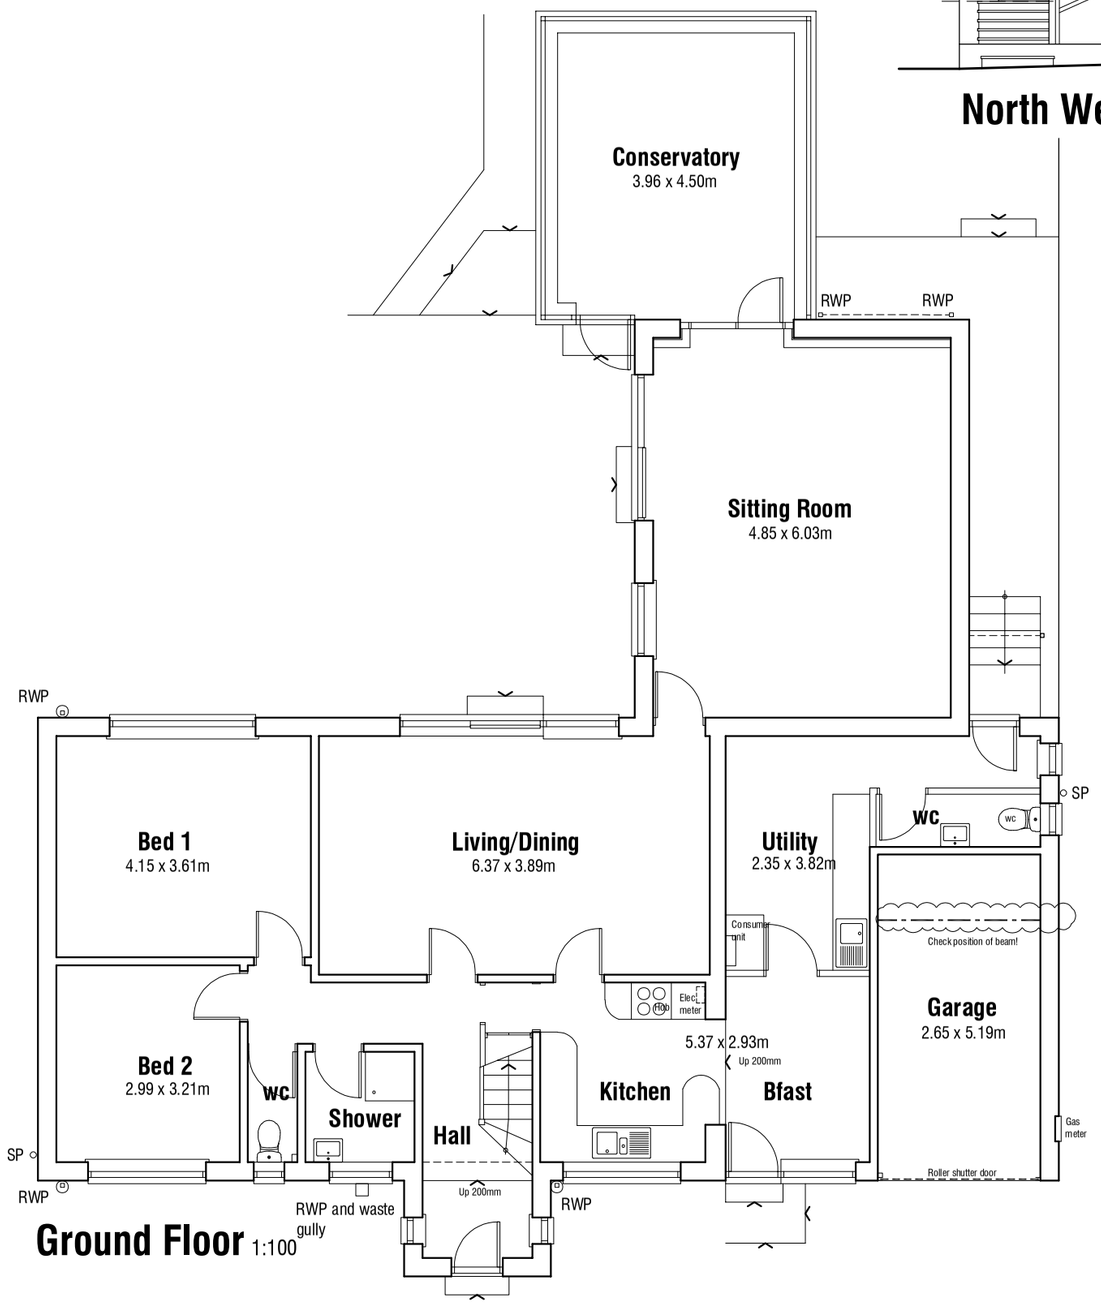

Ground Floor 1:100

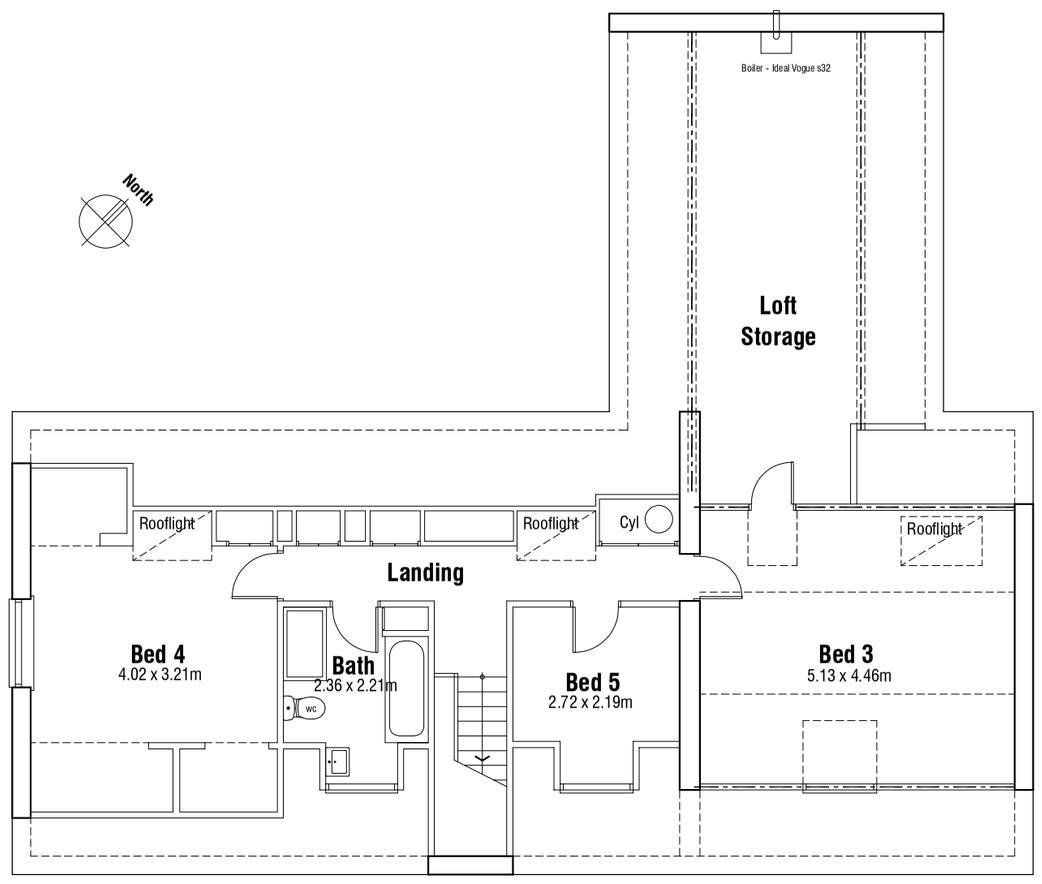

First Floor 1:100

Rev A 29.02.2024 - make correction to labeling of SE Elevation.

16 Tivy Dale Drive
Cawthorne
Barnsley
S75 4EN

SURVEY

BUILDING SURVEY

mboothdesign
architectural design and building consultants

Fairfield House
Bernslai Close Barnsley
S70 2FL
Tel: 07881898300
E: mark@mboothdesign.co.uk

Scale	1:100 @ A2	Drawn	MJB
Date	Nov 2023	Ref.	23.15
Dwg No.	S02	Rev.	A

0cm 2cm 4cm 6cm

Copyright mboothdesign. All dimensions in millimeters unless otherwise stated.
Dimensions for setting out in existing buildings are to be checked and verified on site.

-