



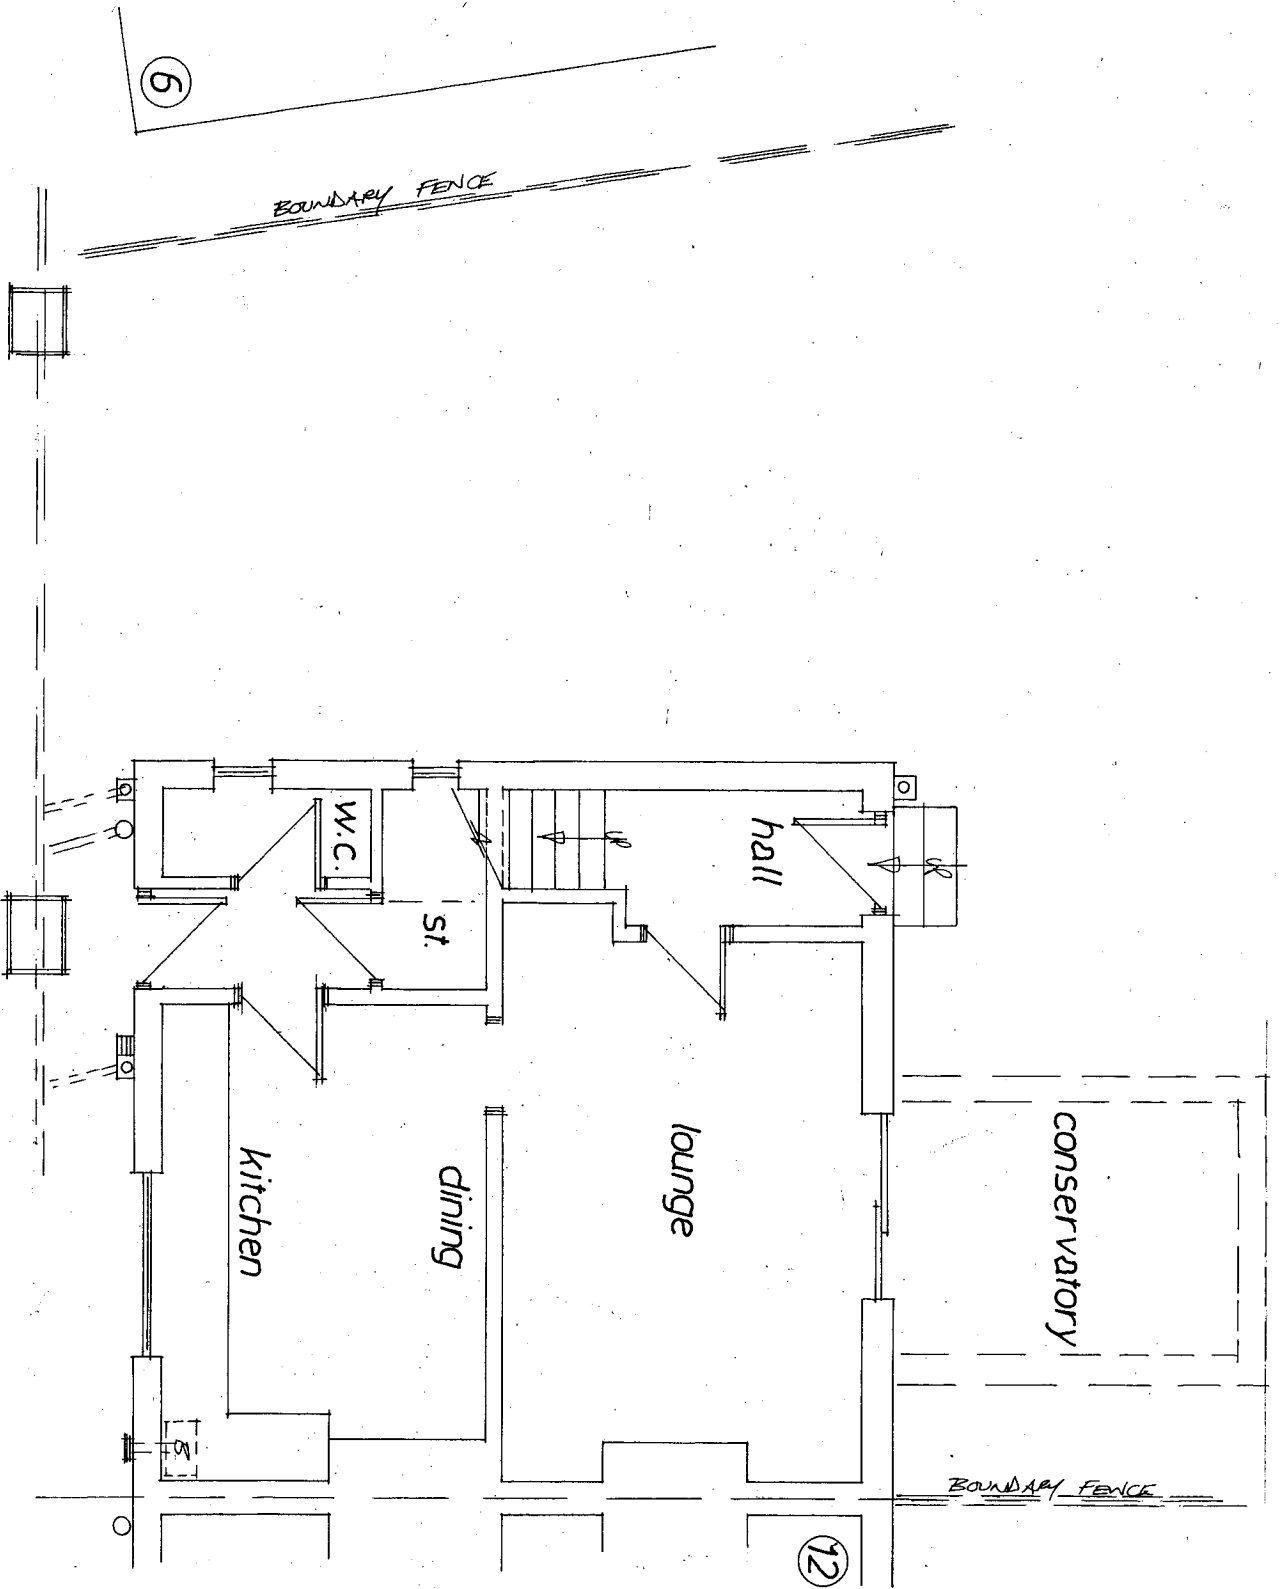

Rev	Notes	Date

Garry Greetham Associates Residential Design Consultant Westwood House 18 Carr Lane Tankersley Barnsley S75 3BE Tel(01226)746573	
Project 2 Storey Side Extension	
CLIENT	Mr. & Mrs. M. Davies
TITLE	Ground Floor as Existing
ADDRESS	10 Fearnley Road, Hoyland, Barnsley, S74 0AU
DRAWN BY	999
SCALE	1:50 @ A3 DATE May 23
DRAWING No	987-03
Member of the Chartered Institute of Architectural Technologists	

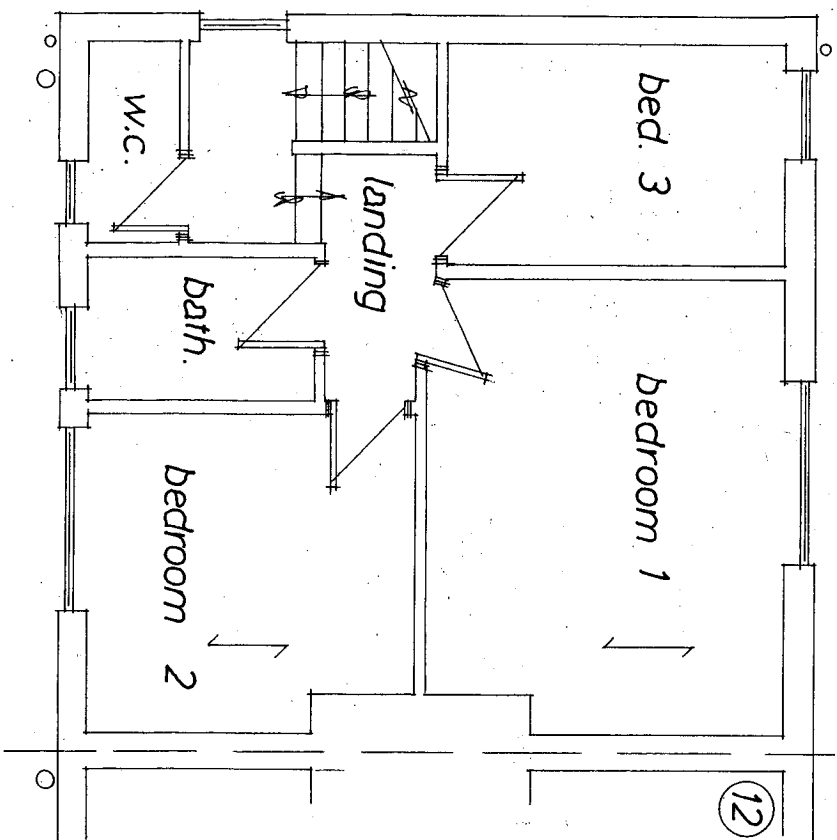

Rev	Notes	Date

Garry Greetham Associates
 Residential Design Consultant
 Westwood House
 18 Carr Lane
 Tankersley
 Barnsley S75 3BE
 Tel(01226)746573

Project 2 Storey Side Extension

Client Mr. & Mrs. M. Davies

Title First Floor as Existing

Address 10 Feartley Road,
 Hoyland,
 Barnsley, S74 0AU

Drawn By 999

Scale 1:50 @ A3 Date May 23

Drawing No 987-04 Rev

Member of the Chartered Institute
 of Architectural Technologists