




NOTES
 The contractor is to check and verify all building and site dimensions, levels and sewer invert levels at connection points before tendering and work commences.
 This drawing must read with and checked against any structural or other specialist drawings provided.
 The contractor is to comply in all respects with the current building regulations whether specifically stated on these drawings or not. Internal dimensions exclude plaster thickness.
 Do not scale off this drawing.

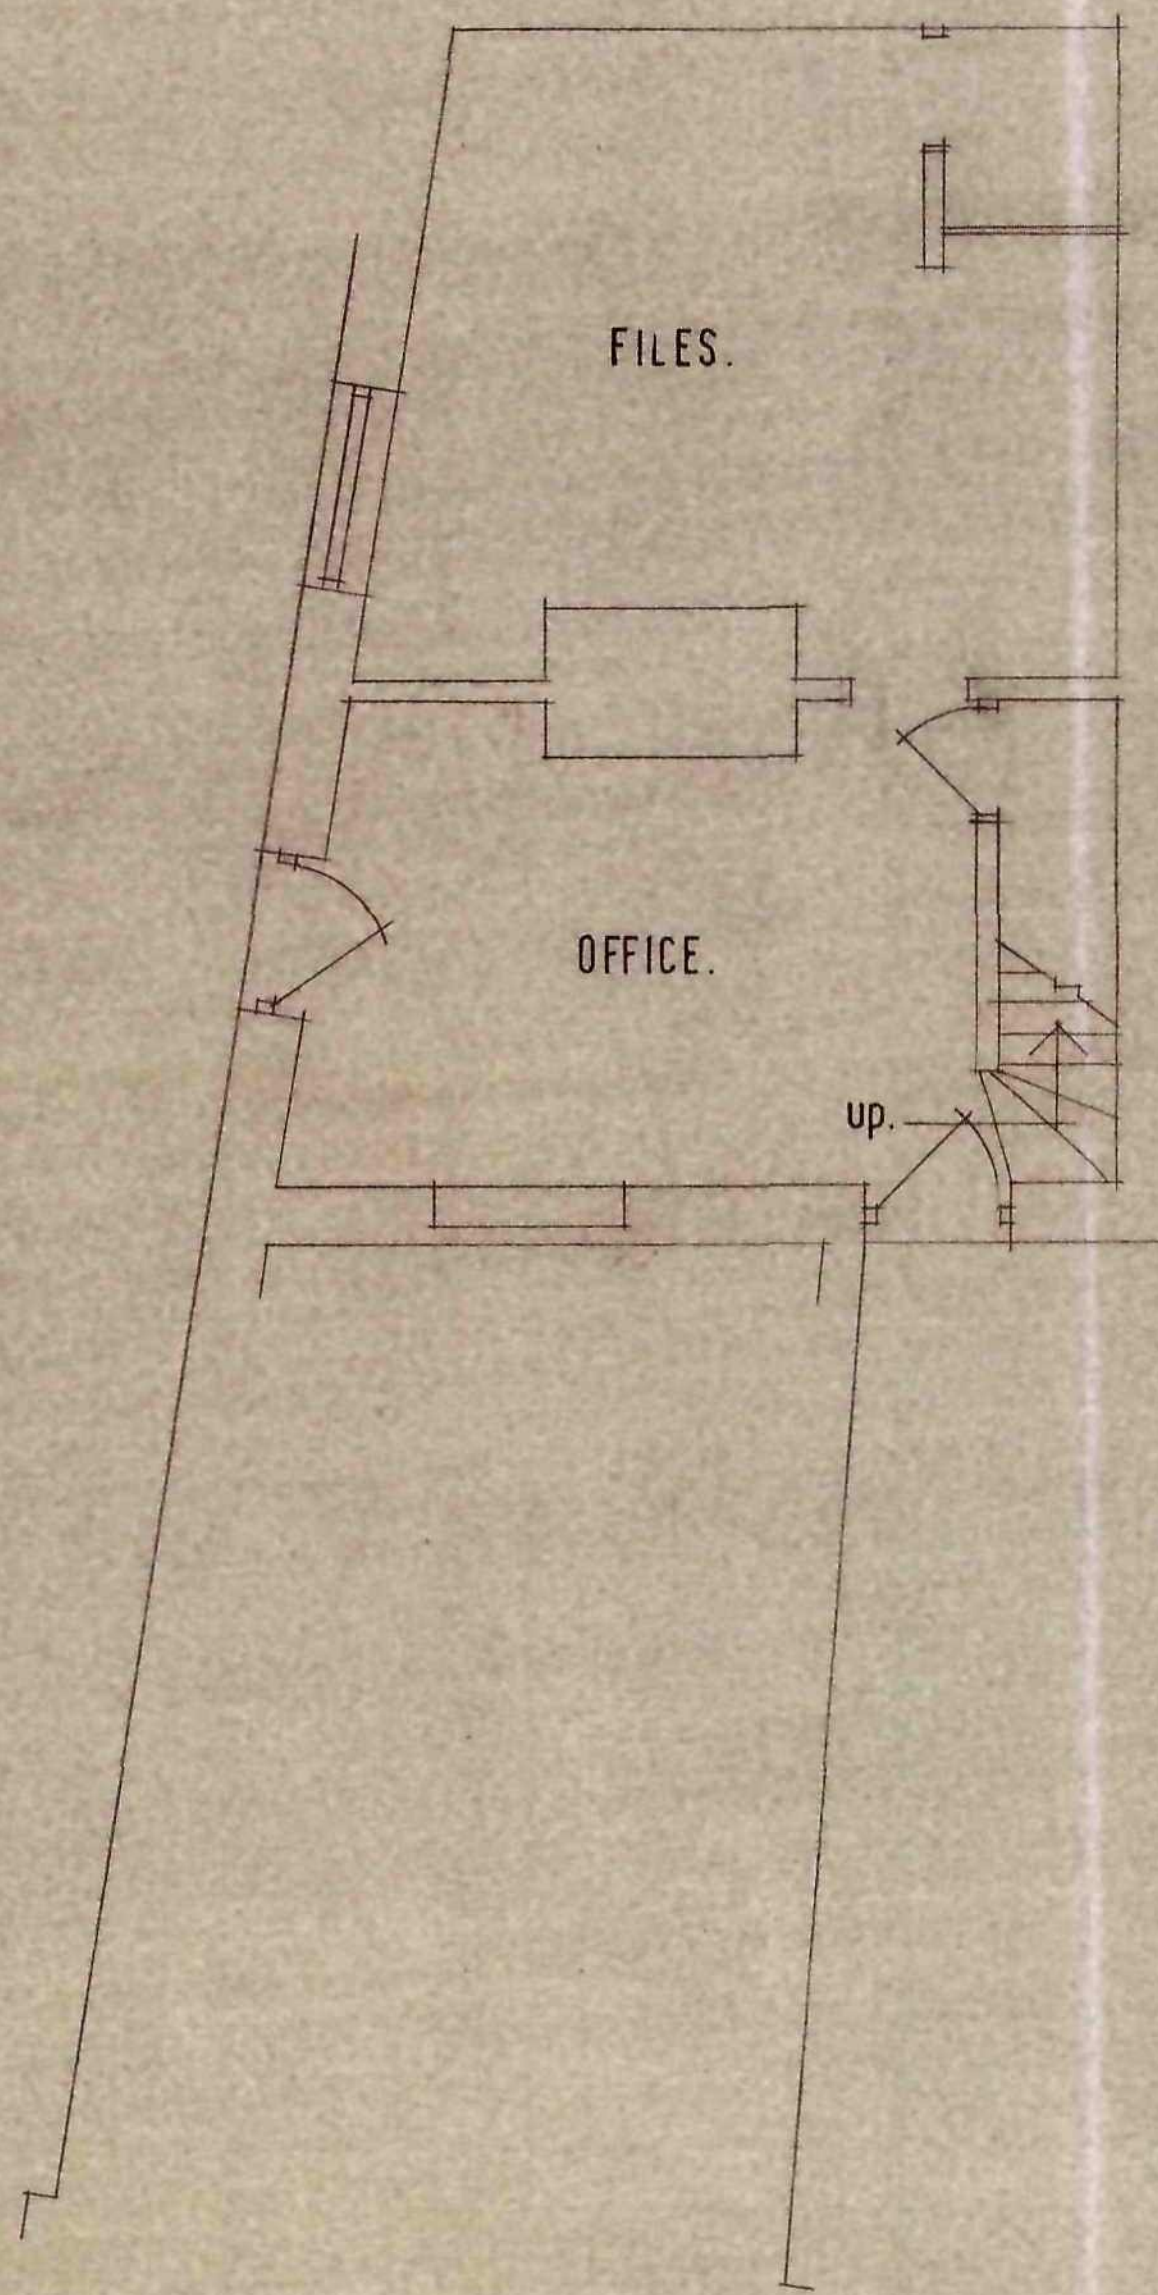

EXISTING BASEMENT/GROUND FLOOR LAYOUT.

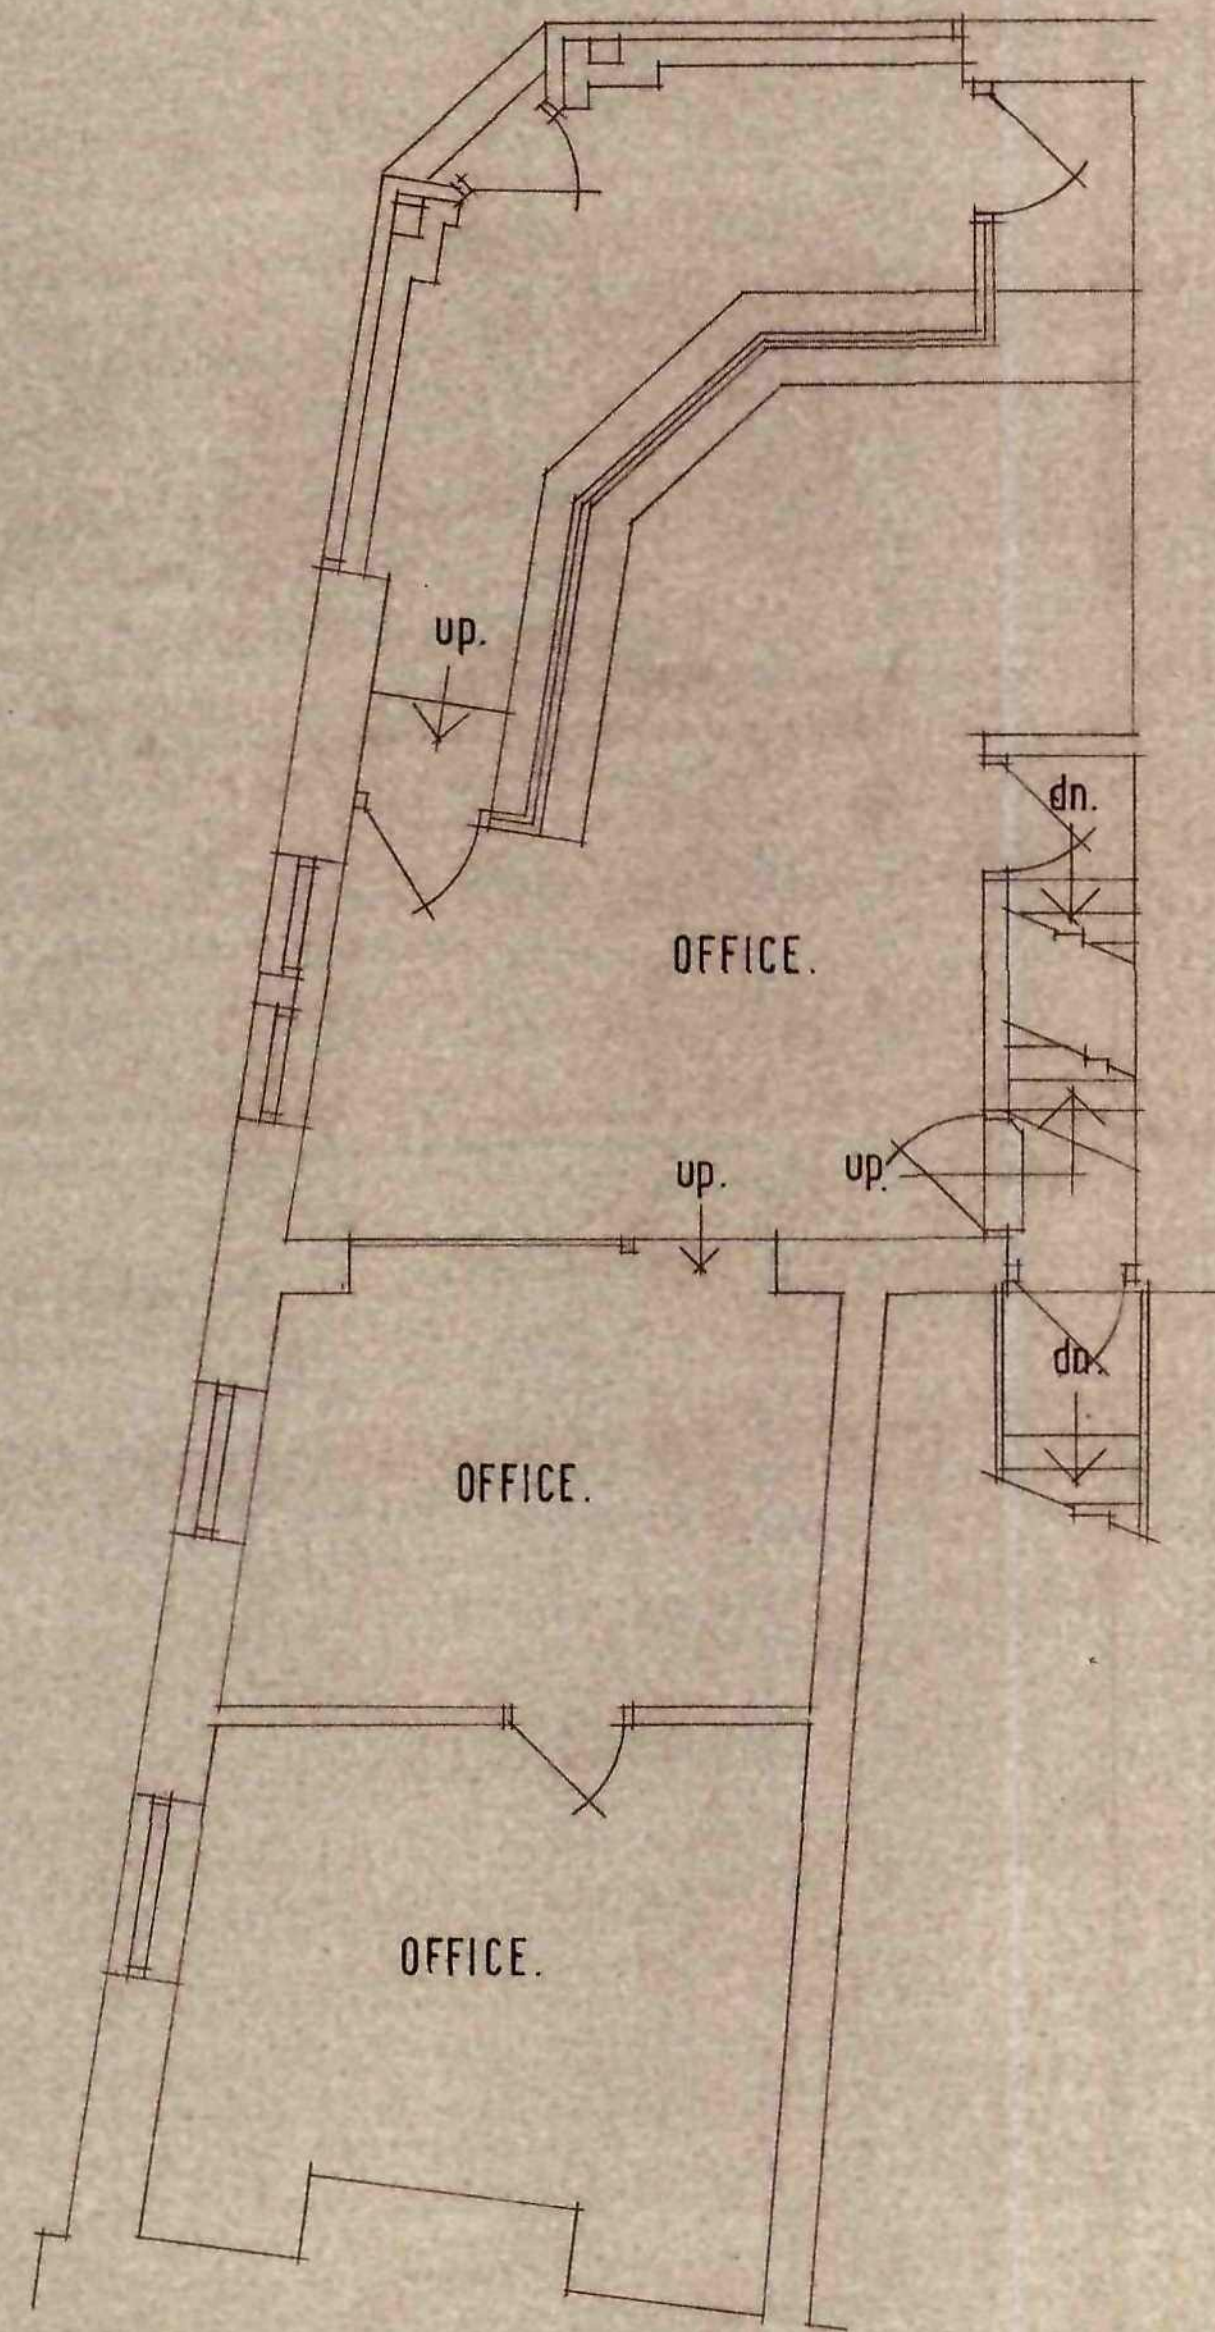

EXISTING GROUND/FIRST FLOOR LAYOUT.

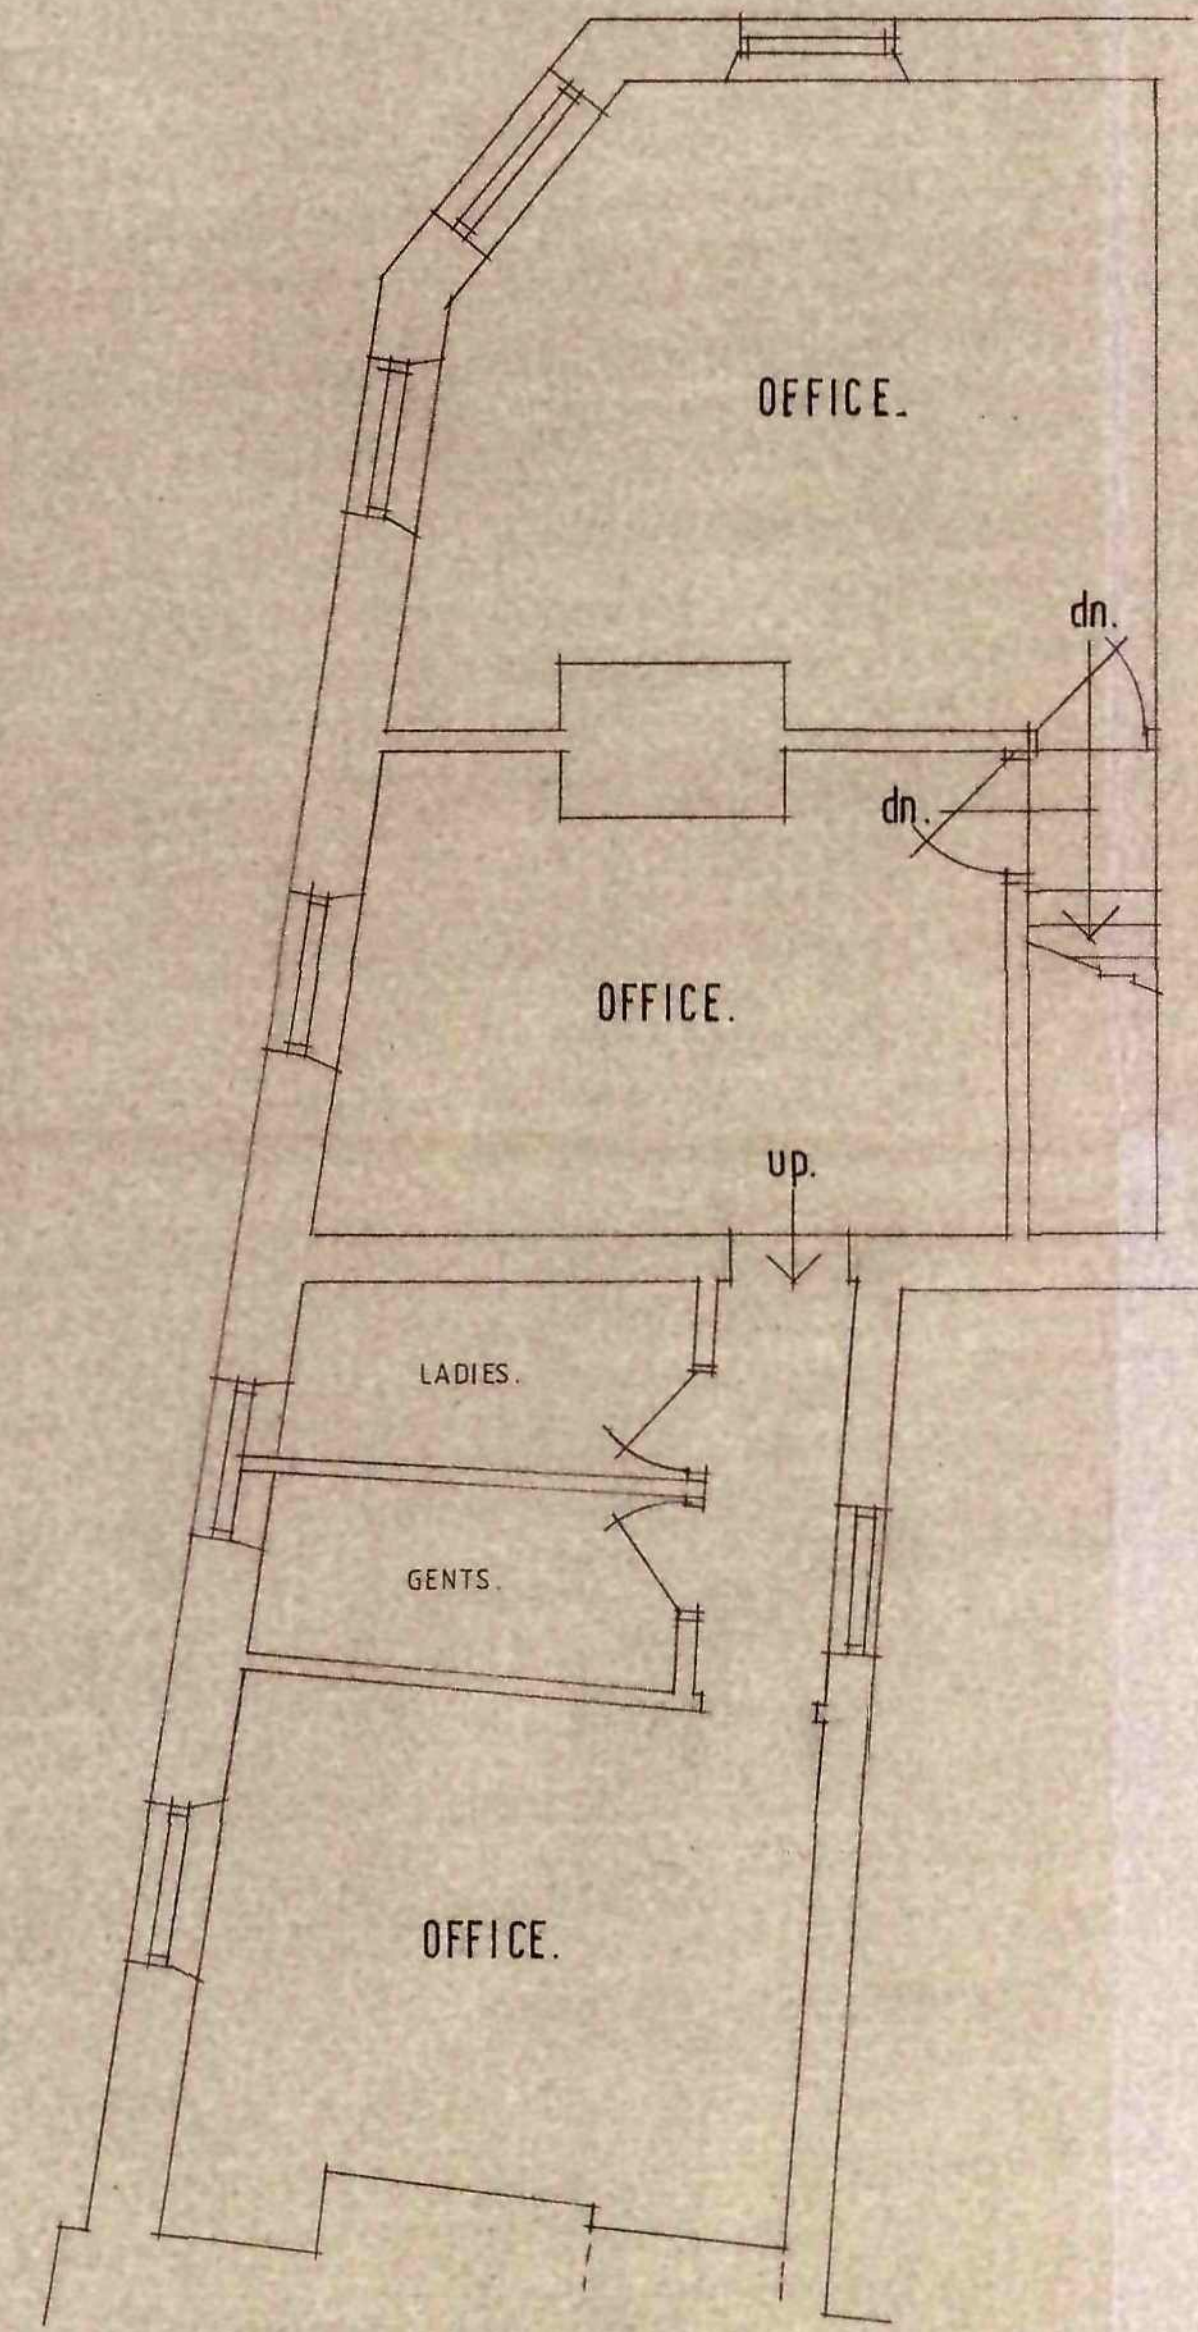

EXISTING FIRST/SECOND FLOOR LAYOUT.

© Copyright

Job Title	CHANGE OF USE.	
Client	N. SMITH.	
Drawing Title	EXISTING LAYOUTS.	
Drawn By	Date	Scale
I. W.	FEBRUARY 11	1:50

IAN WILLIAMS
DESIGN AND BUILD
 FAIRFIELDS, CHURCH ROAD,
 ALTOFTS, W. YORKS WF6 2NU
 Telephone: 01924 893311




DRG. No. 88. 01. 02. 11.


NOTES
The contractor is to check and verify all building and site dimensions, levels and sewer invert levels at connection points before tendering and work commences.
This drawing must read with and checked against any structural or other specialist drawings provided.
The contractor is to comply in all respects with the current building regulations whether specifically stated on these drawings or not. Internal dimensions exclude plaster thickness.
Do not scale off this drawing.



PROPOSED BASEMENT / GROUND FLOOR LAYOUT.

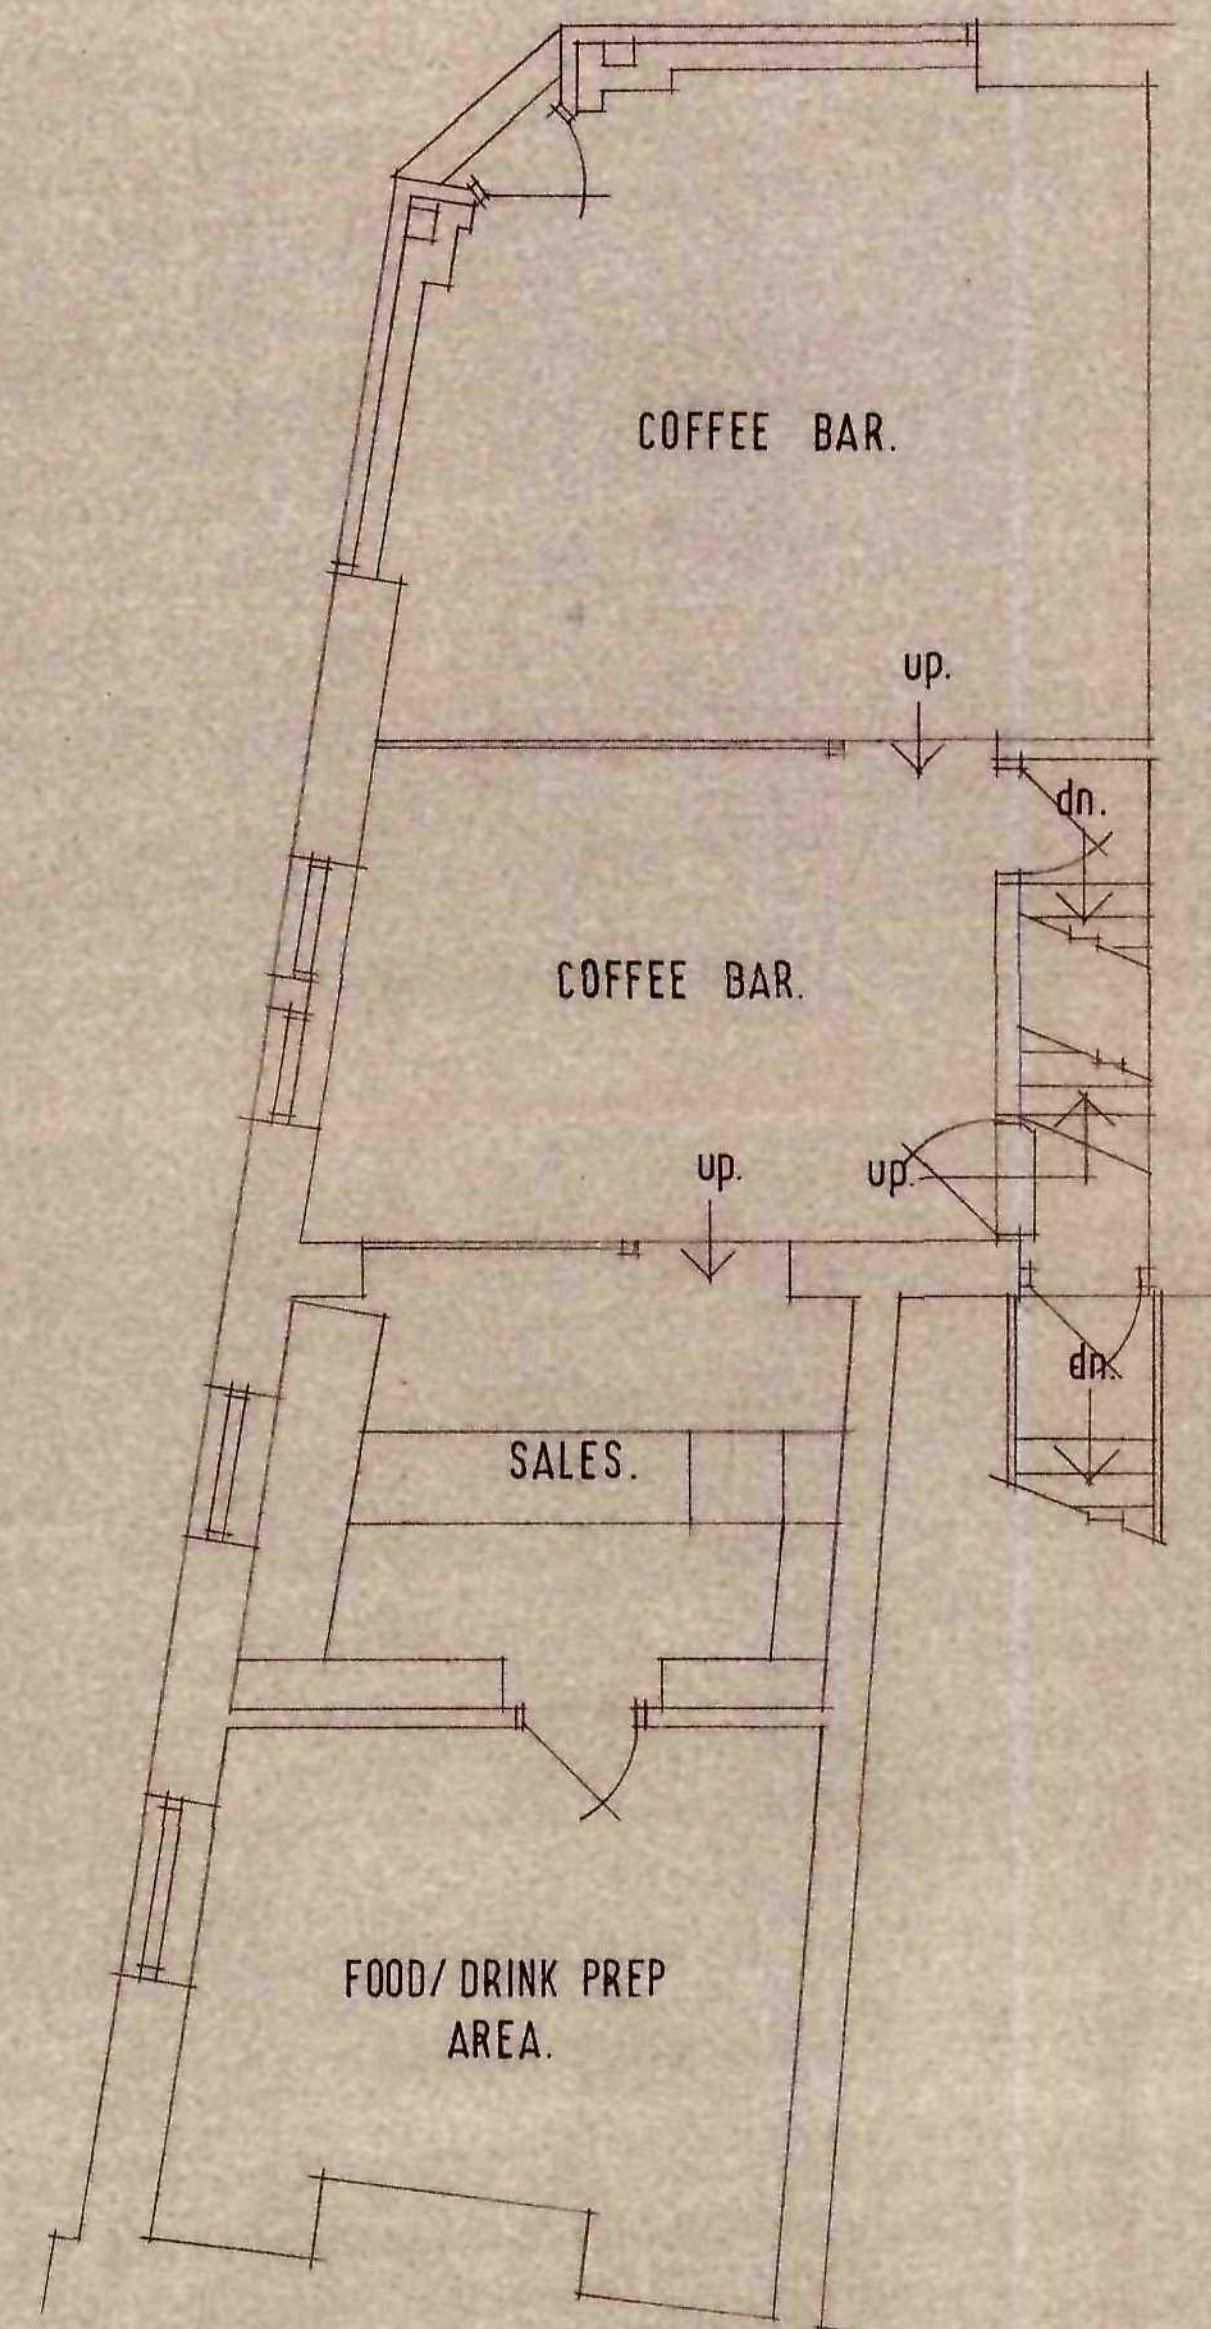

PROPOSED GROUND / FIRST FLOOR LAYOUT.

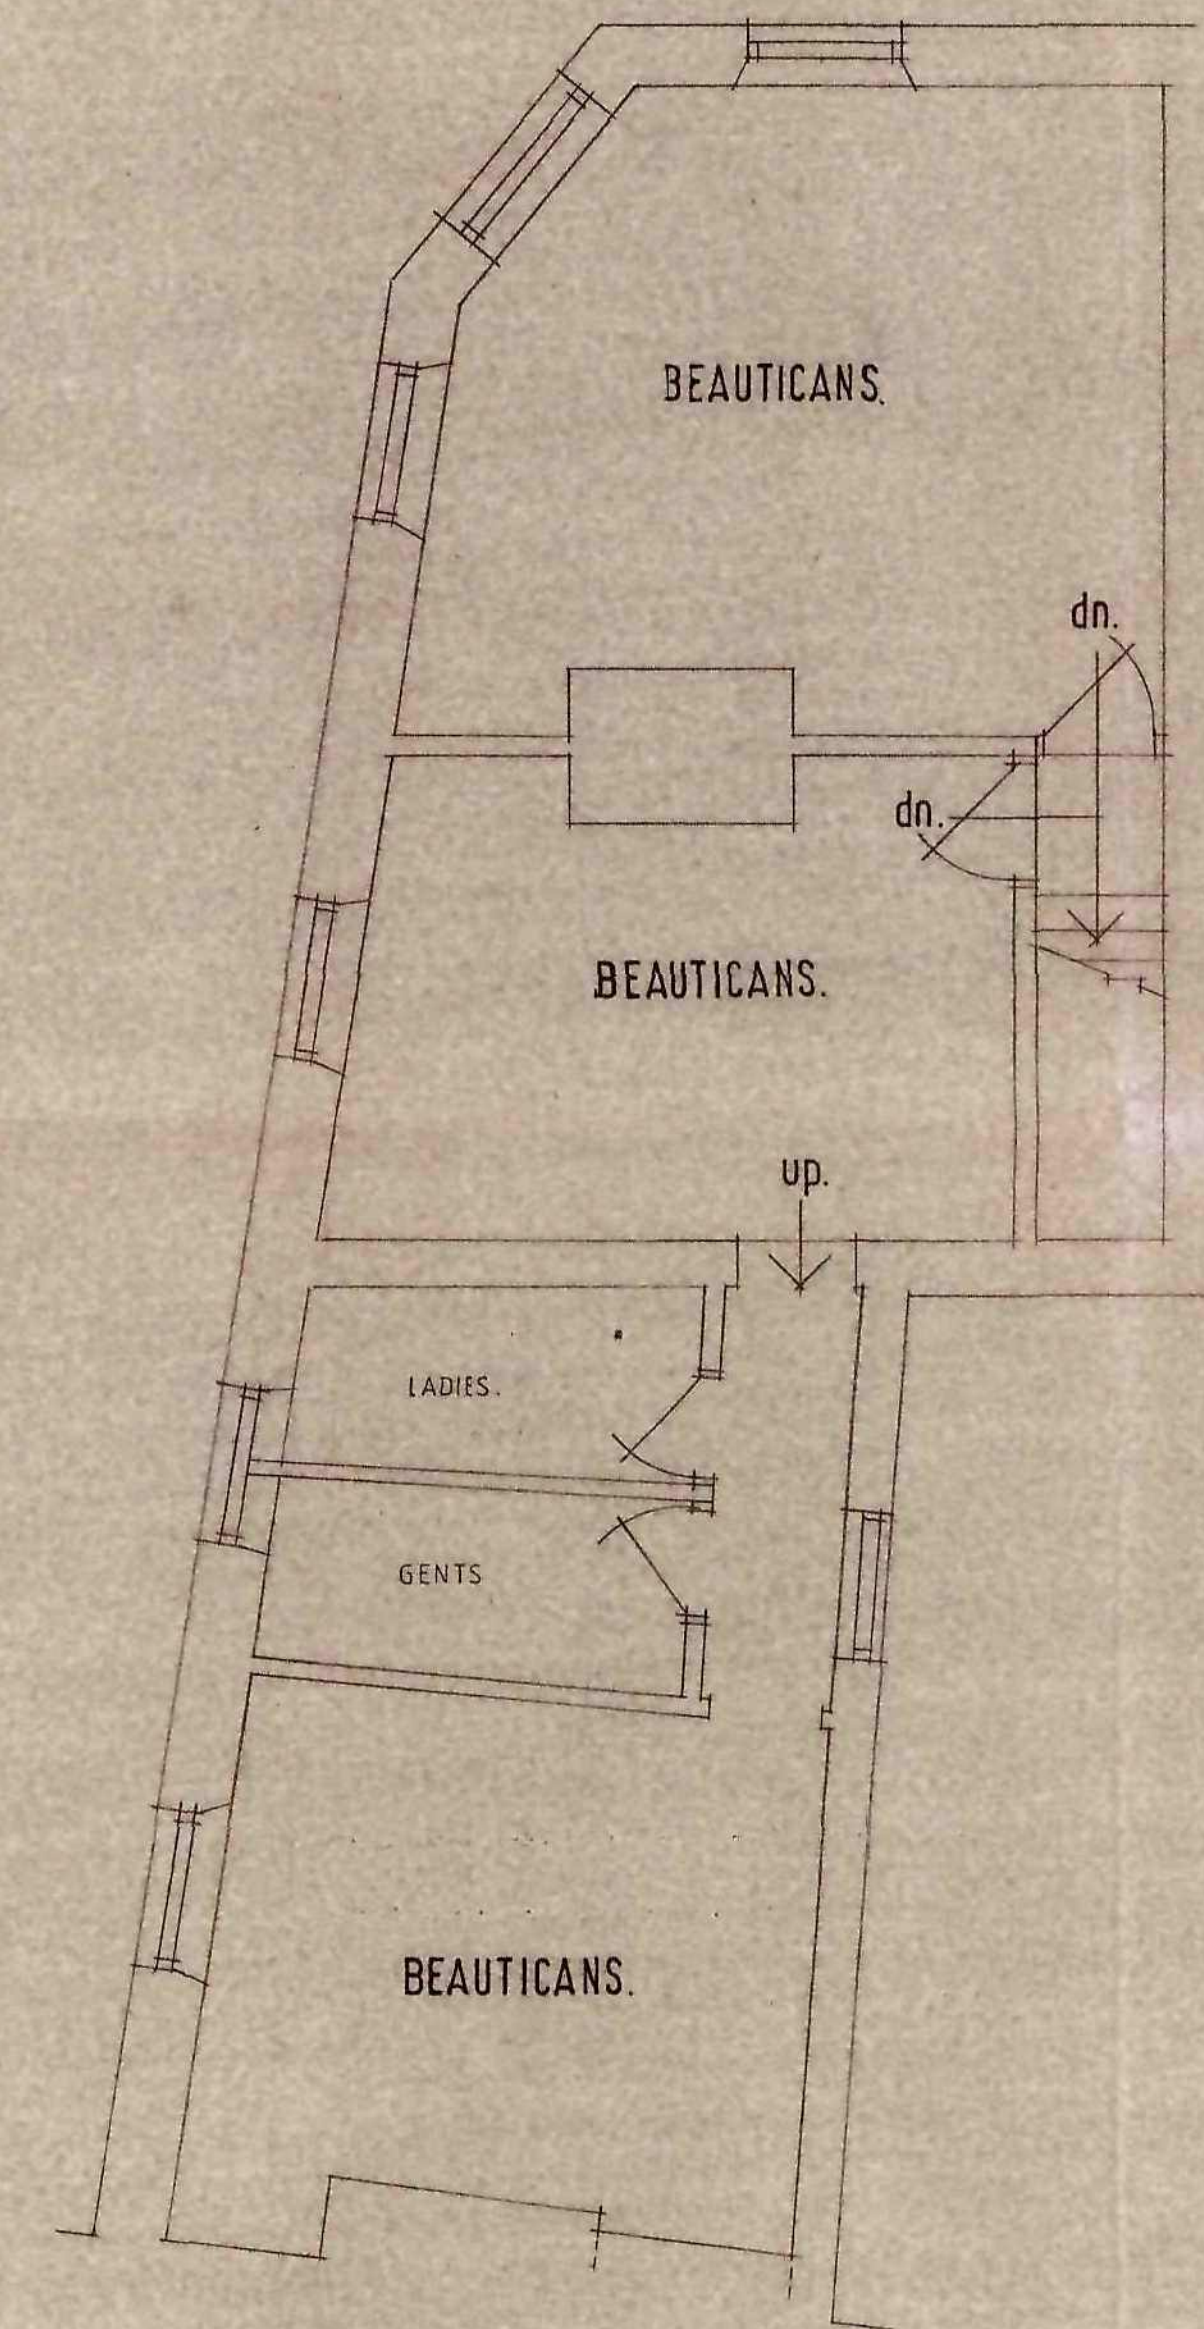

PROPOSED FIRST / SECOND FLOOR LAYOUT.

© Copyright

Job Title	CHANGE OF USE.	
Client	N. SMITH.	
Drawing Title	PROPOSED LAYOUTS.	
Drawn By	Date	Scale
I.W.	FEBRUARY 11.	1:50



IAN WILLIAMS
DESIGN AND BUILD
FAIRFIELDS, CHURCH ROAD,
ALTOFTS, W. YORKS WF6 2NU
Telephone: 01924 893311

DRG. No. 88. 02. 02. 11.