


5

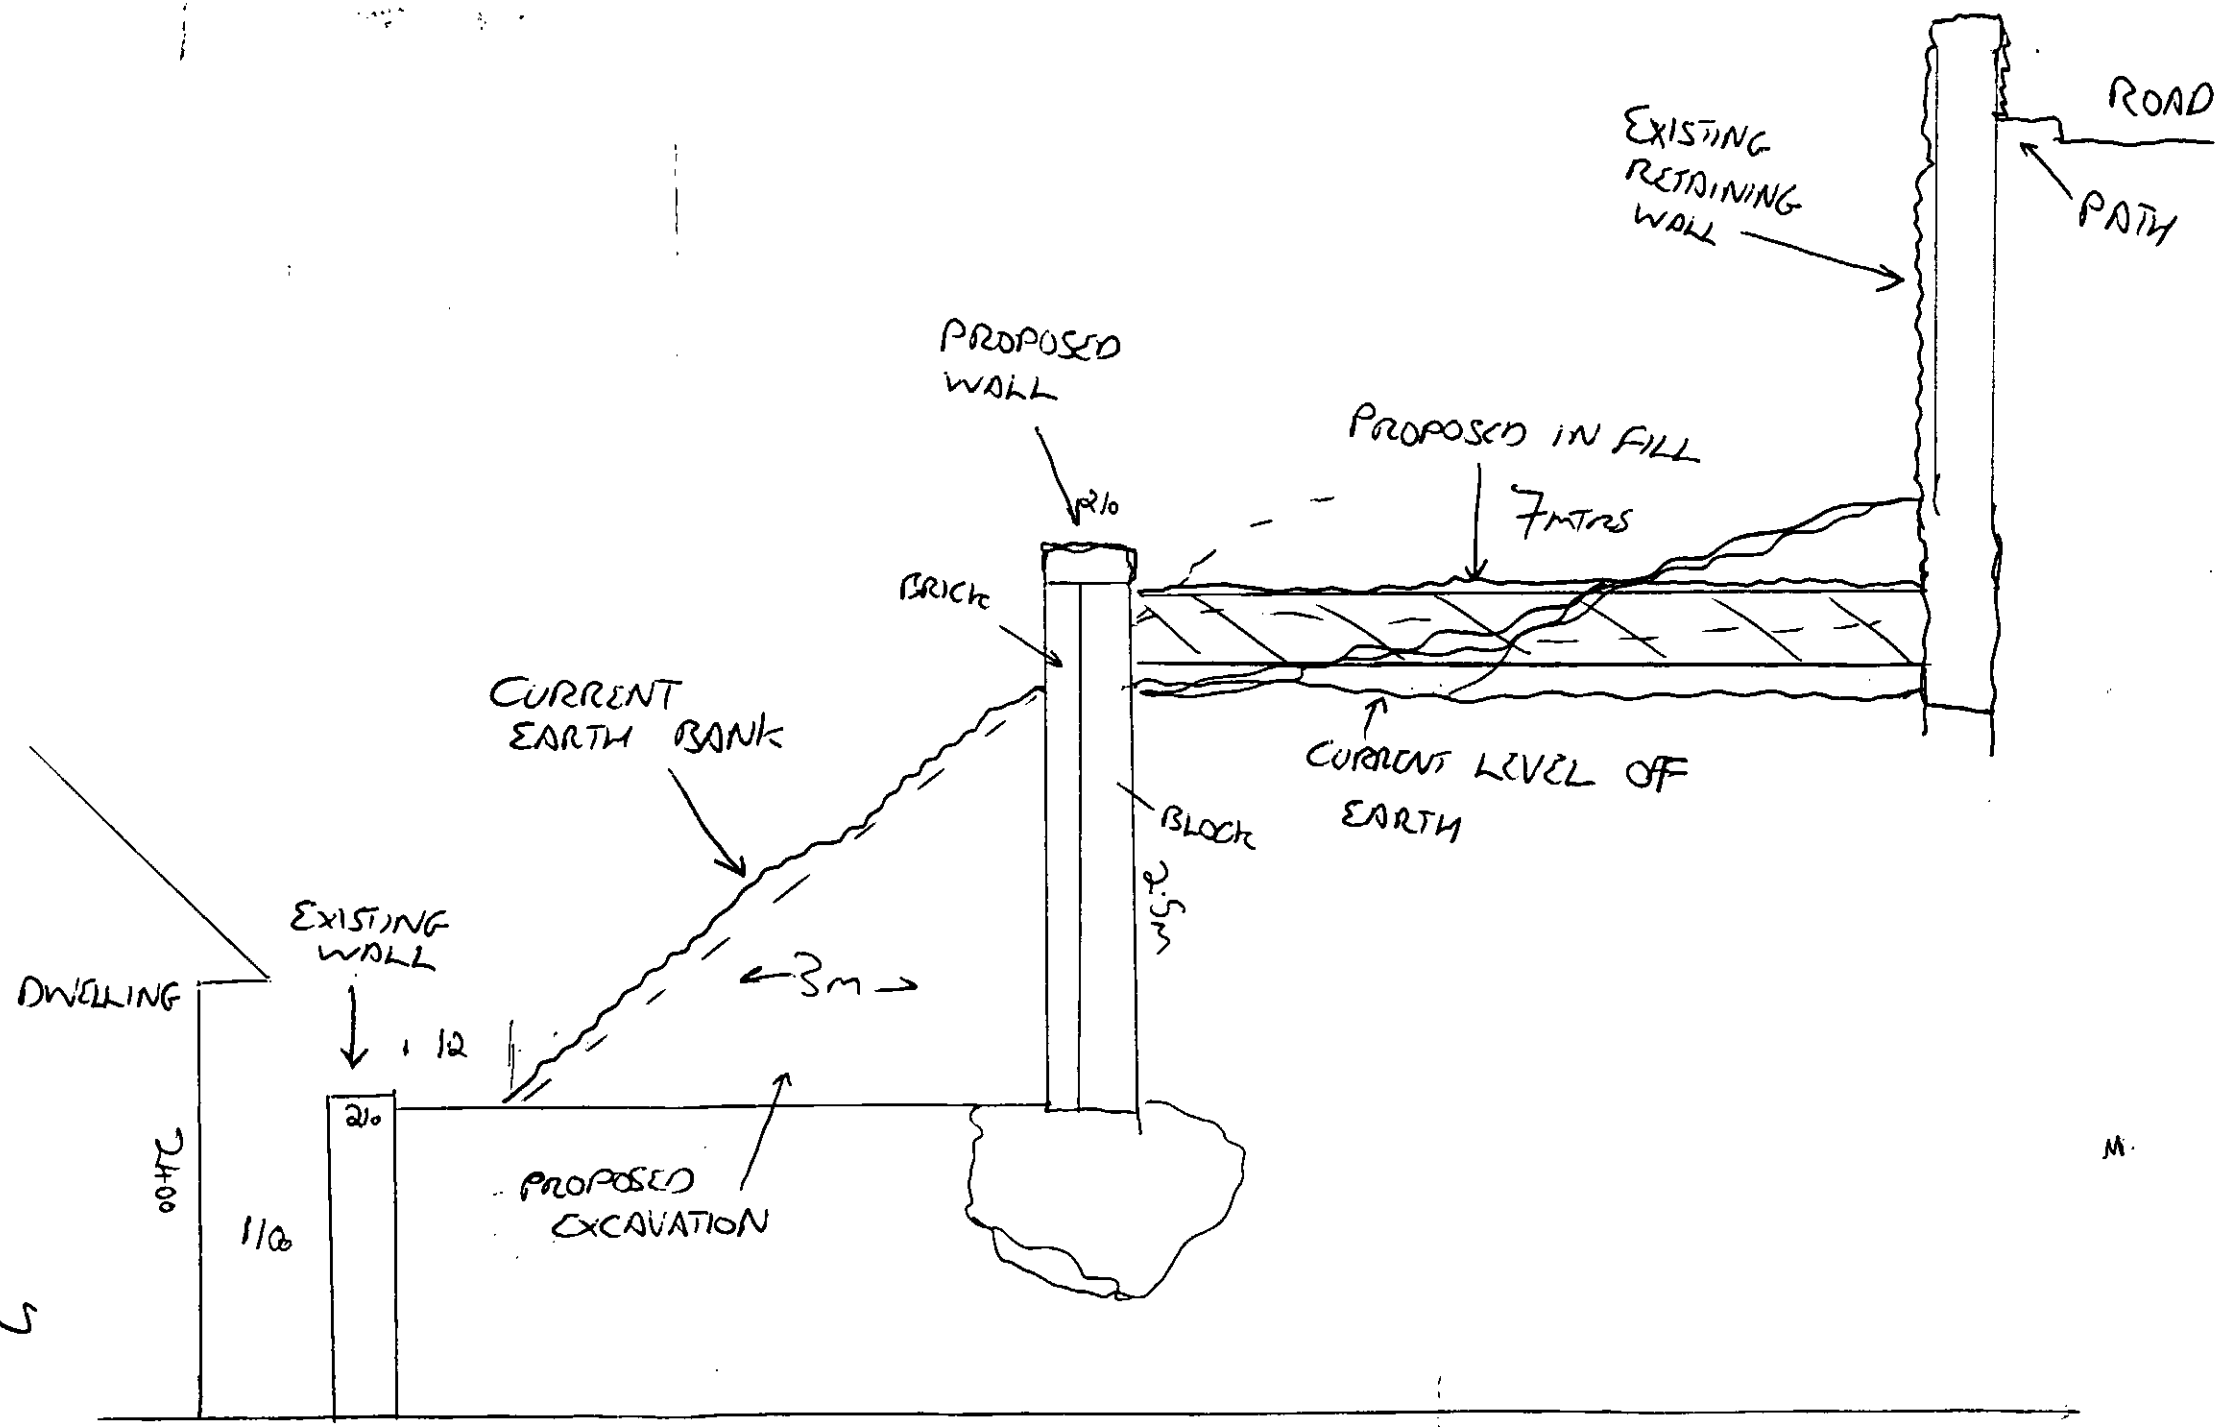

M.

G KINGWELL MEWS

PROPOSED
RETAINING
WALL

EXISTING
WALLS

HOUSE

EXISTING WALL

SCALE

1:200