


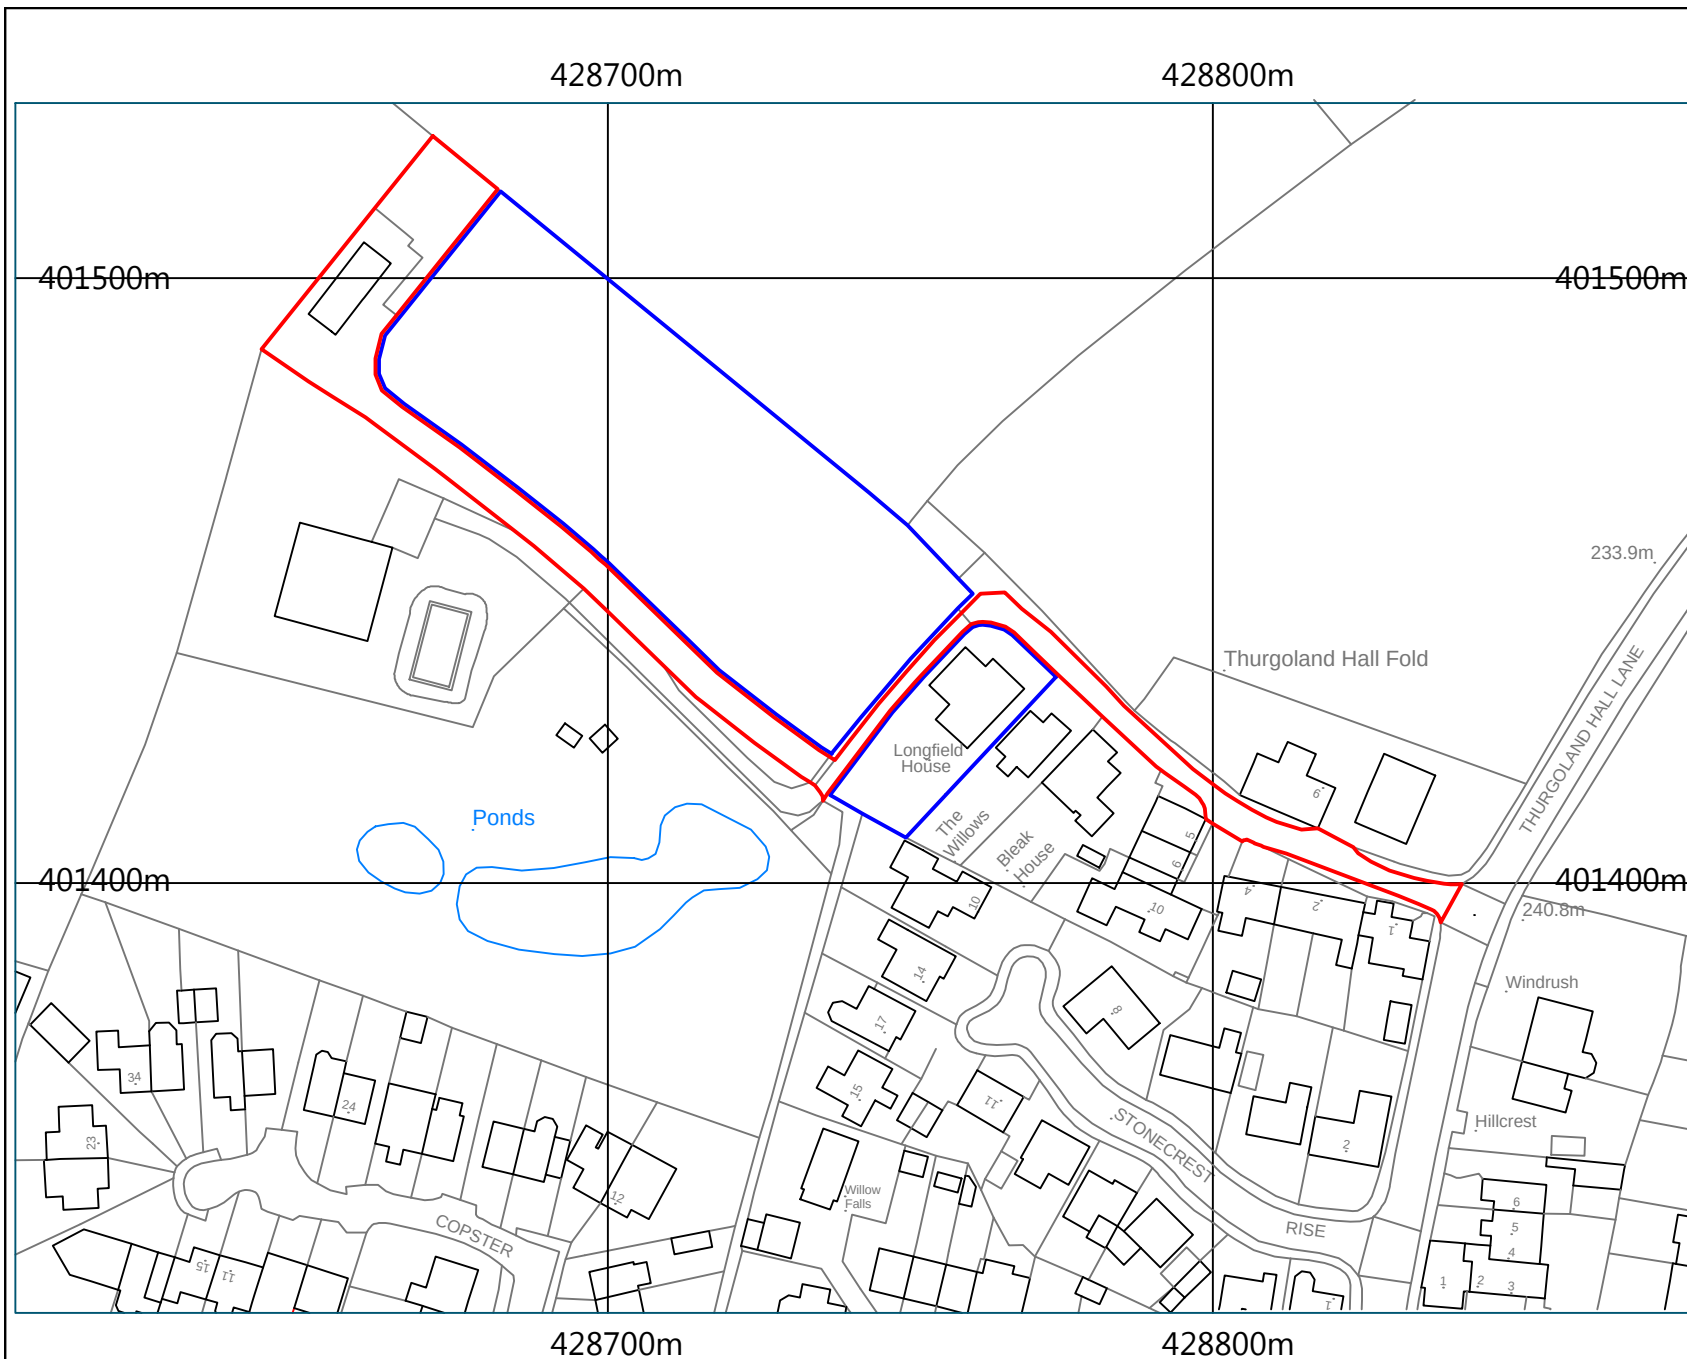

## Revisions



**GEOFF MELVIN**  
Architectural Consultancy

28 Ringstead Crescent Sheffield S10 5SG  
Tel: (0114) 2664681 Fax (0114) 2679651

Client G E Renovations Ltd

[illegible]

Scale 1:1250 @ A4

Date 10/24

Drawn By CRM

Project

Project Longfield House

Longfield House  
Thurgoland  
S35 7EA

---

Title

Location Plan

LOCATION Fish

Drawing No. CEJ HLP/A4/01

All dimensions must be checked on site and not scaled from this drawing. If in doubt ask.