



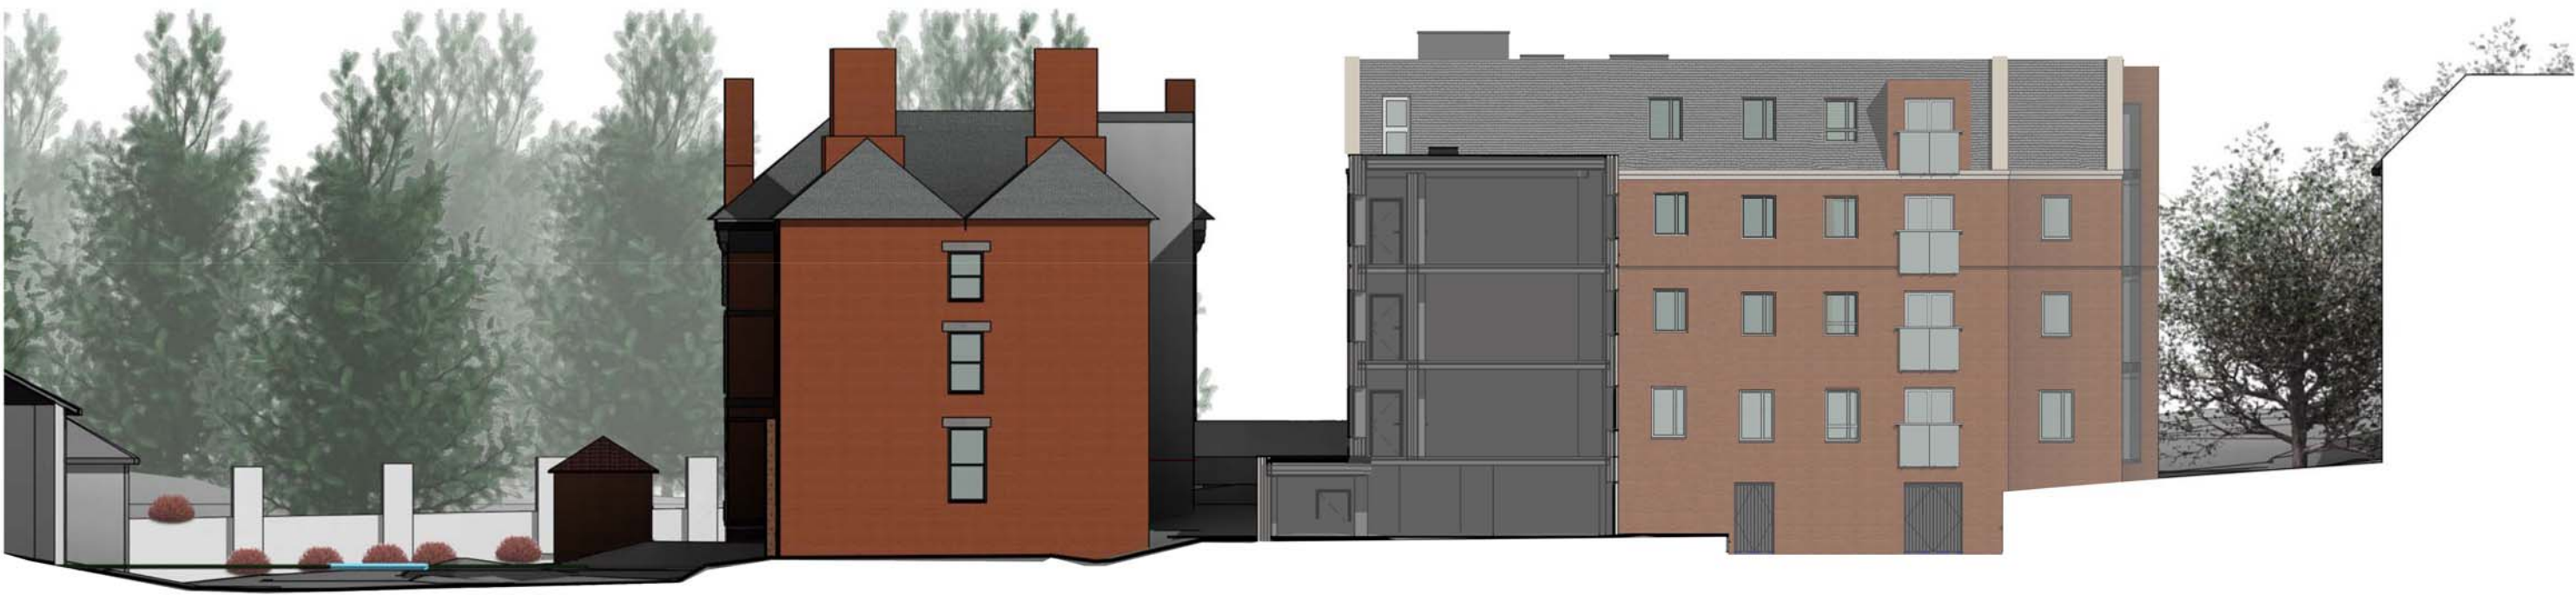

Section A-A

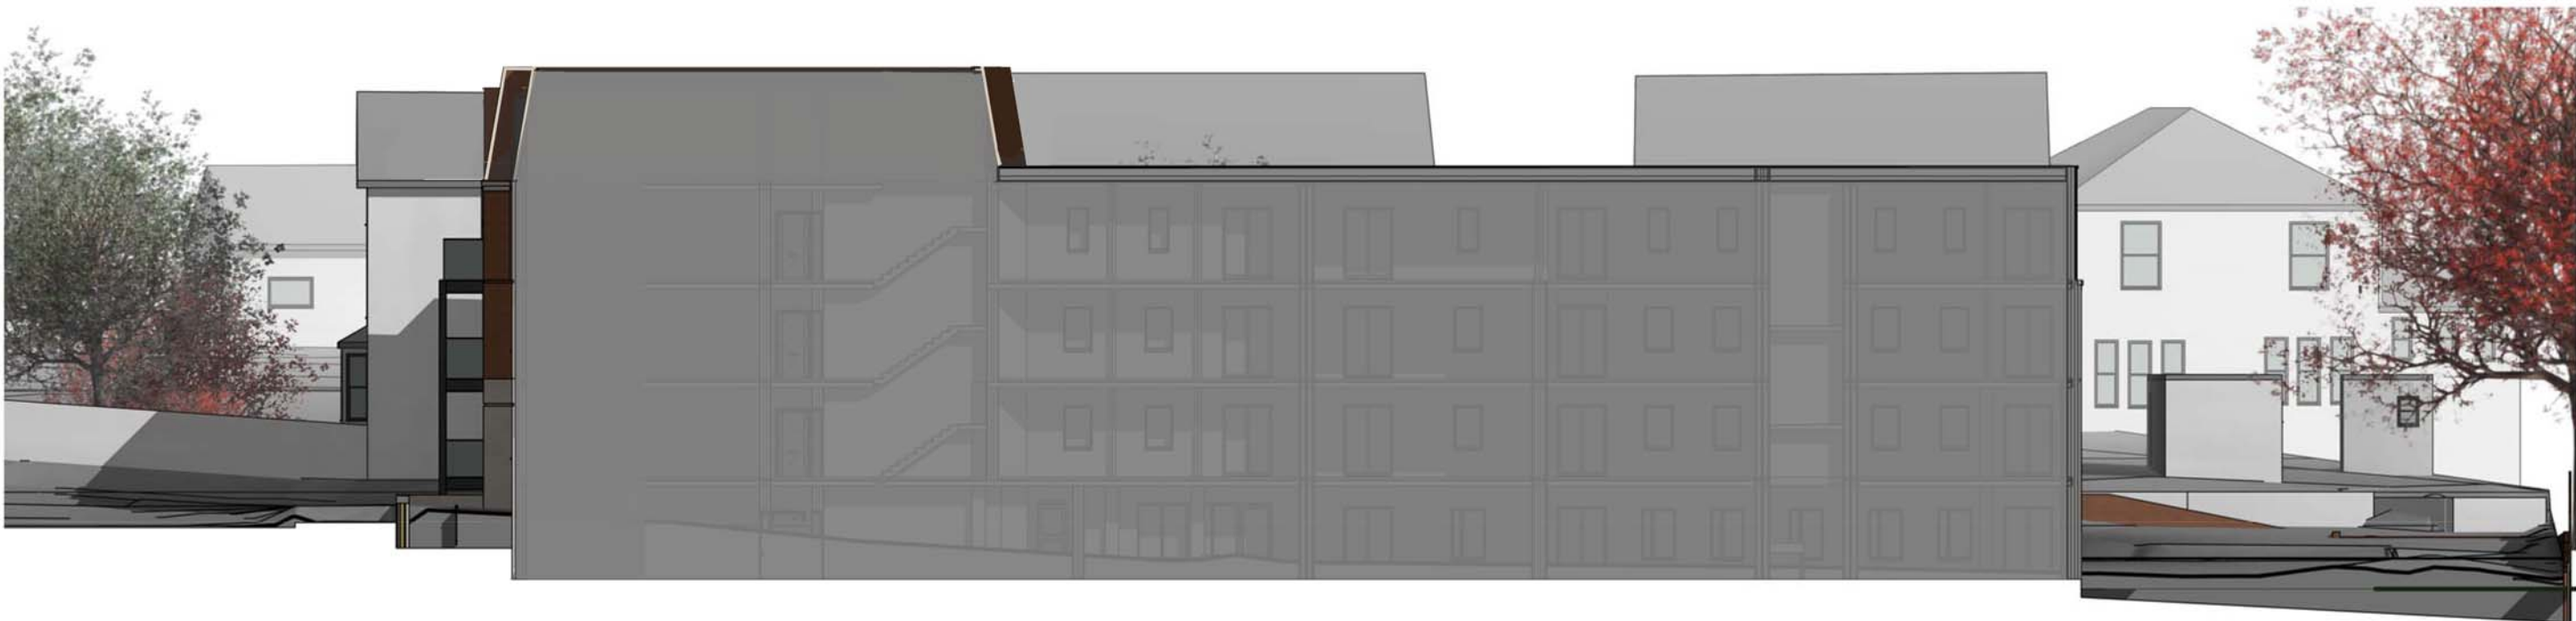

Section A-A1

- notes
1. DO NOT SCALE FROM THIS DRAWING - USE FIGURED DIMENSIONS ONLY.
 2. TO BE READ IN CONJUNCTION WITH ALL OTHER CONSULTANTS / SPECIALISTS DRAWINGS. REPORT ANY DISCREPANCIES BEFORE AFFECTED WORK COMMENCES.
 3. ALL SETTING OUT DIMENSIONS TO BE CHECKED ON SITE BY CONTRACTOR BEFORE WORK COMMENCES.



revisions			
A	ABu	Planning Application	15-11-17
B	ABu	Planning Application	27-11-17

0 5m 10m
1:200
M&S Berneslai Close, Barnsley
Site Sections

© McCarthy & Stone Retirement Lifestyles Limited
All rights reserved. The reproduction of all or any part of this drawing/document and/or construction of any building or part of a building or structure to which this drawing/document relates without the written permission of the copyright owner is prohibited.

	
McCarthy & Stone	
Later Life. Greater Life	
client	M&S Berneslai Close, Barnsley
project	
drawing title	Site Sections
job number	017146
drawing number	NE-2473-03-01-AC-008
revision	B
drawing status	Planning
scale	As indicated @ A1
date	10/18/17
drawn by	ABu
checked by	ADC
	
seven architecture offices at: 61 Oxford Street, MANCHESTER, M1 6EQ t: 0161 236 5655 Clarendon House, Victoria Avenue, HARROGATE, North Yorks, HG1 1DY t: 01423 709 807 24 Greville Street, LONDON, EC1N 8SS t: 0203 036 0691 Galeri 6, Doo Victoria, CAERNARFON, Gwynedd, LL55 1SQ t: 01286 685 253 www.sevenarchitecture.co.uk	