


70 Kingwell Road

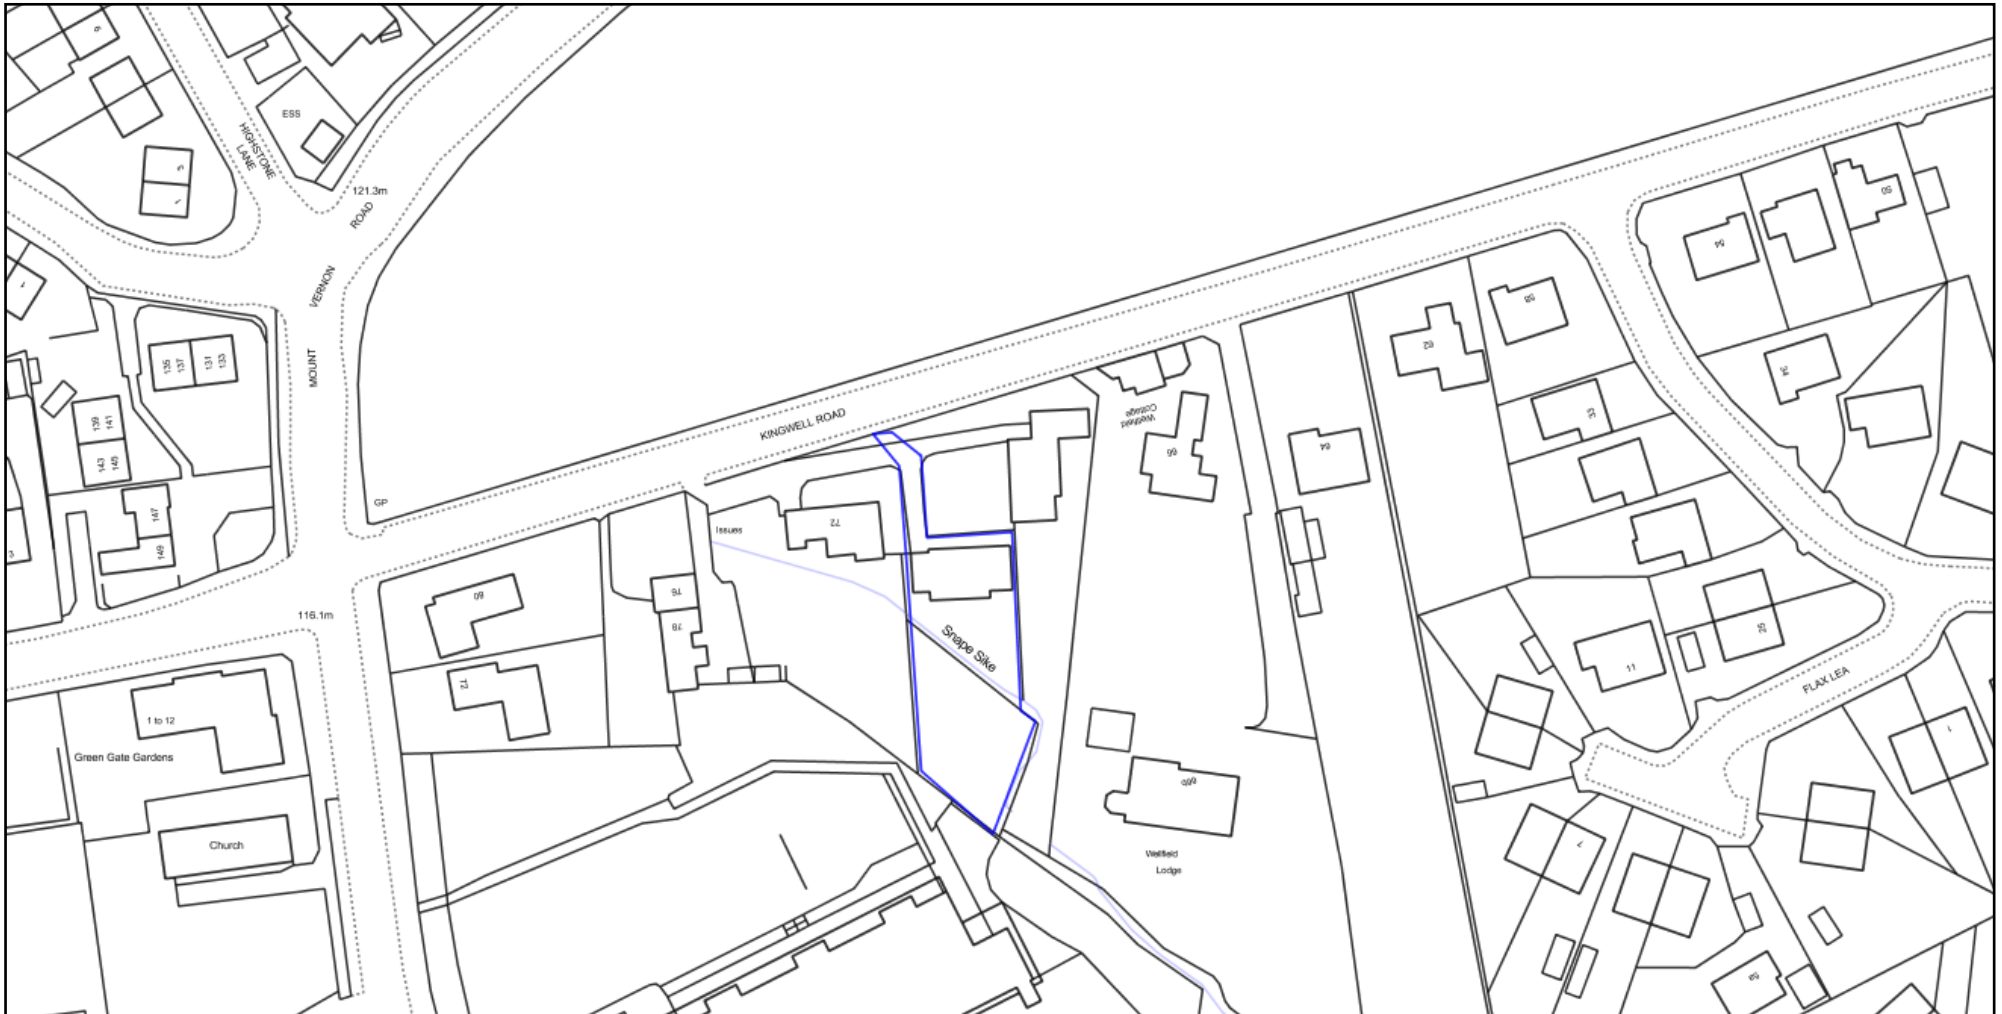

0 50
Metres



Plan Produced for: T Slater
Date Produced: 10 Oct 2017
Plan Reference Number: TQRQM17283161710651
Scale: 1:1250 @ A4

