




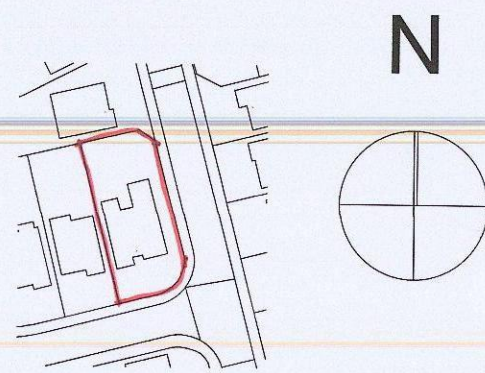



0 Ground Floor 1:50

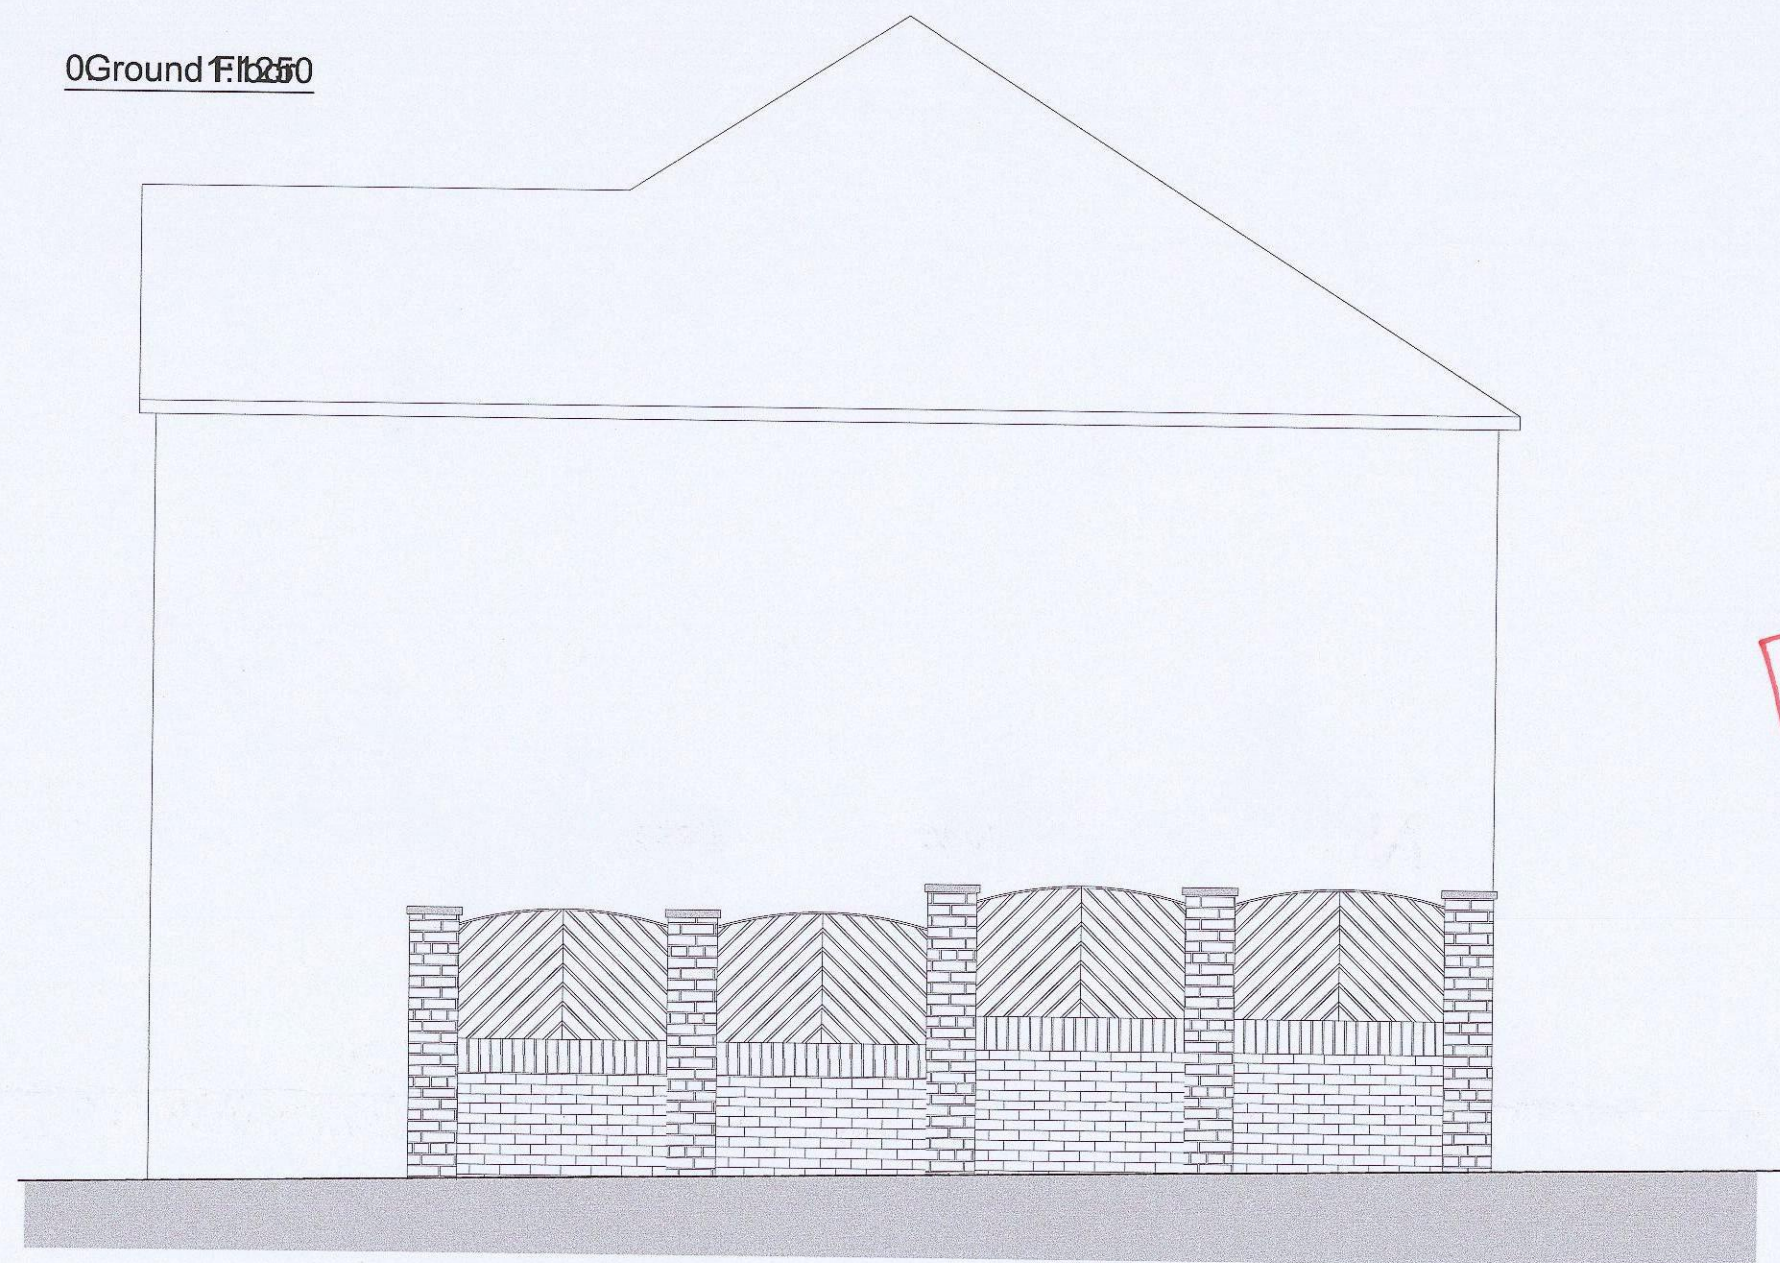

E-18 Elevation 1:50

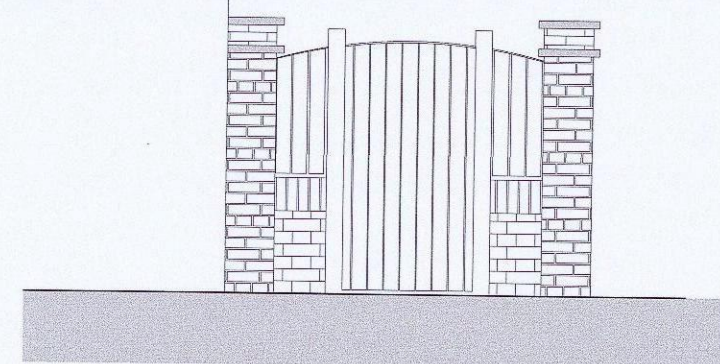

E-19 Elevation 1:50

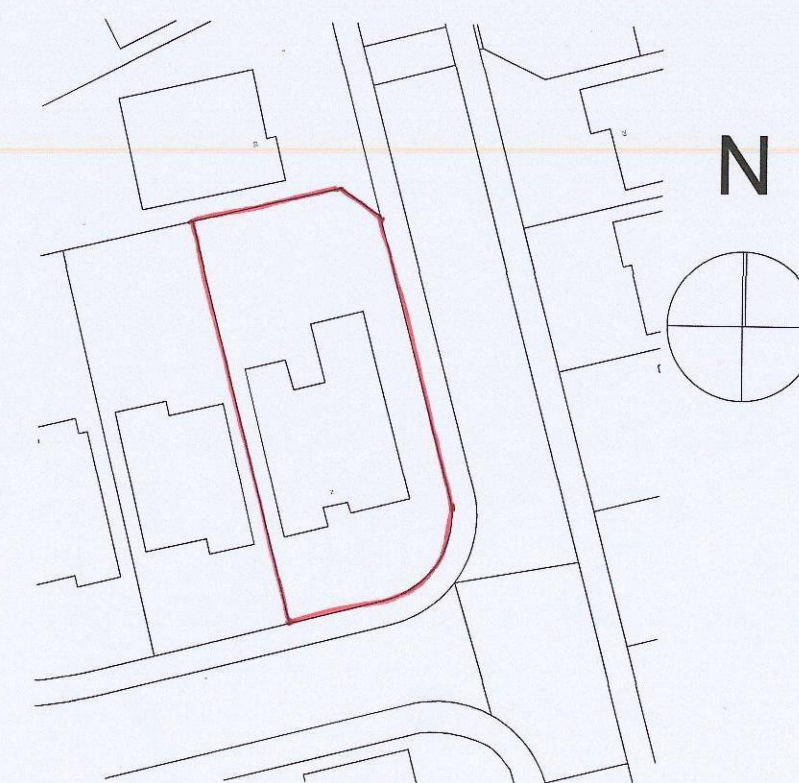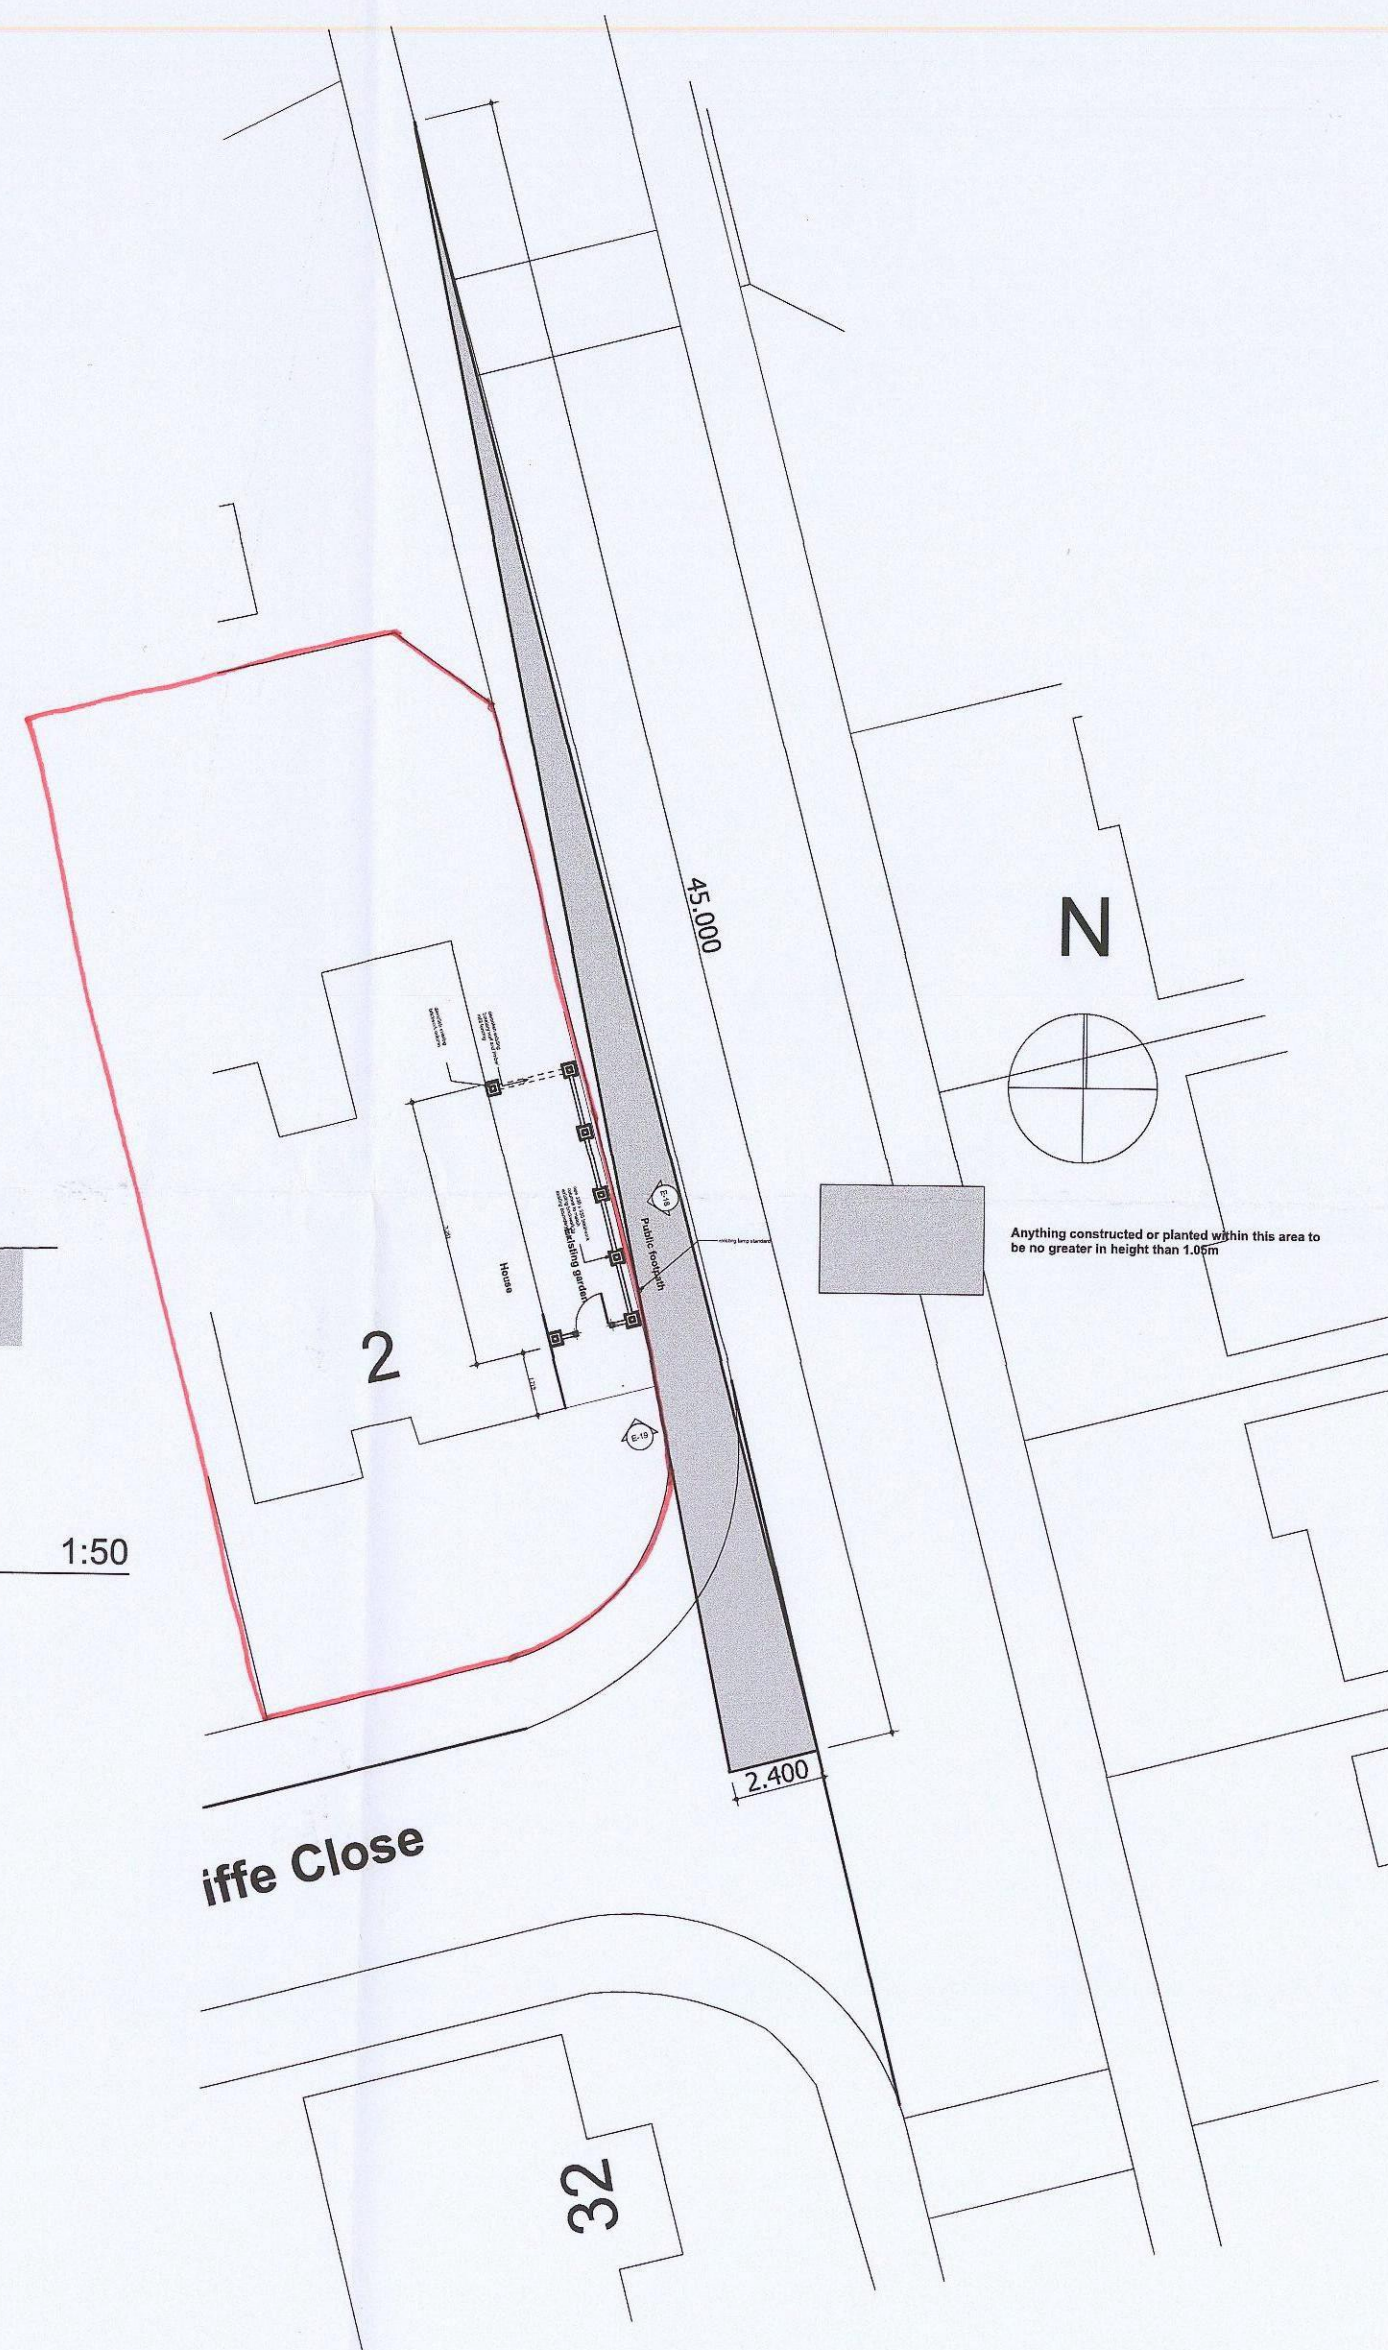

0. Ground Floor 1:500

Rev: Date Revision Notes

Client: Mr & Mrs H Yassin


Project: Proposed new boundary wall to 2 Long Cliffe Close, Shafon, Barnsley

Drawing Title: Elevation, Ground Floor (18), Ground Floor as Proposed

Scale: 1:50, 1:200, 1:500, 1:1250
Date: 04/07/2018

Drawn By: AR Rev:

Drwg Nr: 1

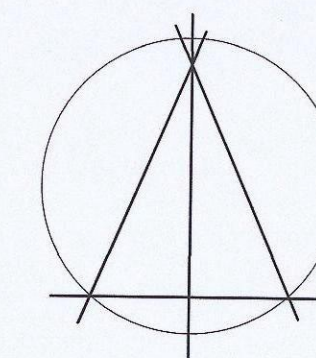

Alan Robinson
Chartered Architect BA Dip Arch RIBA BSc (Hons)
2 Gawber Road, Barnsley S75 2AF
Tel/Fax 01226 286066
Mob: 07947808933