


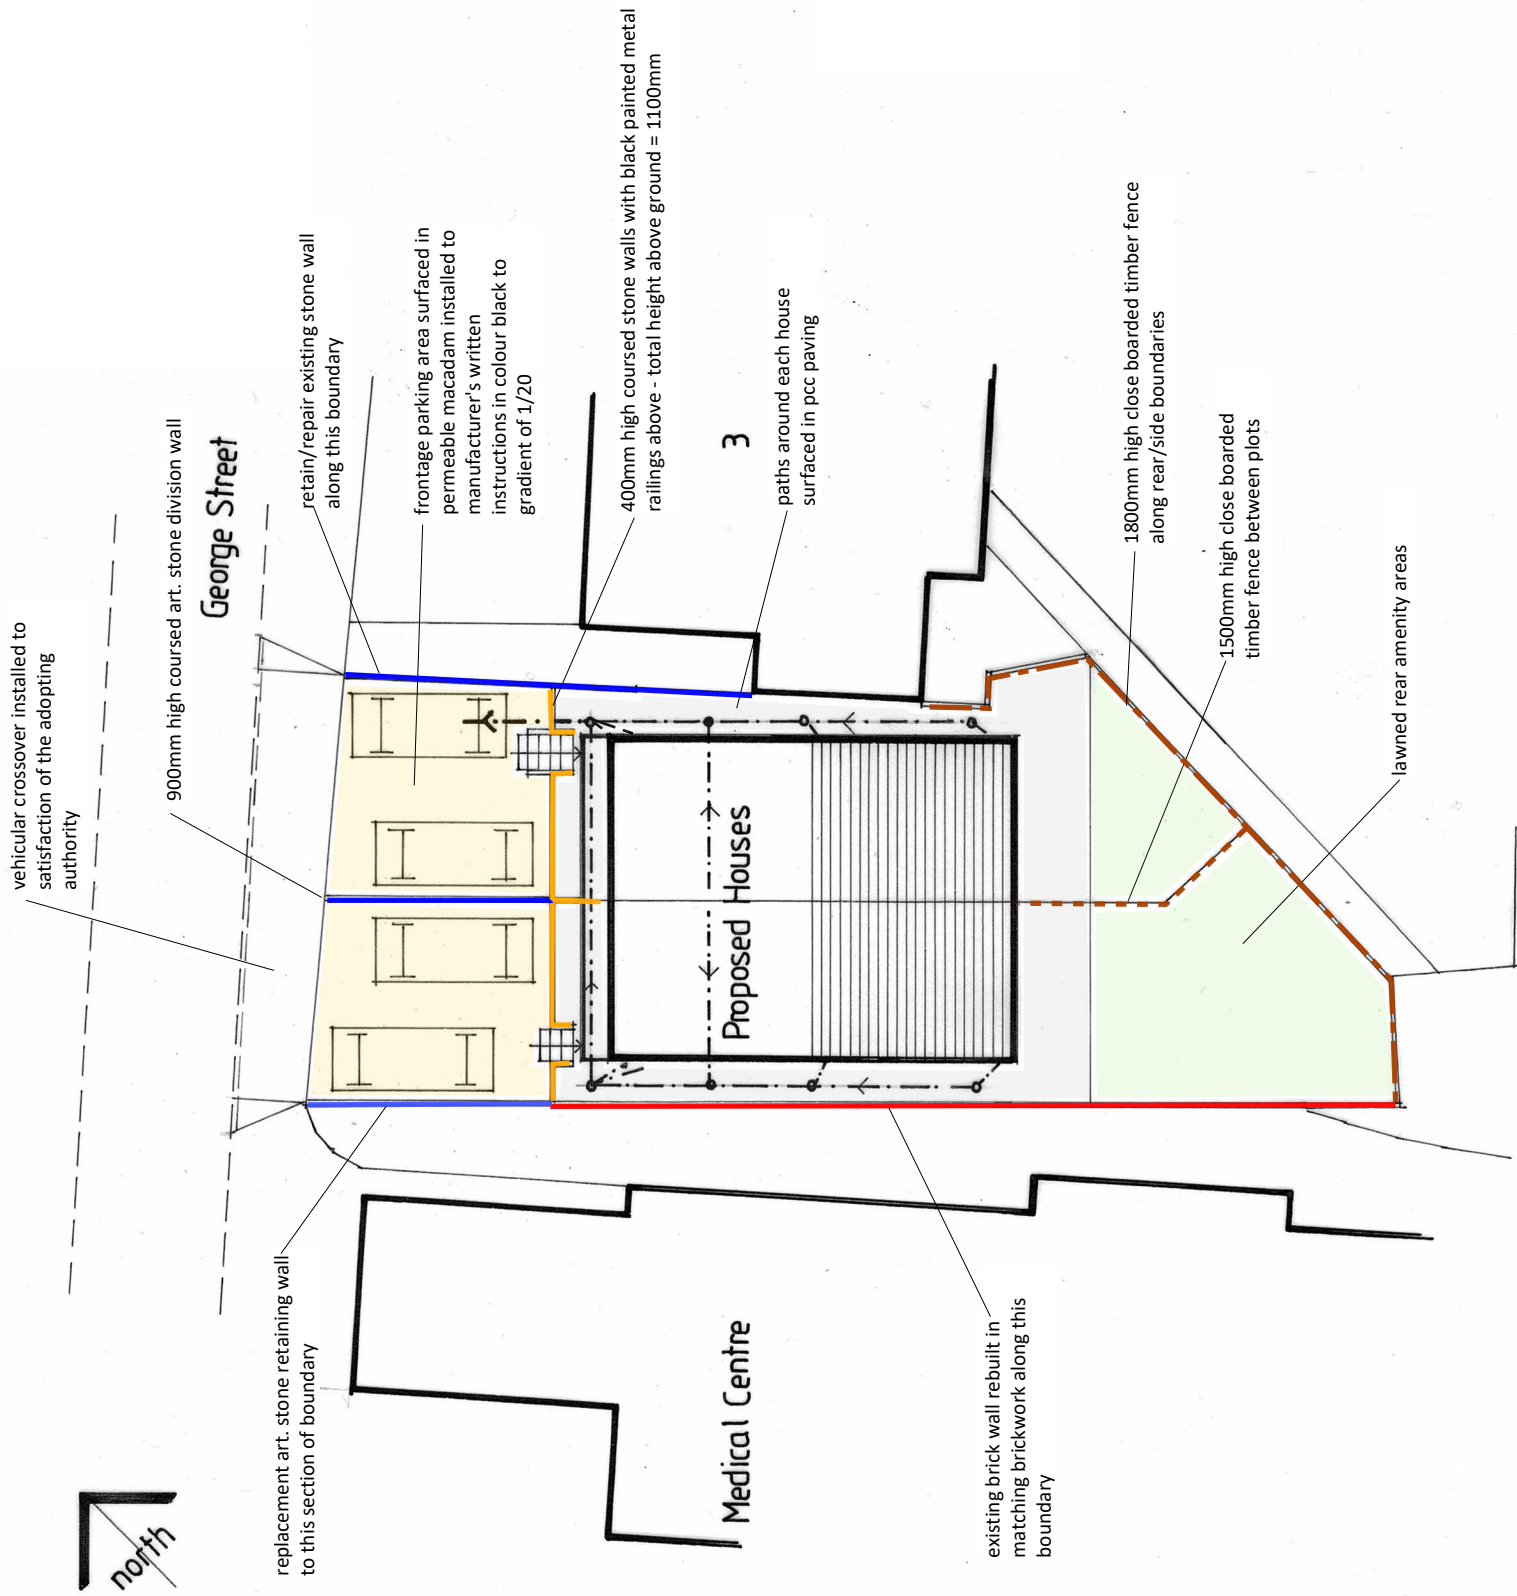

A	revision	boundary treatment amended	description	The contractor shall check all dimensions on site and report discrepancies. No dimension shall be scaled off this drawing. © Copyright of this drawing is retained by A.L. Turner.				09.2020	date
	client	R. Logan	project	Proposed Erection of a Pair of Semi-Detached Houses at George Street, Wombwell, Barnsley, S73 0DD	Date 07.20	Scale 1:200	drawn ALT		
	title	External Works				issue planning			
A L Turner + Associates				drawing no.		rev.			
1 LORING ROAD, RAVENSCAR, SCARBOROUGH, YO13 0LY				07976 397307		2445 : 5 A			
tonyturner829@btinternet.com				www.yorkshirearchitectural.co.uk					