



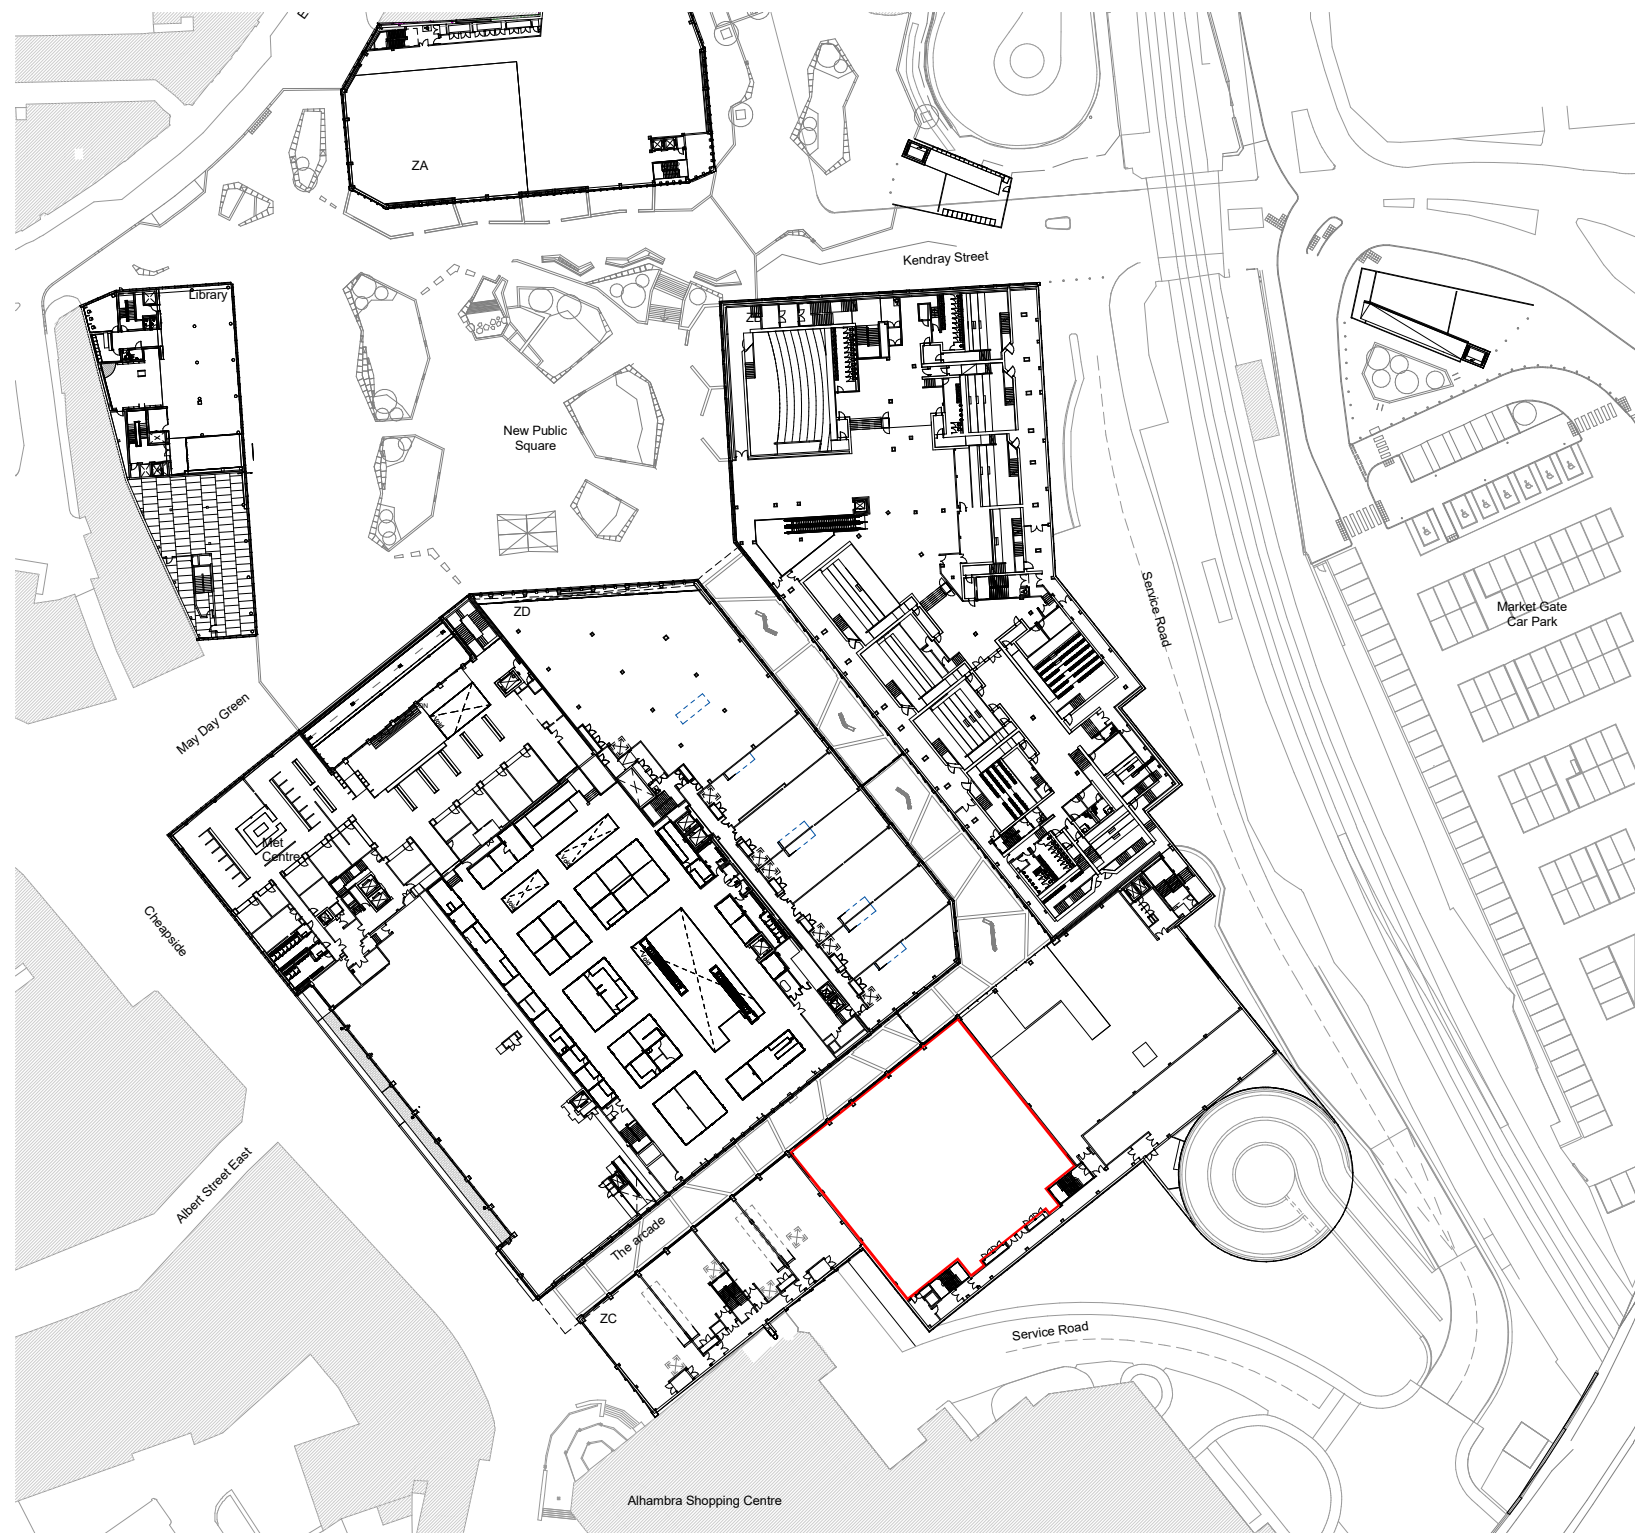

PROPOSED SITE LOCATION PLAN

Scale: 1 : 1250 @A3

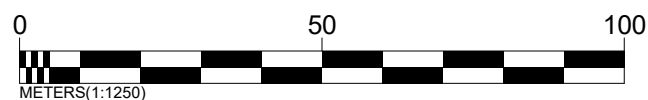

IMPORTANT NOTE:

ALL DIMENSIONS AND LEVELS SHOWN ON THIS DRAWING ARE
TO BE CHECKED BY THE CONTRACTOR/MANUFACTURER
PRIOR TO THE COMMENCEMENT OF ANY WORKS ON SITE OR
THE MANUFACTURE OF ANY SITE COMPONENT.
THIS DRAWING IS NOT TO BE SCALED.

DIMENSIONS ARE INDICATED IN MILLIMETRES UNLESS CLEARLY STATED OTHERWISE.

COPYRIGHT OF THIS DRAWING BELONGS SOLELY TO CUBE
PSL.

LIMITATIONS & THIRD PARTY CLAUSE:

WHERE PARTS OF THE PROPERTY WERE COVERED OR INACCESSIBLE AT TIME OF SURVER POSITIONS OF ELEMENTS ARE MARKED "ASSUMED" ACCORDINGLY.

DEMISE BOUNDARY

A	GENERAL UPDATES	24.05.21	II
REV	DETAILS	DATE	BY
REVISIONS			

CLIENT

SPORTSDIRECT.com Retail LTD

PROJECT

UNIT MSU2
THE GLASS WORKS , BARNSELEY

DRAWING TITLE

Proposed Site Location Plan

DRAWN BY II	CHECKED BY DR
DATE 21.05.21	SCALE 1 : 1250 @ A3

DRAWING NO
CPS 19-081 100 A

PLANNING

cube.

Project Management | Building Surveyors
Heritage Consultants | Design Services

502 Birchwood One | Dewhurst Road | Warrington | WA3 7GB

t: 01925 831 710

e: admin@cubepsl.co.uk | w: www.cubepsl.co.uk