PLOT 3,4

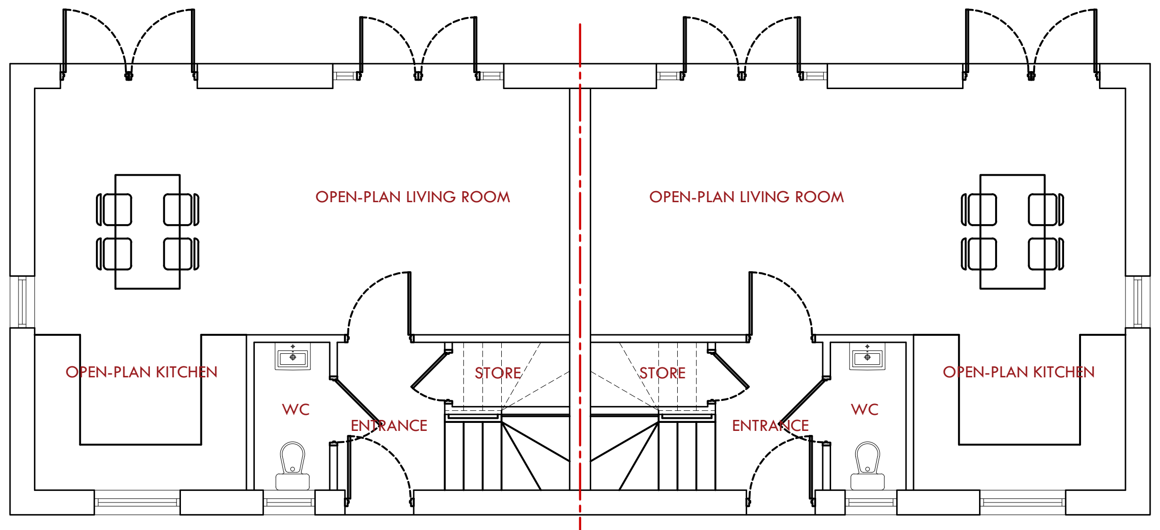

Proposed Ground Floor

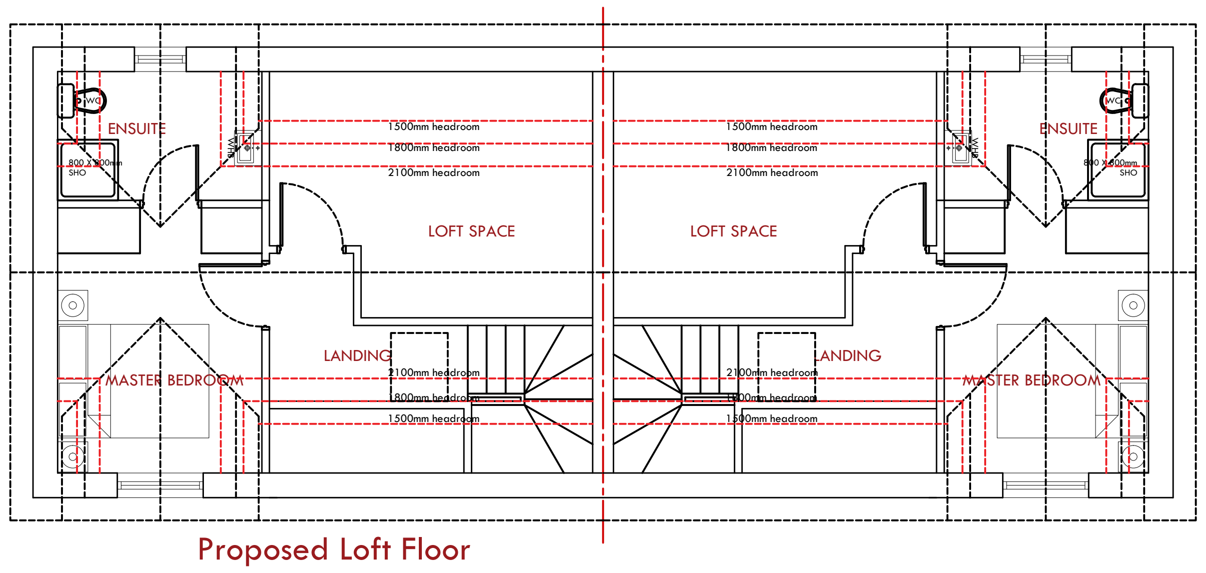

Proposed Loft Floor

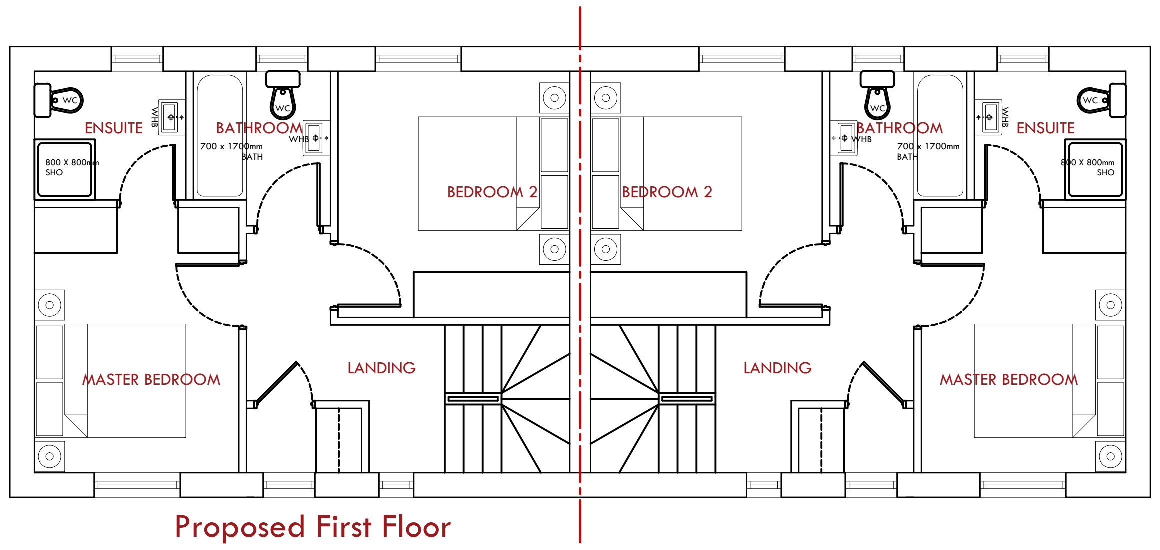

Proposed First Floor

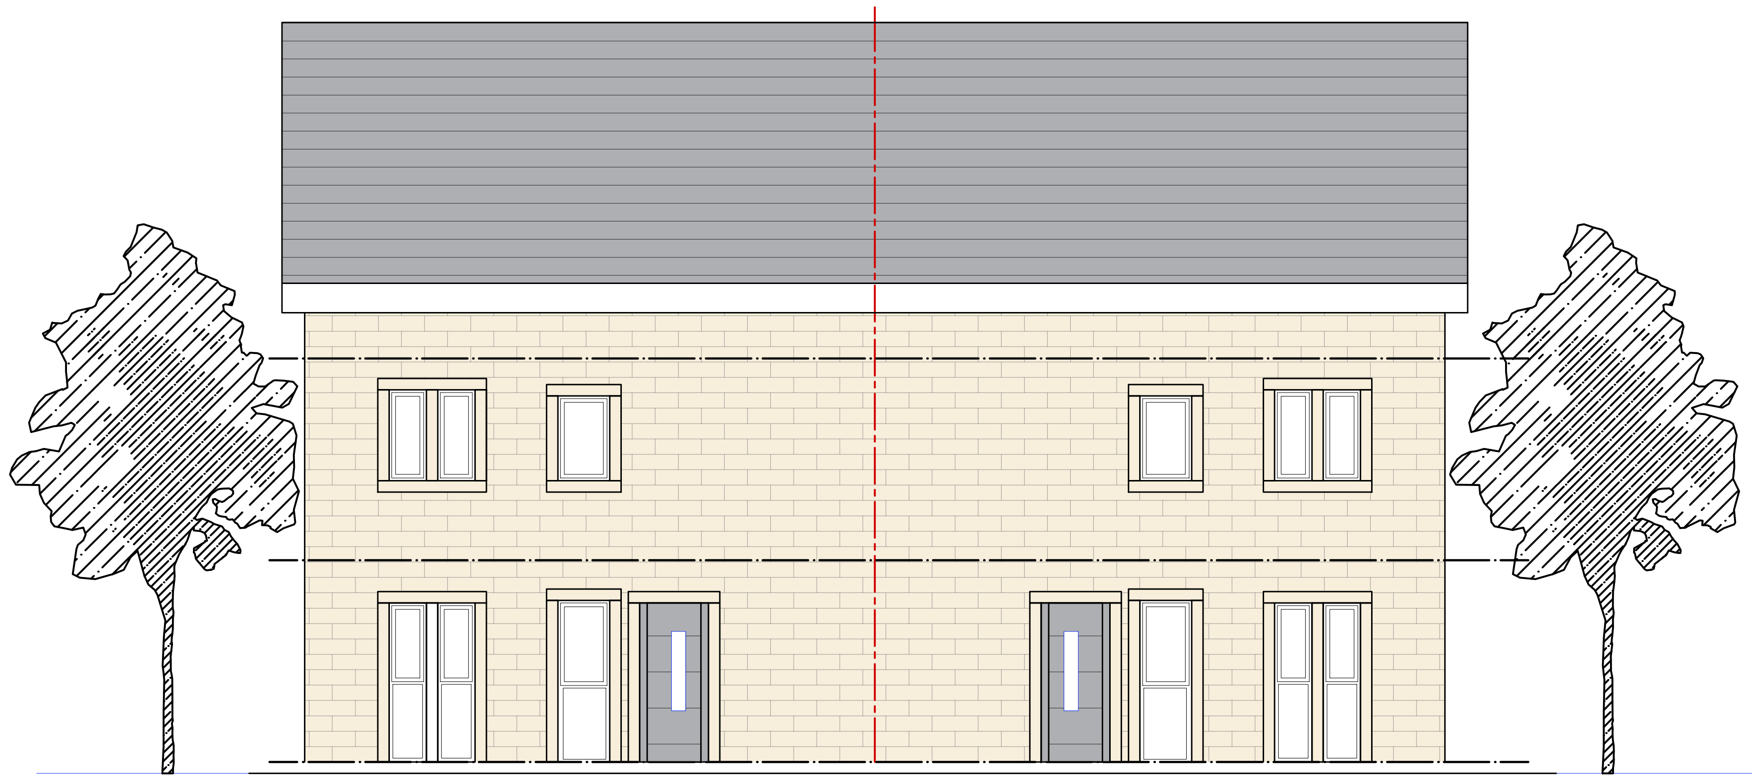

Proposed Front Elevation

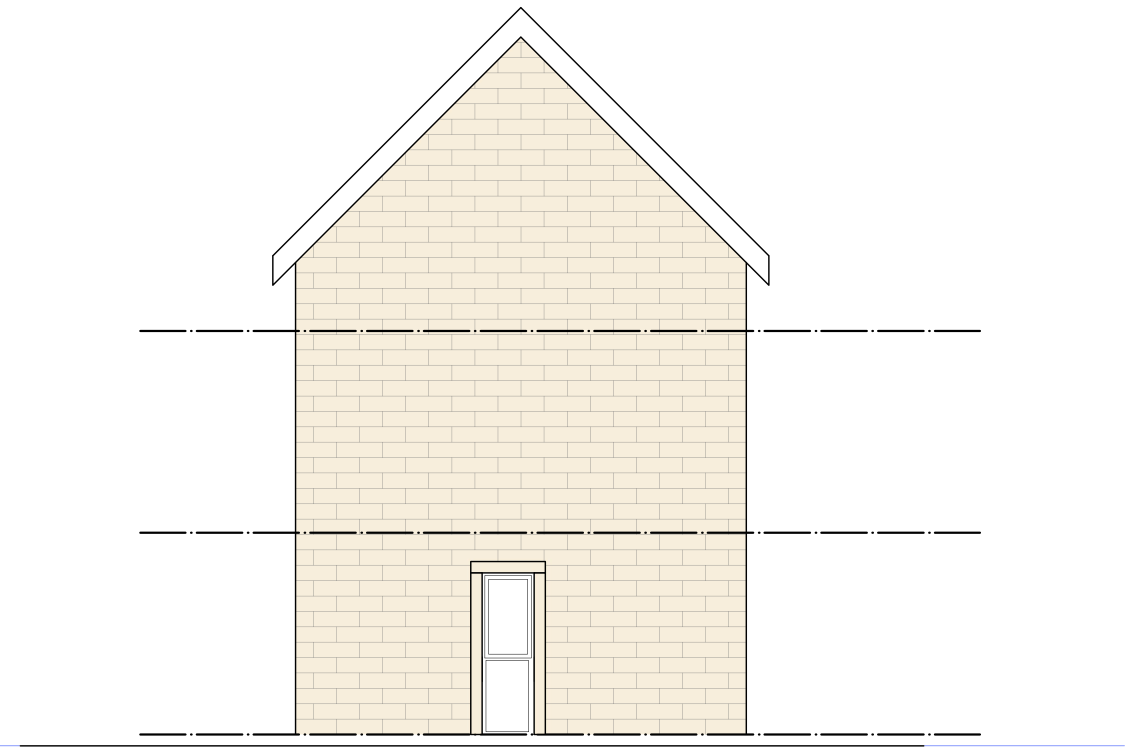

Proposed Side Elevation

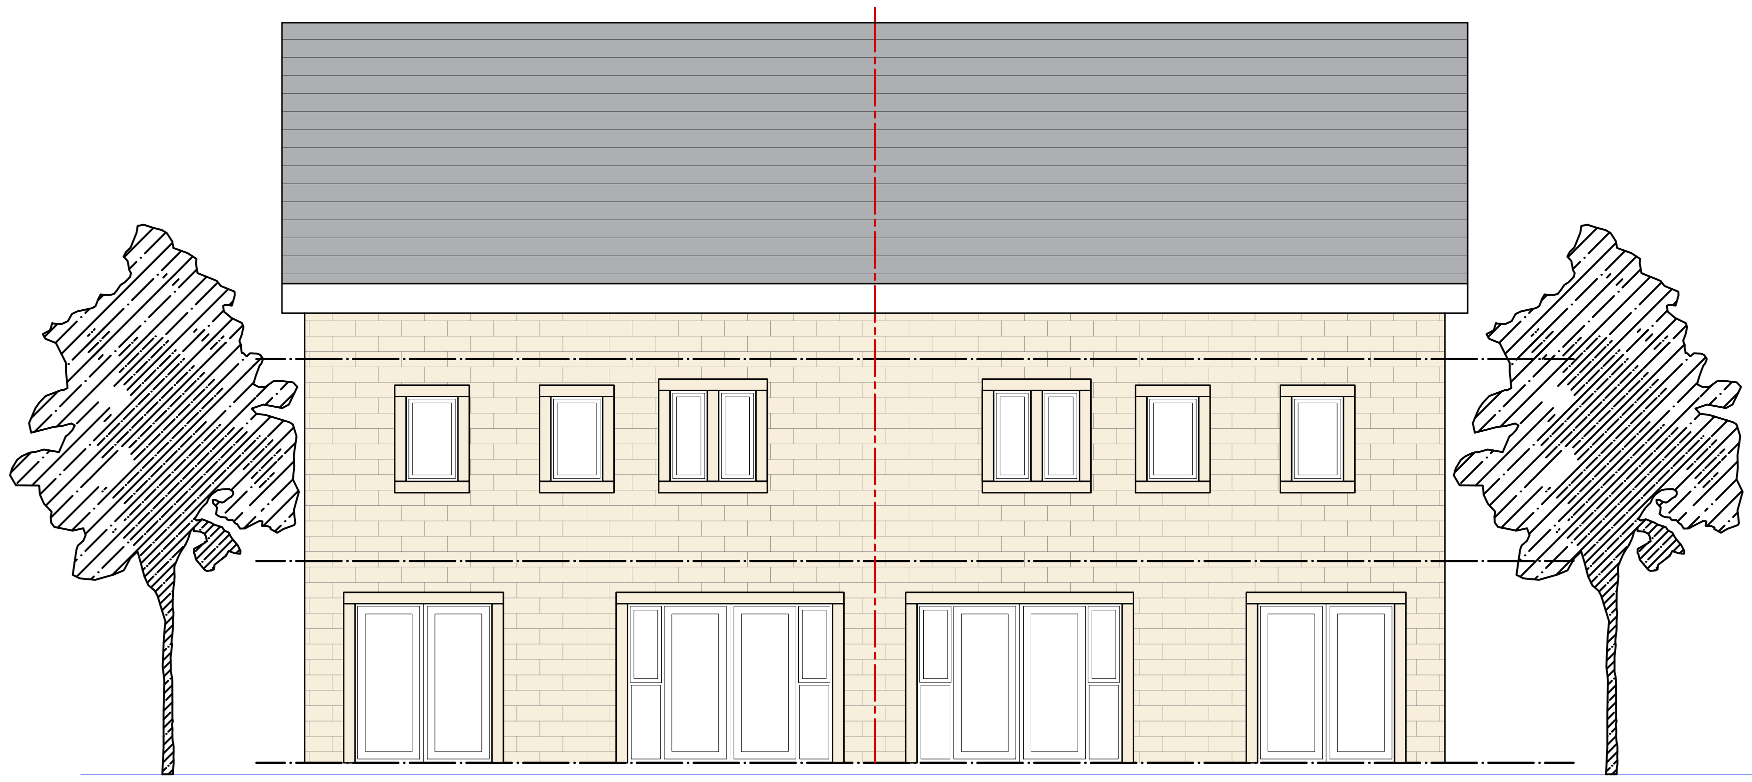

Proposed Back Elevation

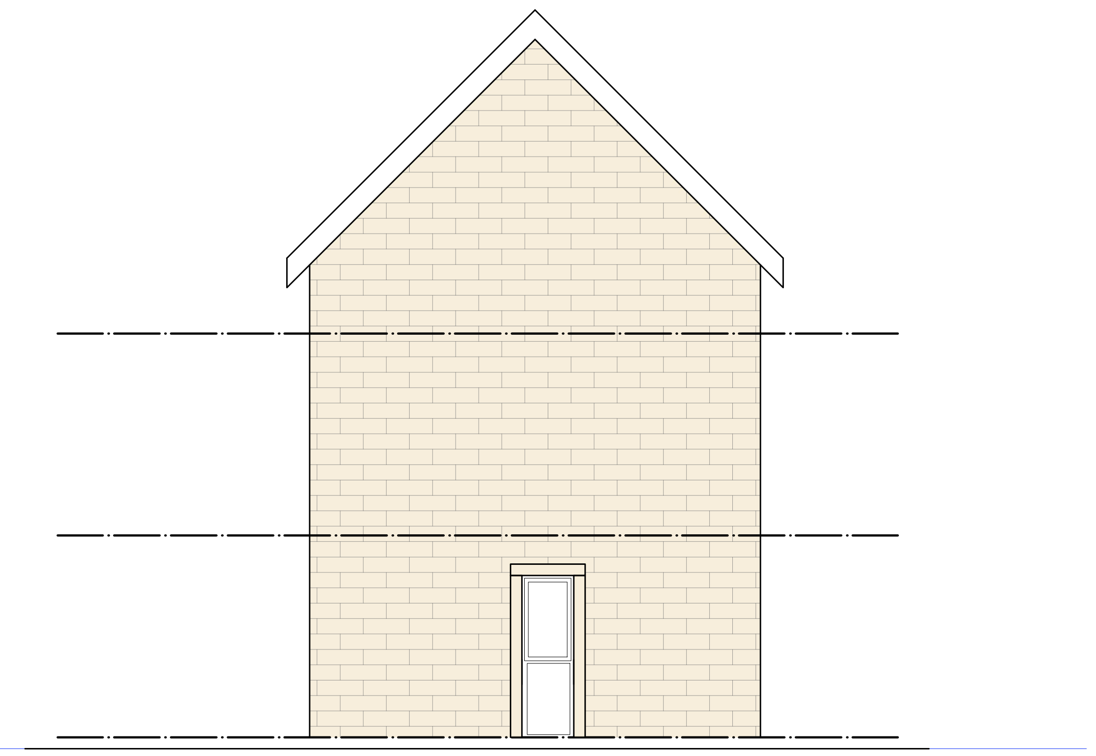

Proposed Side Elevation

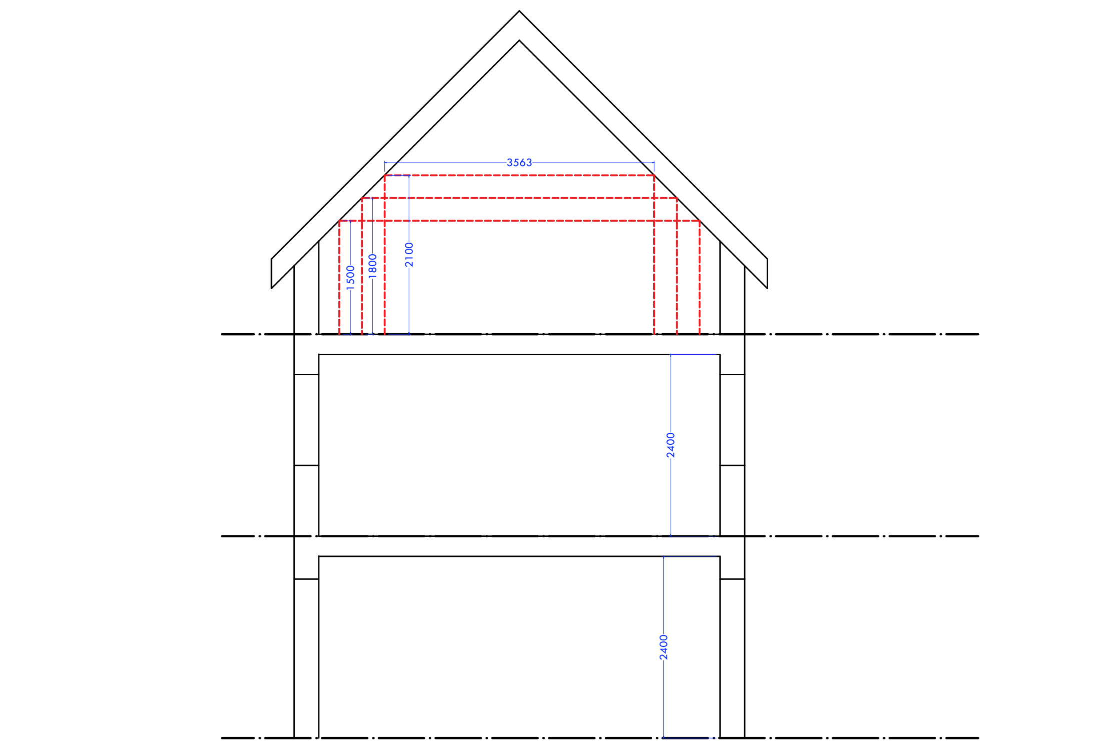

Draft Section

Rev:	Amendments:	Drawn by:	Date:
---	---	---	---

..\..\..\onedrive\documents\my companies\mkw architecture ltd\STATIONERY\New Design MKW Logo Letterhead 2020.jpg

MKW Architecture Ltd
Suite 4, Earl Business Centre, Dowry St, Oldham, OL8 2PF

T: 07932932599 E:tony@mkwarchitecture.com W: www.mkwarchitecture.com

Client: Sourced Capital

Project Name: Proposed Residential Development of 22no Dwellings

Site Address: Land off Roughbirchworth Lane, Oxspring, Barnsley, S36 8YZ

Drawing Sheet: Proposed House Plot 3,4: Plans and Elevations

Proj No:	Dwg No:	Scale:	Rev:	Drawing Purpose:
21-118	P-100	1:100 @ A3	00	Planning
Designed By:	**Drawn By:**	**Checked By:**		**Date of 1st Issue:**
TMK	GM	MKW		18.10.21

Note:
Only figured dimensions are to be used. All dimensions to be checked on site prior to construction, order or manufacturer of any element. In the event of any discrepancy, notify MKW Architecture Ltd immediately. This drawing remains the copyright of MKW Architecture Ltd and shall not be copied in whole or part without prior written consent of the Company Director.

..\..\..\OneDrive\Documents\MY COMPANIES\MKW ARCHITECTURE LTD\STATIONERY\New 2020 Award Combination - Website.png

1:100

0 5

Land off Roughbirchworth Lane: Proposed House Plot 3,4

NB: All boundary and party wall matters to be confirmed by client and subject to necessary boundary surveys