
Blue = outline of site
Red = out line of Existing factory
Green = approximate position of proposed Sub-Station

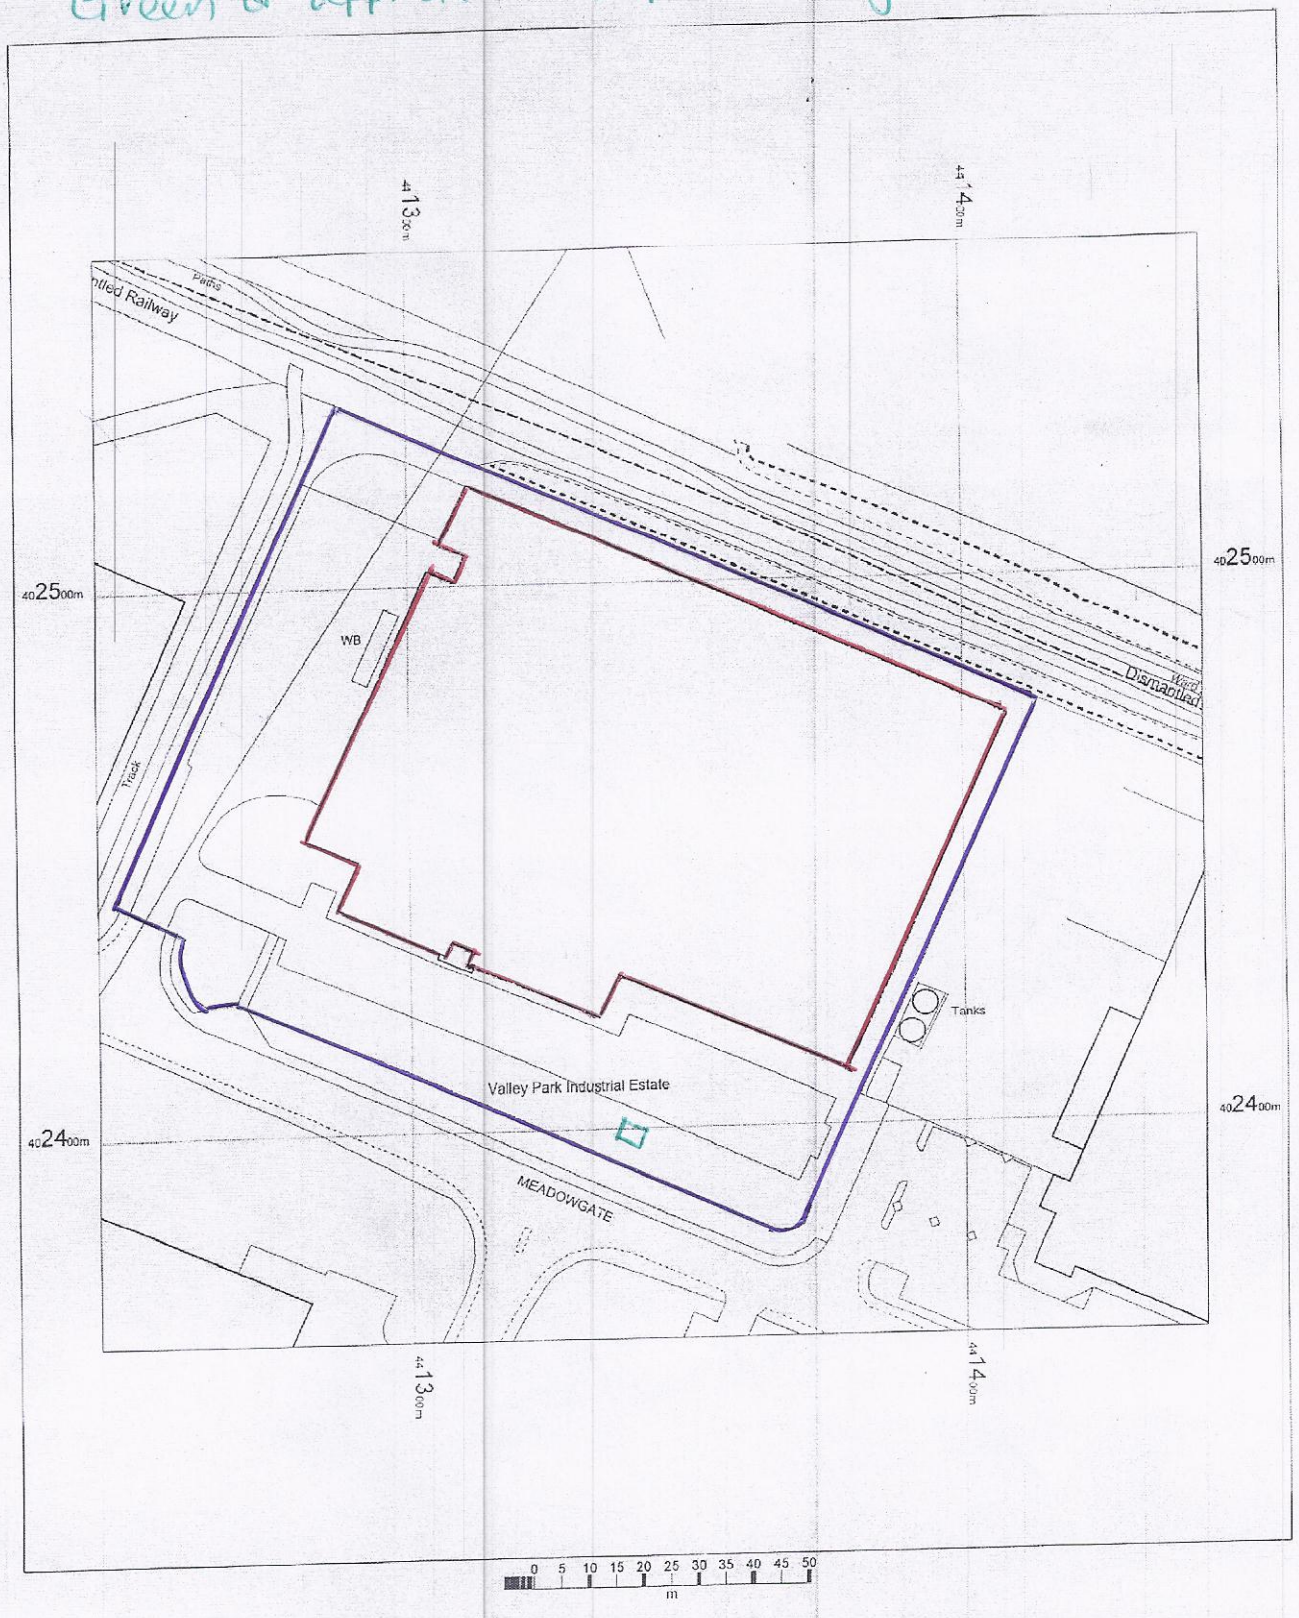

SEMATIC
MEADOW GATE
VALLEY PARK IND EST
WOMBWELL
BARNSLEY
S73 0UN


OS Mastermap
03 July 2012, ID: BW1-00161302
www.blackwellmapping.co.uk

1:1250 scale print at A4, Centre: 441344 E, 402461 N

©Crown Copyright. Licence no. 100041040

Mapping sourced from Ordnance Survey

BLACKWELL'S
www.blackwellmapping.co.uk
TEL: 0114 268 7658
maps.sheffield@blackwell.co.uk

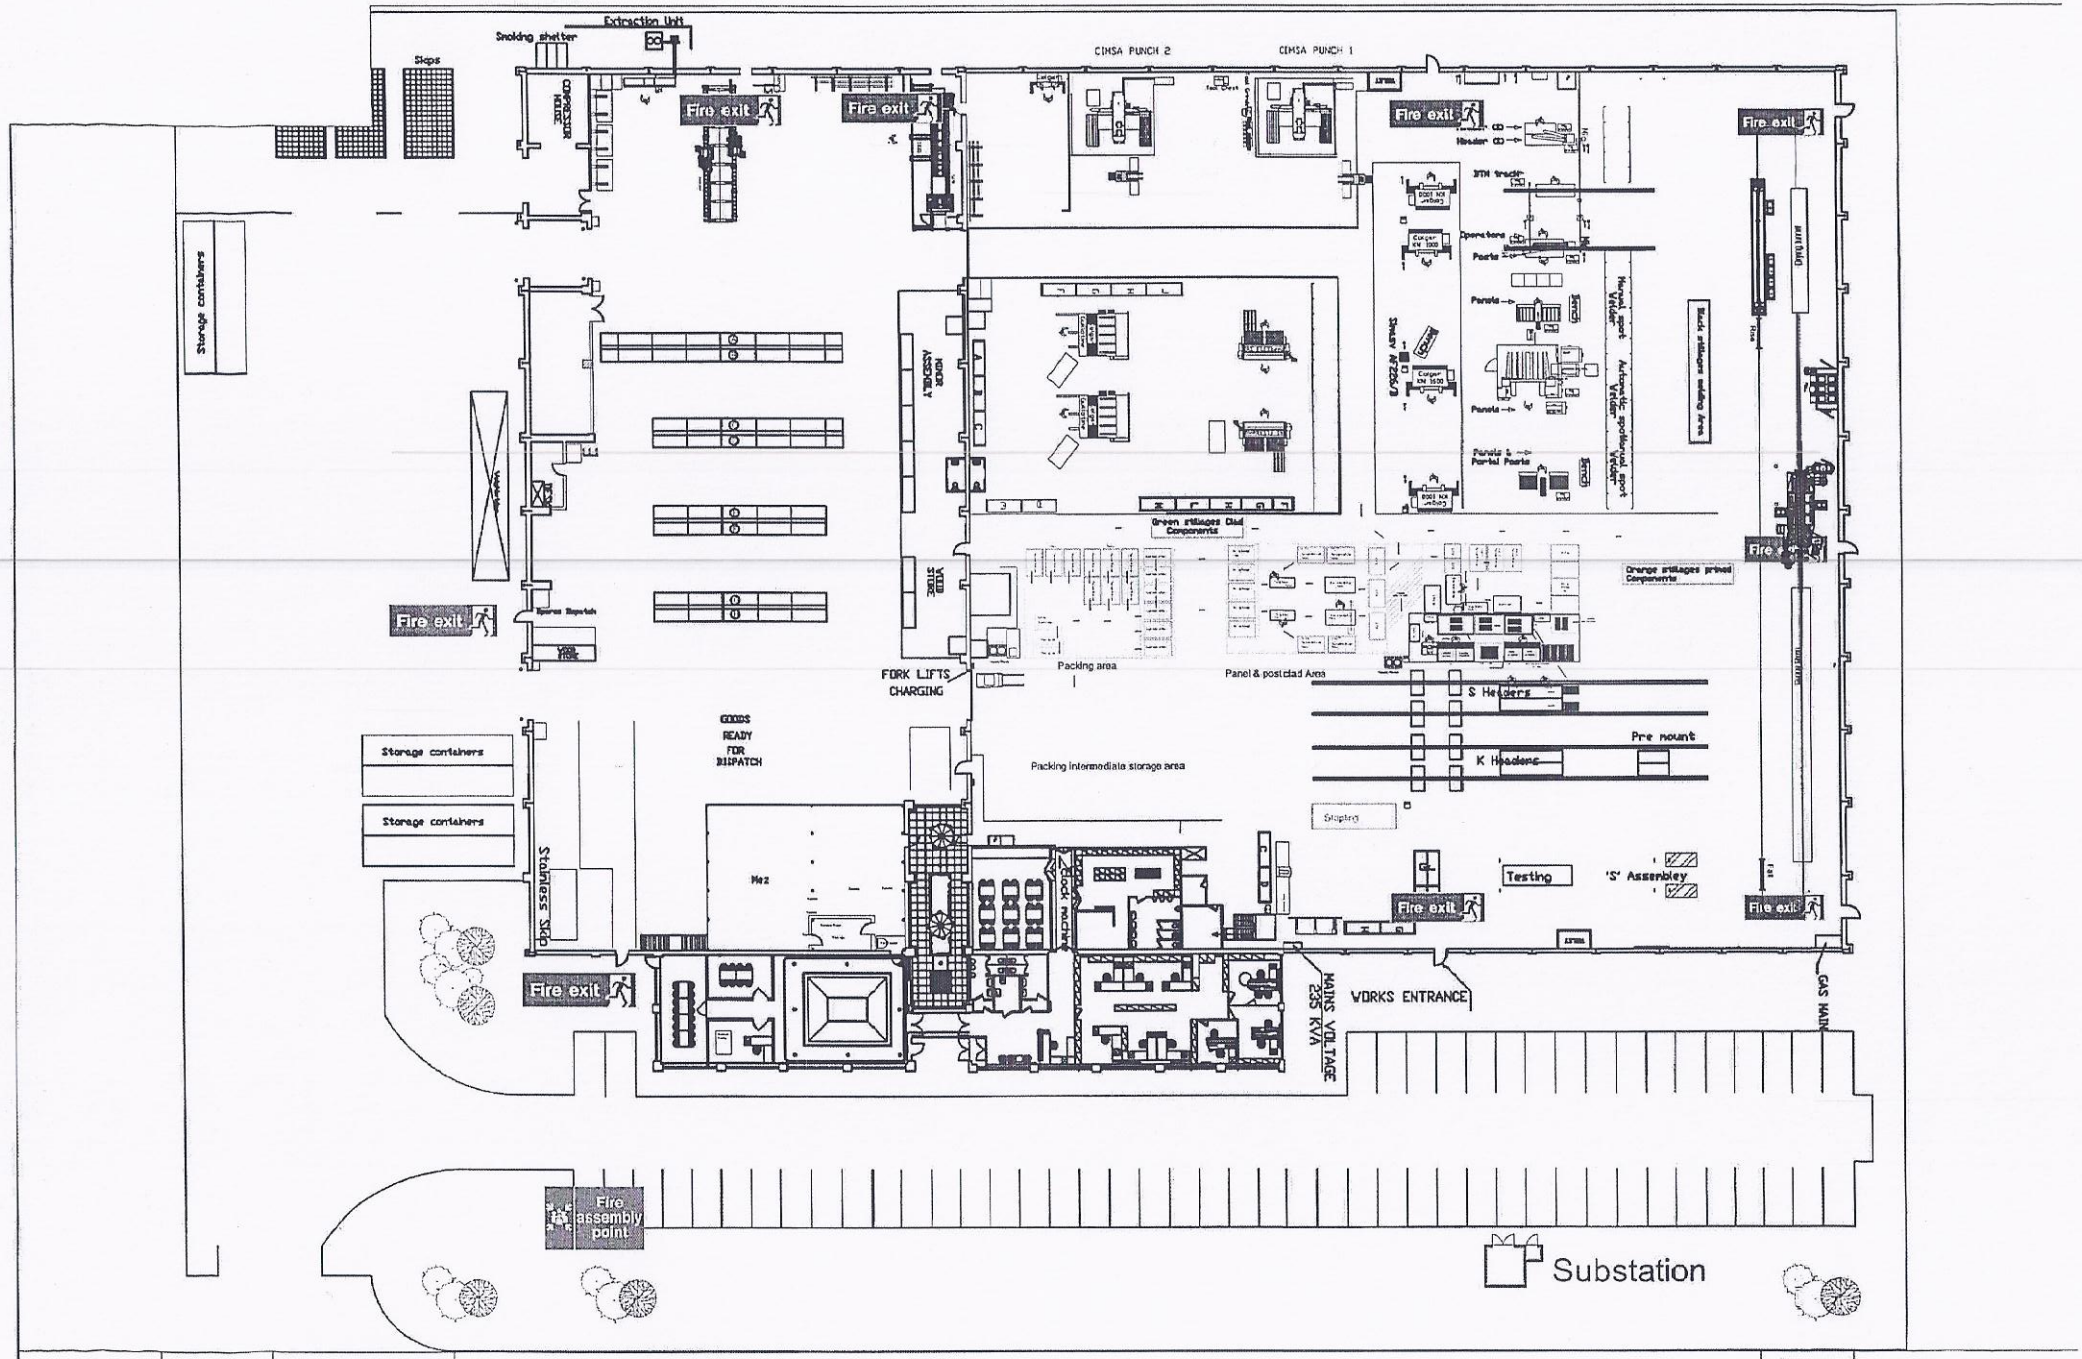

Revision	1	Description	Sematic UK Factory plan (Main A4) Substation			Scale	Not to Scale
Drawing Location	O:\Factory Layout\SEM-UK LAYOUT January 2012			Drawn by	P.Hullock	Date	11/12/12