


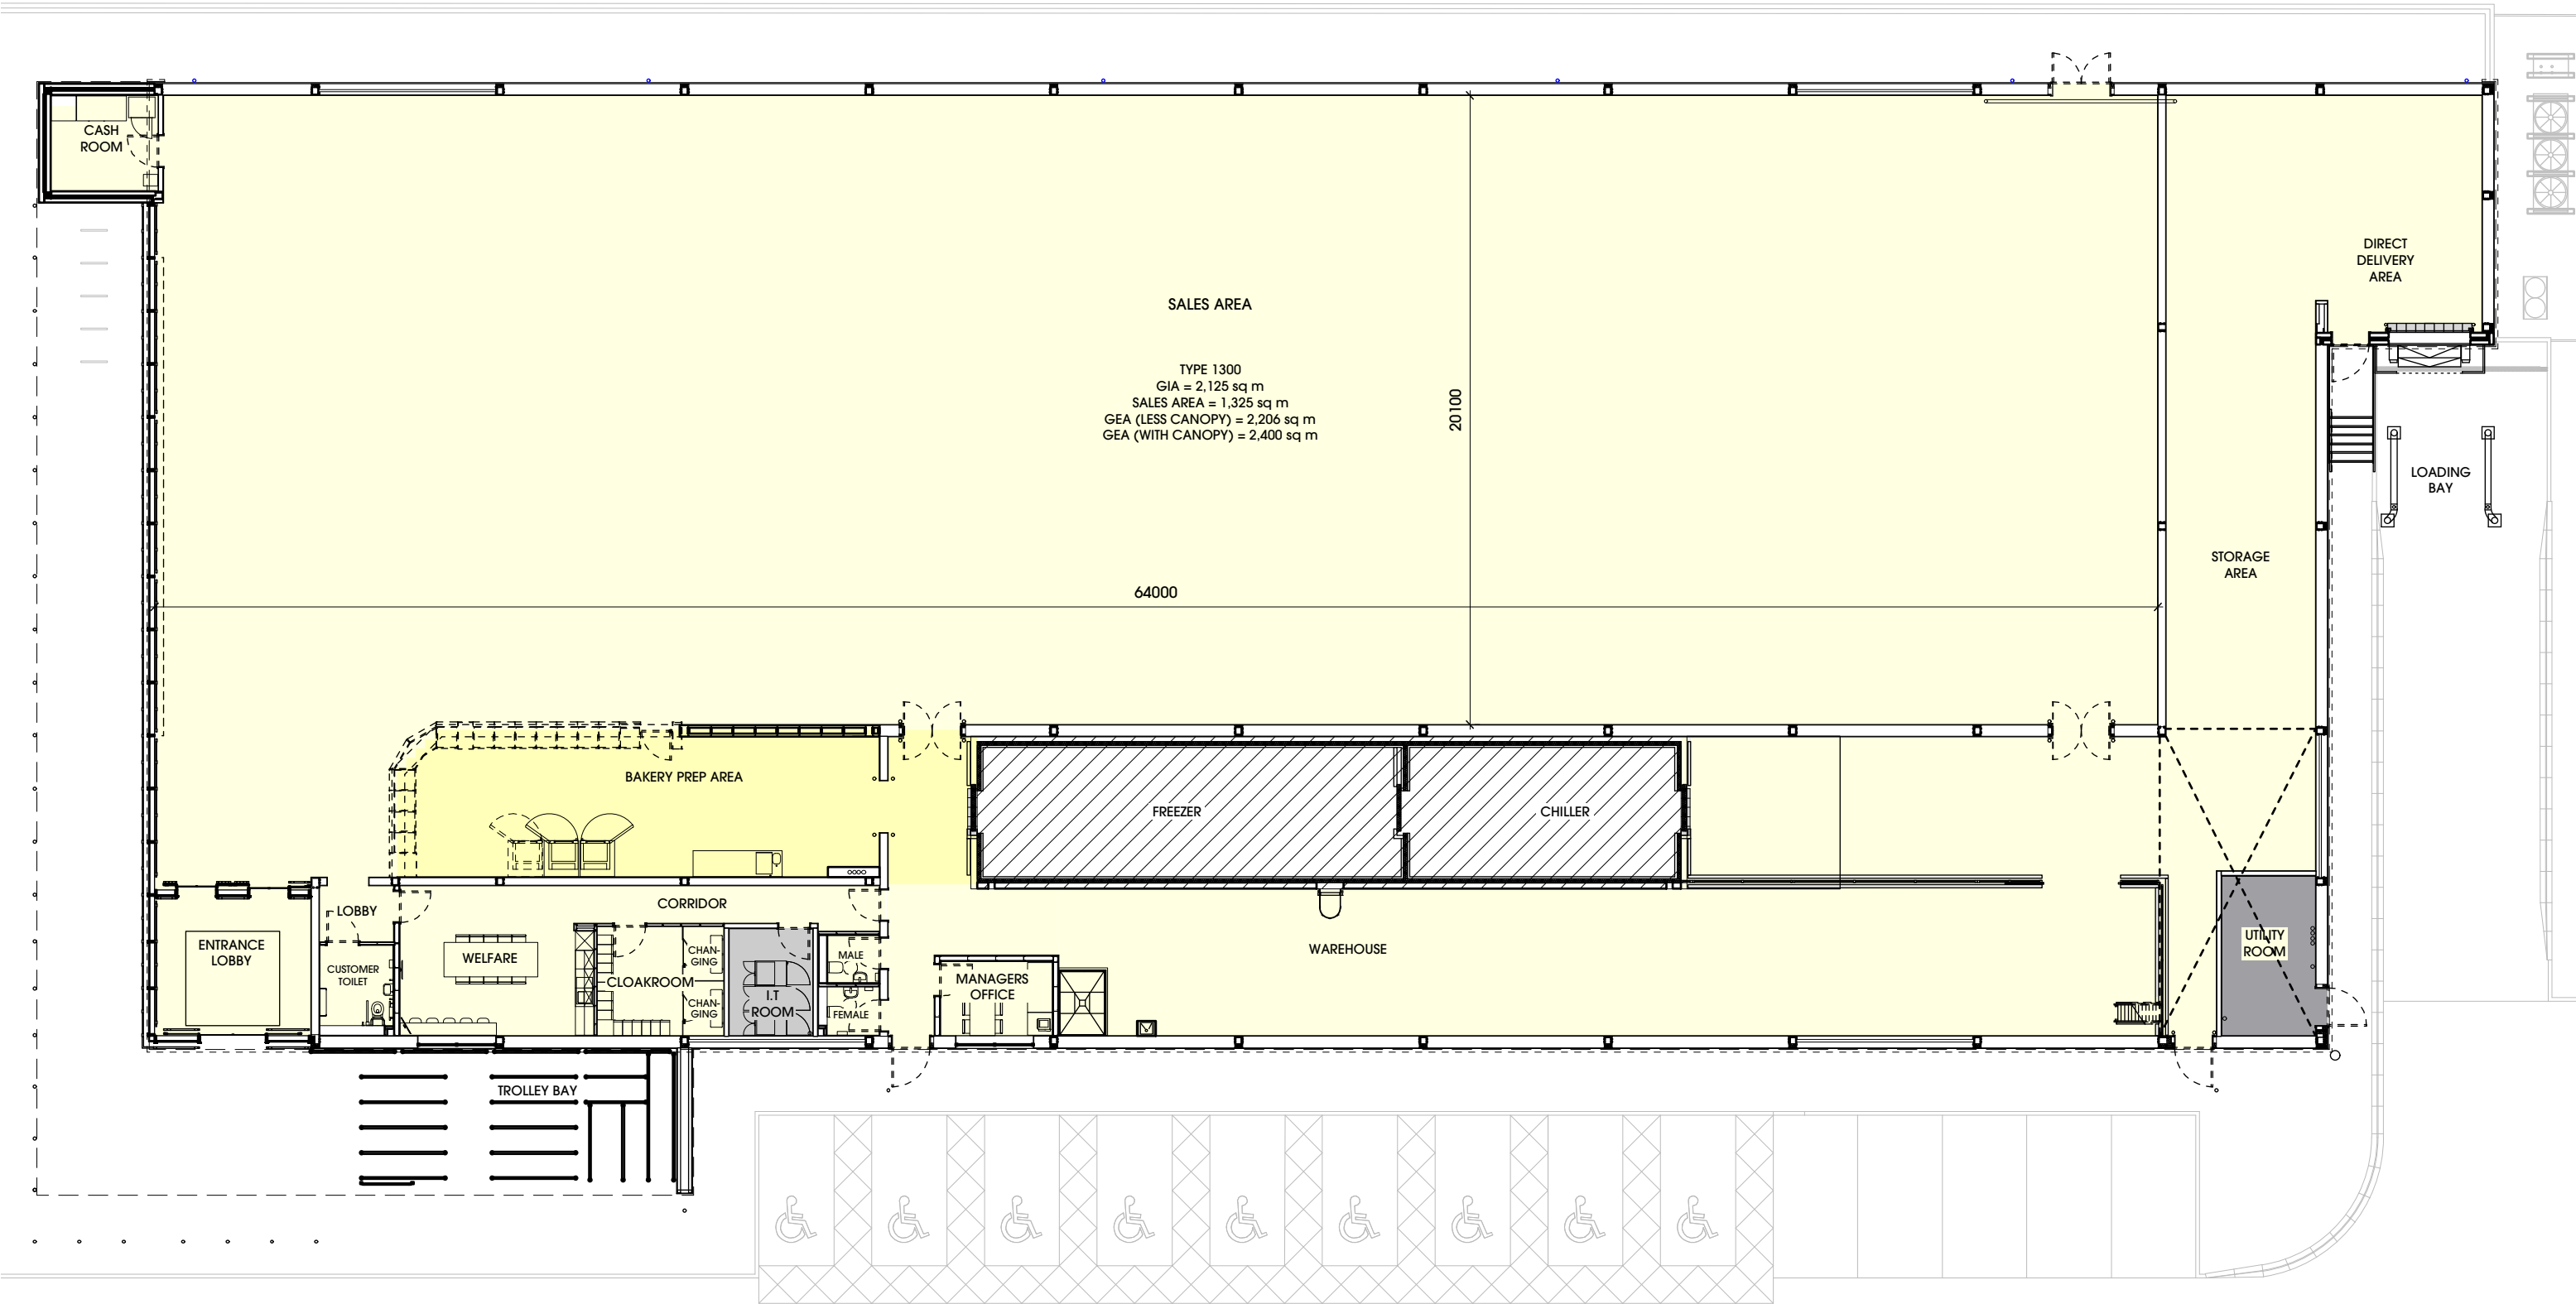

THIS DRAWING IS COPYRIGHT, AND REMAINS THE PROPERTY OF HTC ARCHITECTS. IT MUST NOT BE REPRODUCED, USED, DISCLOSED OR TRANSMITTED TO THIRD PARTIES IN ANY FORM, IN WHOLE OR IN PART, WITHOUT PRIOR WRITTEN PERMISSION.

DO NOT SCALE!
ALL DIMENSIONS SHOULD BE CHECKED ON SITE BEFORE WORK COMMENCES

IN ACCORDANCE WITH LIDL SPECIFICATION 2017.3,
RECEIVED 22.02.18

client
Lidl UK GmbH



B.	02.03.18	Updated to 2017.3 spec	RT
A.	13-11-17	Updated to latest spec	AB/LS
Rev.	Date	Description	Drawn

project
New Store,
Wakefield Road, Mapplewell

drawing title
Proposed Type 1300 Floor
Plan

date July 2017
status Planning
scale 1:200 @ A3
drawn AB checked LS
job no. 1744 dwg no. P100 rev. B

htcarchitects

York Place Studio
8 Britannia Street
Leeds
LS1 2DZ
T: (0113) 244 3457
W: www.htcarchitects.co.uk
E: info@htcarchitects.co.uk