

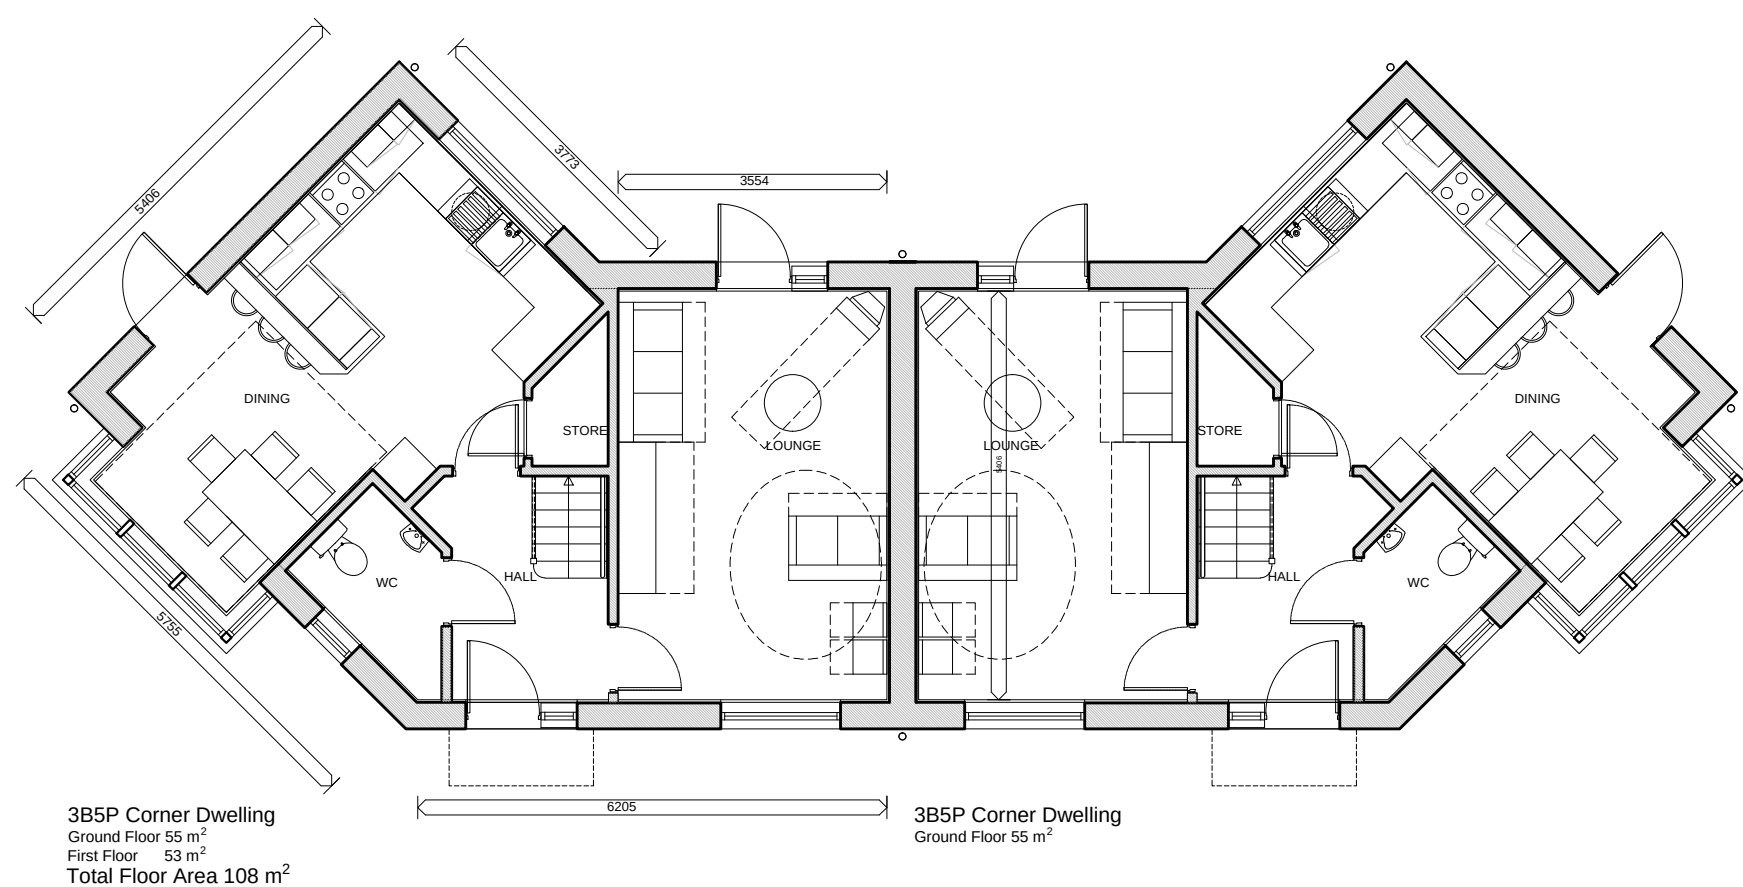
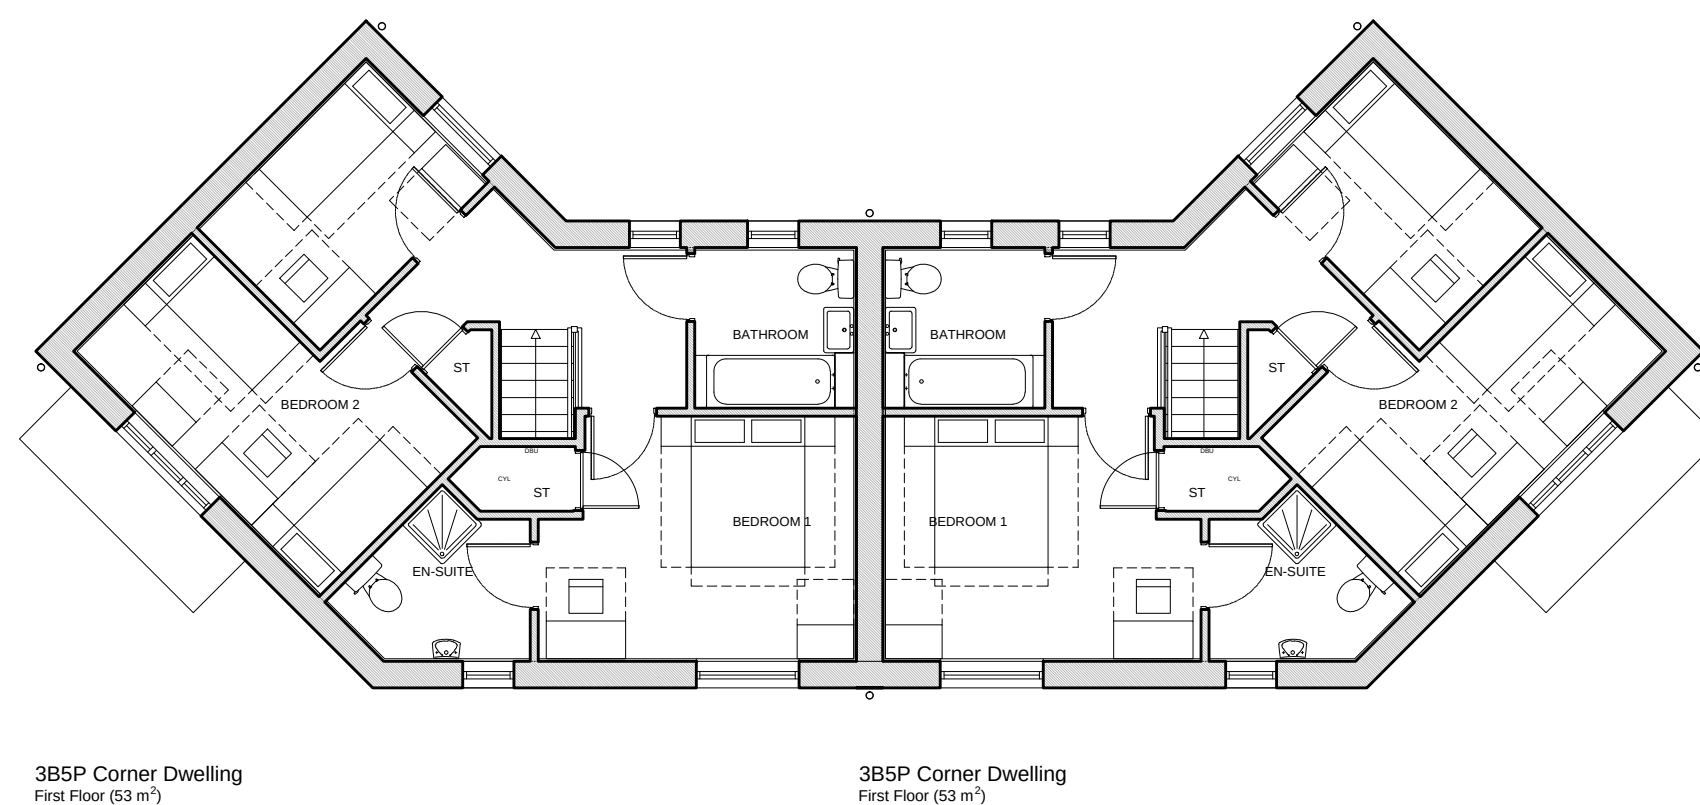


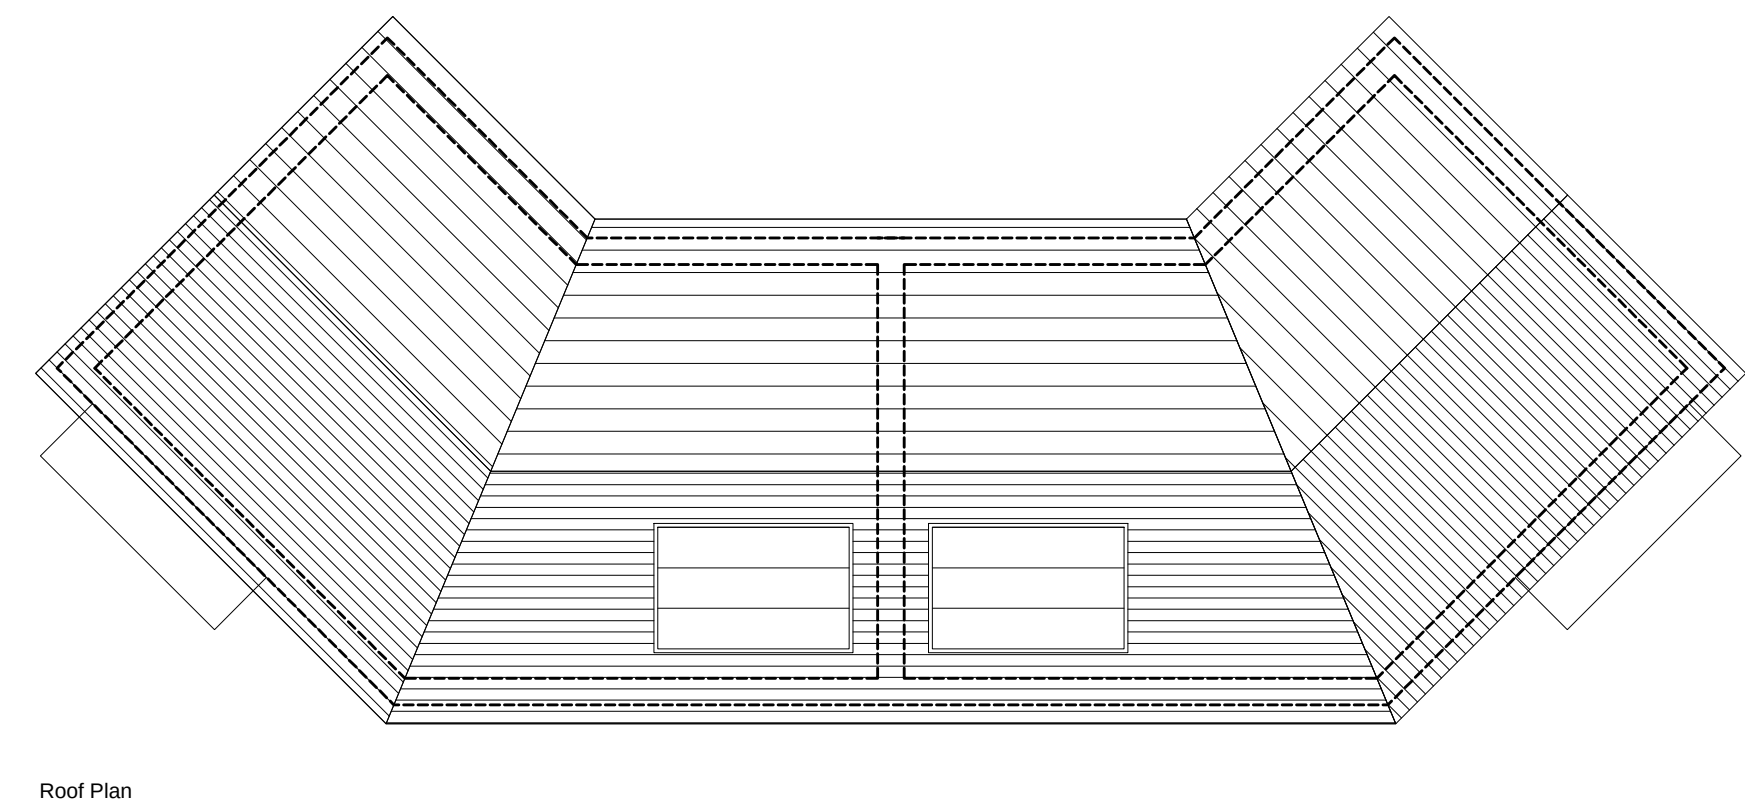

1. FL Quality facing brickwork.
2. Through coloured render system (ie. Sto / Weber or similar approved)
3. Stained timber framed double glazed windows
4. Interlocking concrete tiled roof
5. Brick detail
6. Glazed canopy ab powder coated steel structure
7. Possible location for Photo Voltaic Solar collectors
8. Parapet wall with pressed metal capping flashed over from roof.

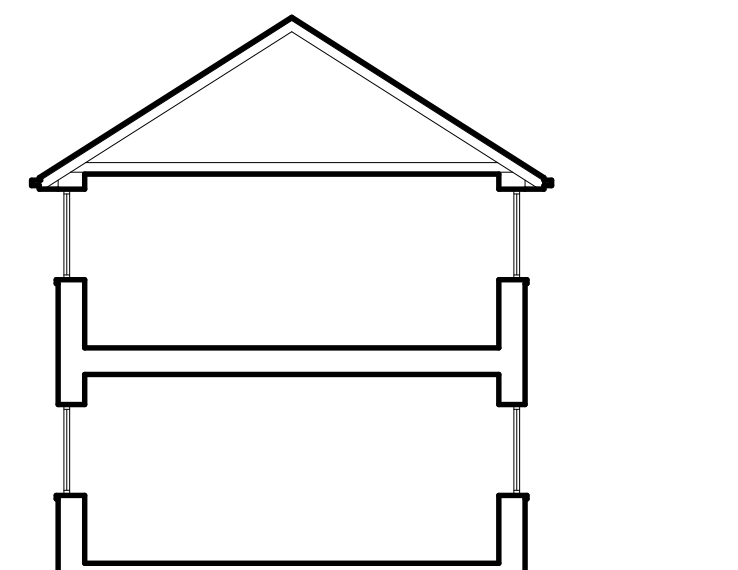