




The Sign Specialists

Synergy, Barnsley

Unit 17
Enderby Road Ind Est
Whetstone
Leicester
LE8 6HZ

Tel: 0845 230 0502 Fax: 0845 230 0503
E-mail: sales@0502ftd.co.uk
www.0502ftd.co.uk



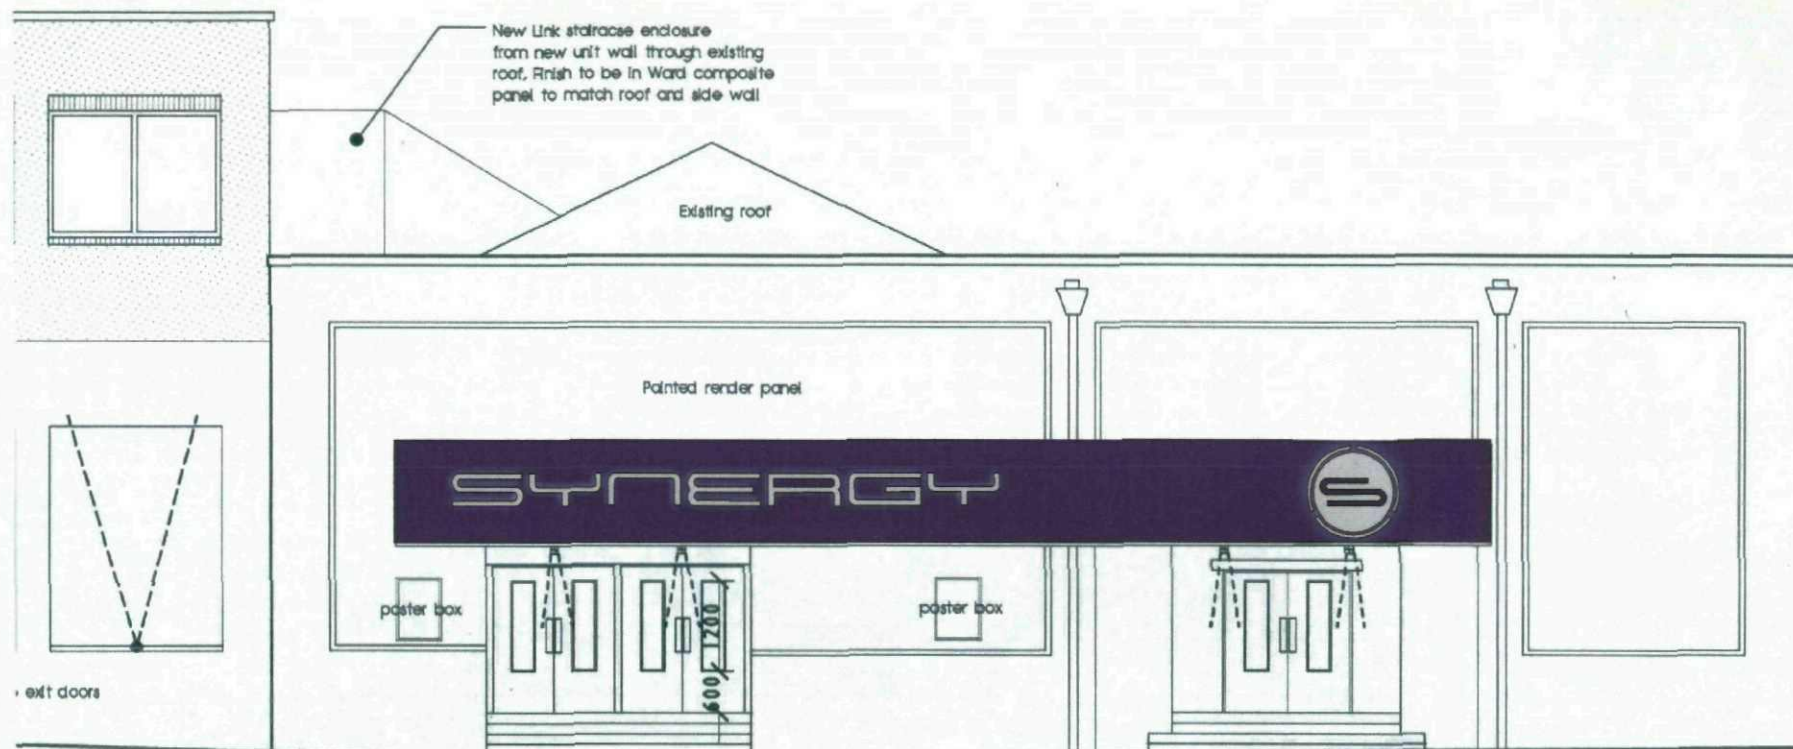

Create New Opening On Existing Wall And Insert
New Timber Stained Doors With Vision Panels
And Ss Ironmongery Fittings

Existing entrance doors and associated
lobby details to be removed with new fire
exit doors in timber positioned with ss door
furniture positioned. pull handle ref: g454
from savakers
tel: 0121 331 1903

Client Approval

Sign:.....

Date:.....



The Sign Specialists
Unit 17
Enderby Road Ind Est
Whetstone
Leicester
LE8 6HZ

Tel: 0845 230 0502 Fax: 0845 230 0503
E-mail: sales@0502tfd.co.uk
www.0502tfd.co.uk

Client:.....

Venue:.....

Contact Name:.....

Contact No:.....

Author:.....

Date:.....

Font List


Drawing
No:.....

Colour List

<input type="text"/>	<input type="text"/>
<input type="text"/>	<input type="text"/>
THIS DRAWING IS THE PROPERTY OF 0502 Ltd AND MUST NOT BE REPRODUCED WITHOUT THEIR PRIOR PERMISSION

PLEASE REFER TO P
FITTINGS

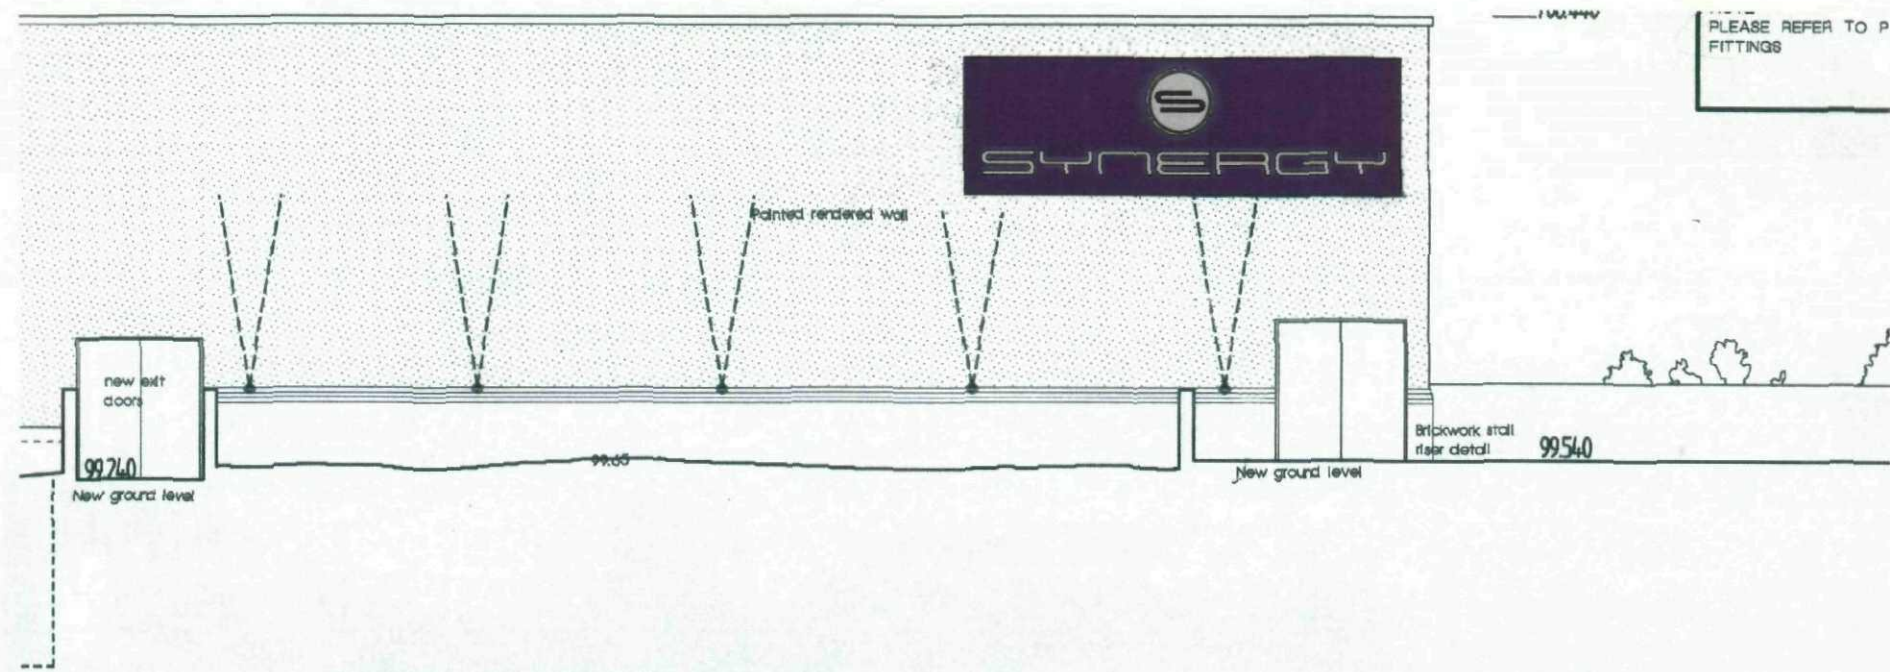

Flat roof behind parapit constructed from WARD composite
roof panel DR1000 in slate grey colour

Flat roof behind parapit constructed from
roof panel DR1000 in slate grey colour



Client Approval

Sign:.....
Date:.....



The Sign Specialists
Unit 17
Enderby Road Ind Est
Whetstone
Leicester
LE8 6HZ
Tel: 0845 230 0502 Fax: 0845 230 0503
E-mail: sales@0502ltd.co.uk
www.0502ltd.co.uk

Client:.....
Venue:.....
Contact Name:.....
Contact No:.....
Author:..... Date:.....

Font List

Drawing
No:.....

Colour List

THIS DRAWING IS THE PROPERTY OF 0502 Ltd AND MUST NOT BE REPRODUCED WITHOUT THEIR PRIOR PERMISSION