

BLOCK PLAN 1:500

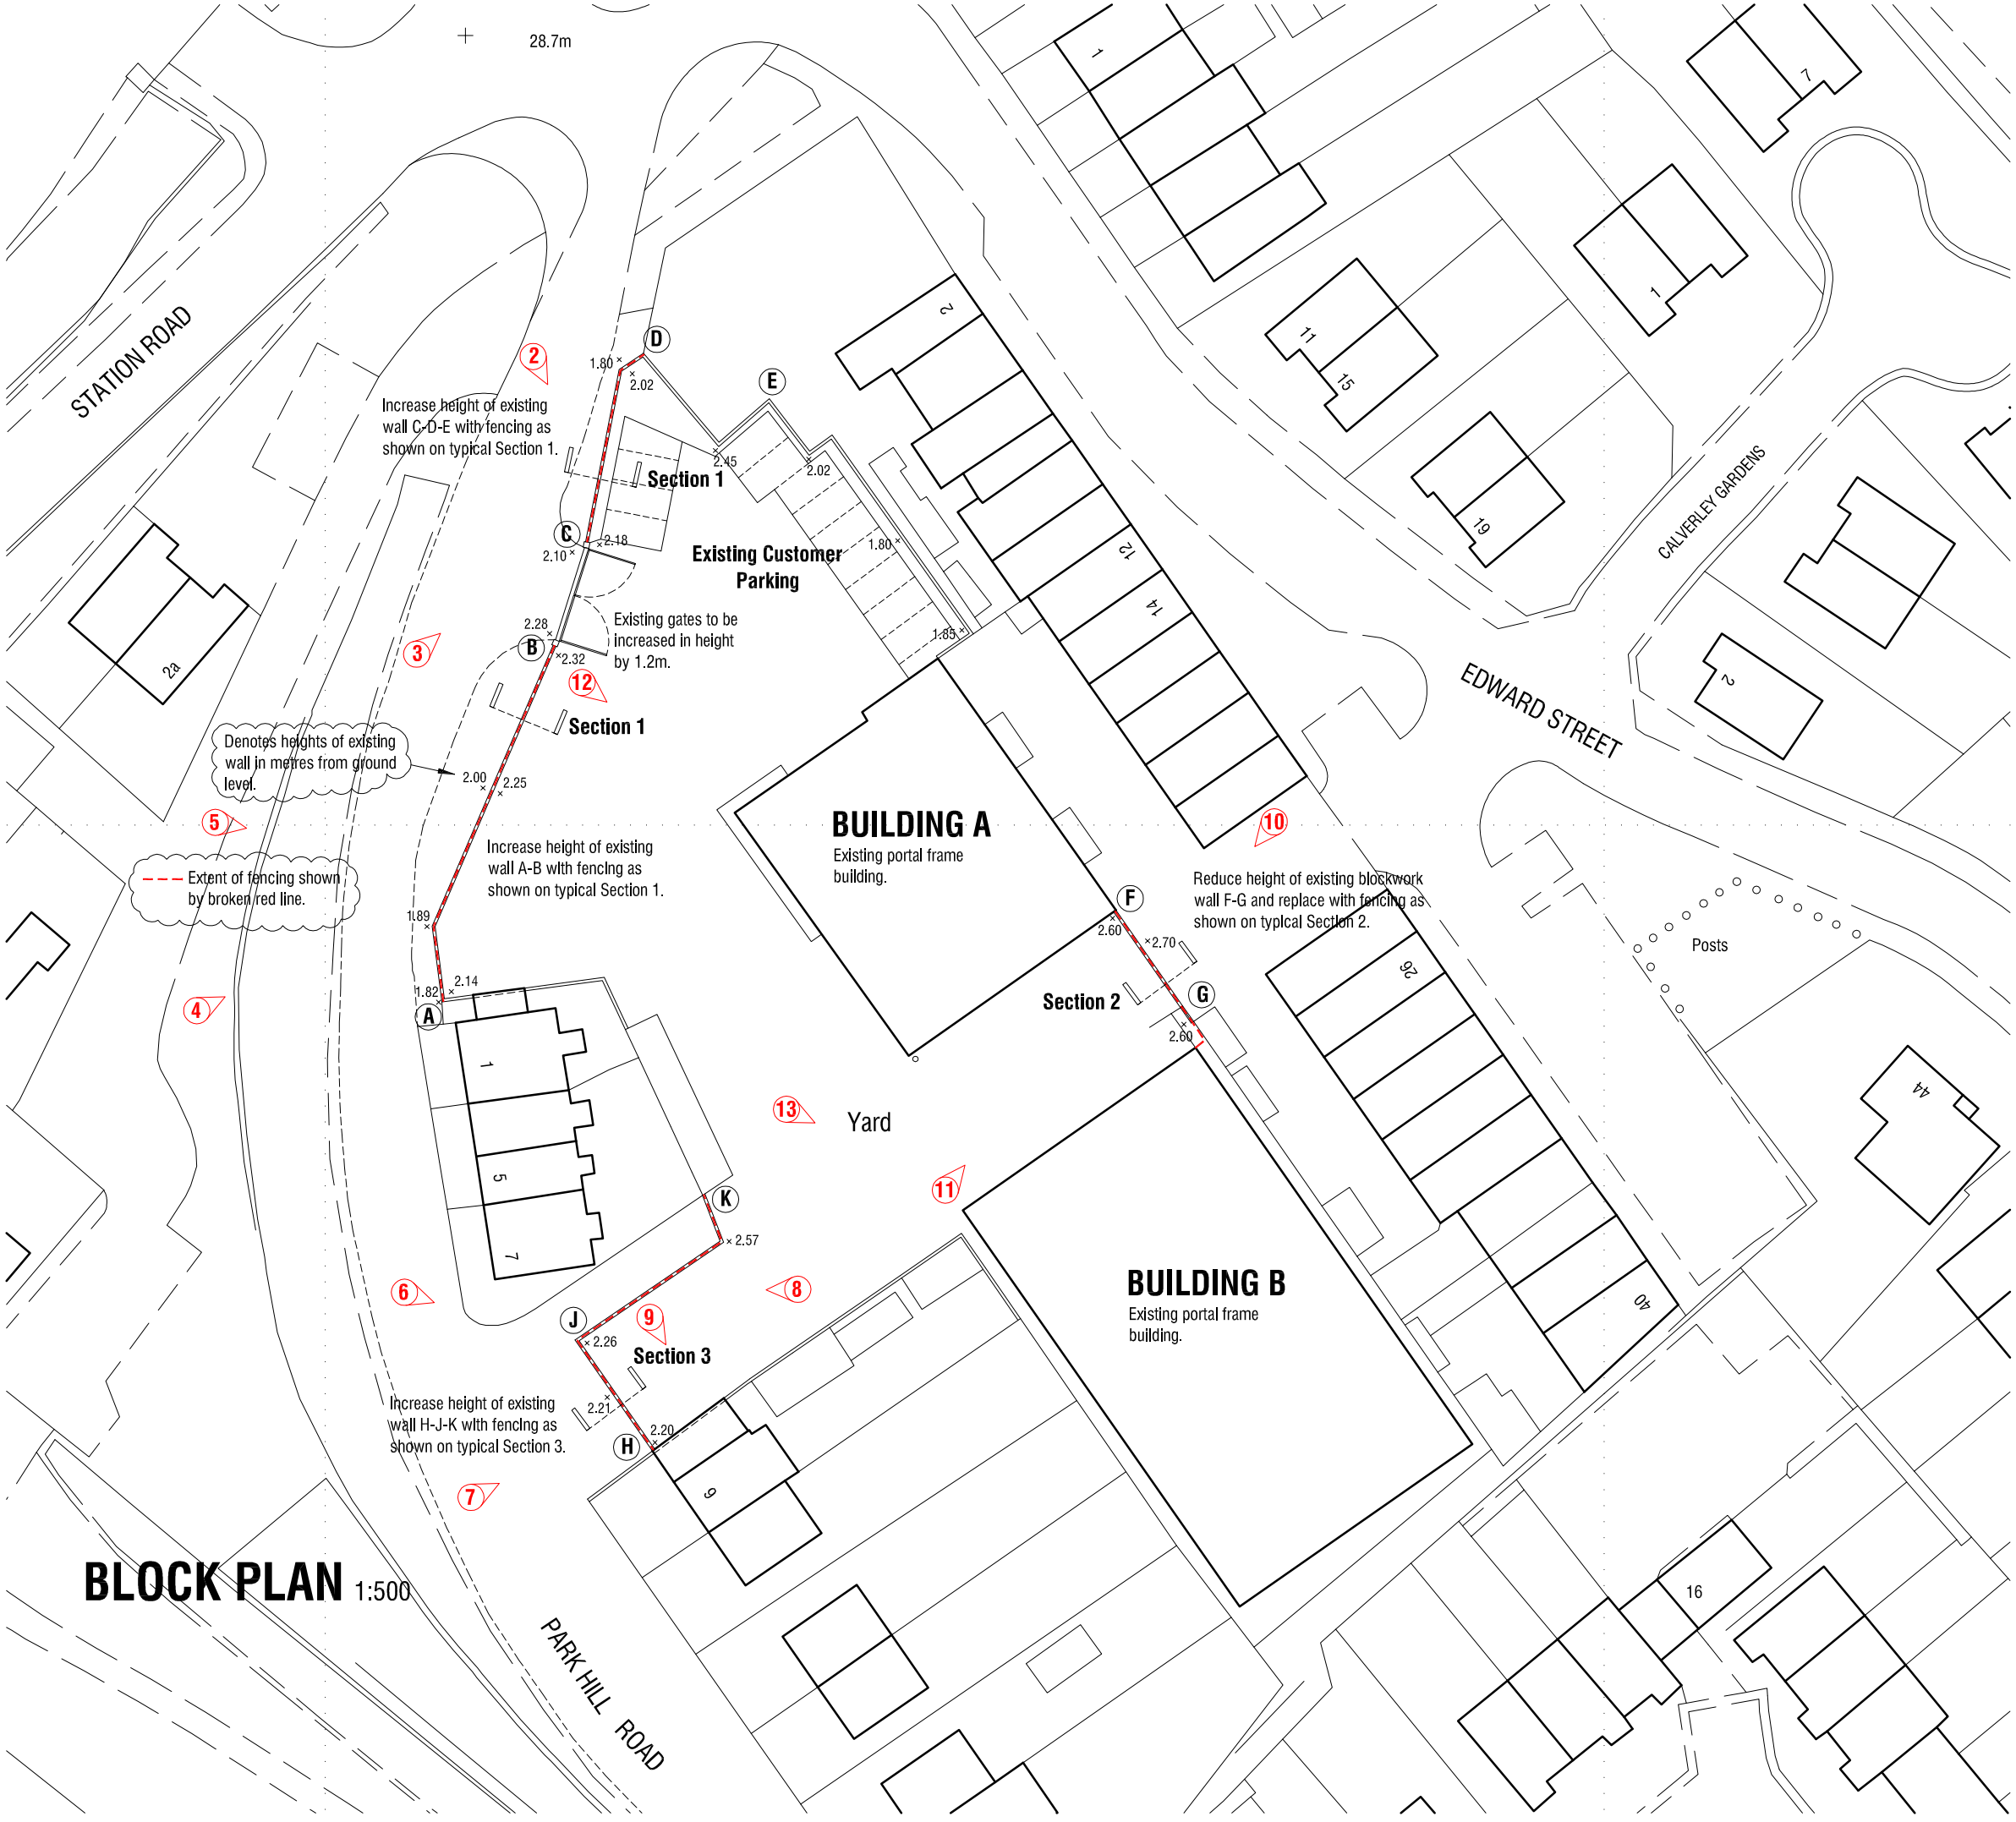

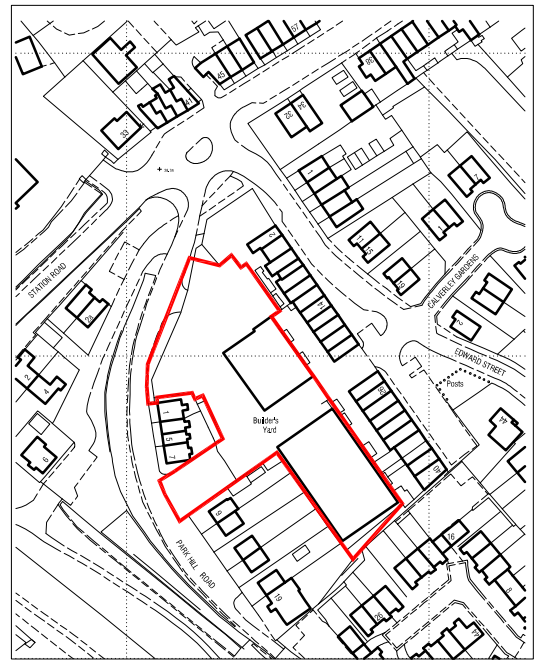

SITE LOCATION PLAN 1:2500

3 Key to Photographic Survey

CHANGE OF USE OF
FORMER BUILDERS MERCHANTS
LAND AT PARK HILL ROAD
WOMBWELL
BARNSLEY

PROPOSALS

mboothdesign
architectural design and building consultants

11 Crowden Walk Barnsley
S75 2LU
T: 01226 286256
M: 07881898300
E: mboothdesign@btconnect.com

Scale	1:500 1:2500 @ A2	Drawn	MJB
Date	DEC 2011	Ref.	11.64
Dwg No.	**BP1**	Rev.	

0cm 2cm 4cm

Copyright mboothdesign. All dimensions in millimeters unless otherwise stated. Dimensions for setting out in existing buildings are to be checked and verified on site, to be checked on site