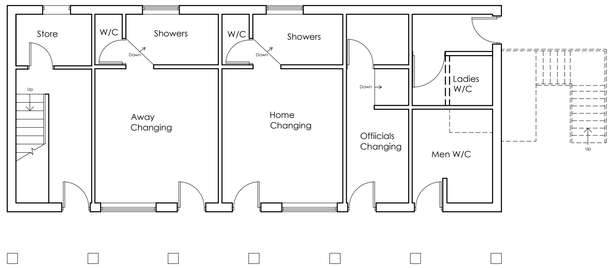

EXISTING GROUND FLOOR PLAN
SCALE 1:100

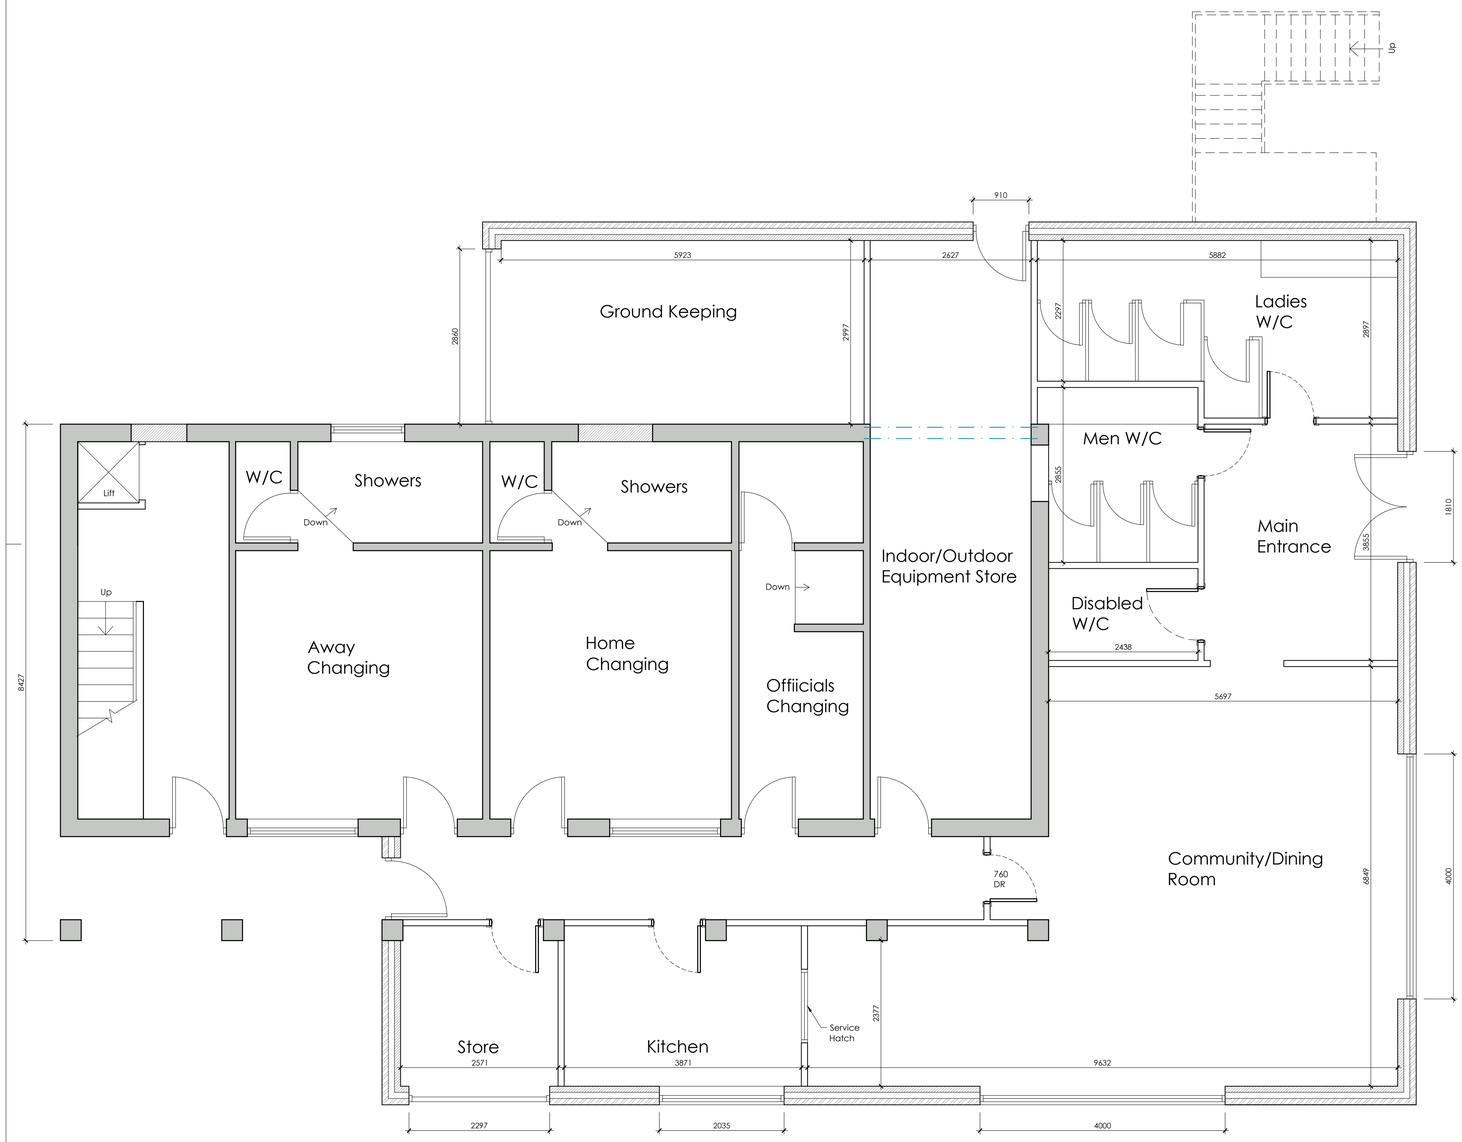

PROPOSED GROUND FLOOR PLAN
SCALE 1:100

White Agus PARTNERSHIP
ARCHITECTURAL SERVICES
OFFICE ONE,
34 VICTORIA ROAD,
BARNSLEY,
S70 2BU
Phone: 01226 208482
Email: info@whiteaguspartnership.co.uk
Web: www.whiteaguspartnership.co.uk

Project. PROPOSED ALTERATIONS AT WOOLEY COLLIERY CRICKET CLUB BARNSLEY, S75 5JA	Client. MR M. BEARDSHALL
Drawing Title. GROUND FLOOR PLAN	Date. MAY 2022 / Scale. 1:50 & 1:100 @ A1 / Ref. 21–274 / Dwg. No. 02 / Rev. B

Date	Suffix	Description	Date	Suffix	Description
06/07/2022	A	REVISED TO CLIENTS REQUIREMENTS			
08/07/2022	B	REVISED TO CLIENTS REQUIREMENTS			
21/07/2022	C	REVISED TO CLIENTS REQUIREMENTS			