




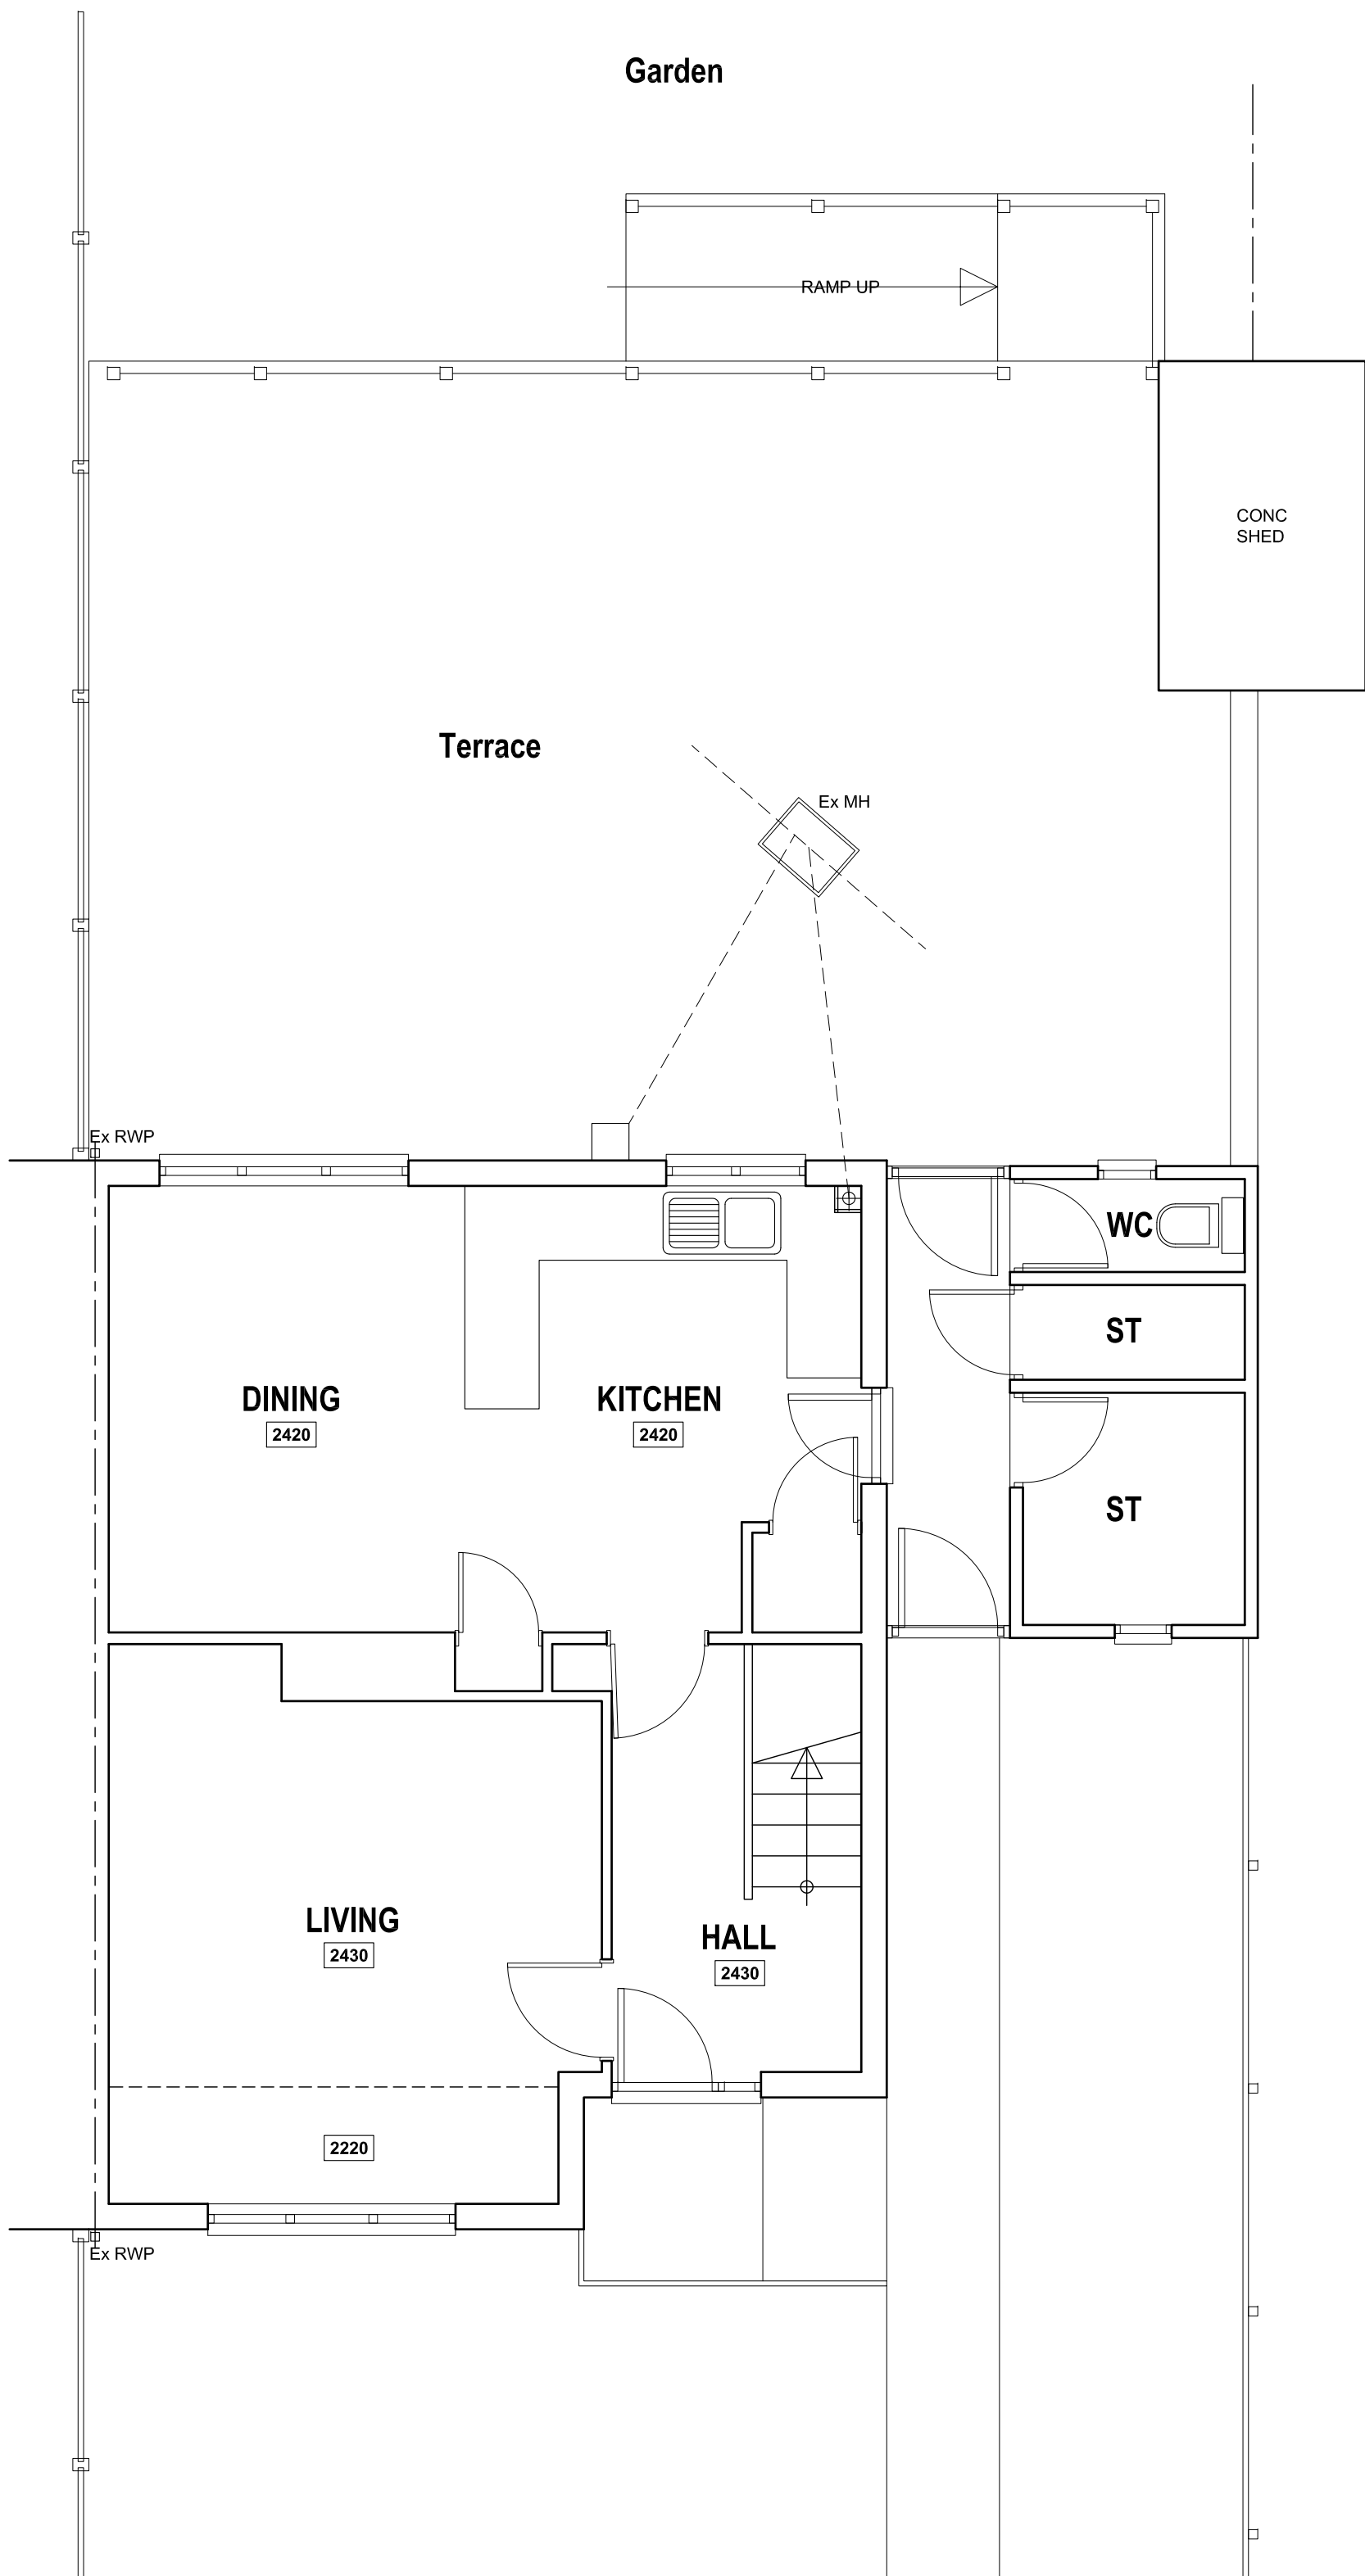

FRONT (W) ELEVATION

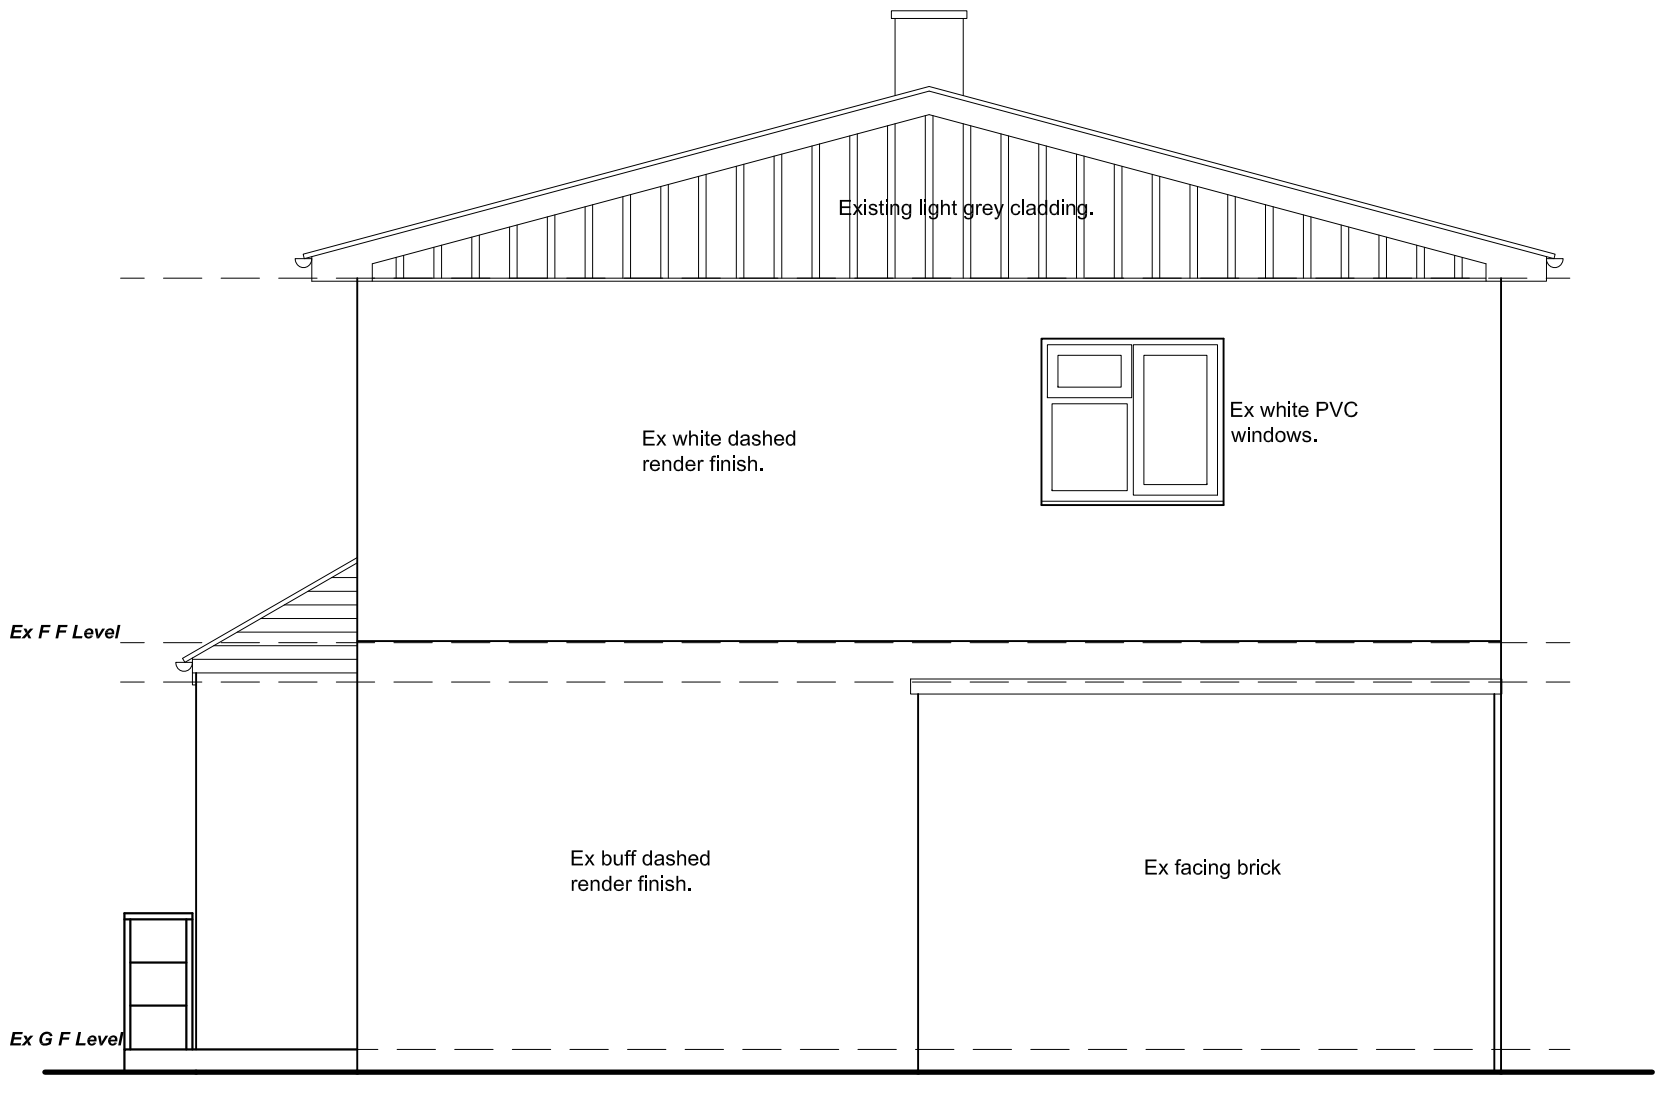

SIDE (S) ELEVATION

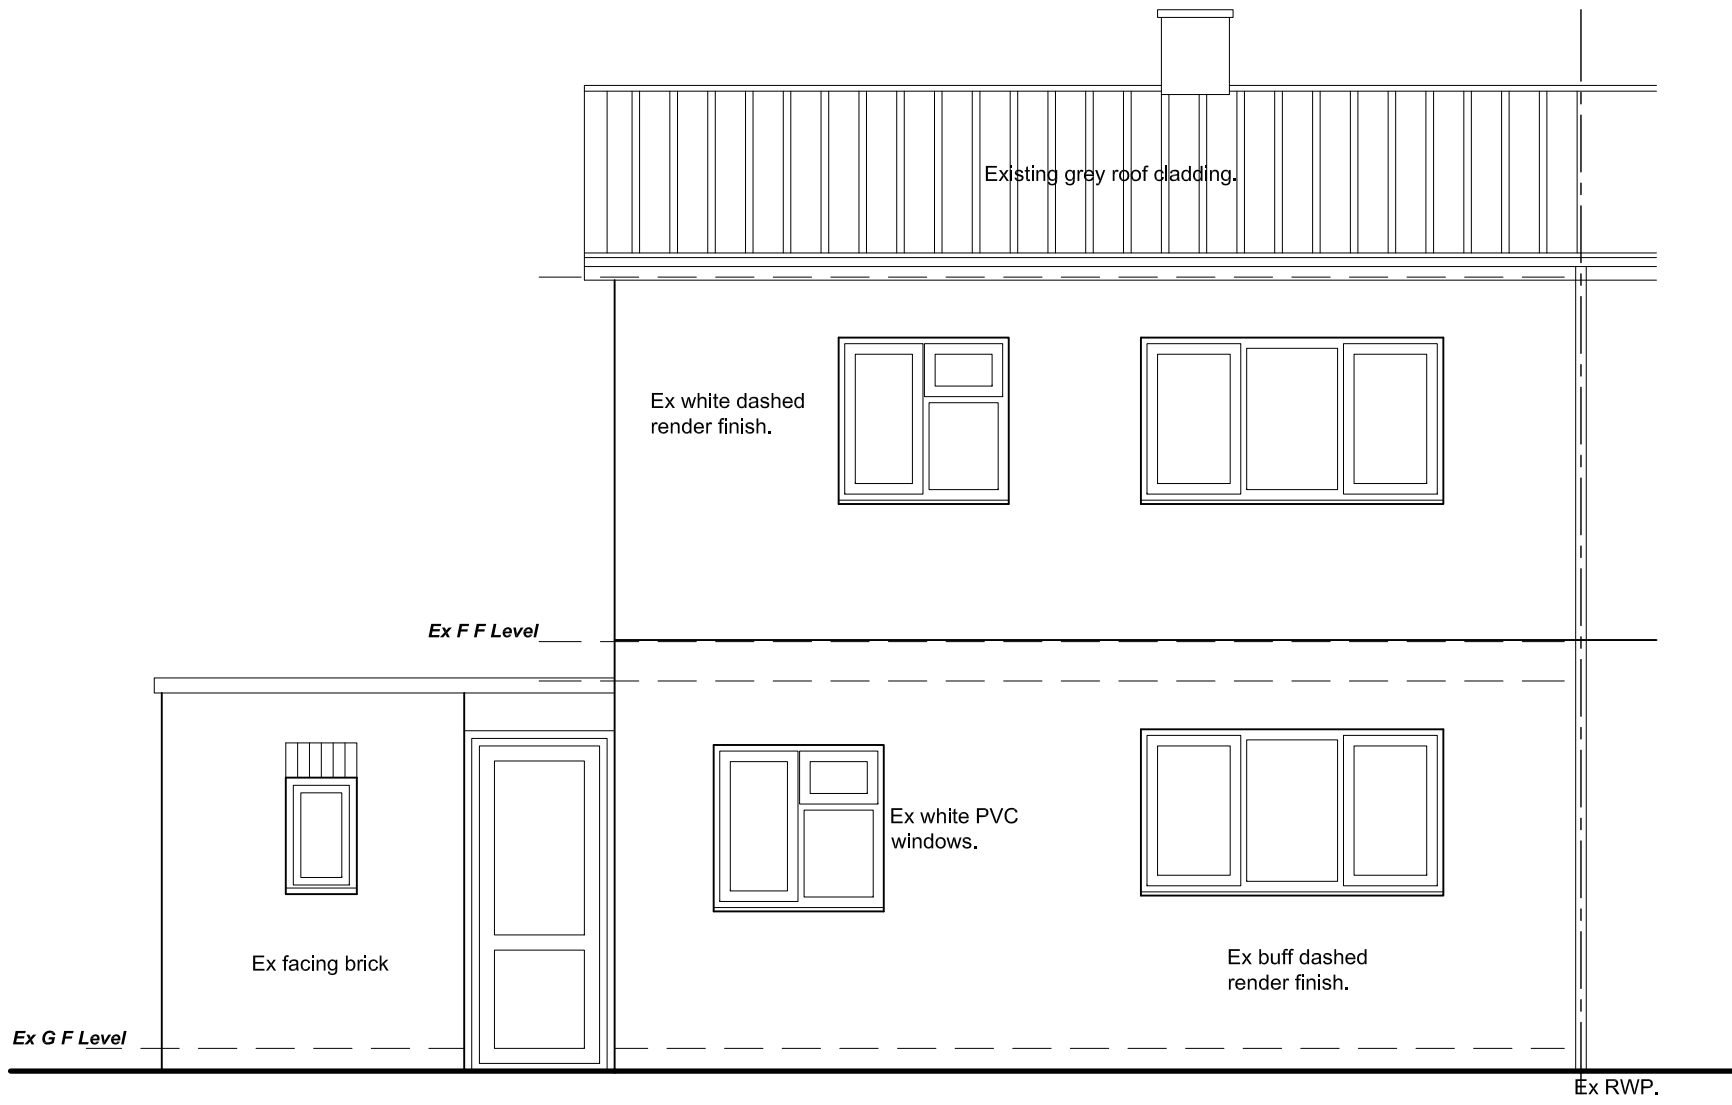

REAR (E) ELEVATION

Revision	Date	Description
PROPOSED EXTENSIONS TO, 54 BONDFIELD CRESCENT, WOMBWELL, BARNSELEY, S73 8TW.		
SURVEY Plans & Elevations.		
S Flack & D Firth.		
 JFA Building Design Services		
JFA Architectural Ltd 23 Windmill Road, Wombwell, Barnsley, S73 8PW. Tel: 01226 754507 Email: jeald@btconnect.com		
This drawing and the copyright is the Architectural Company's property and maybe used or reproduced only by agreement. All Dimensions in Millimetres Unless specified otherwise and subject to verification on site.		
Scale: 1:50 @ A1		Date: MAY 2022
Ref: 202123		Drwg No: 01
0 cm	12 cm	4 cm