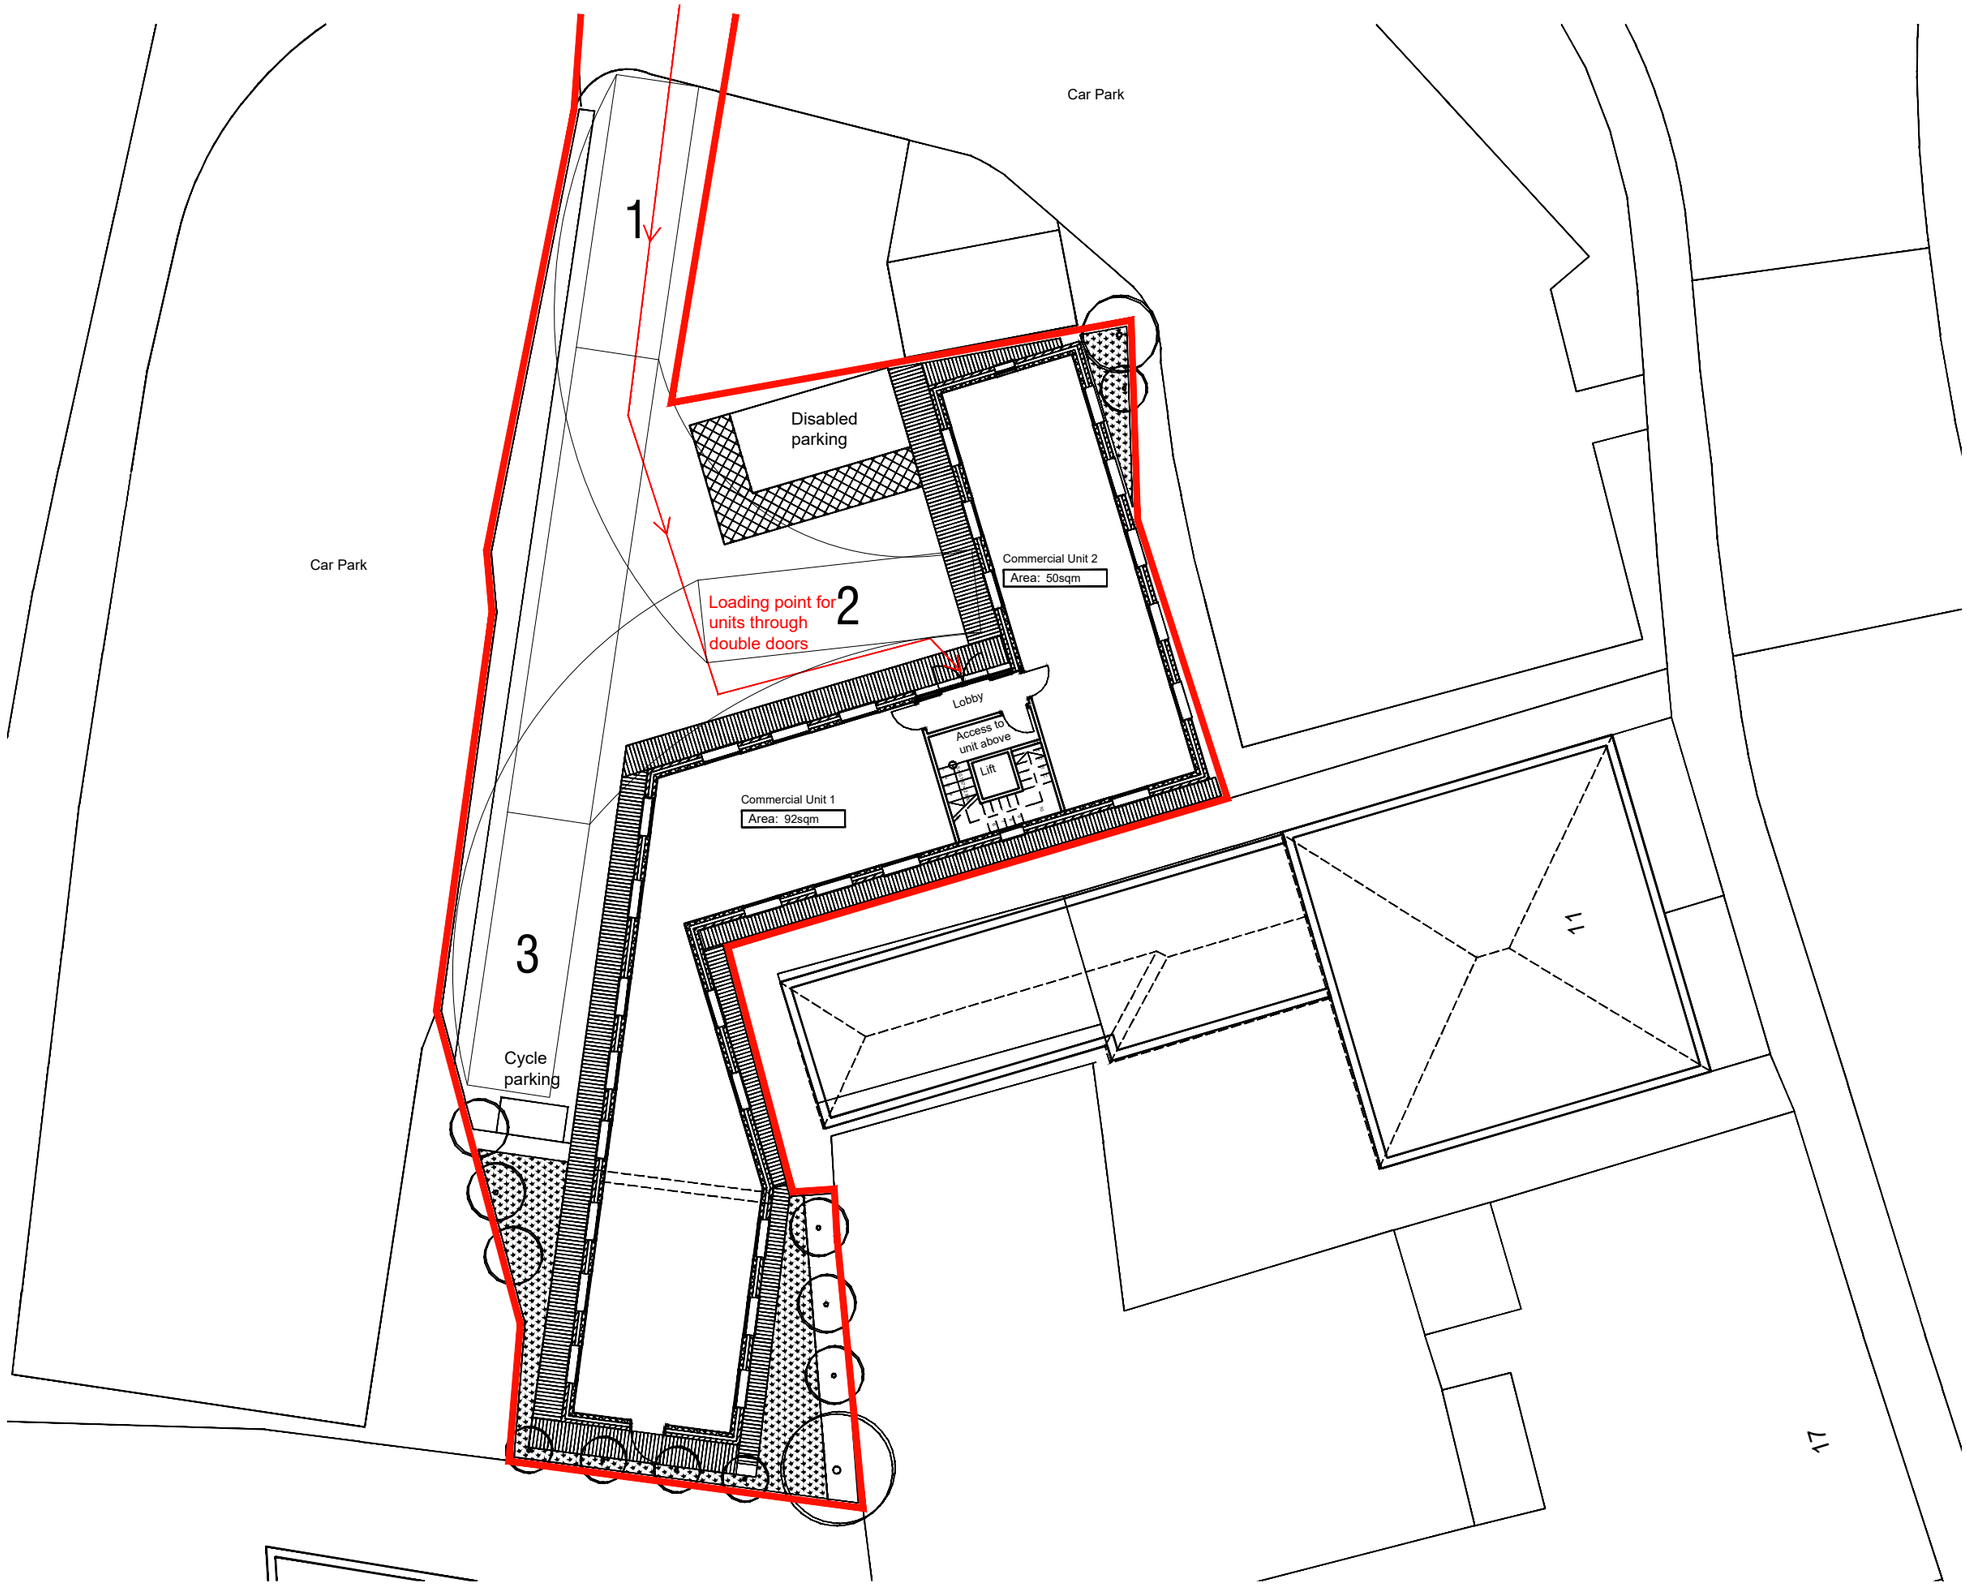


Notes

Figured dimensions only to be taken from this drawing.
Do not scale.If in doubt ask.

Rev	Date	Drawn	Description
-	-	-	-

MaxDesign

Architecture | Planning | Consultancy

The White House, 278 Bawtry Road, Doncaster DN4 7PD

t: 01302 867509 m: 07734 939 044
e: design@maxdesignconsultancy.co.uk w: maxdesignconsultancy.co.uk

status: PLANNING

client: LD

project: Hoyland

title: Loading Plan

scale: 1:200@A3

date: SEP 2019

project no.:	drawn:	number:	rev:
1843	PW	002	B