


438300m

438400m

438500m

404700m

404700m

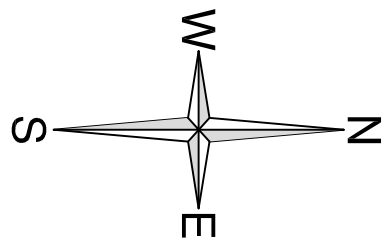

404600m

404600m



404500m


404500m

438300m

438400m

438500m

Crown Copyright. All rights reserved. Licence no. 100041040

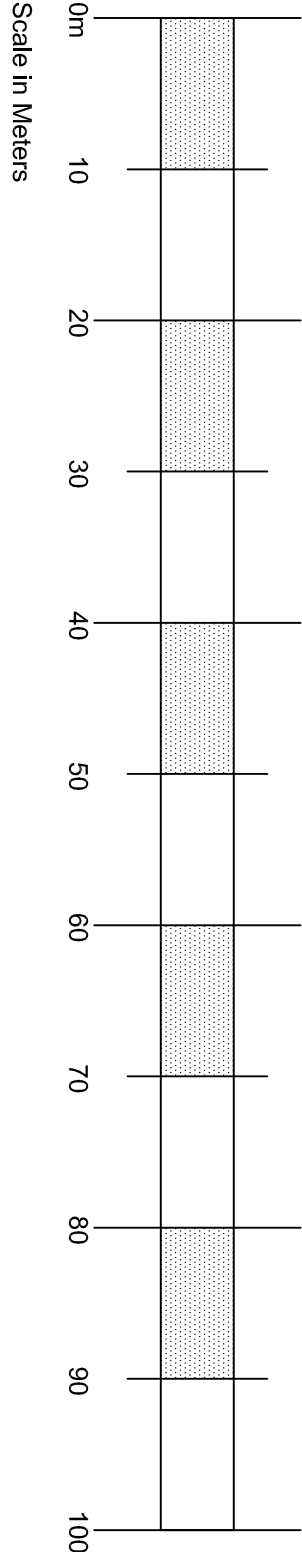

|   |             |
|---|-------------|
| DO NOT SCALE. EXCEPT FOR PLANNING PURPOSES, WRITTEN DIMENSIONS TO BE USED IN PREFERENCE TO SCALED DIMENSIONS. ALL DIMENSIONS TO BE CHECKED ON SITE BY CONTRACTOR & ALL DISCREPANCIES TO BE REPORTED TO THE DESIGNER.                                            |             |
| JOB TITLE   |             |
| ASH INN, 105 WOMBWELL LN<br>WOMBWELL, BARNSLEY<br>SOUTH YORKSHIRE, S73 8EP<br>PUNCH TAVERNS   |             |
| DRAWING TITLE   |             |
| OS MAP   |             |
| SCALE<br>1:500 @ A1   | DRAWING No  |
| DATE<br>OCT 2014   | 1899 / PA01 |
| DRAWN BY<br>MG   |             |
| <br>Unit 91, Ponderosa Business Park<br>Smithies Lane, Heckmondwike<br>West Yorkshire WF16 7PA<br>t: 01924 773747<br>e: sales@insightdesign.co.uk<br>www.insightdesign.co.uk |             |