





PROPOSED FRONT ELEVATION

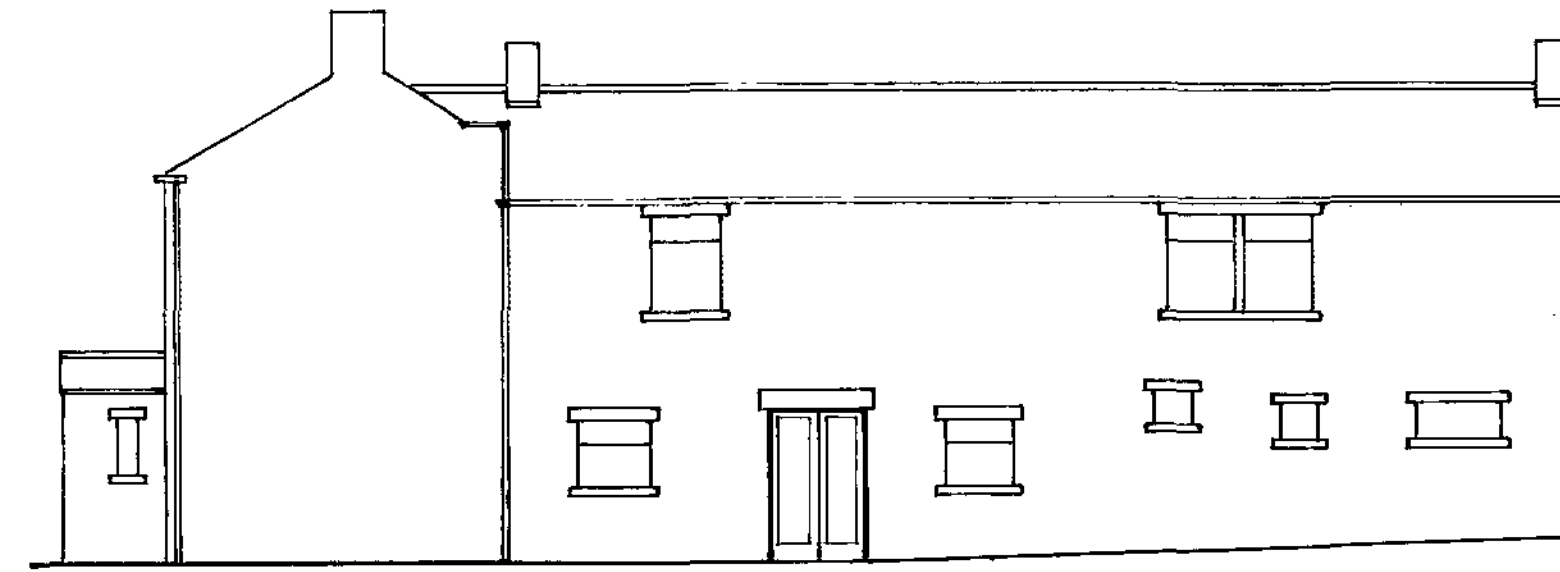


EXISTING SIDE ELEVATION

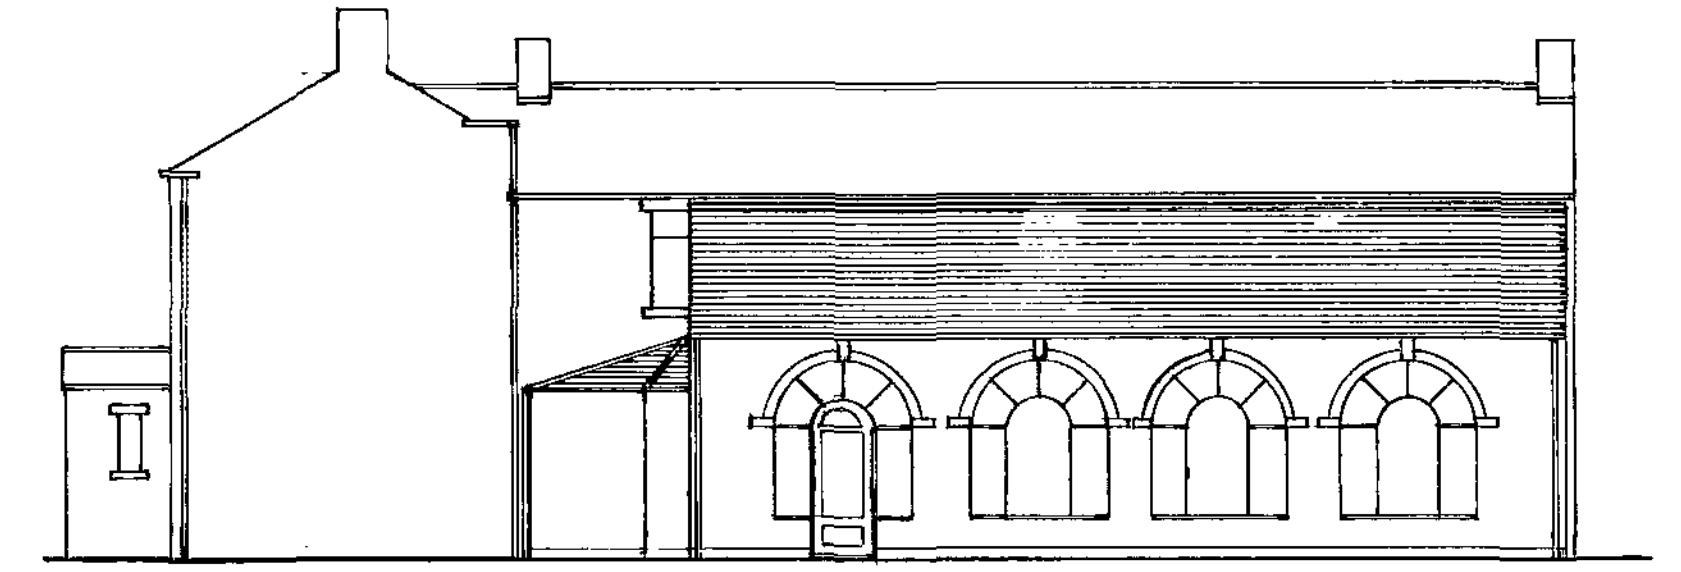


PROPOSED SIDE ELEVATION



EXISTING FRONT ELEVATION

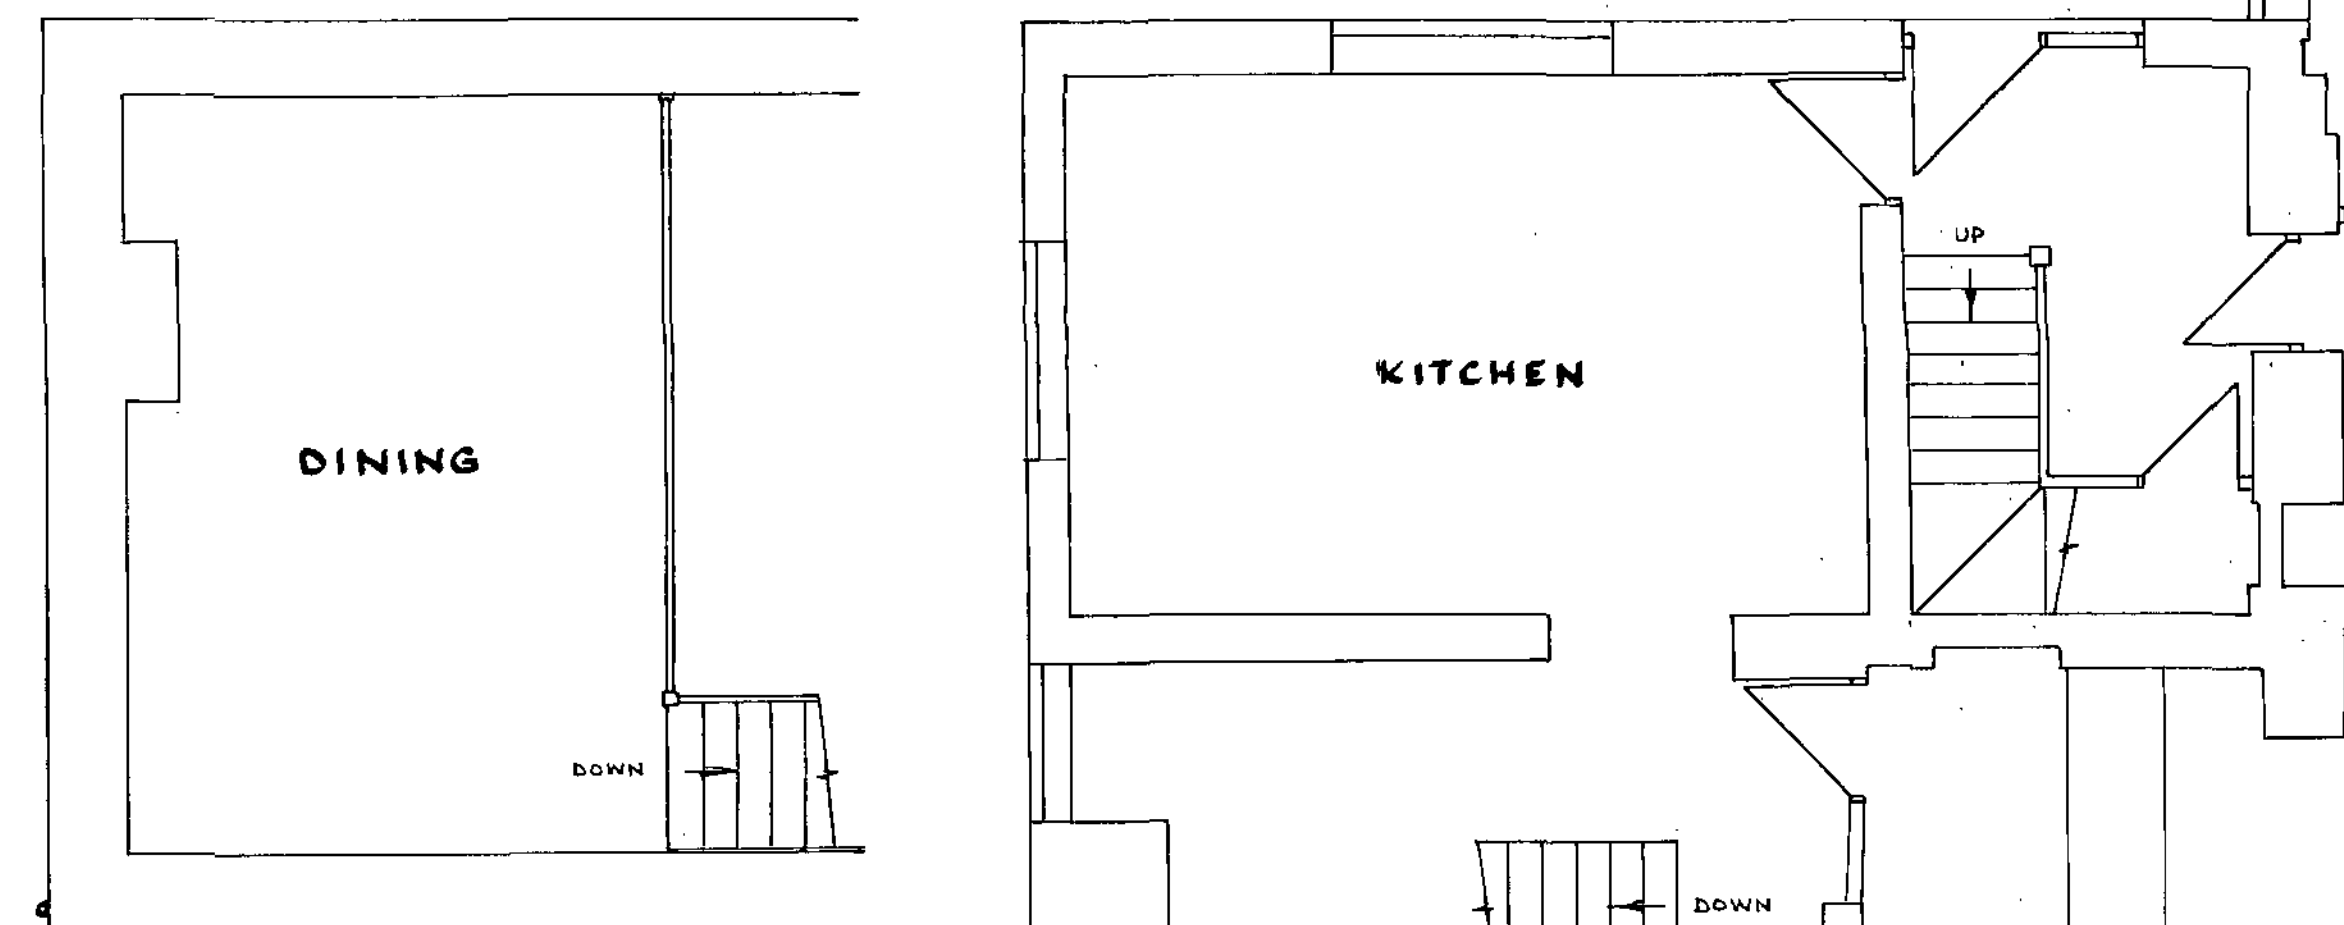


UPPER MEZZANINE LEVEL

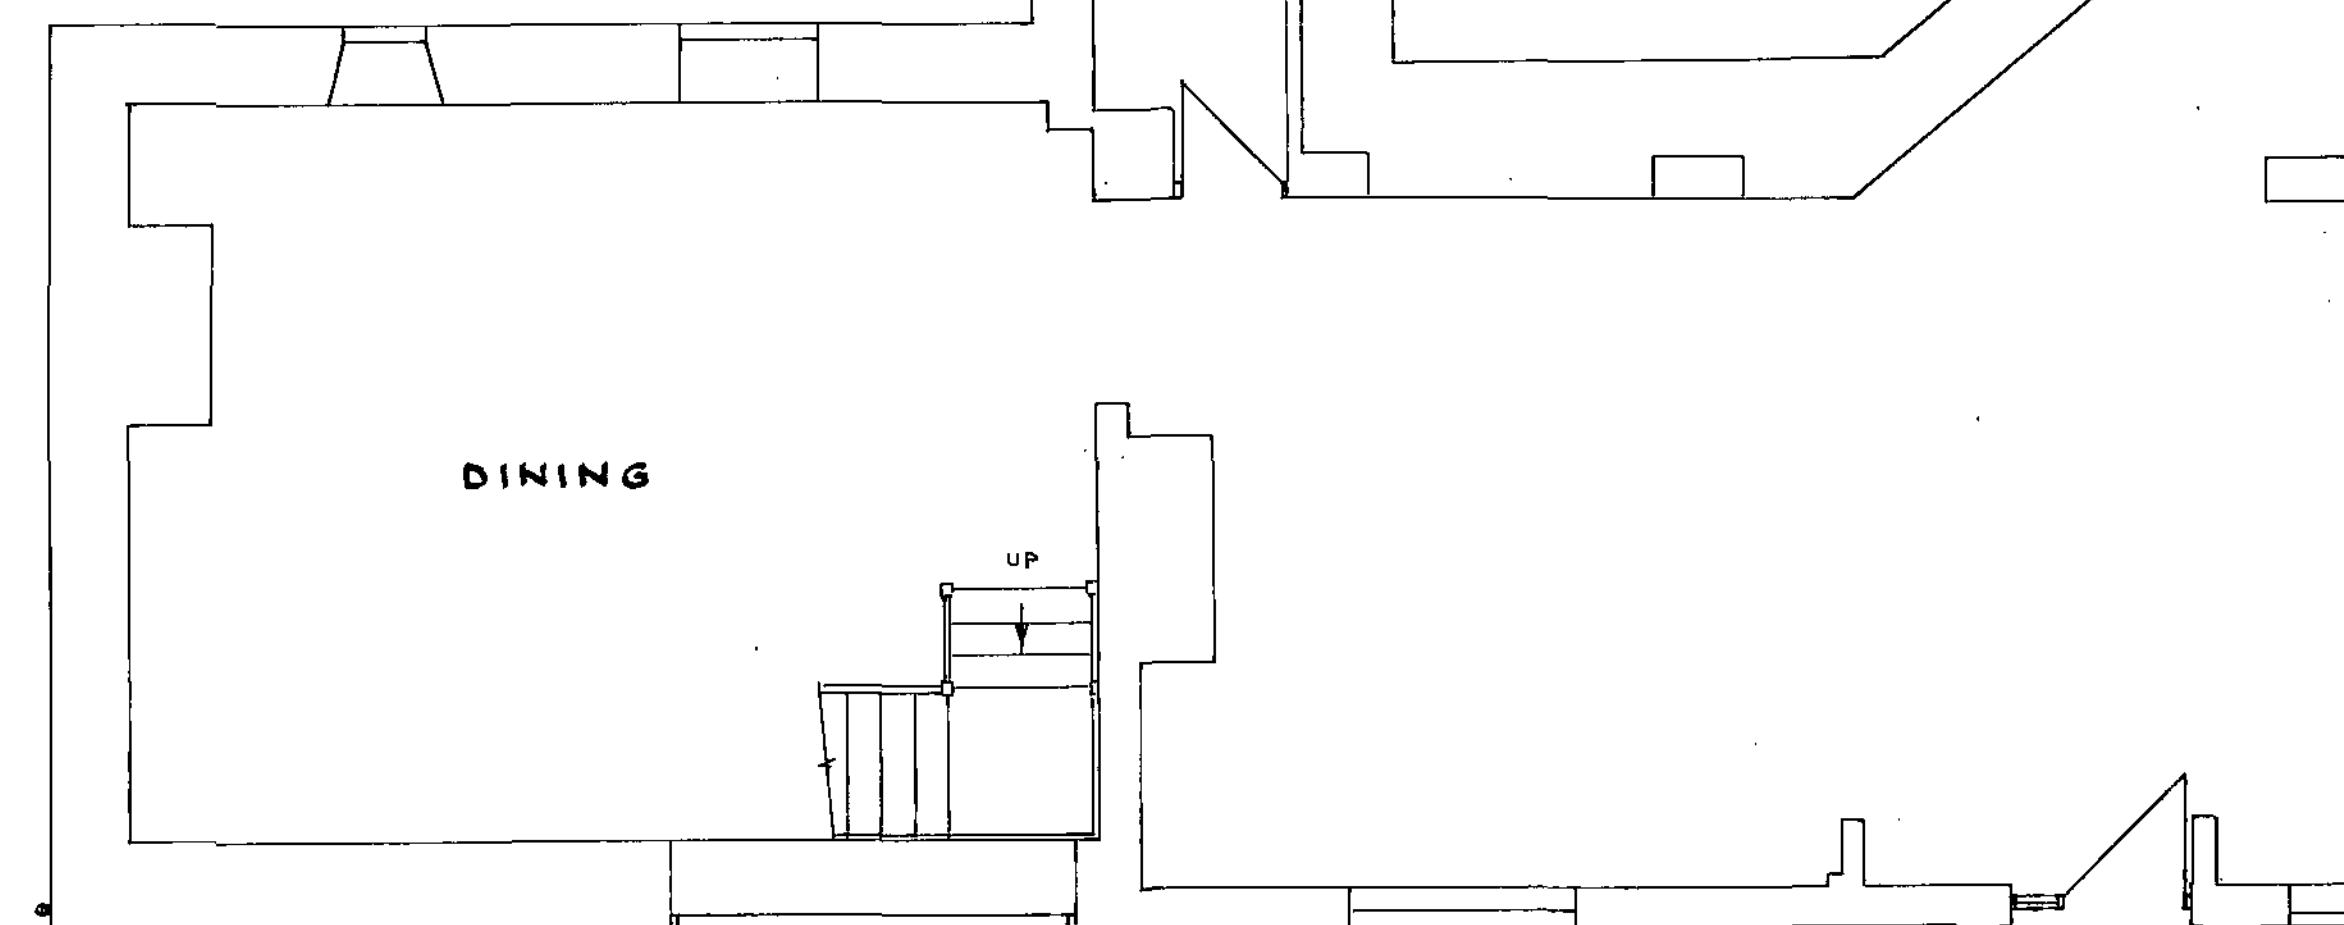


BLOCK PLAN

1/500.


GROUND FLOOR

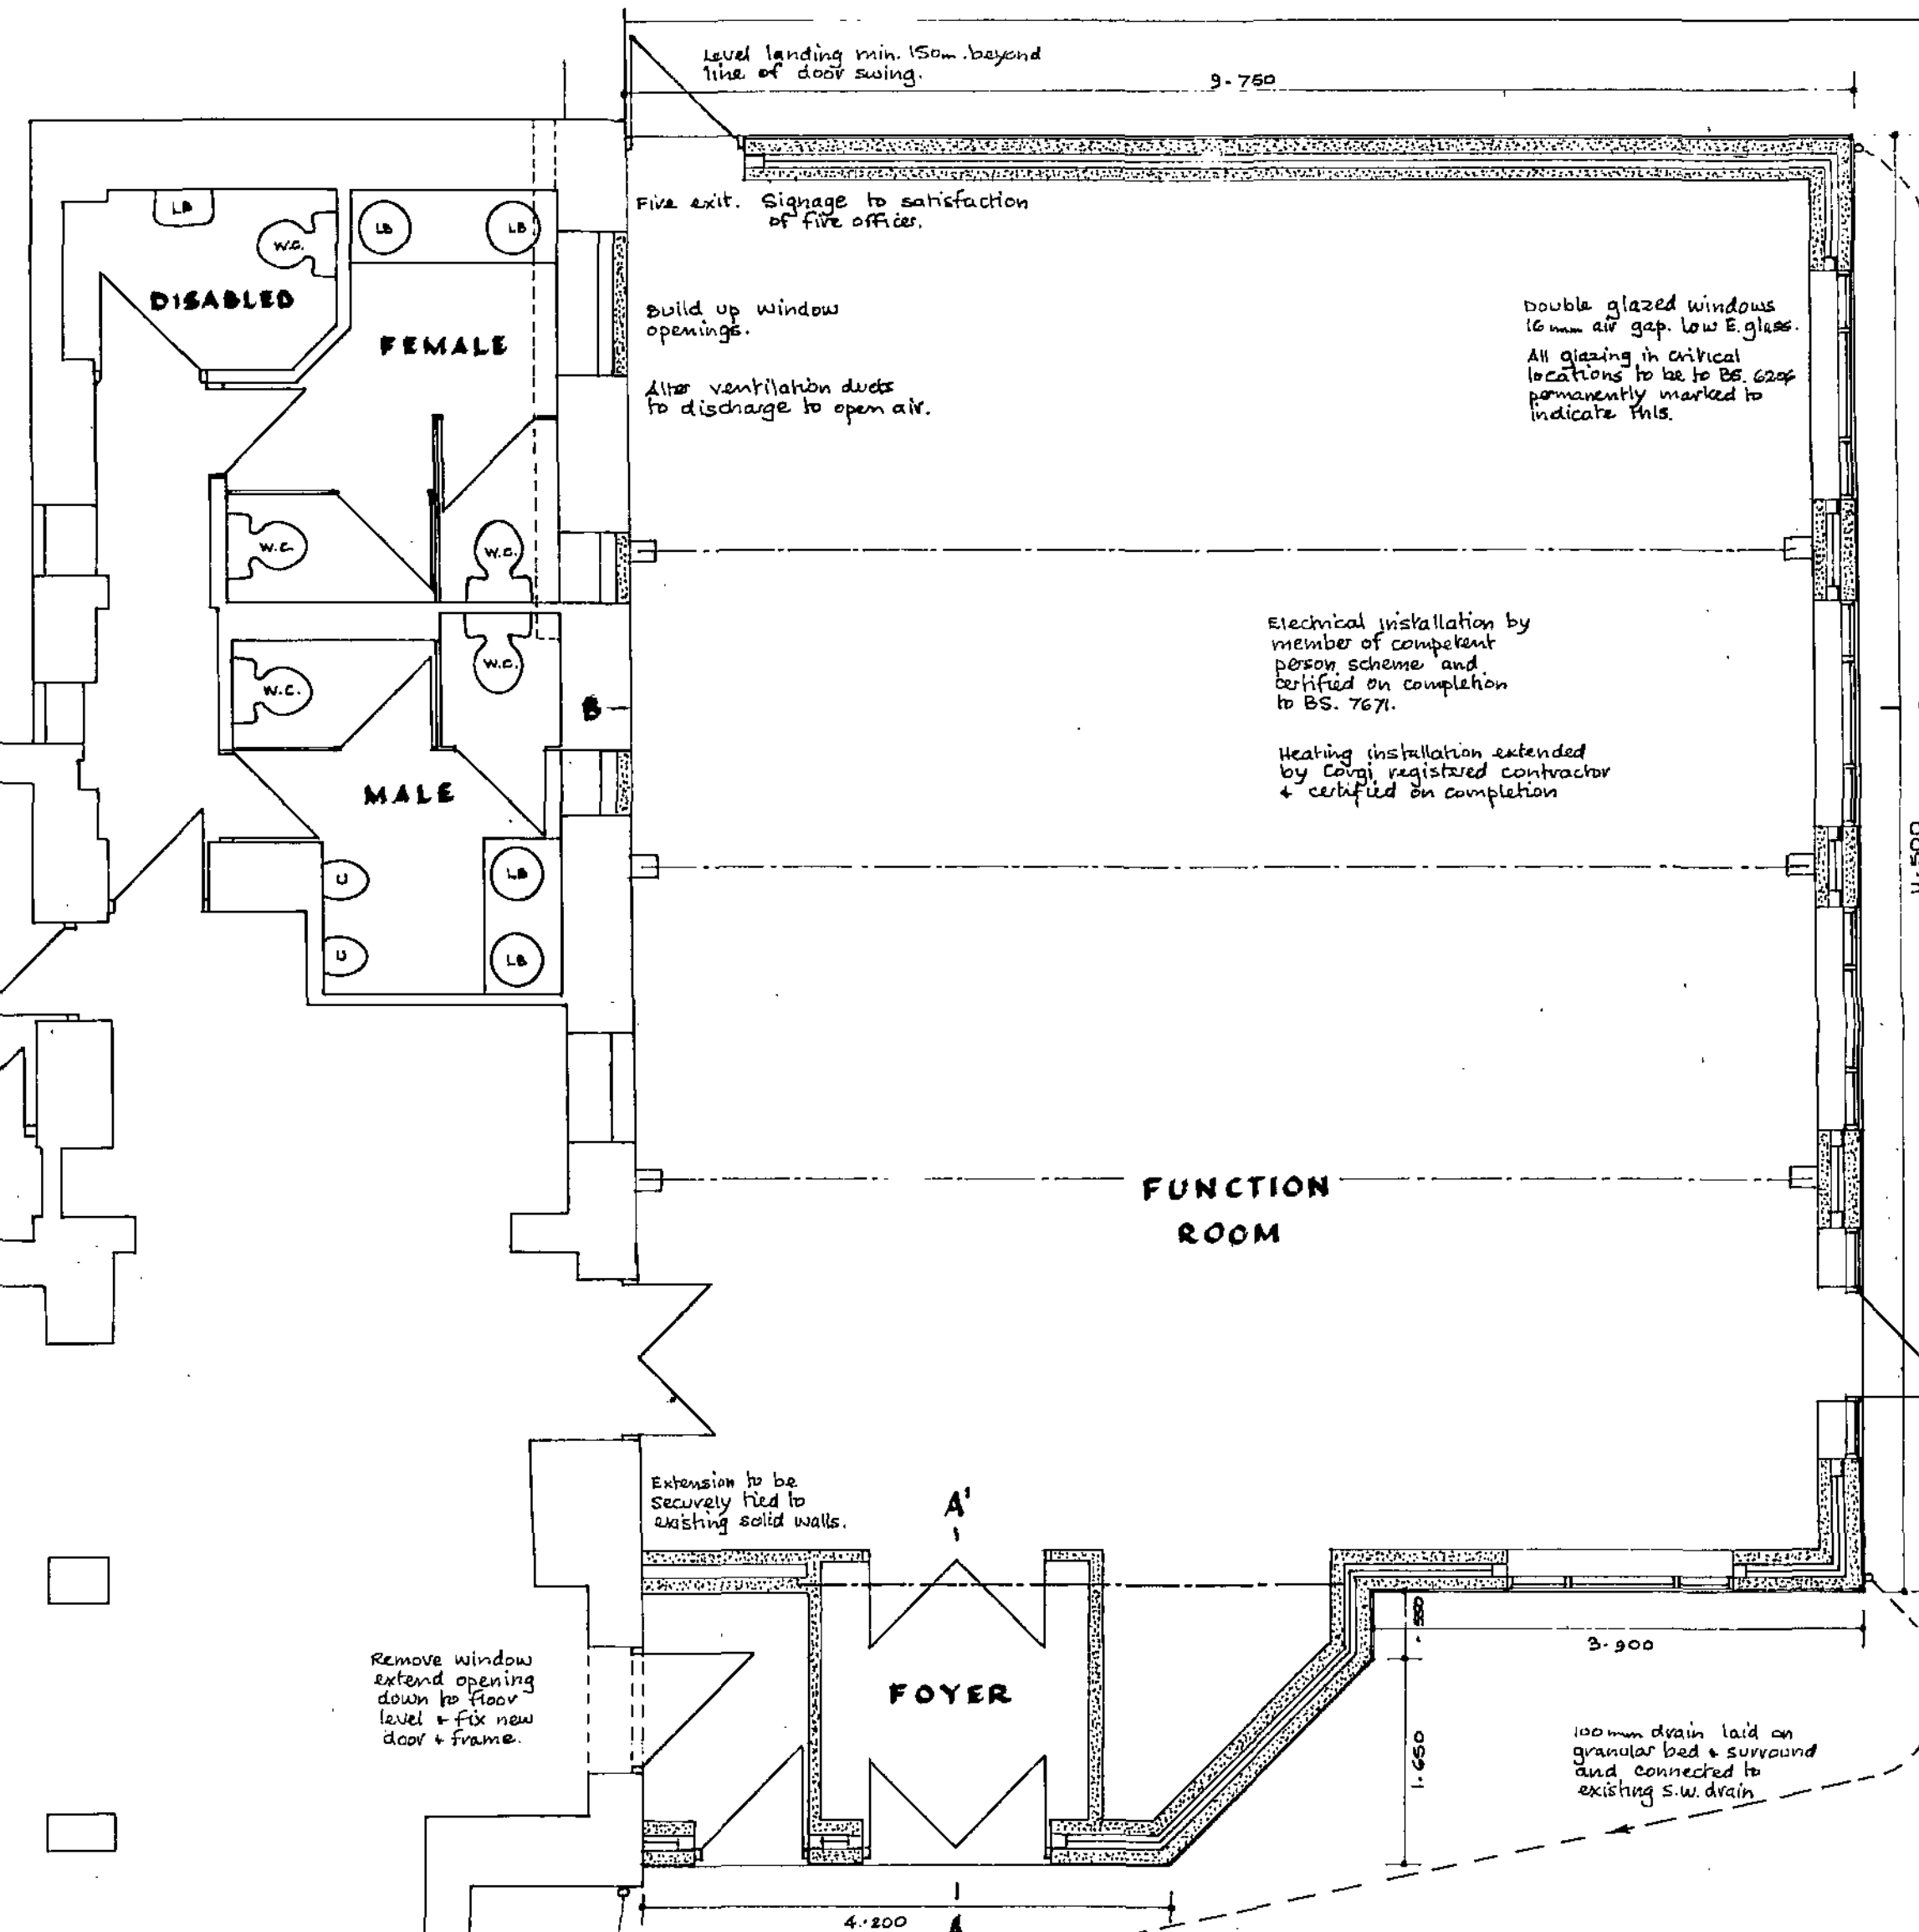


SITE PLAN 1/1250.

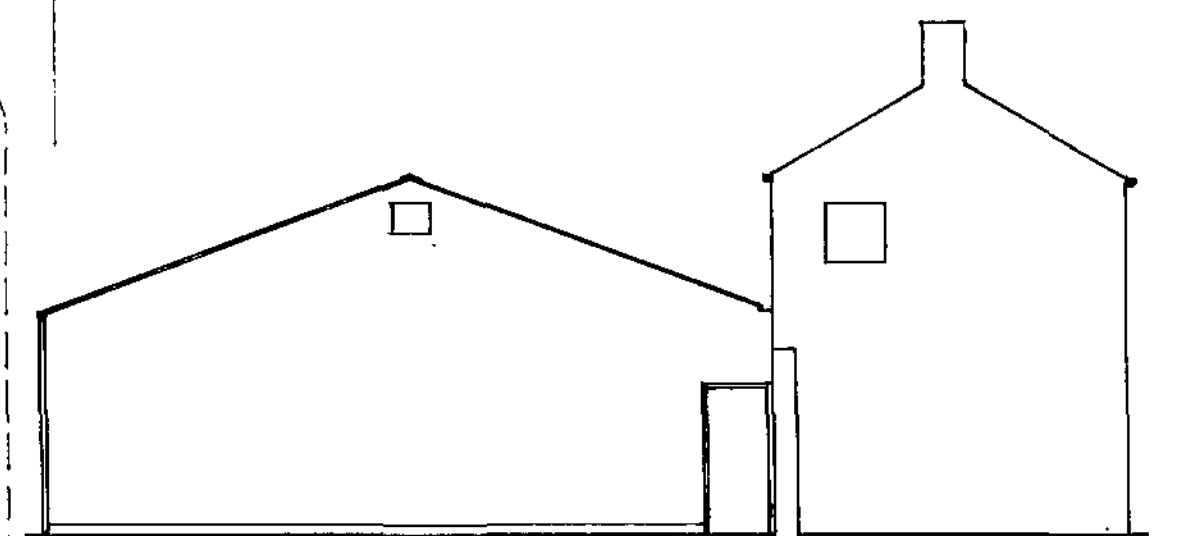

PROPOSED REAR ELEVATION

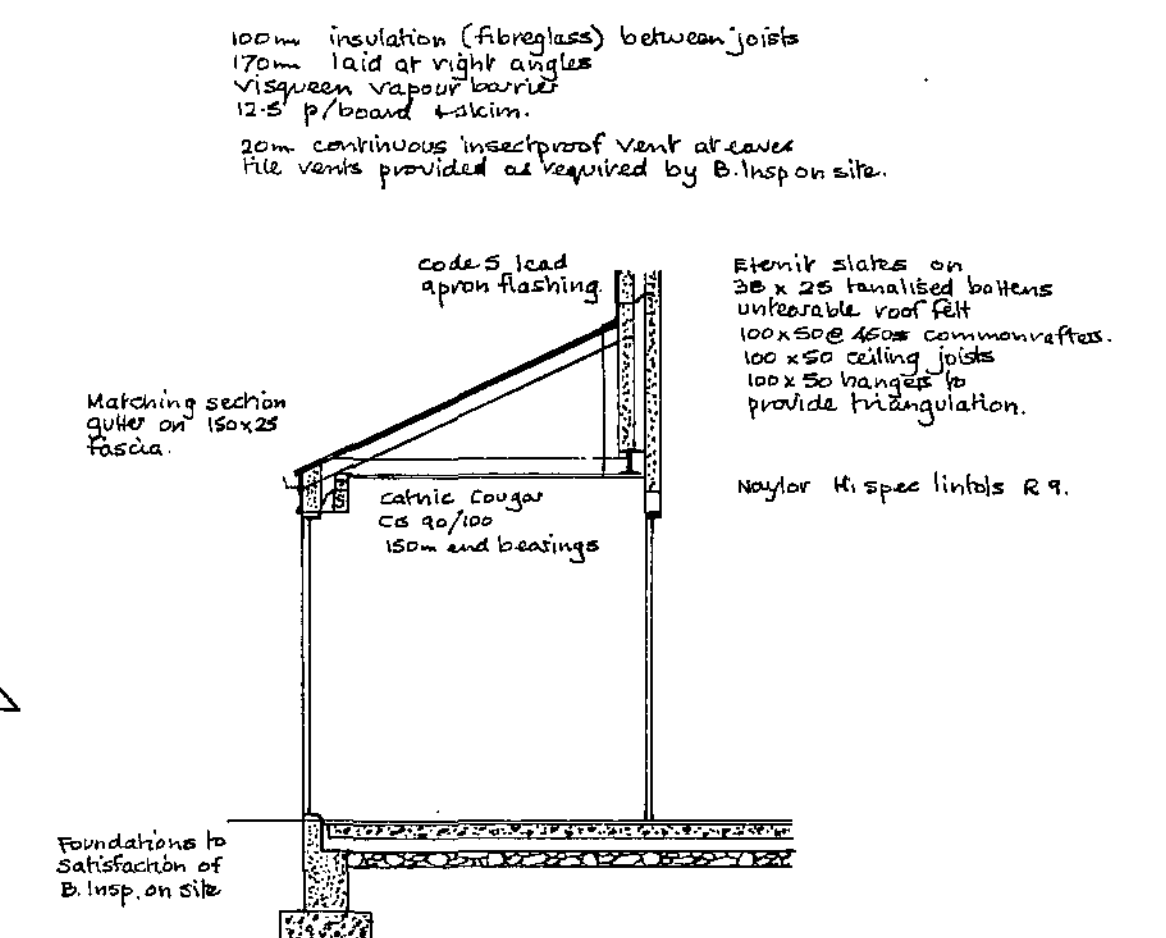

SECTION A-A'

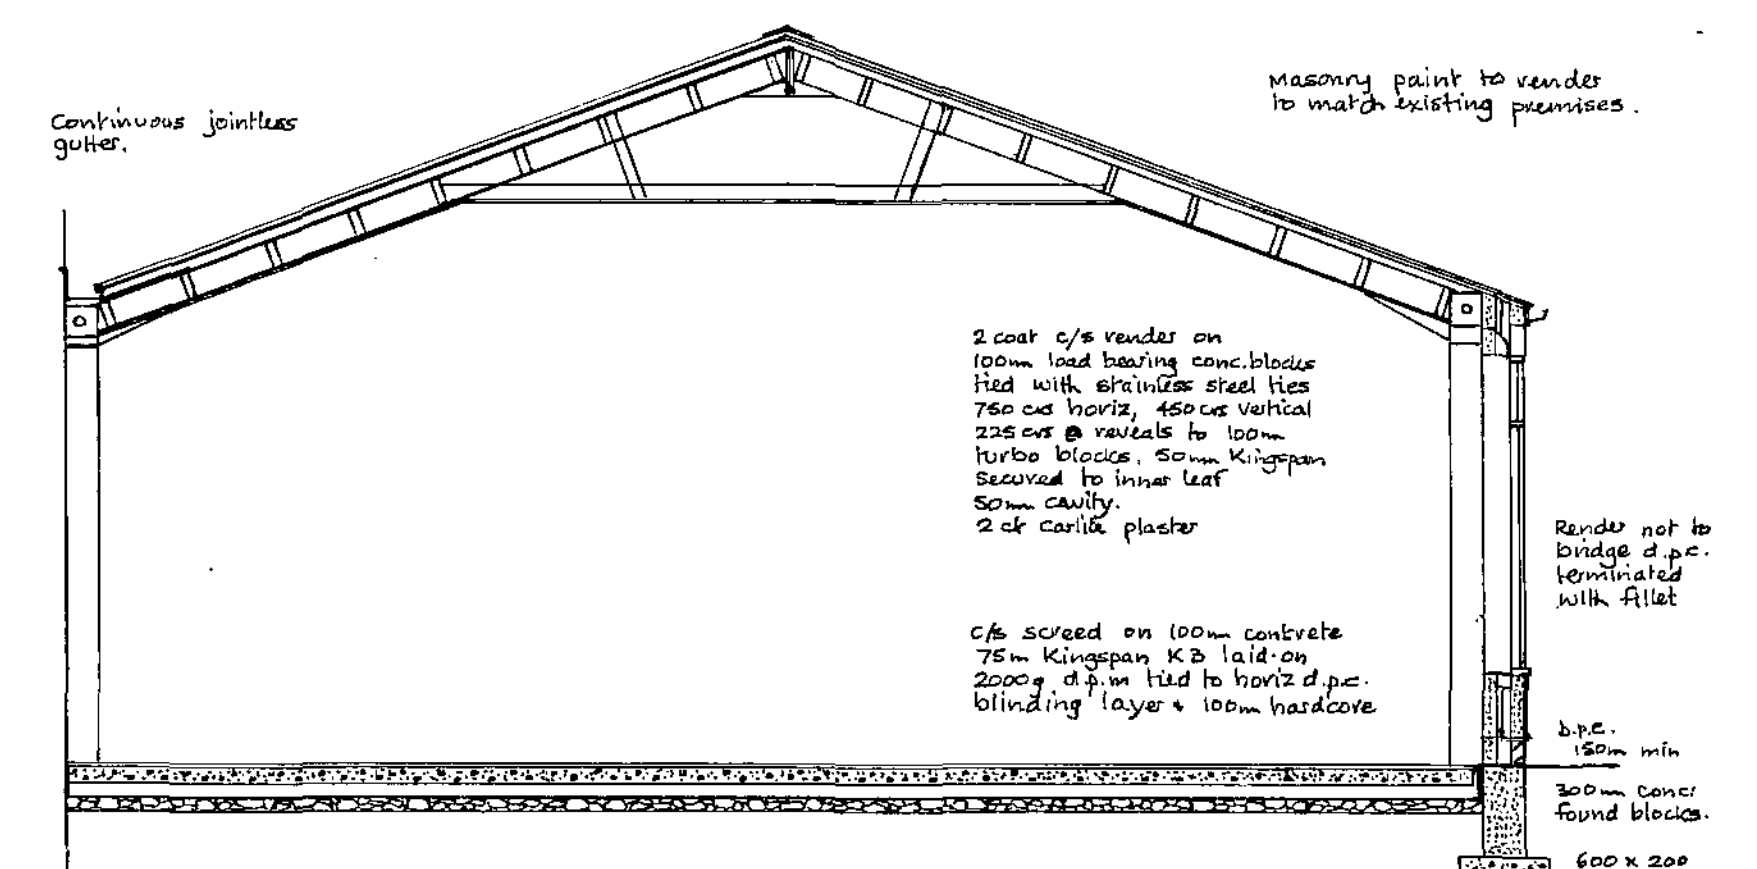

SECTION B-B'