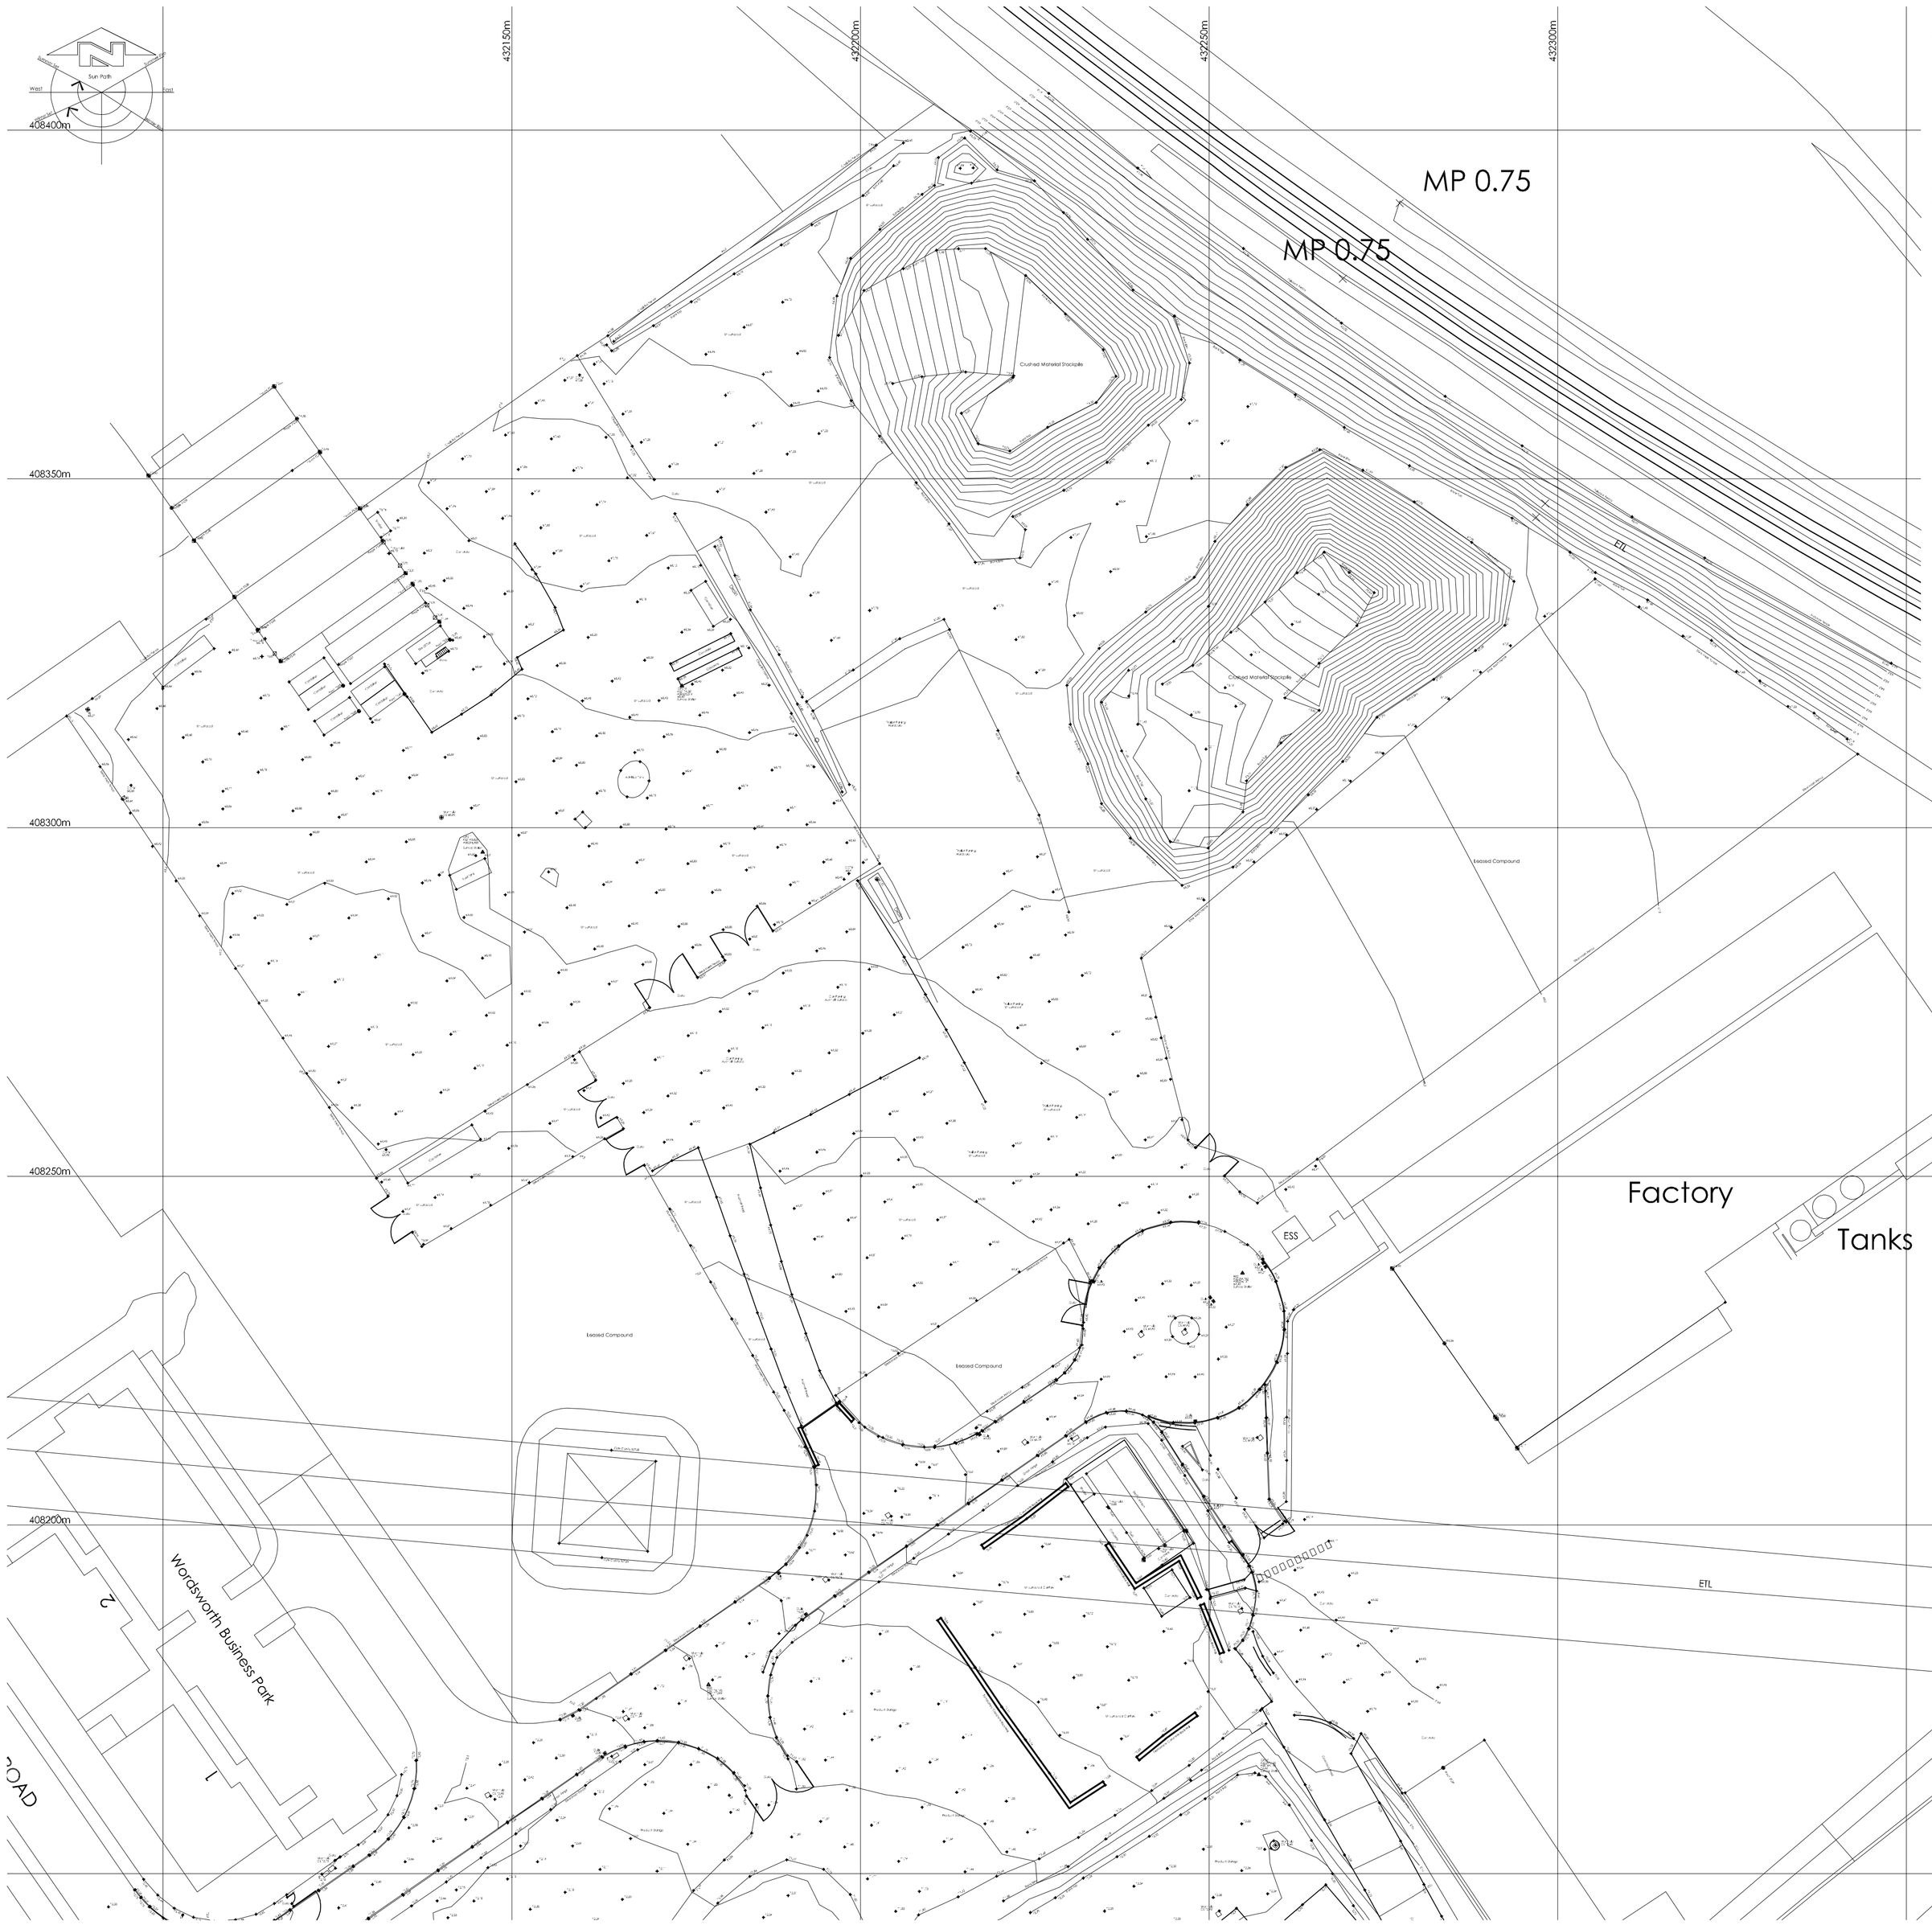

Location Plan Scale 1:2500

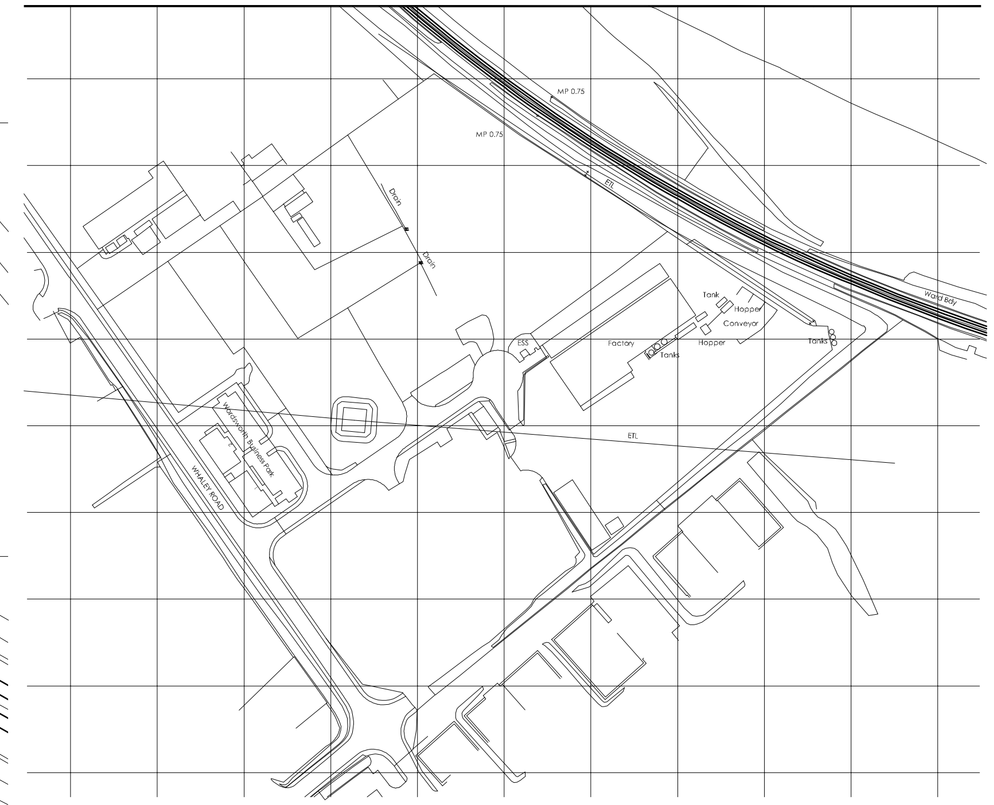

Ordnance Survey (c) Crown Copyright 2021. All rights reserved. Licence number 100022432

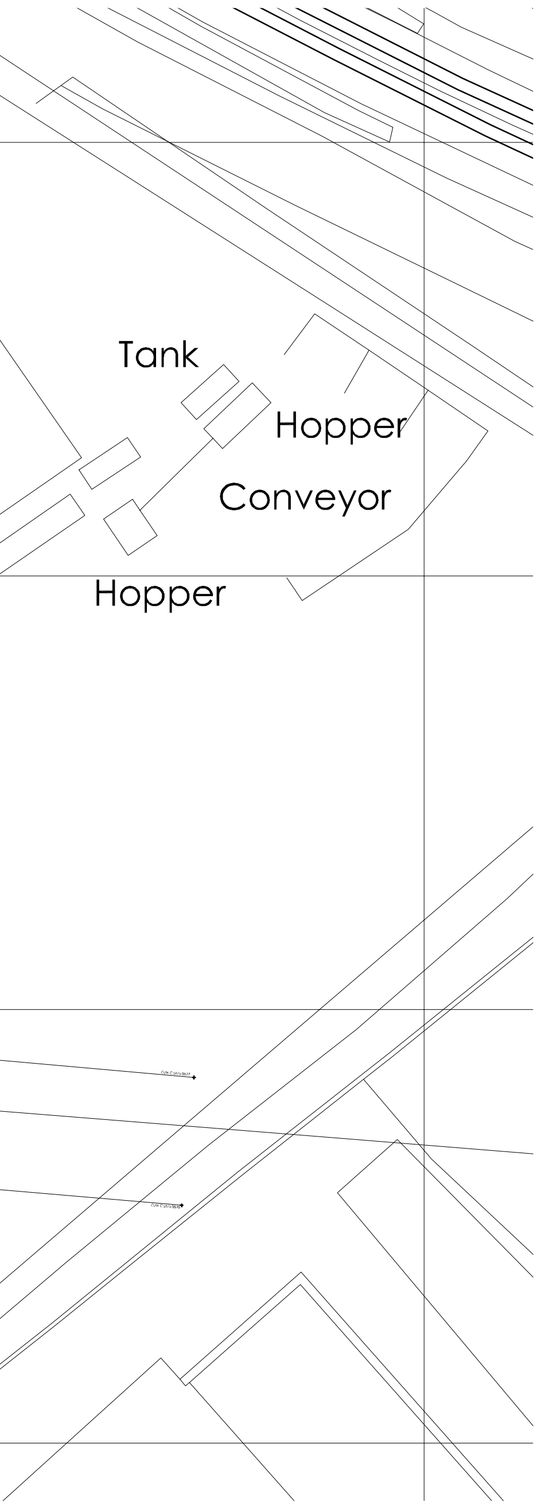

Abbreviation & Symbol Key.

B	Bollard	GV	Gas Valve	PB	Post Box	SWG	Storm Water Gully
BT	BT Cover	IC	Inspection Cover	RE	Road Line	TTP	Tarmac Footpath
CL	Cover Level	LB	Letter Box	RL	Road Line	ToW	Top of Wall
DK	Drop Kerb	LP	Lamp Post	RS	Road Sign	TP	Telegraph Pole
EL	Electricity Cover	MB	Multi Bole	SS	Street Name Sign	VP	Vent Pipe
EP	Electricity Pole	MH	Man Hole	RWP	Rain Water Pipe	WM	Water Meter
FH	Fire Hydrant	MK	Marker Post	SP	Sign Post	WP	Waste Pipe
G	Gully	NB	Notice Board	SV	Stop Valve	WT	Wall Top
GM	Gas Meter	P	Post	SVP	Soil Vent Pipe		

Survey Control Co-ordinates

Reference	East	North	Elevation	Description
GPS01	432257.135	408164.198	72.32	Survey Station
H02	432254.782	408236.137	69.30	Survey Station
H03	432178.193	408177.099	71.47	Survey Station
H04	432099.257	408125.729	72.58	Survey Station
H05	432179.076	408011.428	73.94	Survey Station

Site Survey Control & Datum Information

Grid Orientation:
Survey related to Ordnance Survey "OSGB36" at control point GPS10 and the survey data was processed on a plane grid. (No Scale Factor)

Level Datum:
OS Orthometric Hts

Rev	Description	By	Date

Surv.	Drawn	Date	Chkd	Date
NH	NH	04.05.21		

This drawing may not be reproduced, made use of or issued to a third party without permission of:
MARTIN WALSH ARCHITECTURAL

MARTIN WALSH ARCHITECTURAL
MWA
Firth Buildings, 99 - 103 Leeds Rd, Dewsbury, WF12 7BU t: 01924 464342
e: info@martinwalsh.co.uk w: www.martinwalsh.co.uk

Holden Surveys Ltd
Topographical Building & Site Surveys - CAD Services
T/F: 0773 493 6469 E: holdensurveys@msn.com

Title. Site Plan

Site. Wordsworth Site
Whaley Rd
Barnsley

COMPUTER GENERATED DRAWING - DO NOT ALTER

Dwg No.	MWA_234_Wordsworth
Sheet No.	1

SCALE	1/250	REV.	