


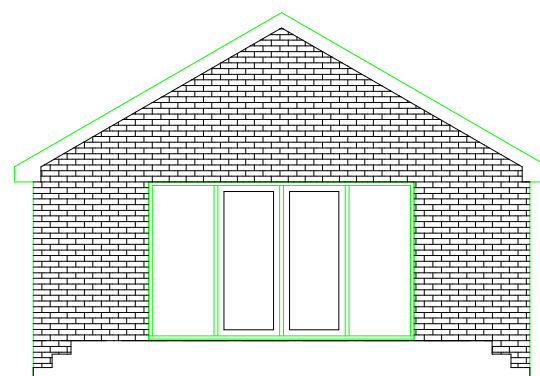


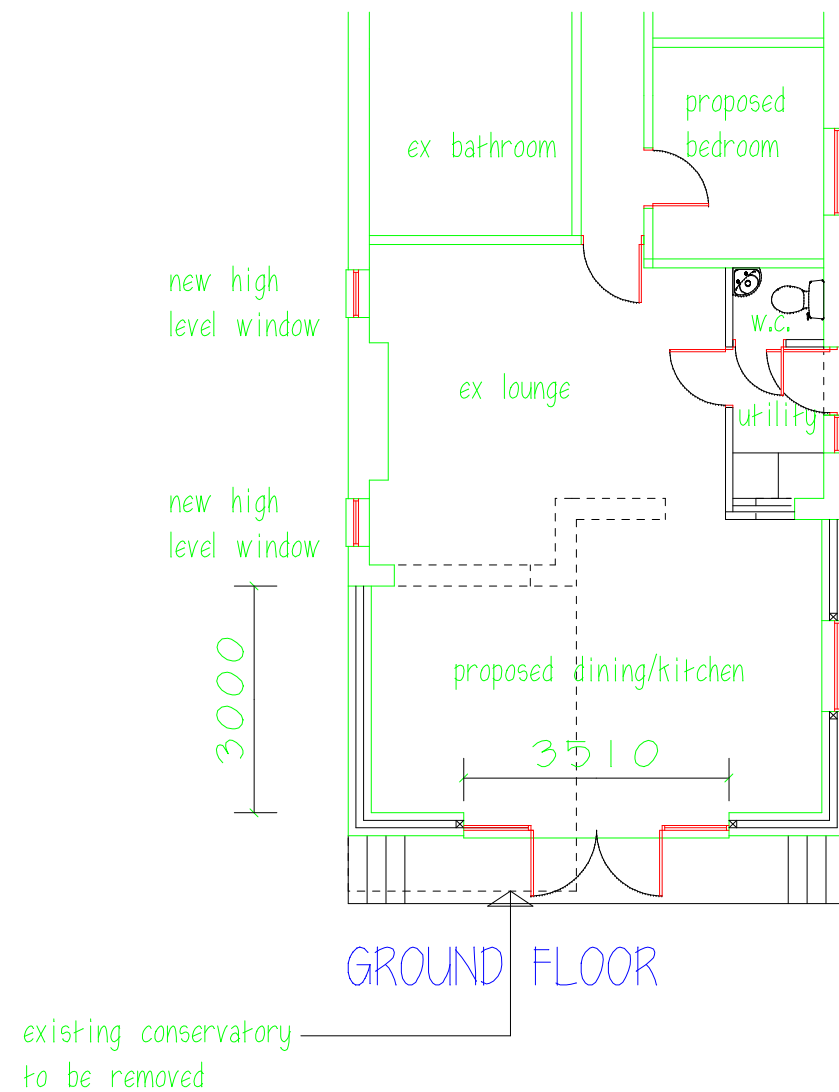

REAR ELEVATION

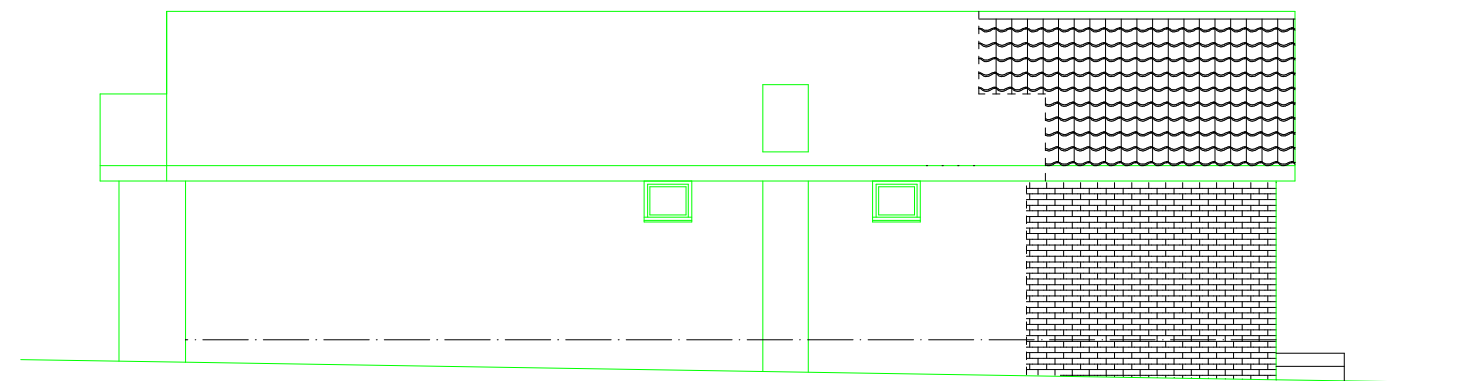

SIDE ELEVATION

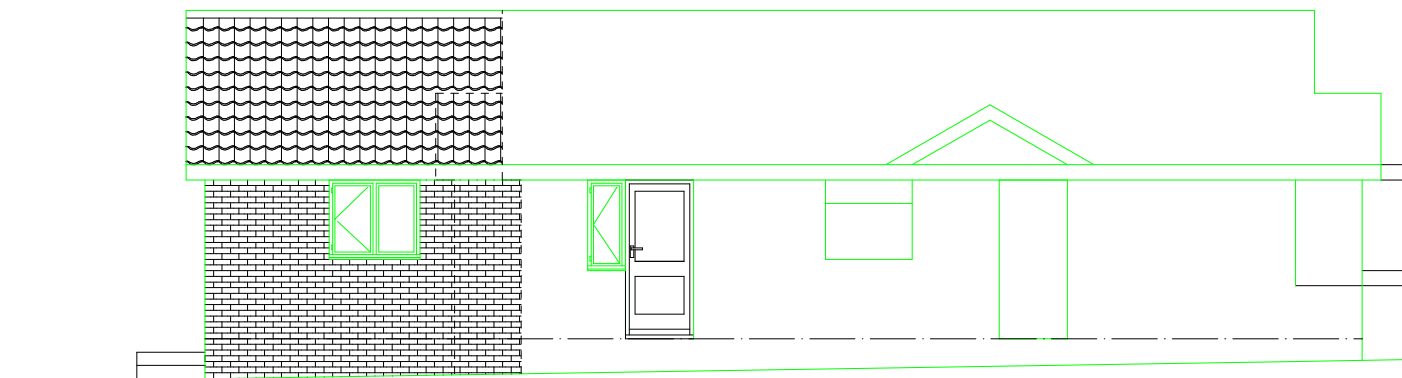

SIDE ELEVATION

Mr & Mrs S PARTON

PROPOSED REAR EXTENSION

7 SOUTH CROFT

SHAFTON

BARNSELEY S72 8QL

PLAN & ELEVATIONS

1:100@A3 APRIL 24

Peter Thompson


"Linwood"

Barnsley Road

Dodworth

Barnsley S75 3JR t&f. 01226 201391 m. 07973251730

e-mail peter-thompson@hotmail.co.uk

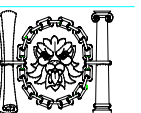

M.C.I.A.T.