

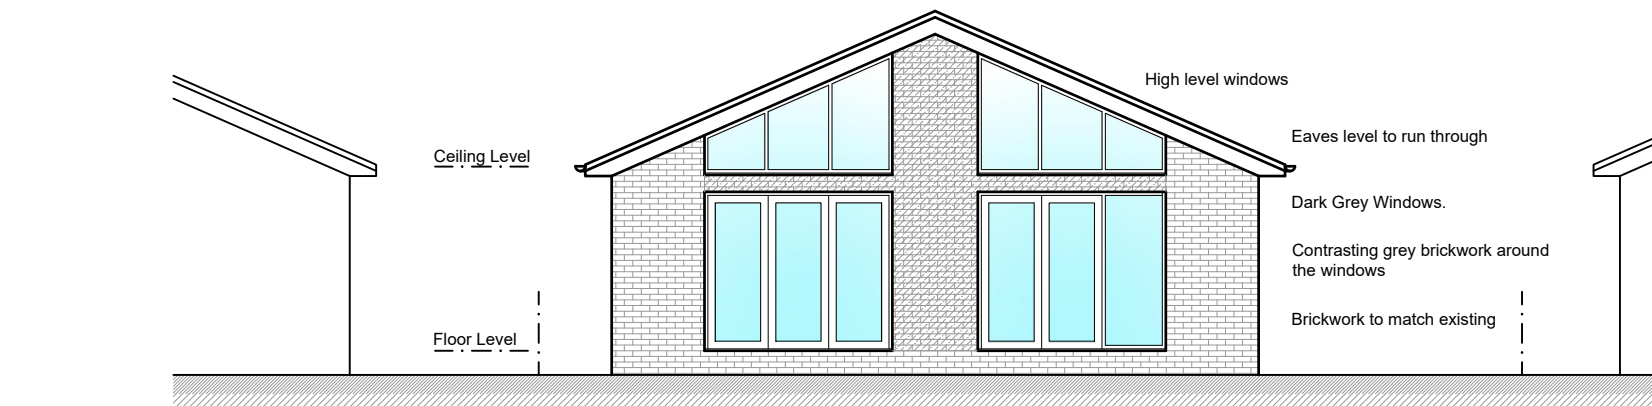
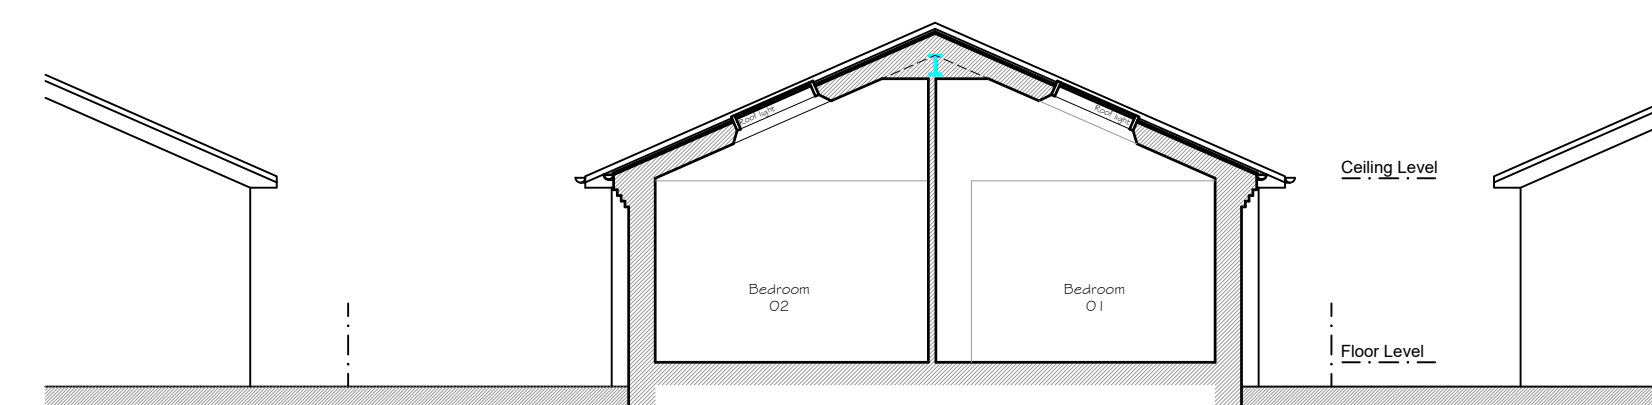
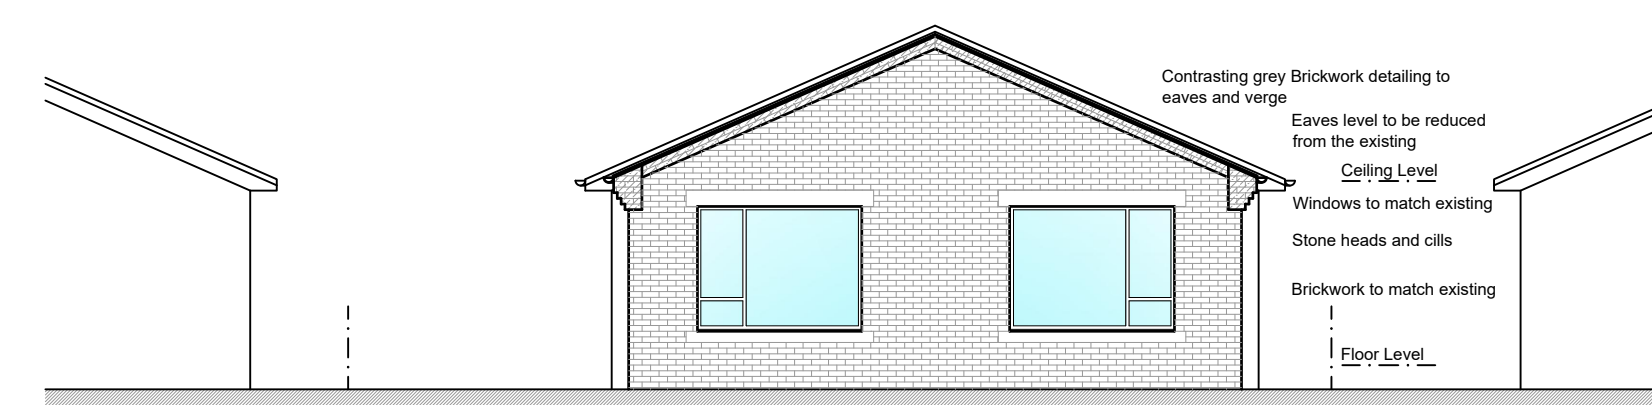


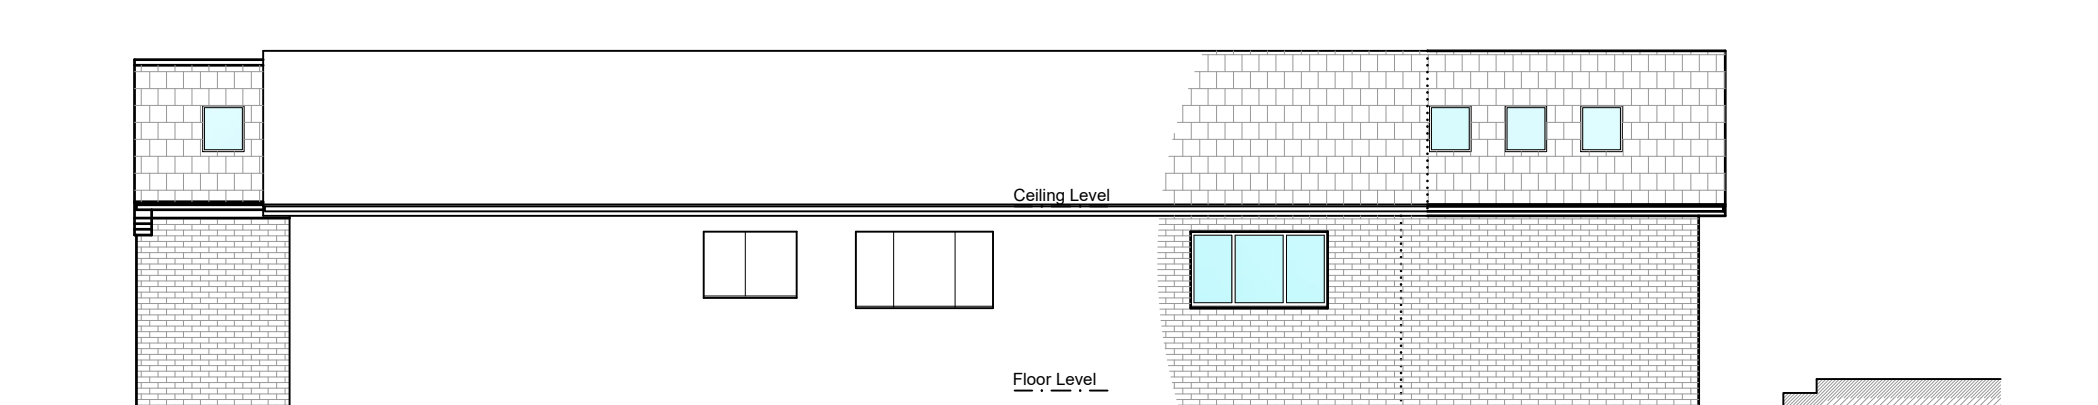

Proposed Materials

Proposed Walls - Light buff # Grey facing masonry
Proposed Roof - Brown Root Slates to match
Proposed External Windows - Brown # Grey framed
Proposed External Doors - Grey framed
Proposed Rainwater Goods - White Plastic to match
Proposed Fascias - White Plastic to match

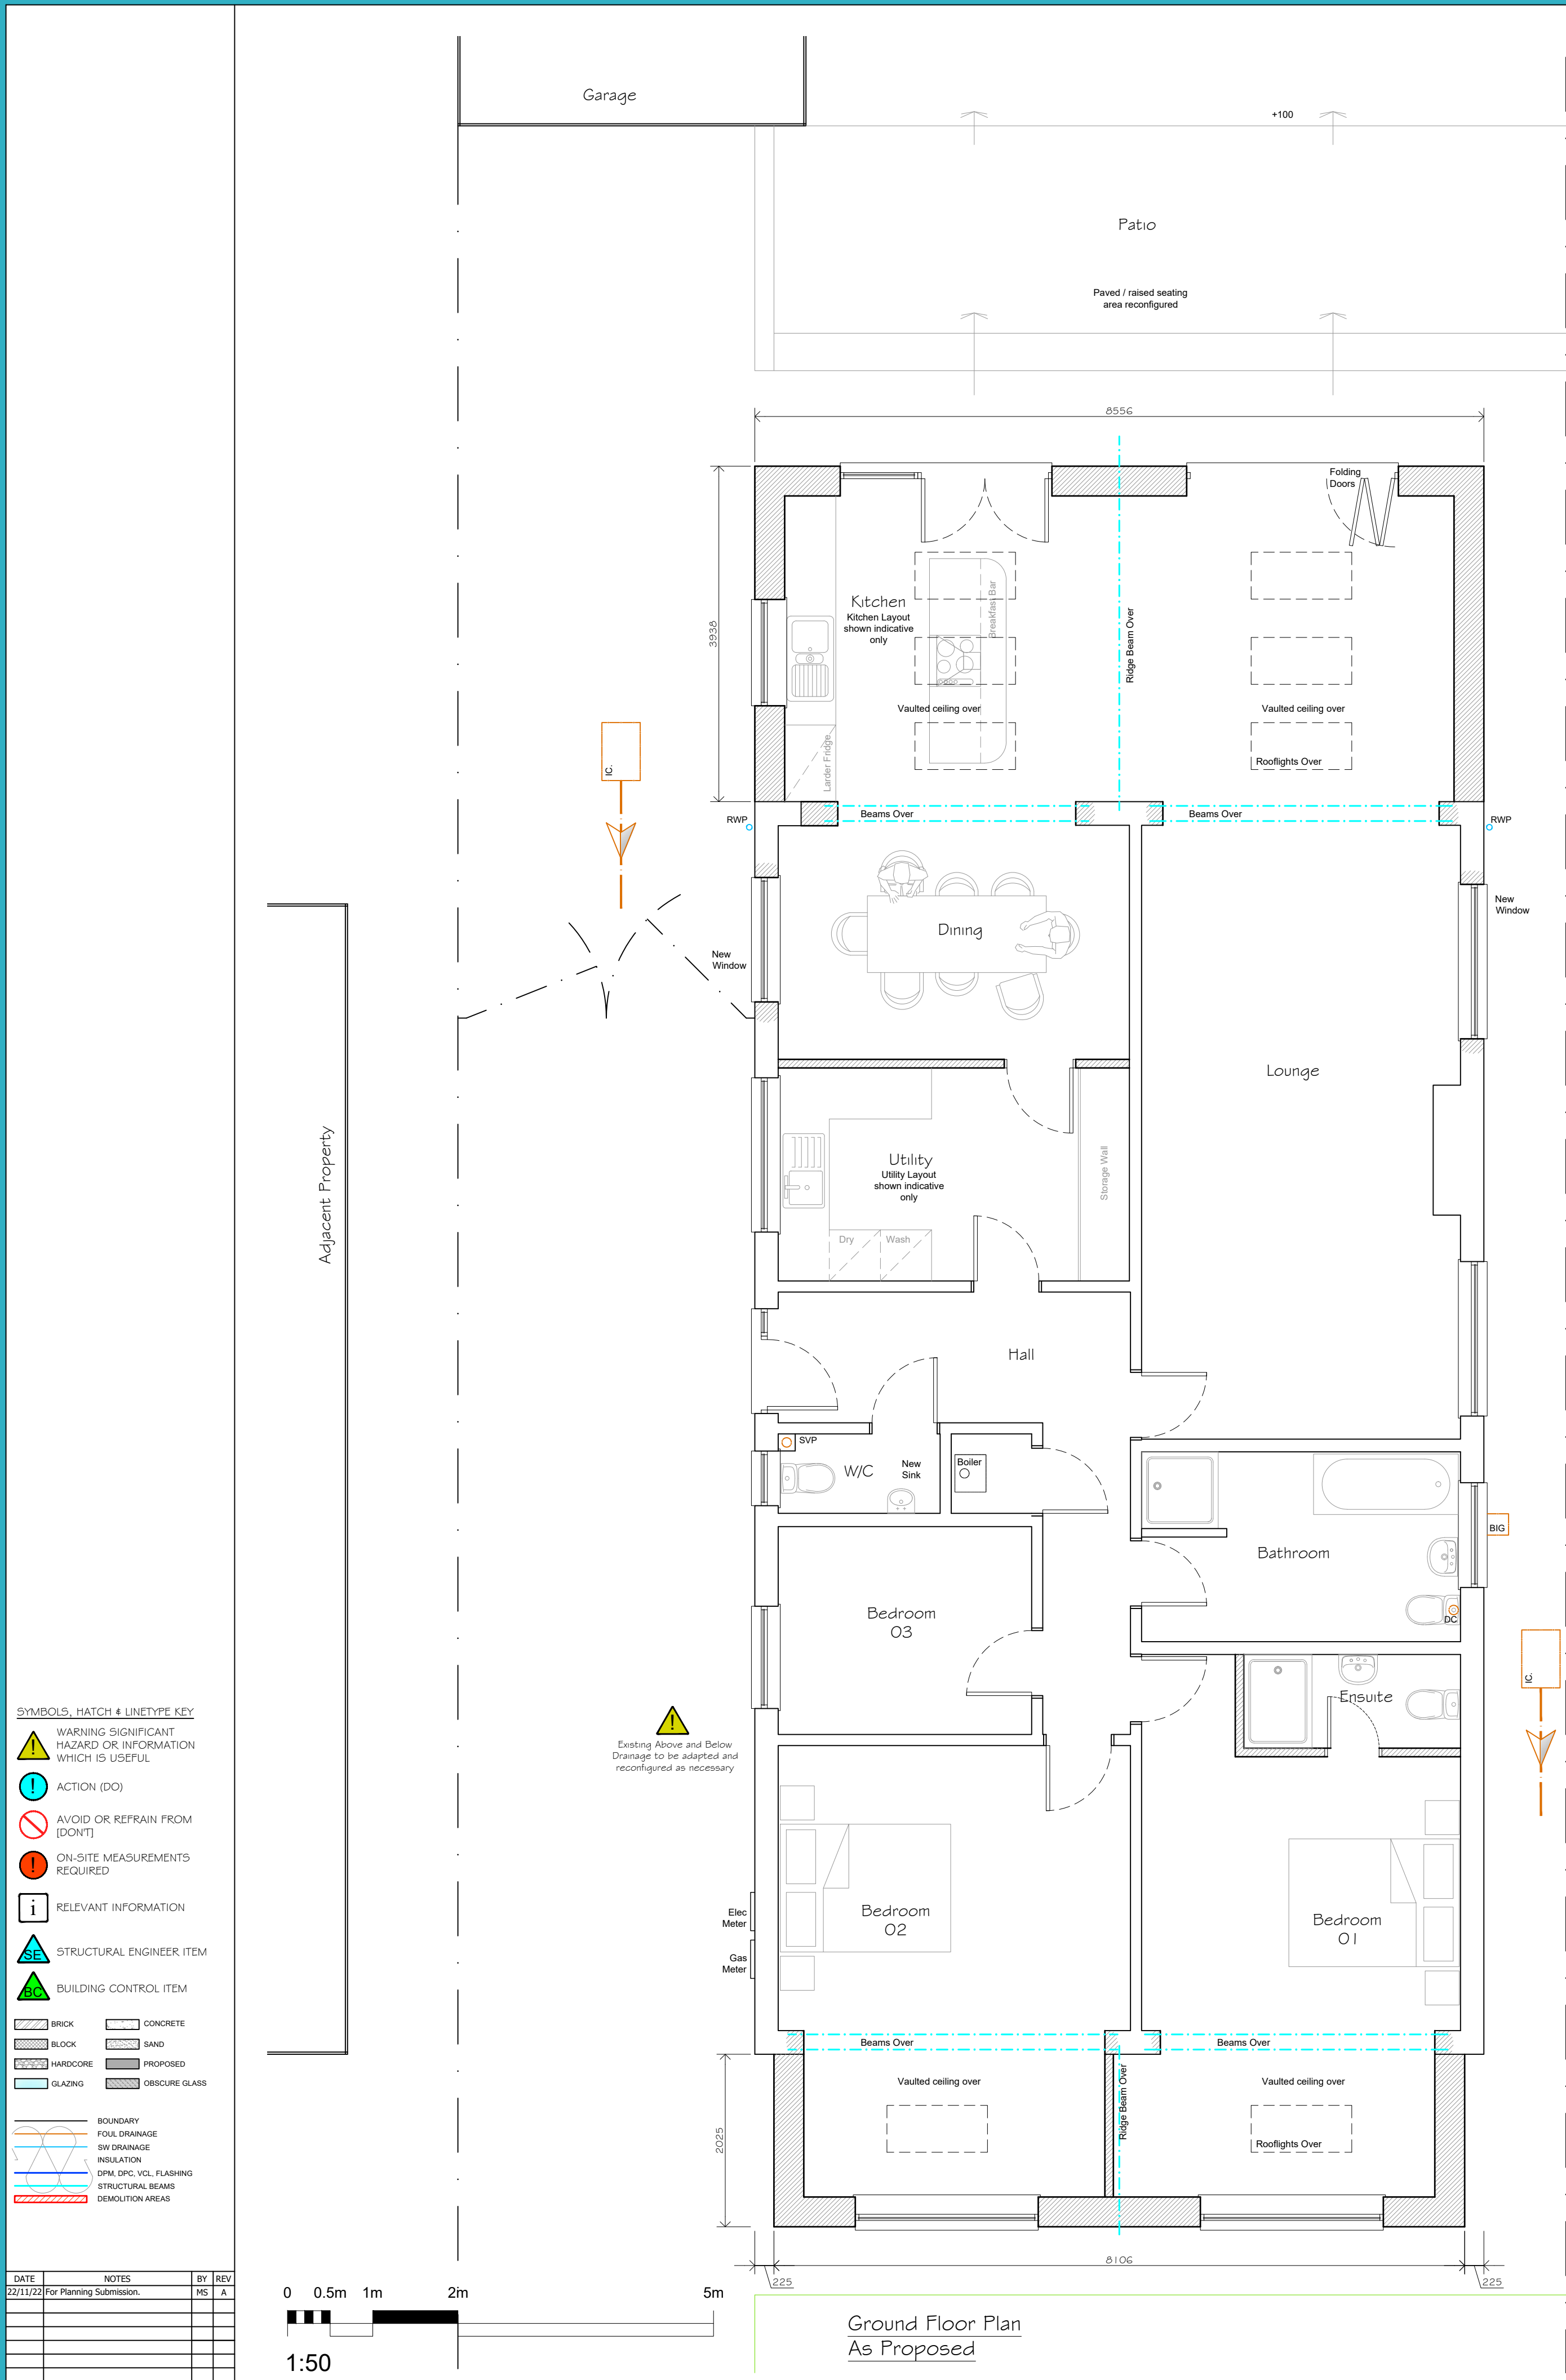

SYMBOLS, HATCH & LINETYPE KEY

	WARNING SIGNIFICANT HAZARD OR INFORMATION WHICH IS USEFUL
	ACTION (DO)
	AVOID OR REFRAIN FROM (DON'T)
	ON-SITE MEASUREMENTS REQUIRED
	RELEVANT INFORMATION
	STRUCTURAL ENGINEER ITEM
	BUILDING CONTROL ITEM
	BRICK
	CONCRETE
	BLOCK
	SAND
	HARDCORE
	PROPOSED
	GLAZING
	OBSOLETE GLASS
	BOUNDARY
	FOUL DRAINAGE
	SW DRAINAGE
	INSULATION
	DPM, DPC, VCL, FLASHING
	STRUCTURAL BEAMS
	DEMOLITION AREAS

DATE	NOTES	BY	REV
22/11/22	For Planning Submission.	MS	A

Phone: 0114 350 3415 Email: info@cka.design www.ckarchitecturalsheffield.co.uk	
PROJECT TITLE Proposed front & rear house extensions	
CLIENT HARRIES. 64 Pontefract Road, Wombwell, S73 0YG	
DRAWING STAGE Planning	SCALE 1:100/50 @ A1
SHEET TITLE Plans as Proposed.	PROJECT NUMBER 573-3366
CHK JG	DRAWN BY MS
STAGE PLN	REV A
	SHT 002